


Notes

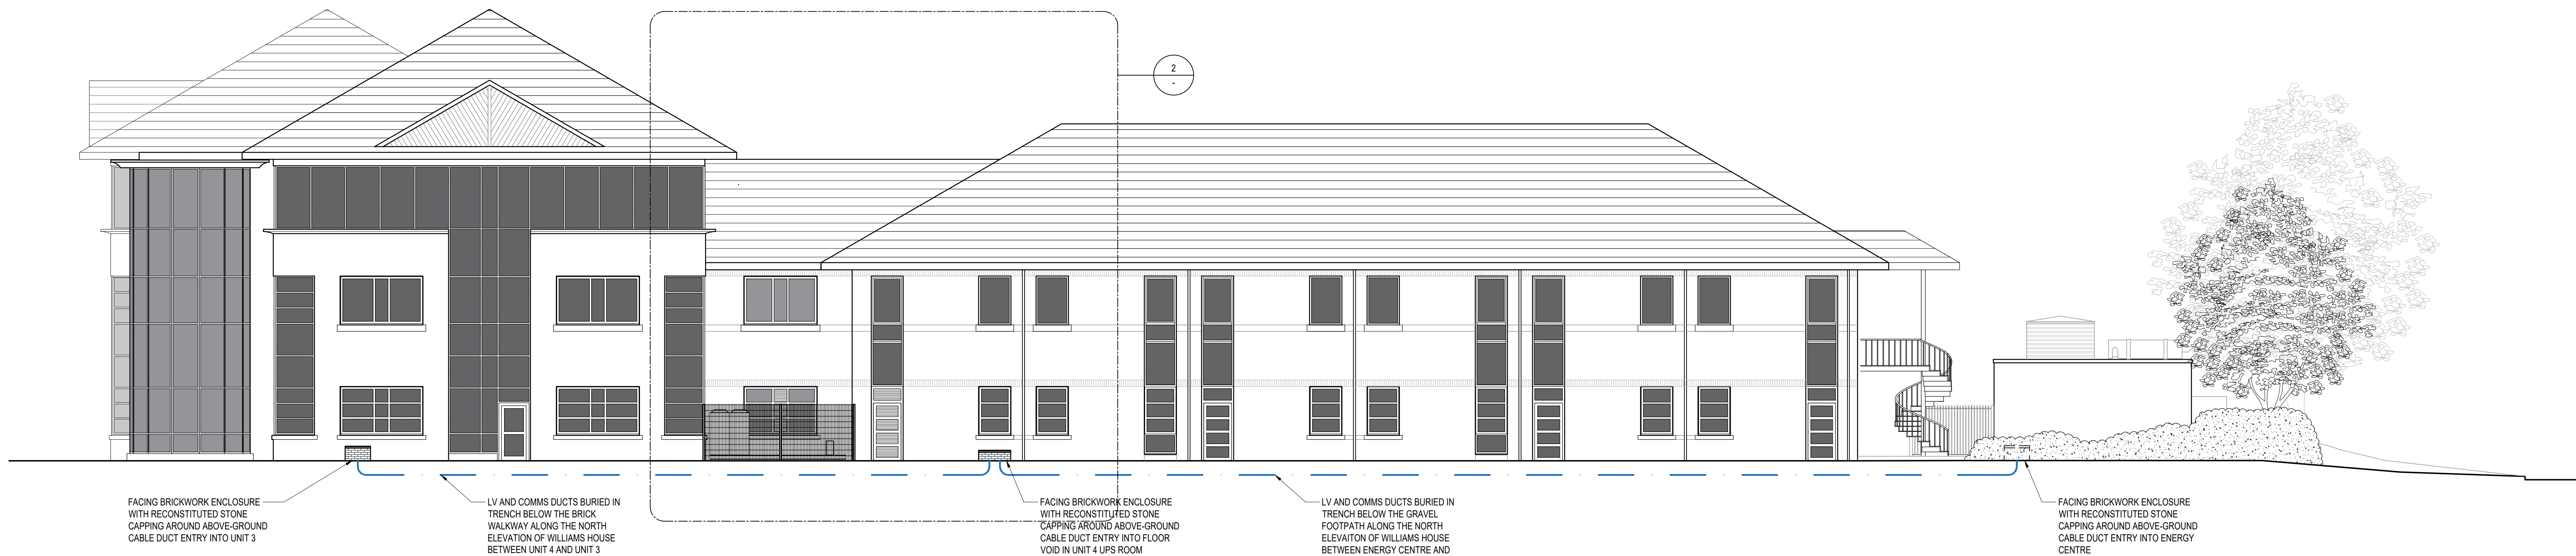

1 WILLIAMS HOUSE NORTH ELEVATION
SCALE: 1:100 @ A0



2 WILLIAMS HOUSE NORTH ELEVATION (PARTIAL)
SCALE: 1:50 @ A0

T01 ISSUED FOR TENDER PW PA 29/10/2021
Rev Description By Check Date

CONTROLLED DOCUMENT

ISSUED FOR TENDER

EQUINIX

Hyphen

EQUINIX © ALL RIGHTS RESERVED. NO REPRODUCTION OR UNAUTHORISED USE IN PART OR WHOLE SHALL BE MADE OF THE INFORMATION CONTAINED HEREIN WITHOUT PRIOR WRITTEN CONSENT.

Project: **MA1 WILLIAMS HOUSE RESILIENCE UPGRADE**

Title: **WILLIAMS HOUSE NORTH ELEVATION**

Scale: 1:100 @ A0	Drawn by: PW	Date: 29/10/2021
Engineer: PA	Approved: PA	Date: 29/10/2021

Order Number:	DWG/LOD Reference Number: MA1WH-HYP-ZZ-ZZ-004-ELD-2001	Revision: T01
---------------	---	----------------------