



Note:
Do Not Scale from this drawing.
Dimensions are to be checked on site.
If in doubt please ask.

KEY

Proposed Stud Walls

Existing Brick Walls & Chimneys to be retained
(high historical significance)

GENERAL NOTES & METHOD STATEMENT:

- Proposed drainage runs are to be checked on site to ensure required falls can be achieved. Exact drainage design to be confirmed and agreed prior to commencement of work. Existing electrics to be adapted to suit the proposed layout. Exact layout to be confirmed by M&E Engineer.
- Survey to be undertaken on chimneys and services within. Access panels serving redundant services to be infilled with brick to match surrounding brickwork. Access panels serving current services to be retained, refurbished and repainted.
- Existing carpet tiles and vinyl flooring as well as all associated trims and transition strips to be removed, taking care to not damage floorboards beneath. All service hatches to be filled and made level with existing floor. Floor to be cleaned thoroughly prior to installing new floor finishes and existing timber floor made good. Carpet to be laid with underlay in classrooms and new slip-resistant vinyl in lobby, kitchen and WCs.
- Localised repairs to masonry walls to be undertaken and redundant screws and fixings to be removed and infilled/made good as required.

A	22/11/21	Planning Issue	
Rev	Date	Intls	Details

© The moral rights of the author are hereby asserted.
This drawing and design is the sole property of Buttress Ltd and must not be reproduced without permission.
Buttress Ltd is Registered in England and Wales: 5363573

Buttress

41 Bengal Street
Manchester
M4 6AF

T 0161 236 3303
E contact@buttress.net
W www.buttress.net

Project Title	SIM LEARNING PLATFORM
Client	SCIENCE & INDUSTRY MUSUEM
Location	MANCHESTER


Drawing ref Proposed First Floor Plan

Date	22/11/2021 11:01:35	Scale	1:100
Checker	SA	Orig Paper Size	A2

Job No: 8778 Status PLANNING

Project: Origin: Zone: Level: Type: Disc: Number: Rev:

8778-BA-EX-01-DR-A- (04) 003- A

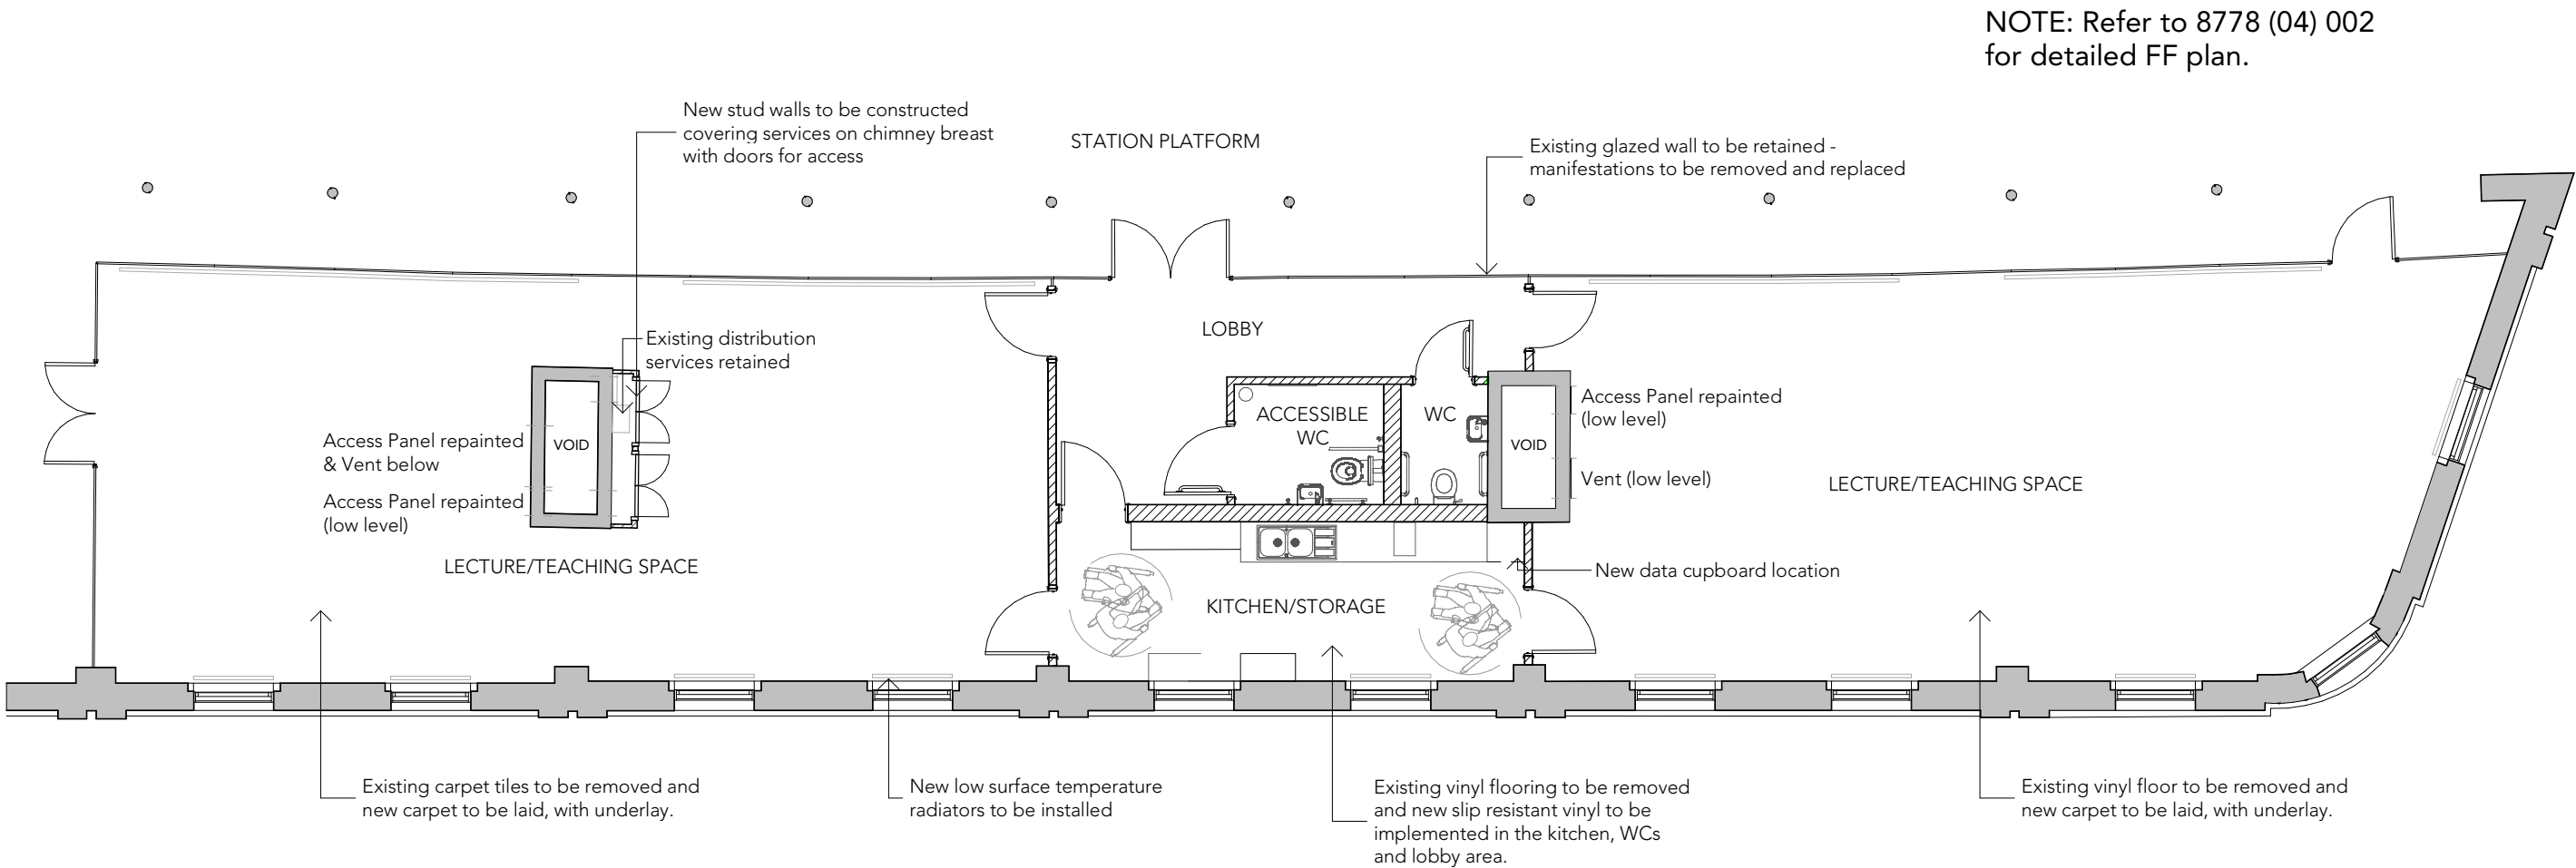

1 0 1 2 3 4 5 m
SCALE 1:100

