




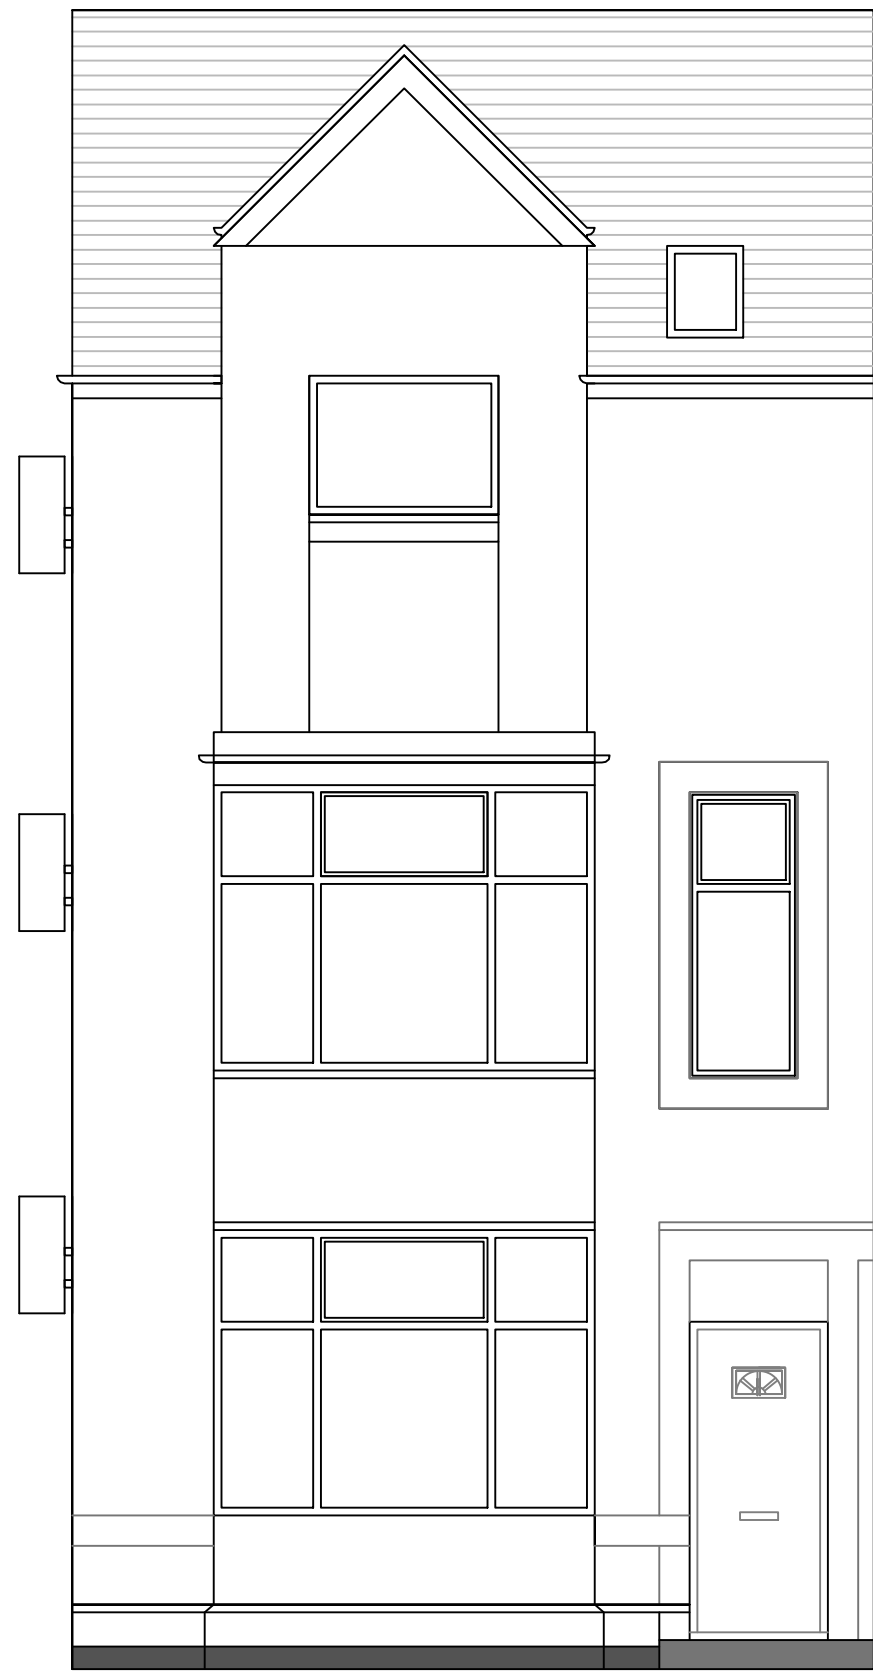

Front Elevation

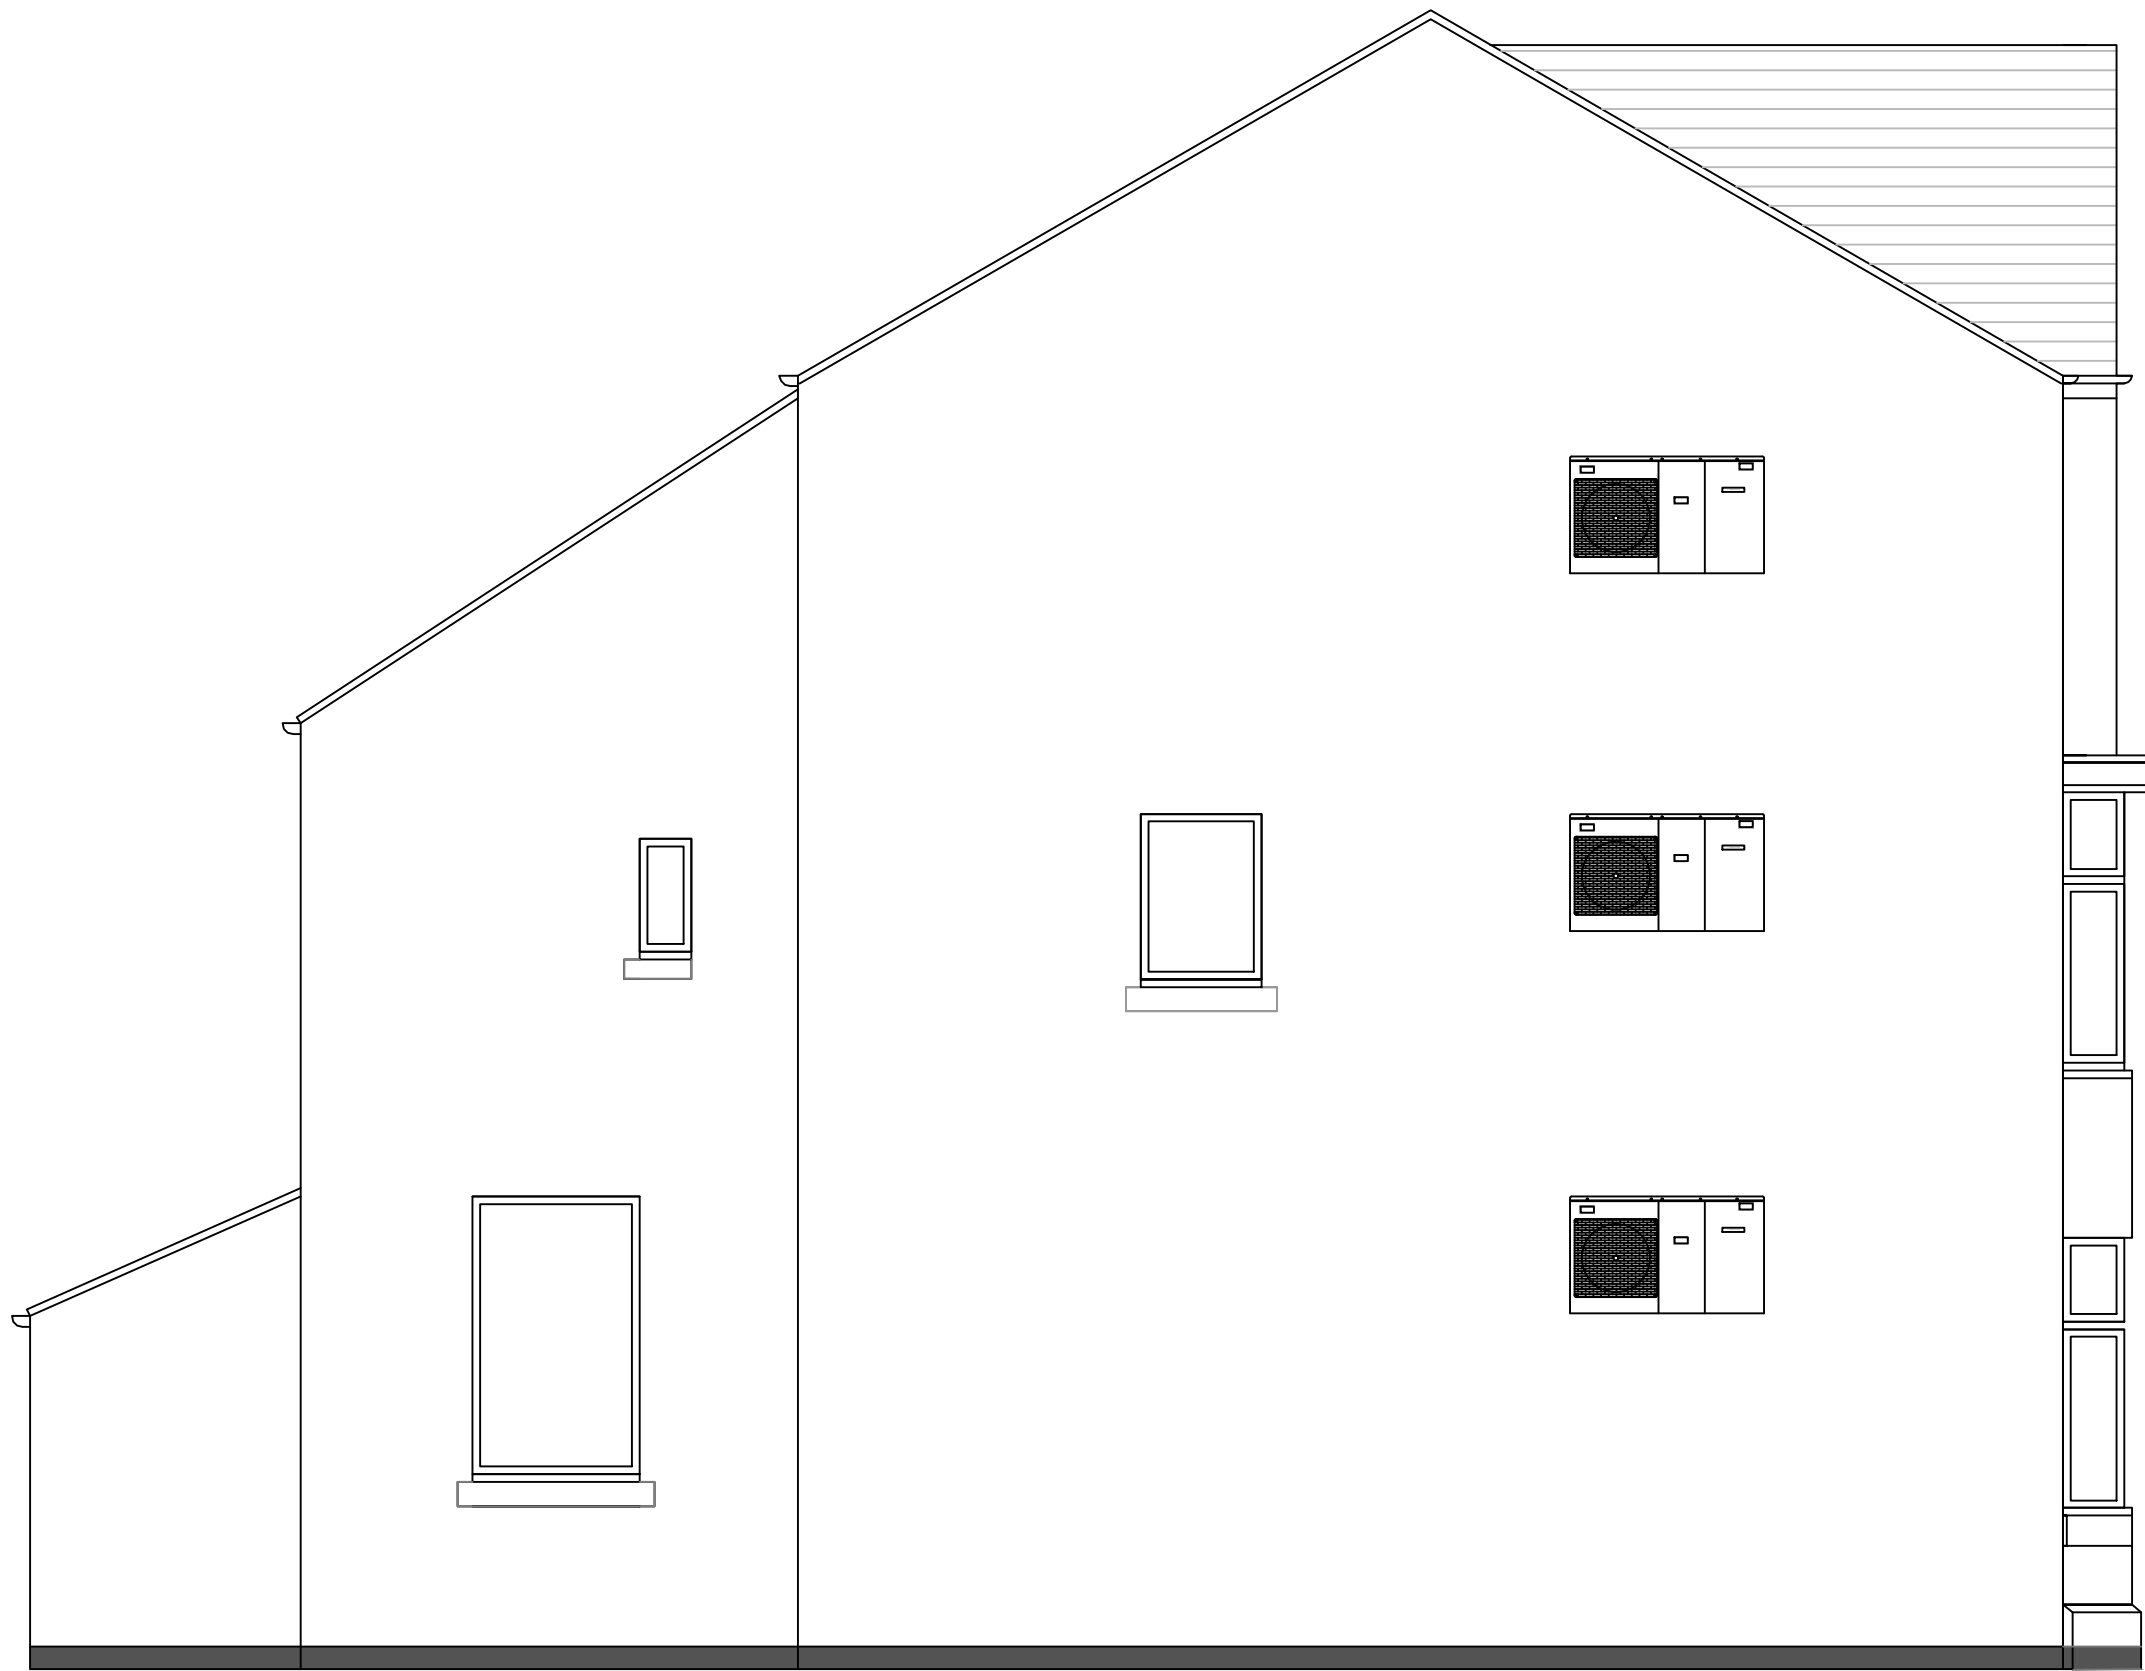


Side Elevation

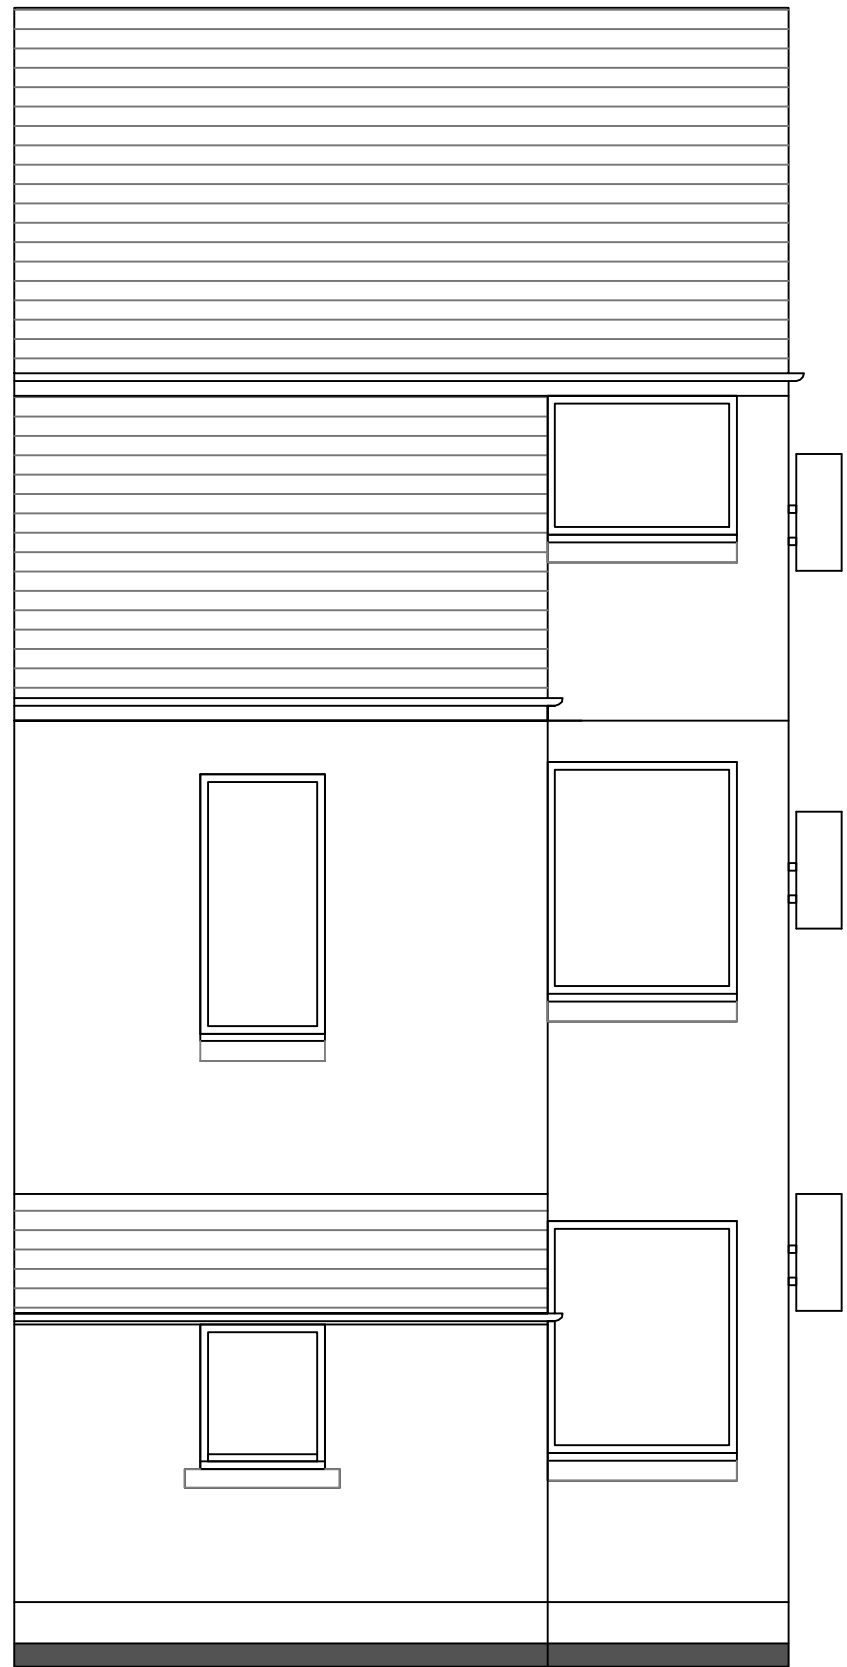

Rear Elevation

B	DRAWING UPDATED TO SHOW PREFERRED ASHP LOCATIONS TO FRONT AND REAR ELEVATIONS.	L.N..	M.B.	15 JUN. 2021
A	DRAWING UPDATED TO SHOW PREFERRED ASHP LOCATION.	A.D.	A.D.	15 MAR. 2021
REV	DESCRIPTION	DRWN	CHKD	DATE

DWG BASED ON:- 222 Clarendon Road, Hulme PDF

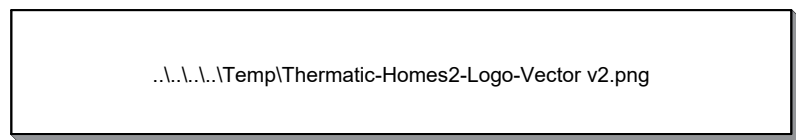

HEAD OFFICE
UNIT 9
SOVEREIGN ENTERPRISE PARK
KING WILLIAM STREET
SALFORD
M50 3JP
Tel: 0330 041 5282
enquiries@thermatic.co.uk



PROJECT. 222 CLARENDON ROAD
HULME
MANCHESTER.

CLIENT: MOSSCARE ST VINCENTS
HOUSING GROUP.

DRAWING TITLE: AIR SOURCE HEAT PUMP
LOCATION - PLANNING
APPLICATION.

PROJECT No. Qxxxxx	DRAWING No. ELV_01		SCALE 1:50	REV B
DESIGNED BY A.D.	DRAWN BY A.D.	CHECKED BY M.L.	DATE CREATED 15/06/2021	SIZE A1

INFORMATION

This drawing is copyright and may not be reproduced in whole or part without written authority. Do not scale off this drawing, if in doubt ask.