


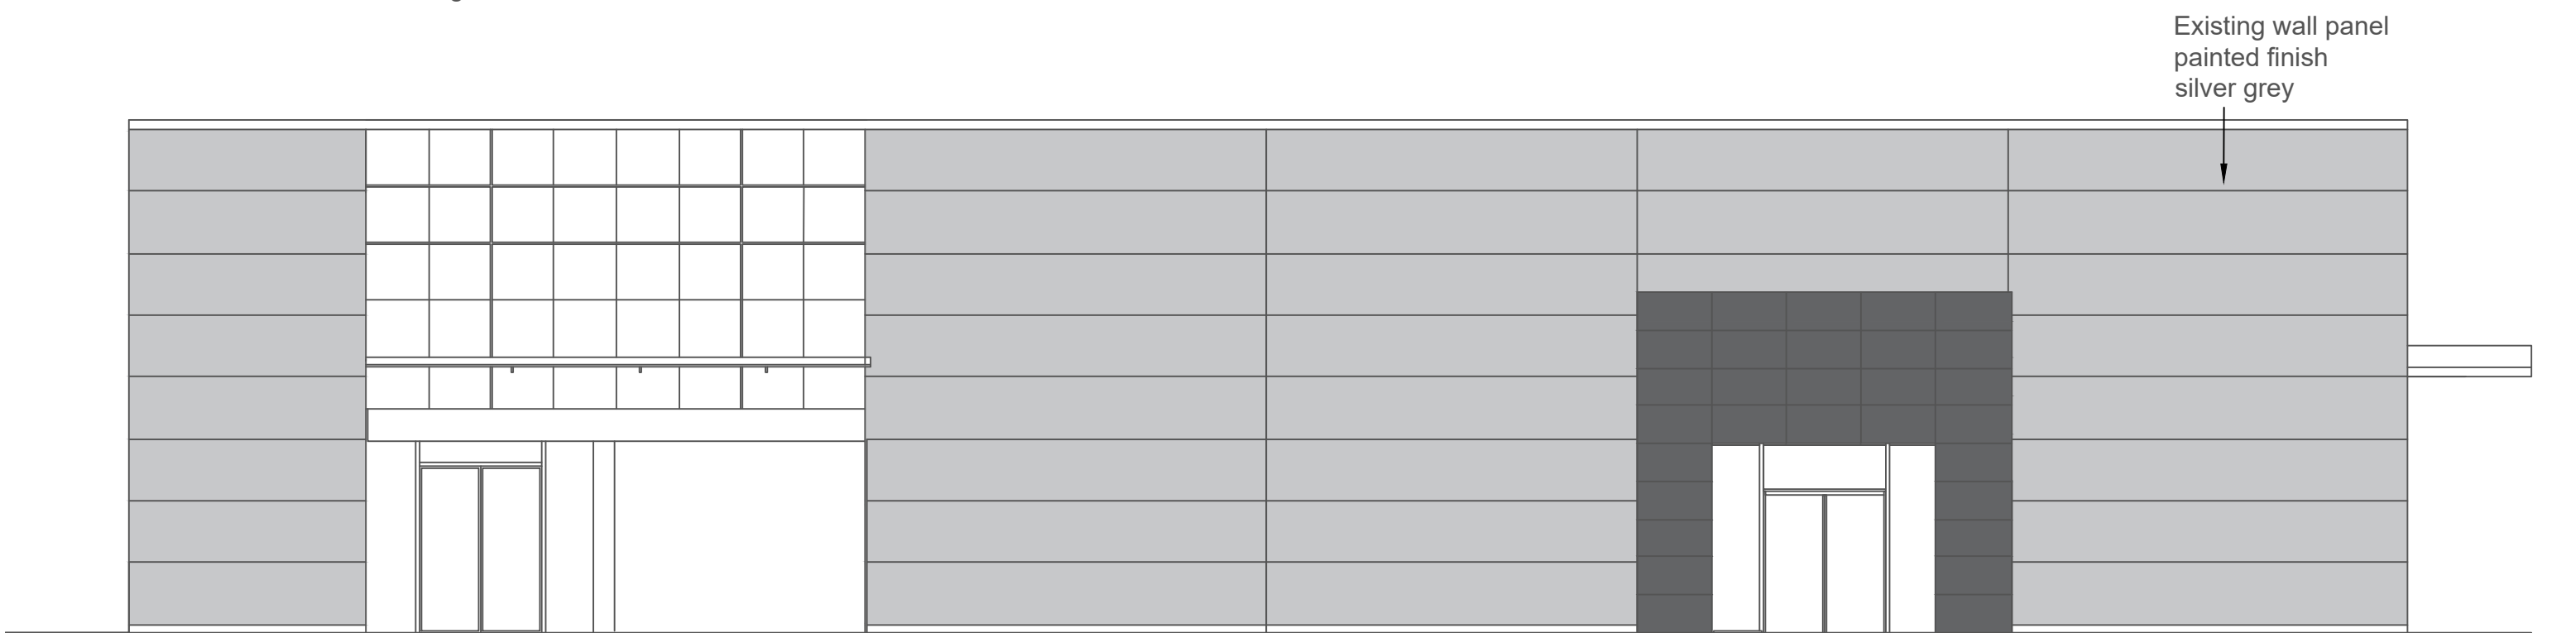

North East Elevation Existing



South West Elevation Existing



PROJECT	DRAWING NAME	STATUS	REVISIONS	PLACE 54 ARCHITECTS 54 Boston Place London NW1 6ER T: 0207 724 9396 E: info@place54architects.com www.place54architects.com
Porcelanosa Signage Manchester	Existing NE and SW Elevations	Approval	10/01/22	
CLIENT	DRAWING NUMBER	SCALE		
Porcelanosa	21029 (P) 002	1:100 @ A3		