


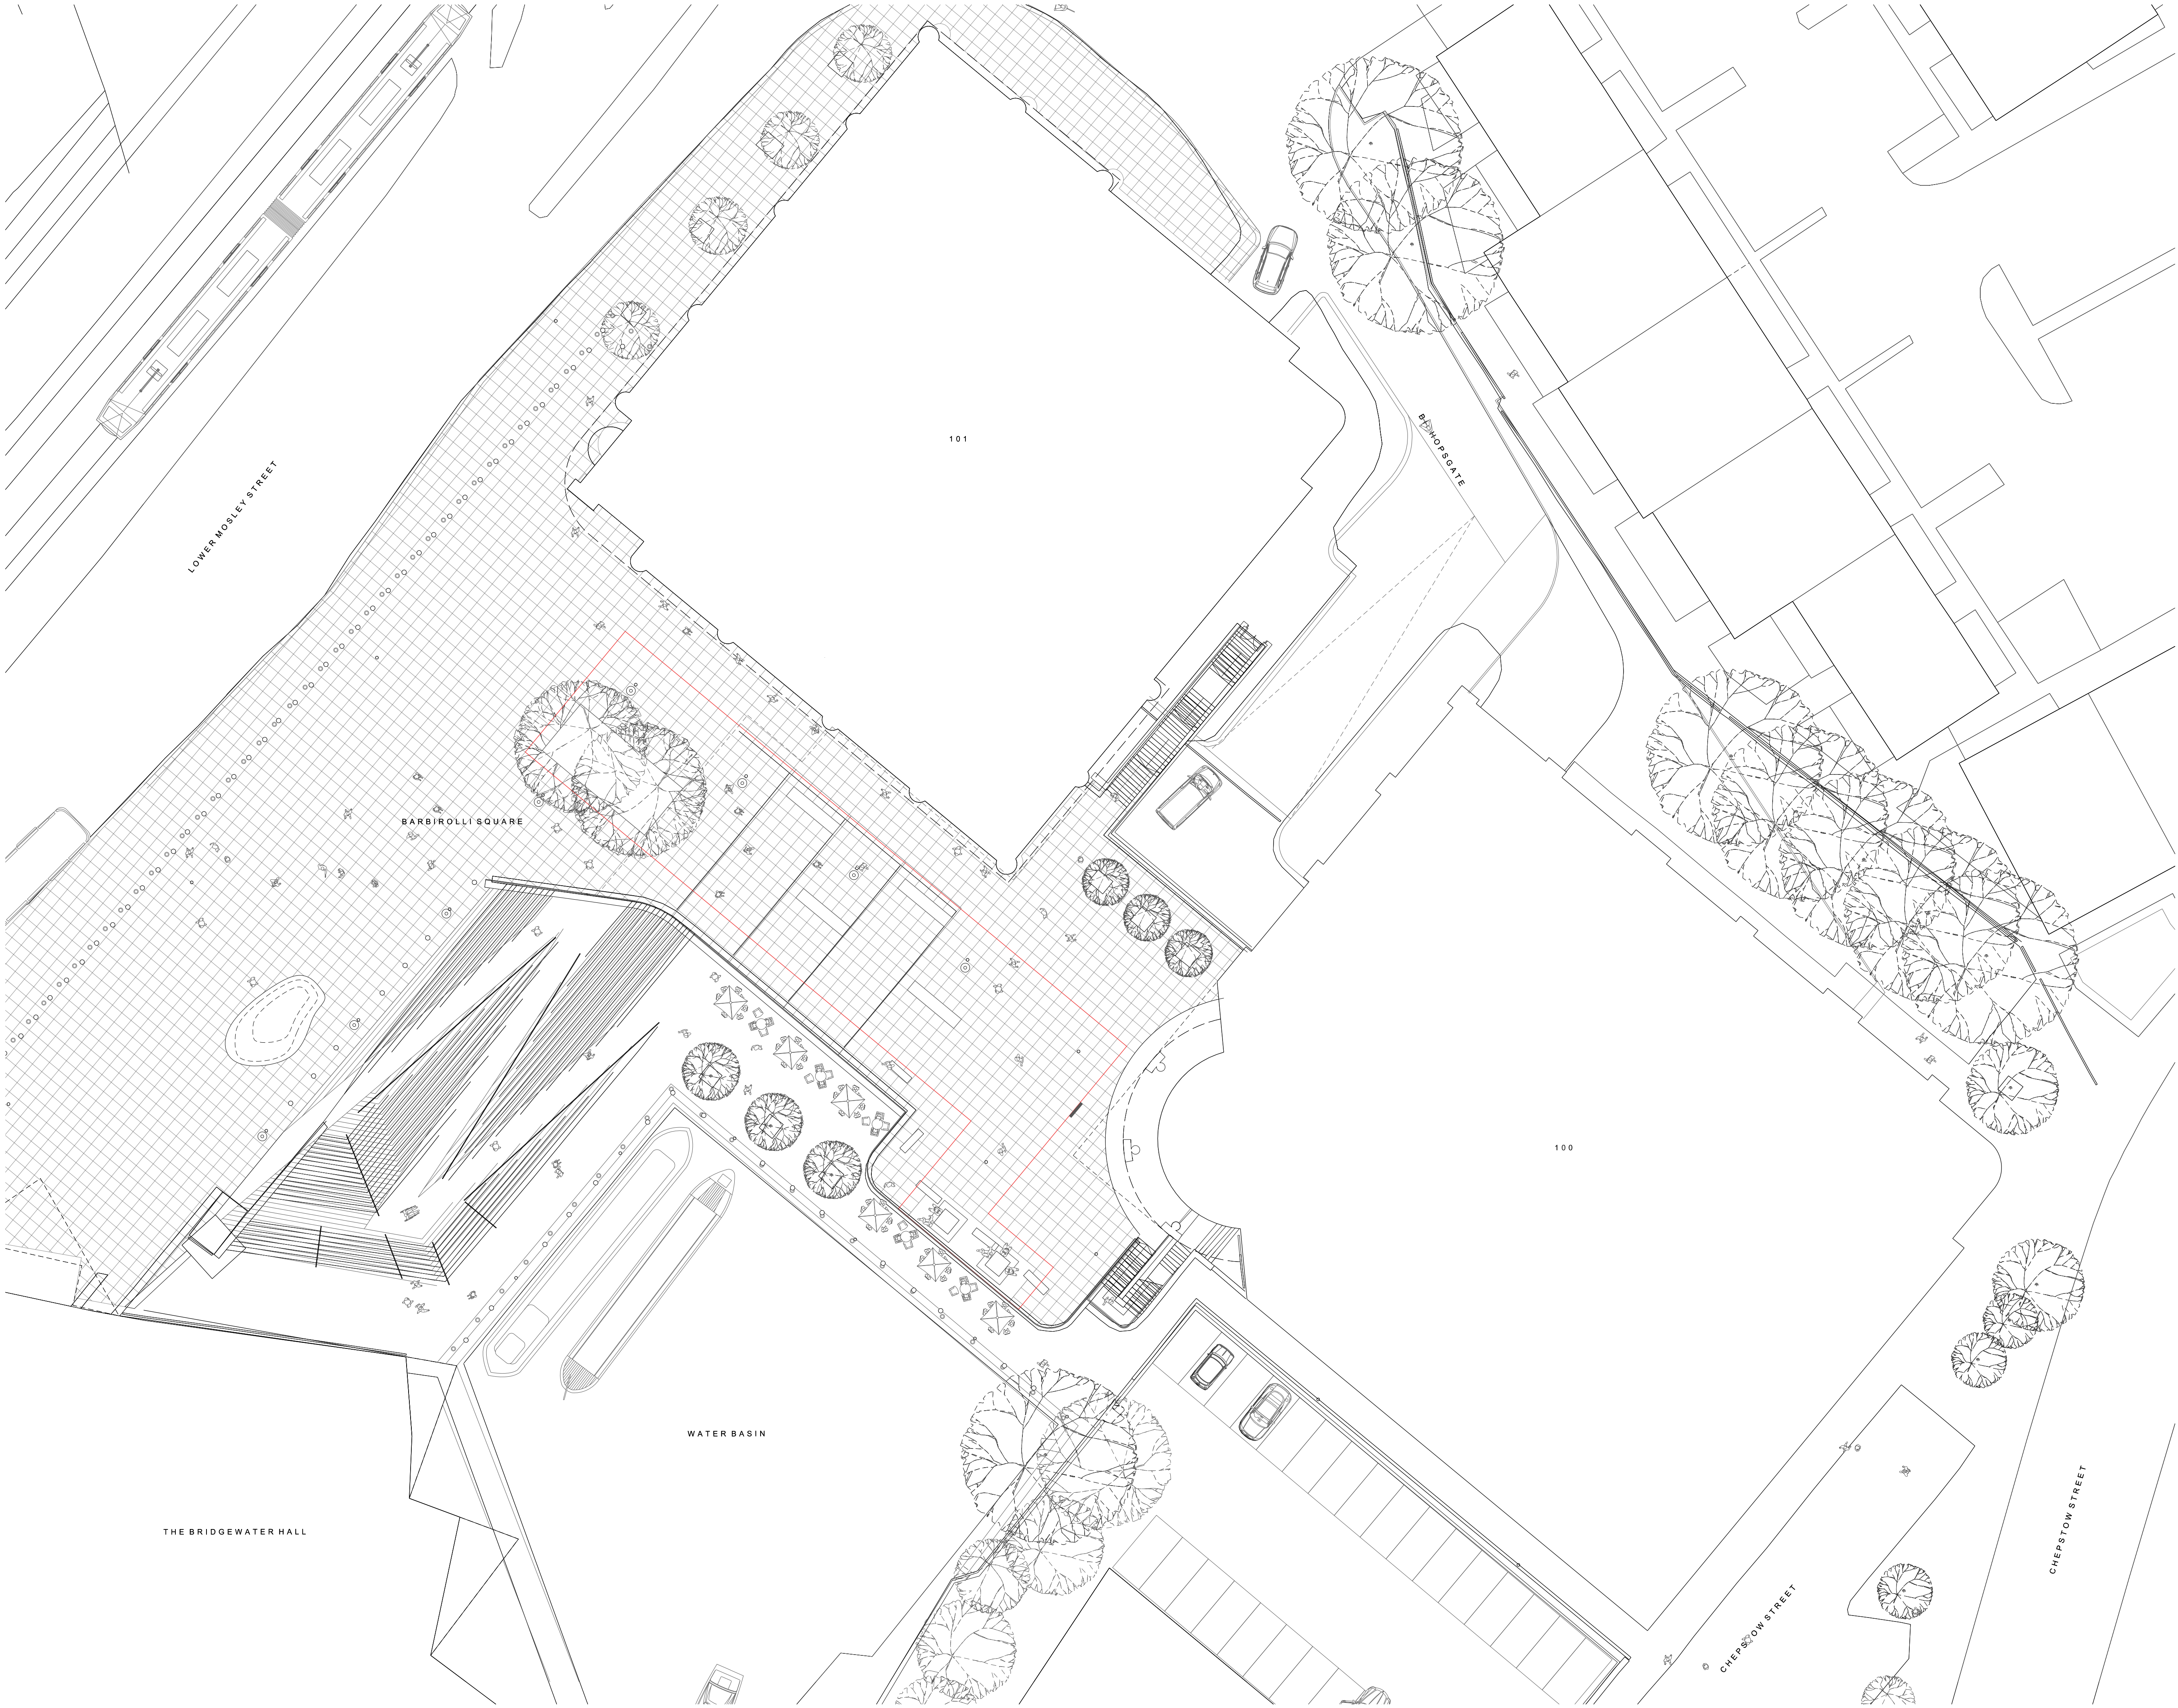


Copyright of this drawing is vested in 5plus Architects and it must not be copied or reproduced without written consent. Figured dimensions only are to be taken from this drawing. Do not scale from this drawing.  
All Contractors must note the date and are responsible for noting and checking all dimensions ready to start work. 5plus Architects are to be advised of any variation between drawings and site conditions.  
This drawing shall remain the property of 5plus Architects and shall not be distributed for reproduction.  
All dimensions and levels should be read only from those values stated in text, on the drawings.  
CONSTRUCTION - It is considered that the proposed works are within the scope of a competent Contractor and as such no contract documents have been identified, refer to relevant 5plus Architectural Design and Assessment.

Site Boundary

0 16/12/21 Issued for Planning  
REV: DATE: DETAILS:

0 5 10 15m

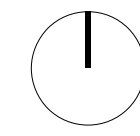

5plus architects

Manchester, 0161 228 0211  
Fourth Floor, The Hive, 47 Lever Street,  
Manchester M1 1FN  
London, 0207 253 7644  
The Leather Market, Weston Street,  
London SE1 3ER  
5plusarchitects.com

PROJECT:  
100 Barbirolli Square  
Manchester  
TITLE:  
Proposed Site Plan  
Red Line Boundary  
SCALE: 1:200@A1 ORIGIN DATE: 16/12/21 DRAWN: EMcA CHECKED: PN  
STATUS:  
Planning  
PROJECT: 05699 DRAWING NO: \_MP\_00\_0201 REV: 0