


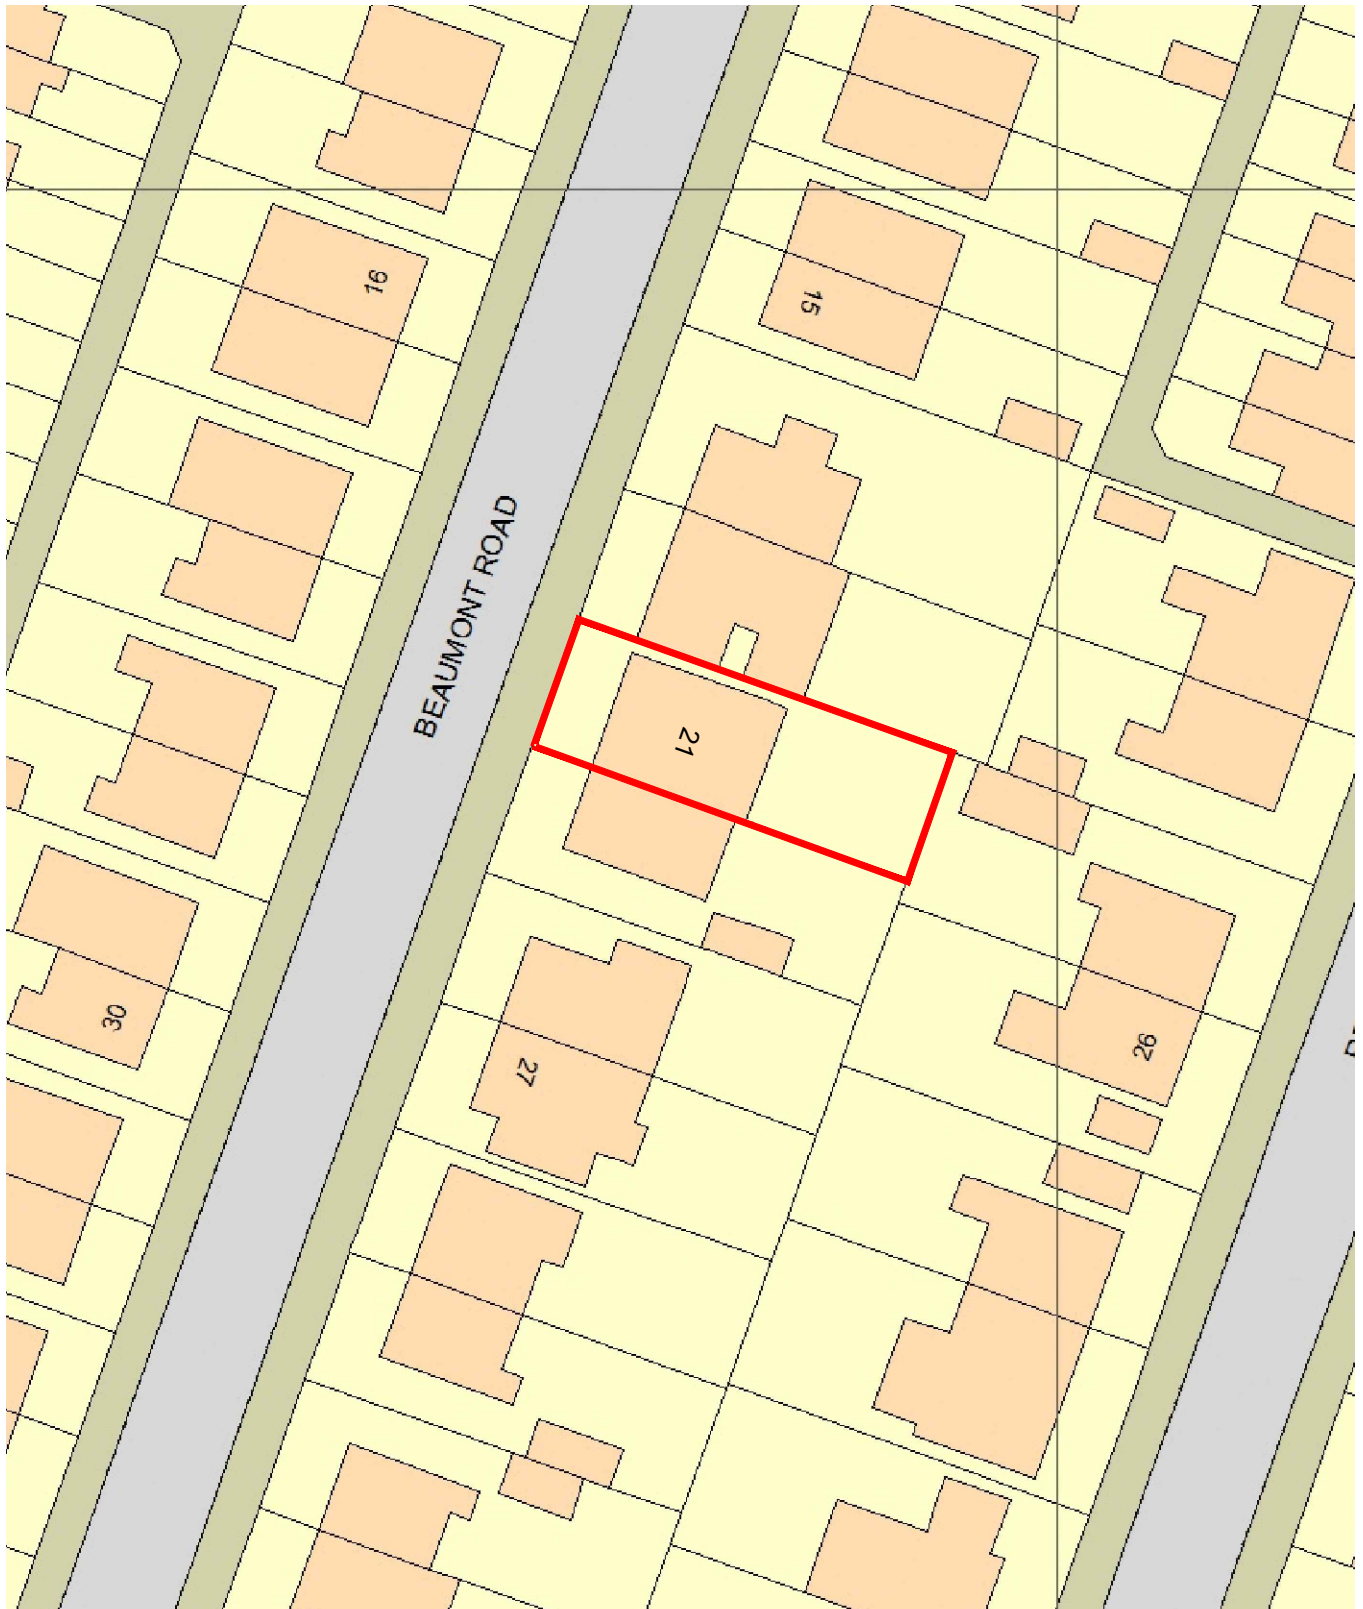

21 Beaumont Road, Chorlton
Proposed Site Plan
Scale 1:500

