



BLUECHIP ARCHITECTS

DRAWING REF

21099

001

SCALE

1:50 / 1:100 @ A1



DATE


SEPT 21

CLIENT
ANGELA & MICHELLE
10 GRENFELL ROAD
DIDSBURY
MANCHESTER
M20 6TQ

PROJECT
SINGLE STOREY REAR EXTENSION &
OUTBUILDING
CELLAR CONVERSION
INTERNAL REMODELLING

EXISTING FLOOR PLANS &
ELEVATIONS

DRAWING TITLE
PLANNING





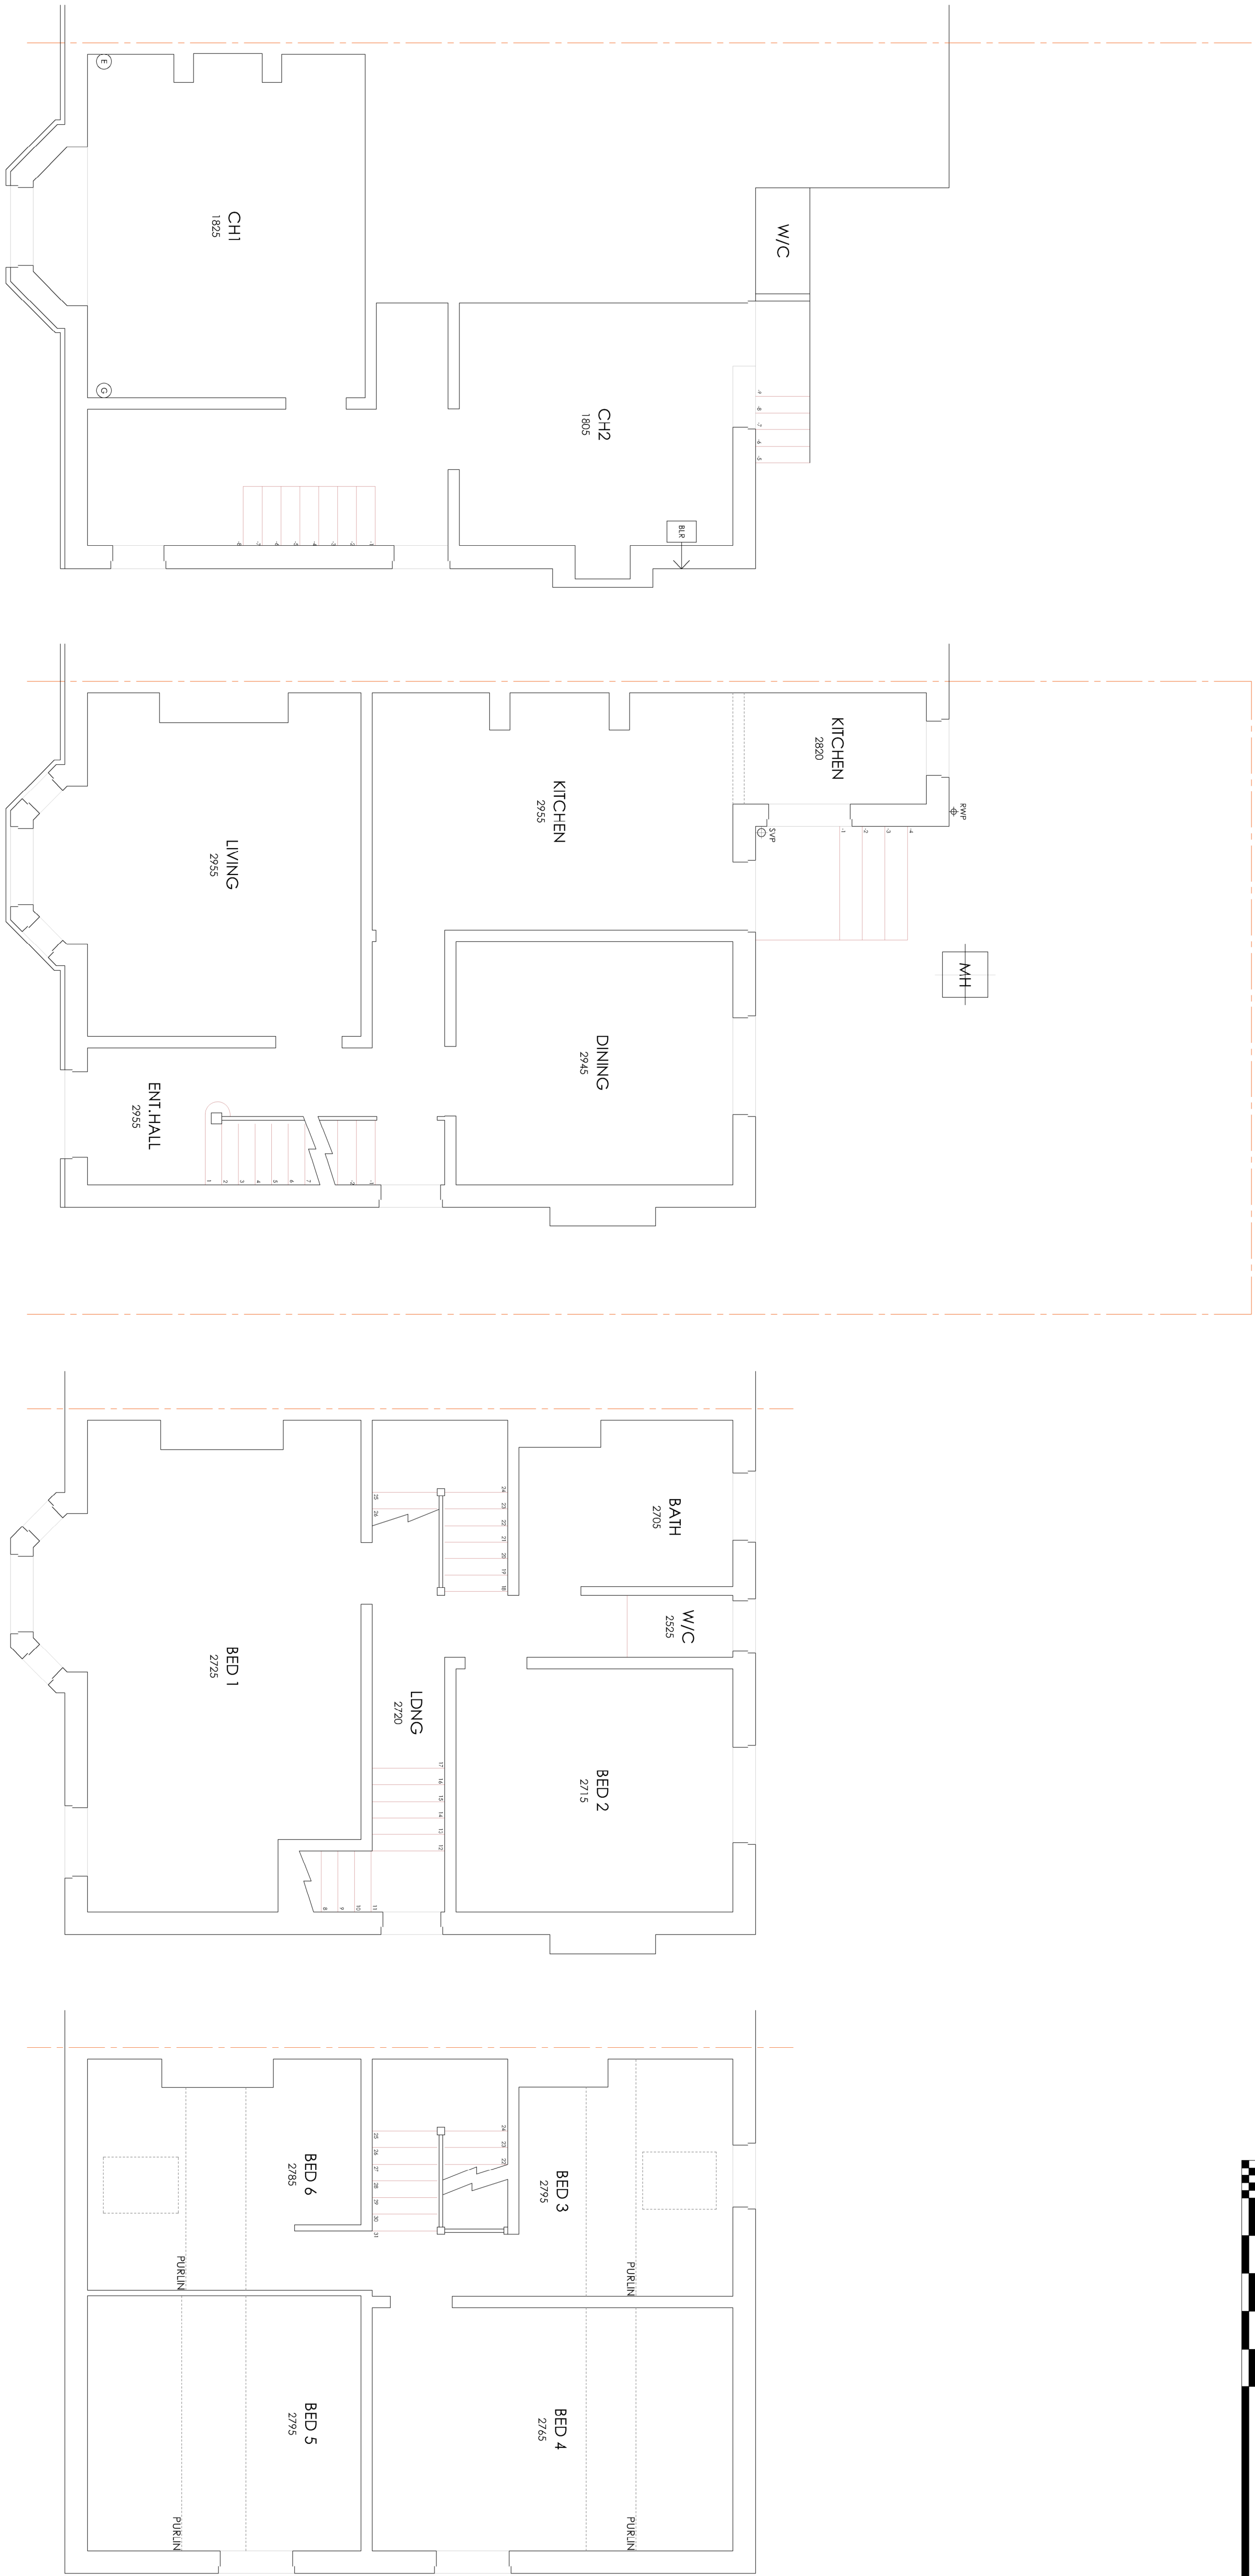


BASEMENT FLOOR

GROUND FLOOR

FIRST FLOOR

LOFT FLOOR

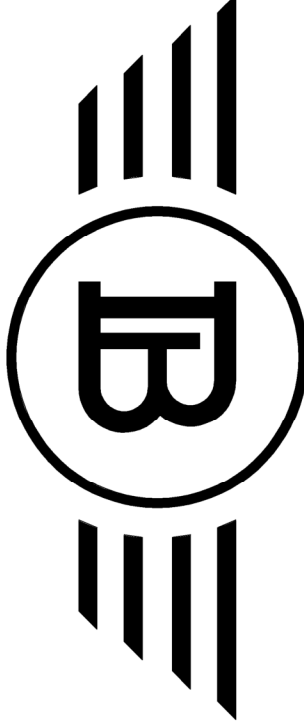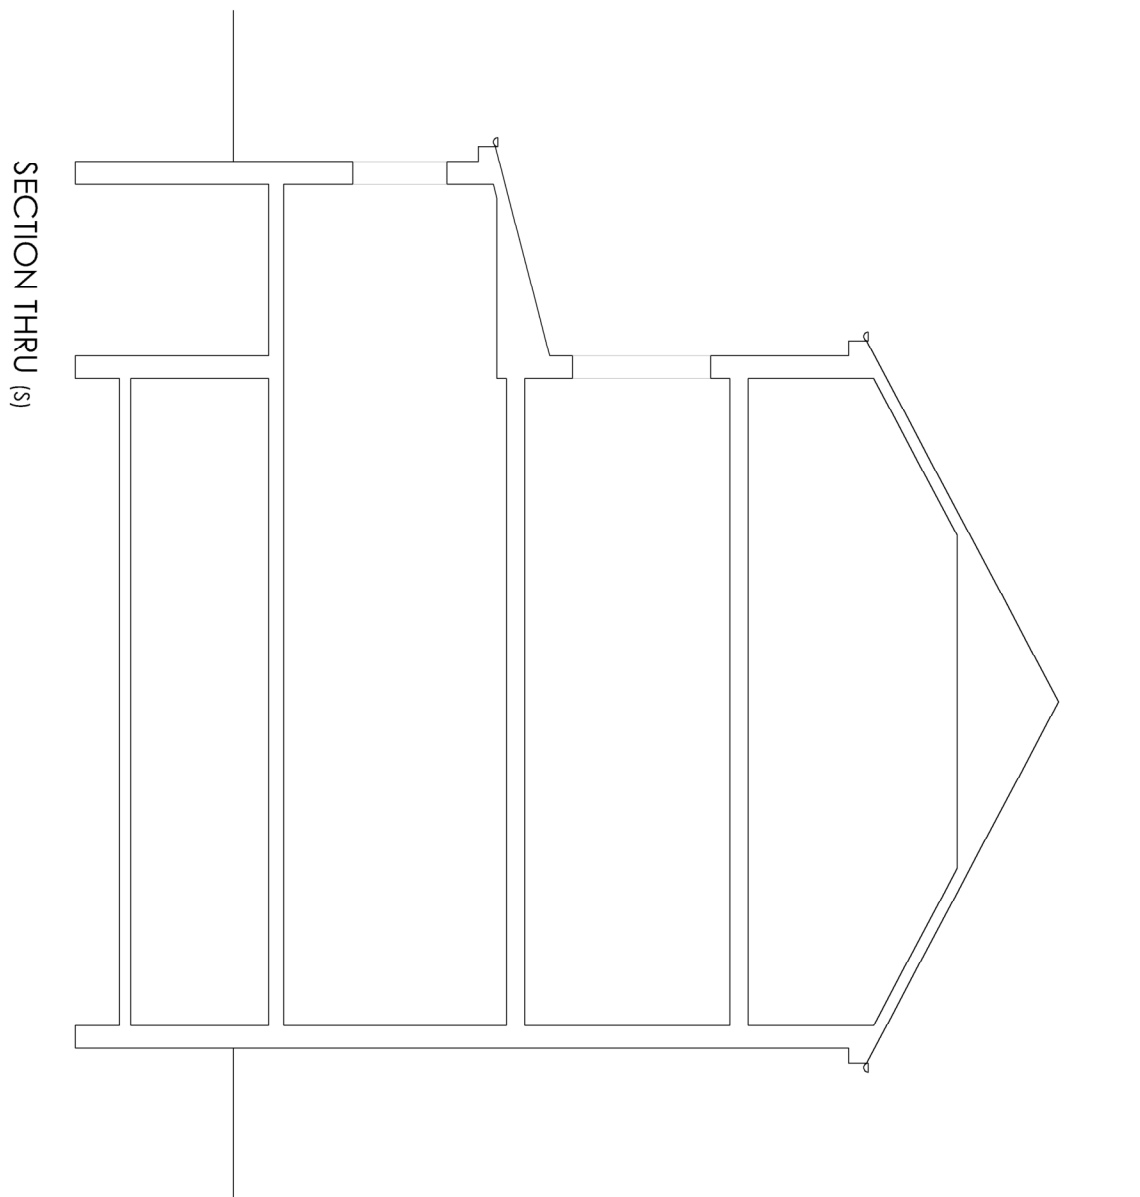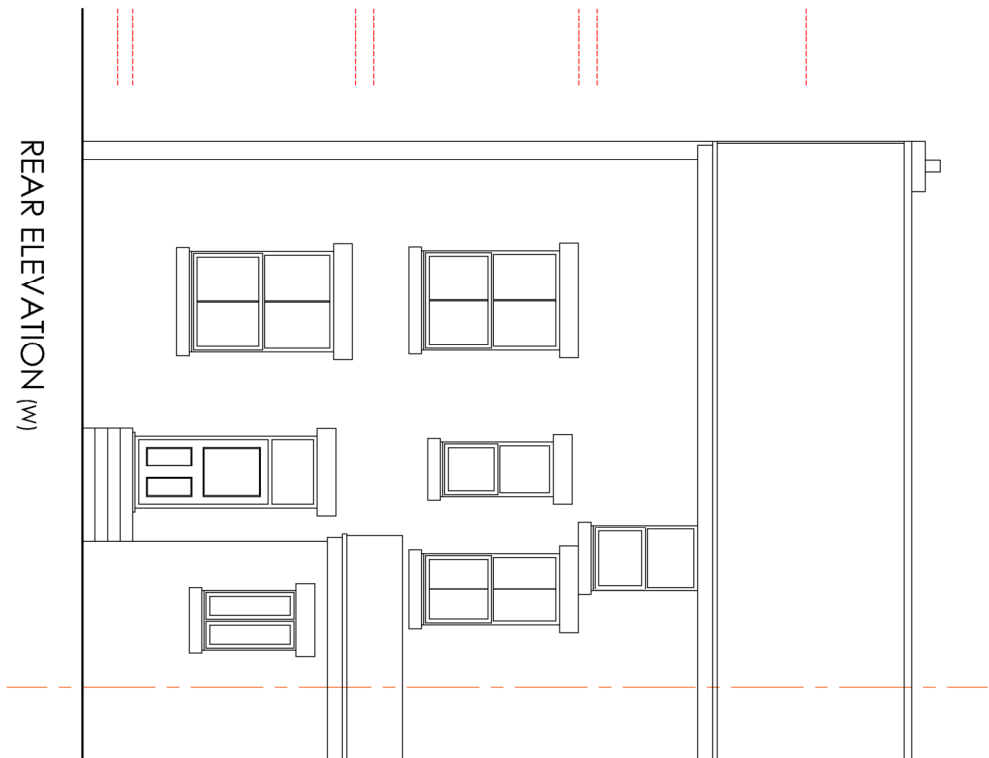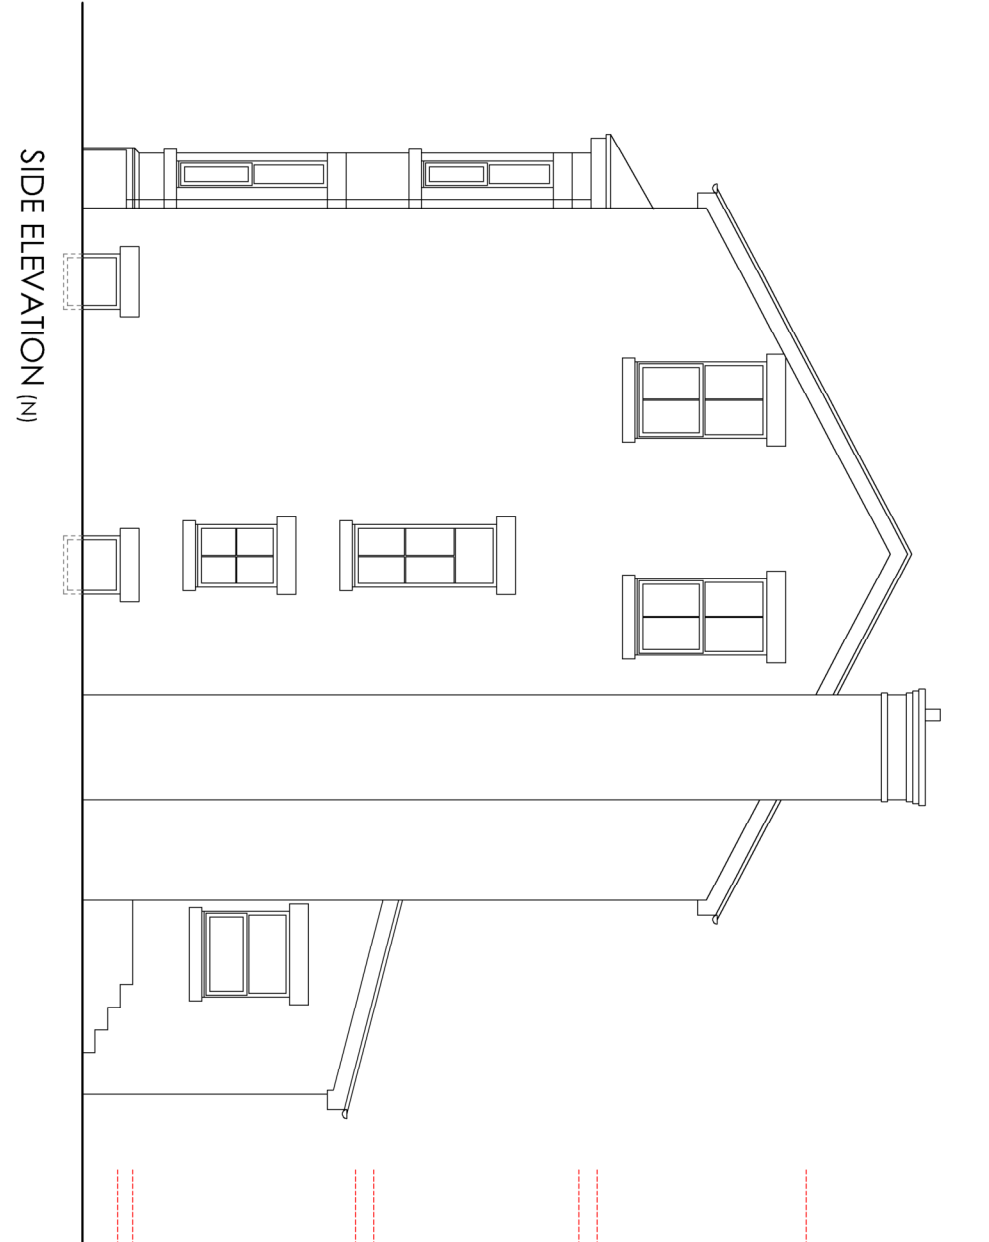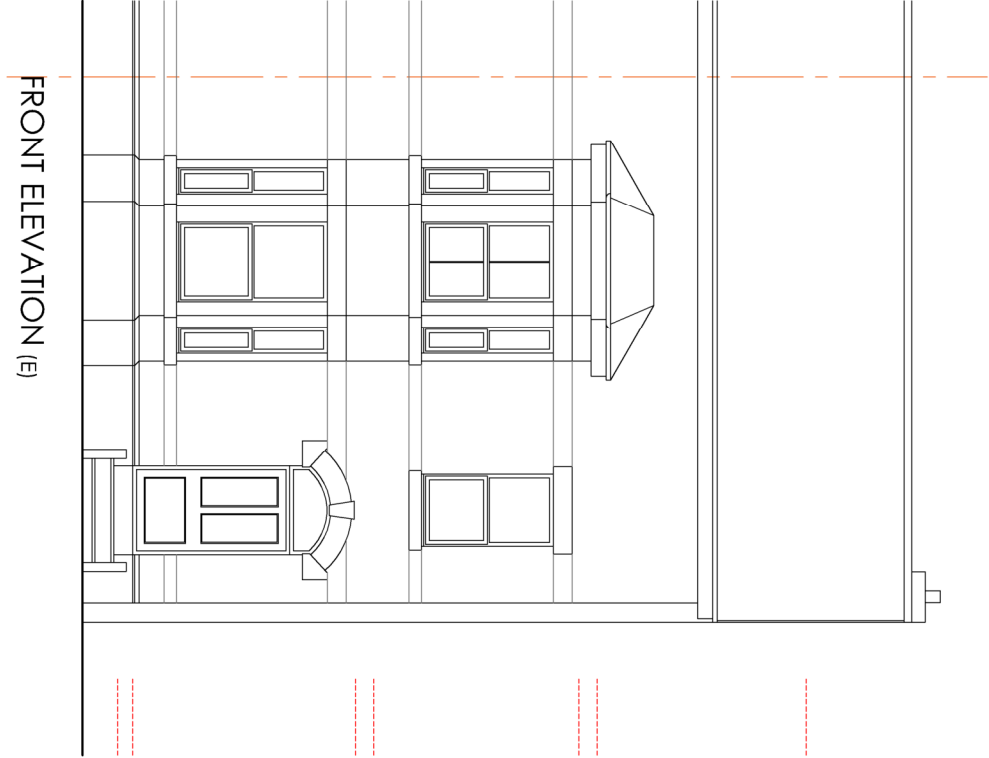

BLUECHIP ARCHITECTS

07999 294 675

DESIGN@BLUECHIP-ARCHITECTURE.CO.UK
WWW.BLUECHIP-ARCHITECTURE.CO.UK

ISSUED FOR PLANNING APPROVAL

19.10.21

DO NOT SCALE FROM THE DRAWING. COPYRIGHT PROTECTED & ISSUED UNDER LICENCE TO THE CLIENT NAMED BELOW. ALL INFORMATION CONTAINED WITHIN IS NON-TRANSFERABLE WITHOUT APPROVAL FROM BLUECHIP ARCHITECTS. 19.10.21