


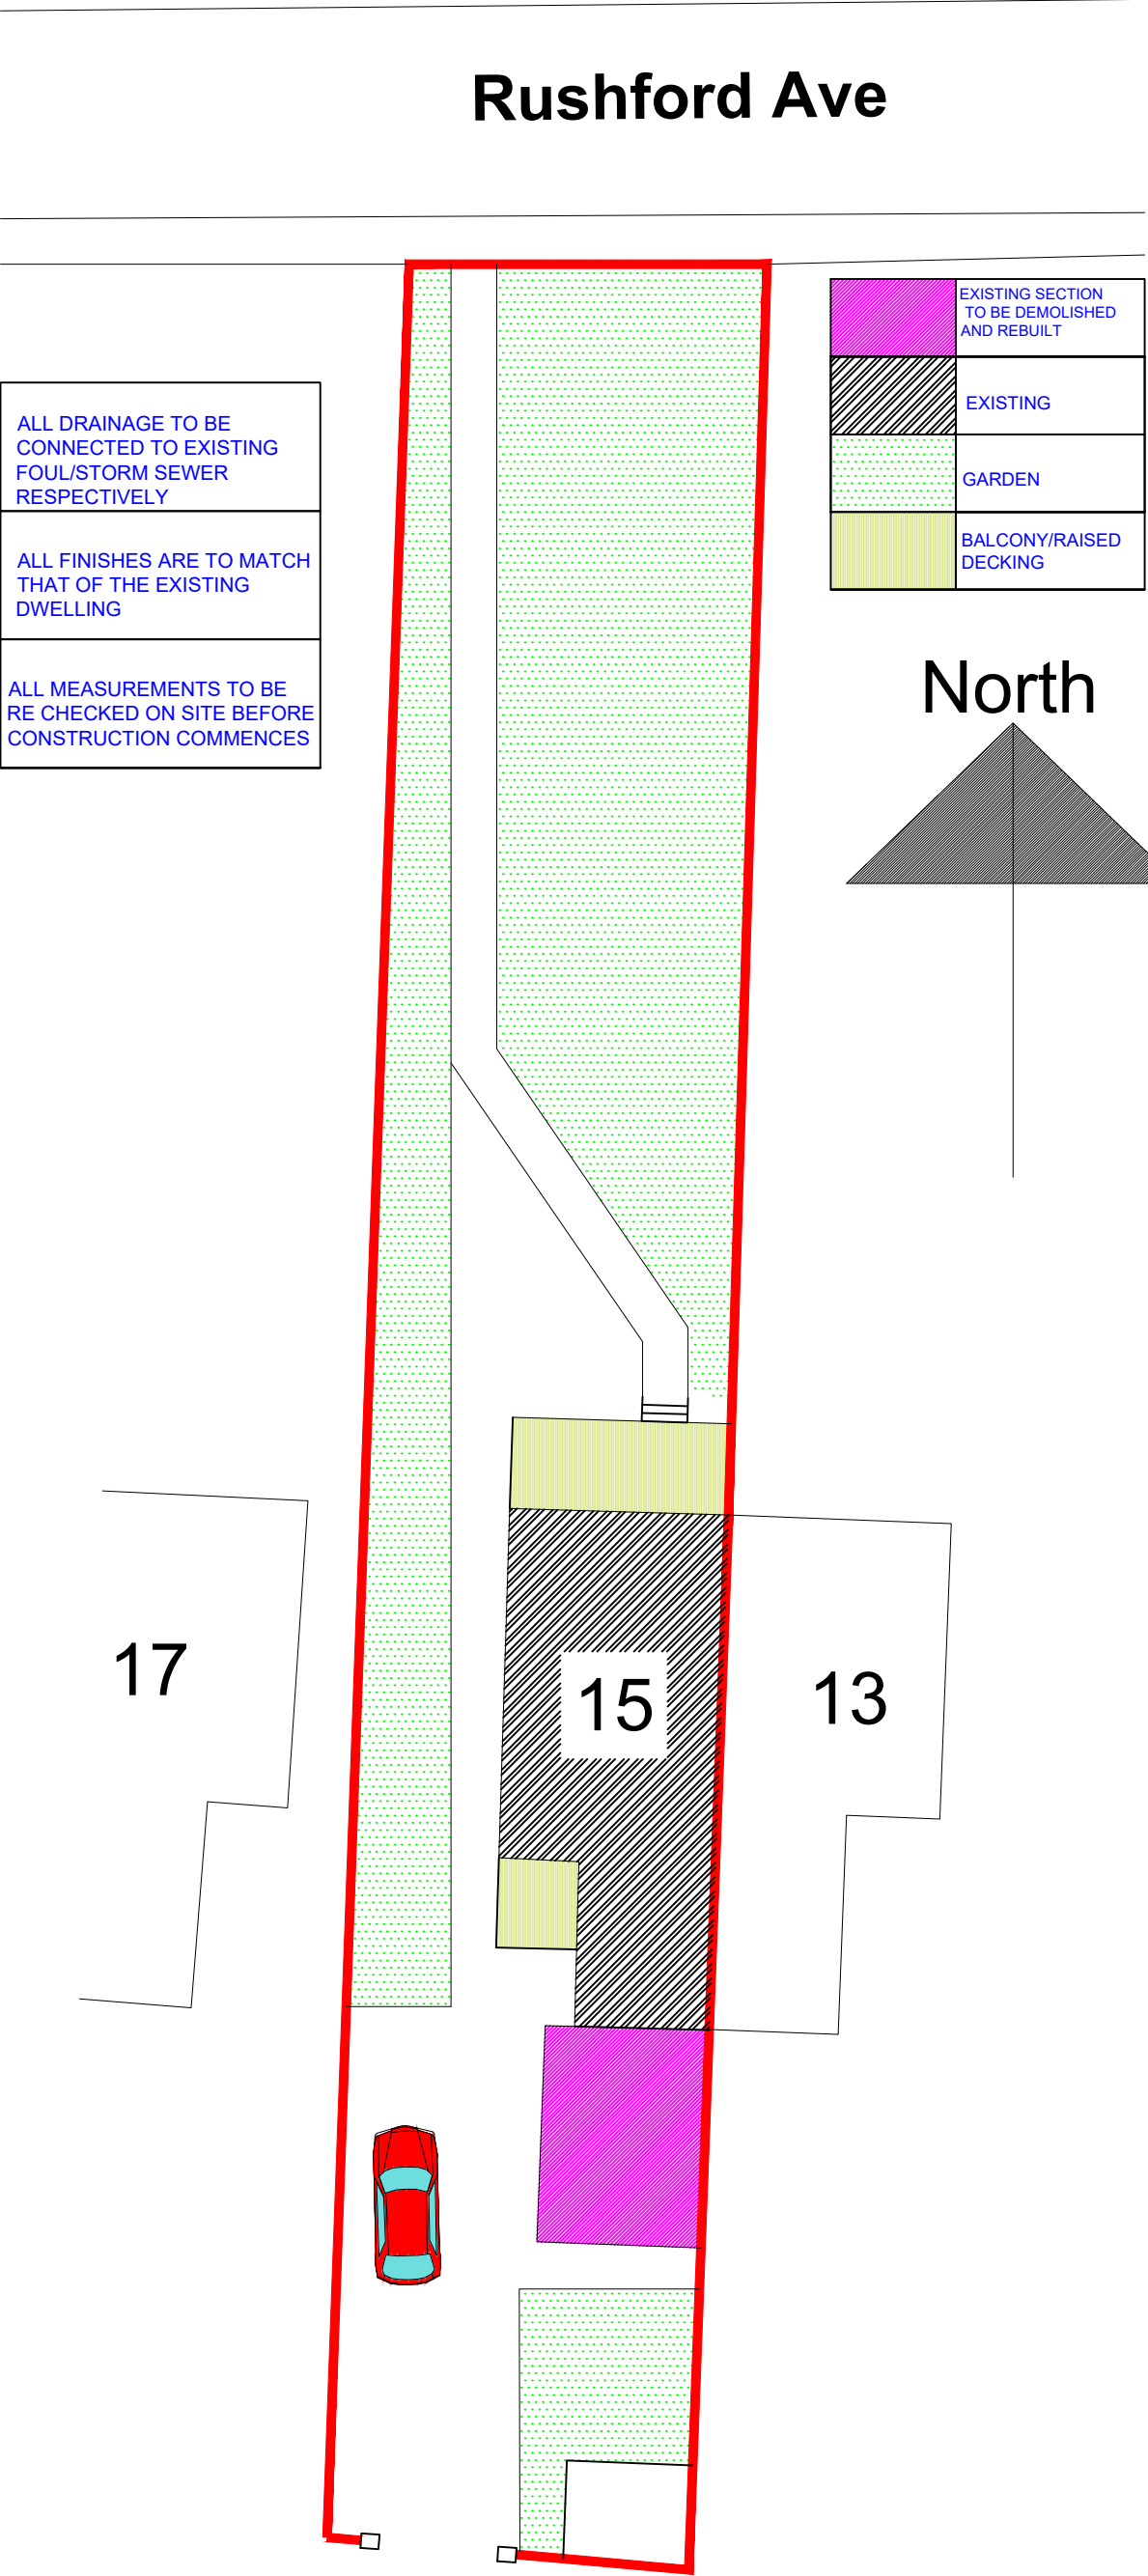

NOTES

REVISIONS

REFERENCE NO: 1277 proposal 2
7/12/2021

PROJECT: EXTENSION AT
15 RUSHFORD AVENUE
LEVENSHULME

CLIENT: CHARLIE WINSTANLEY

SCALE: 1:100 ON A1 PAPER

REFERENCE NO: 1277 SITE PLAN 2

BARRY CULLEN

email:barrycullen_bc@yahoo.co.uk

mob: 07851262695

