


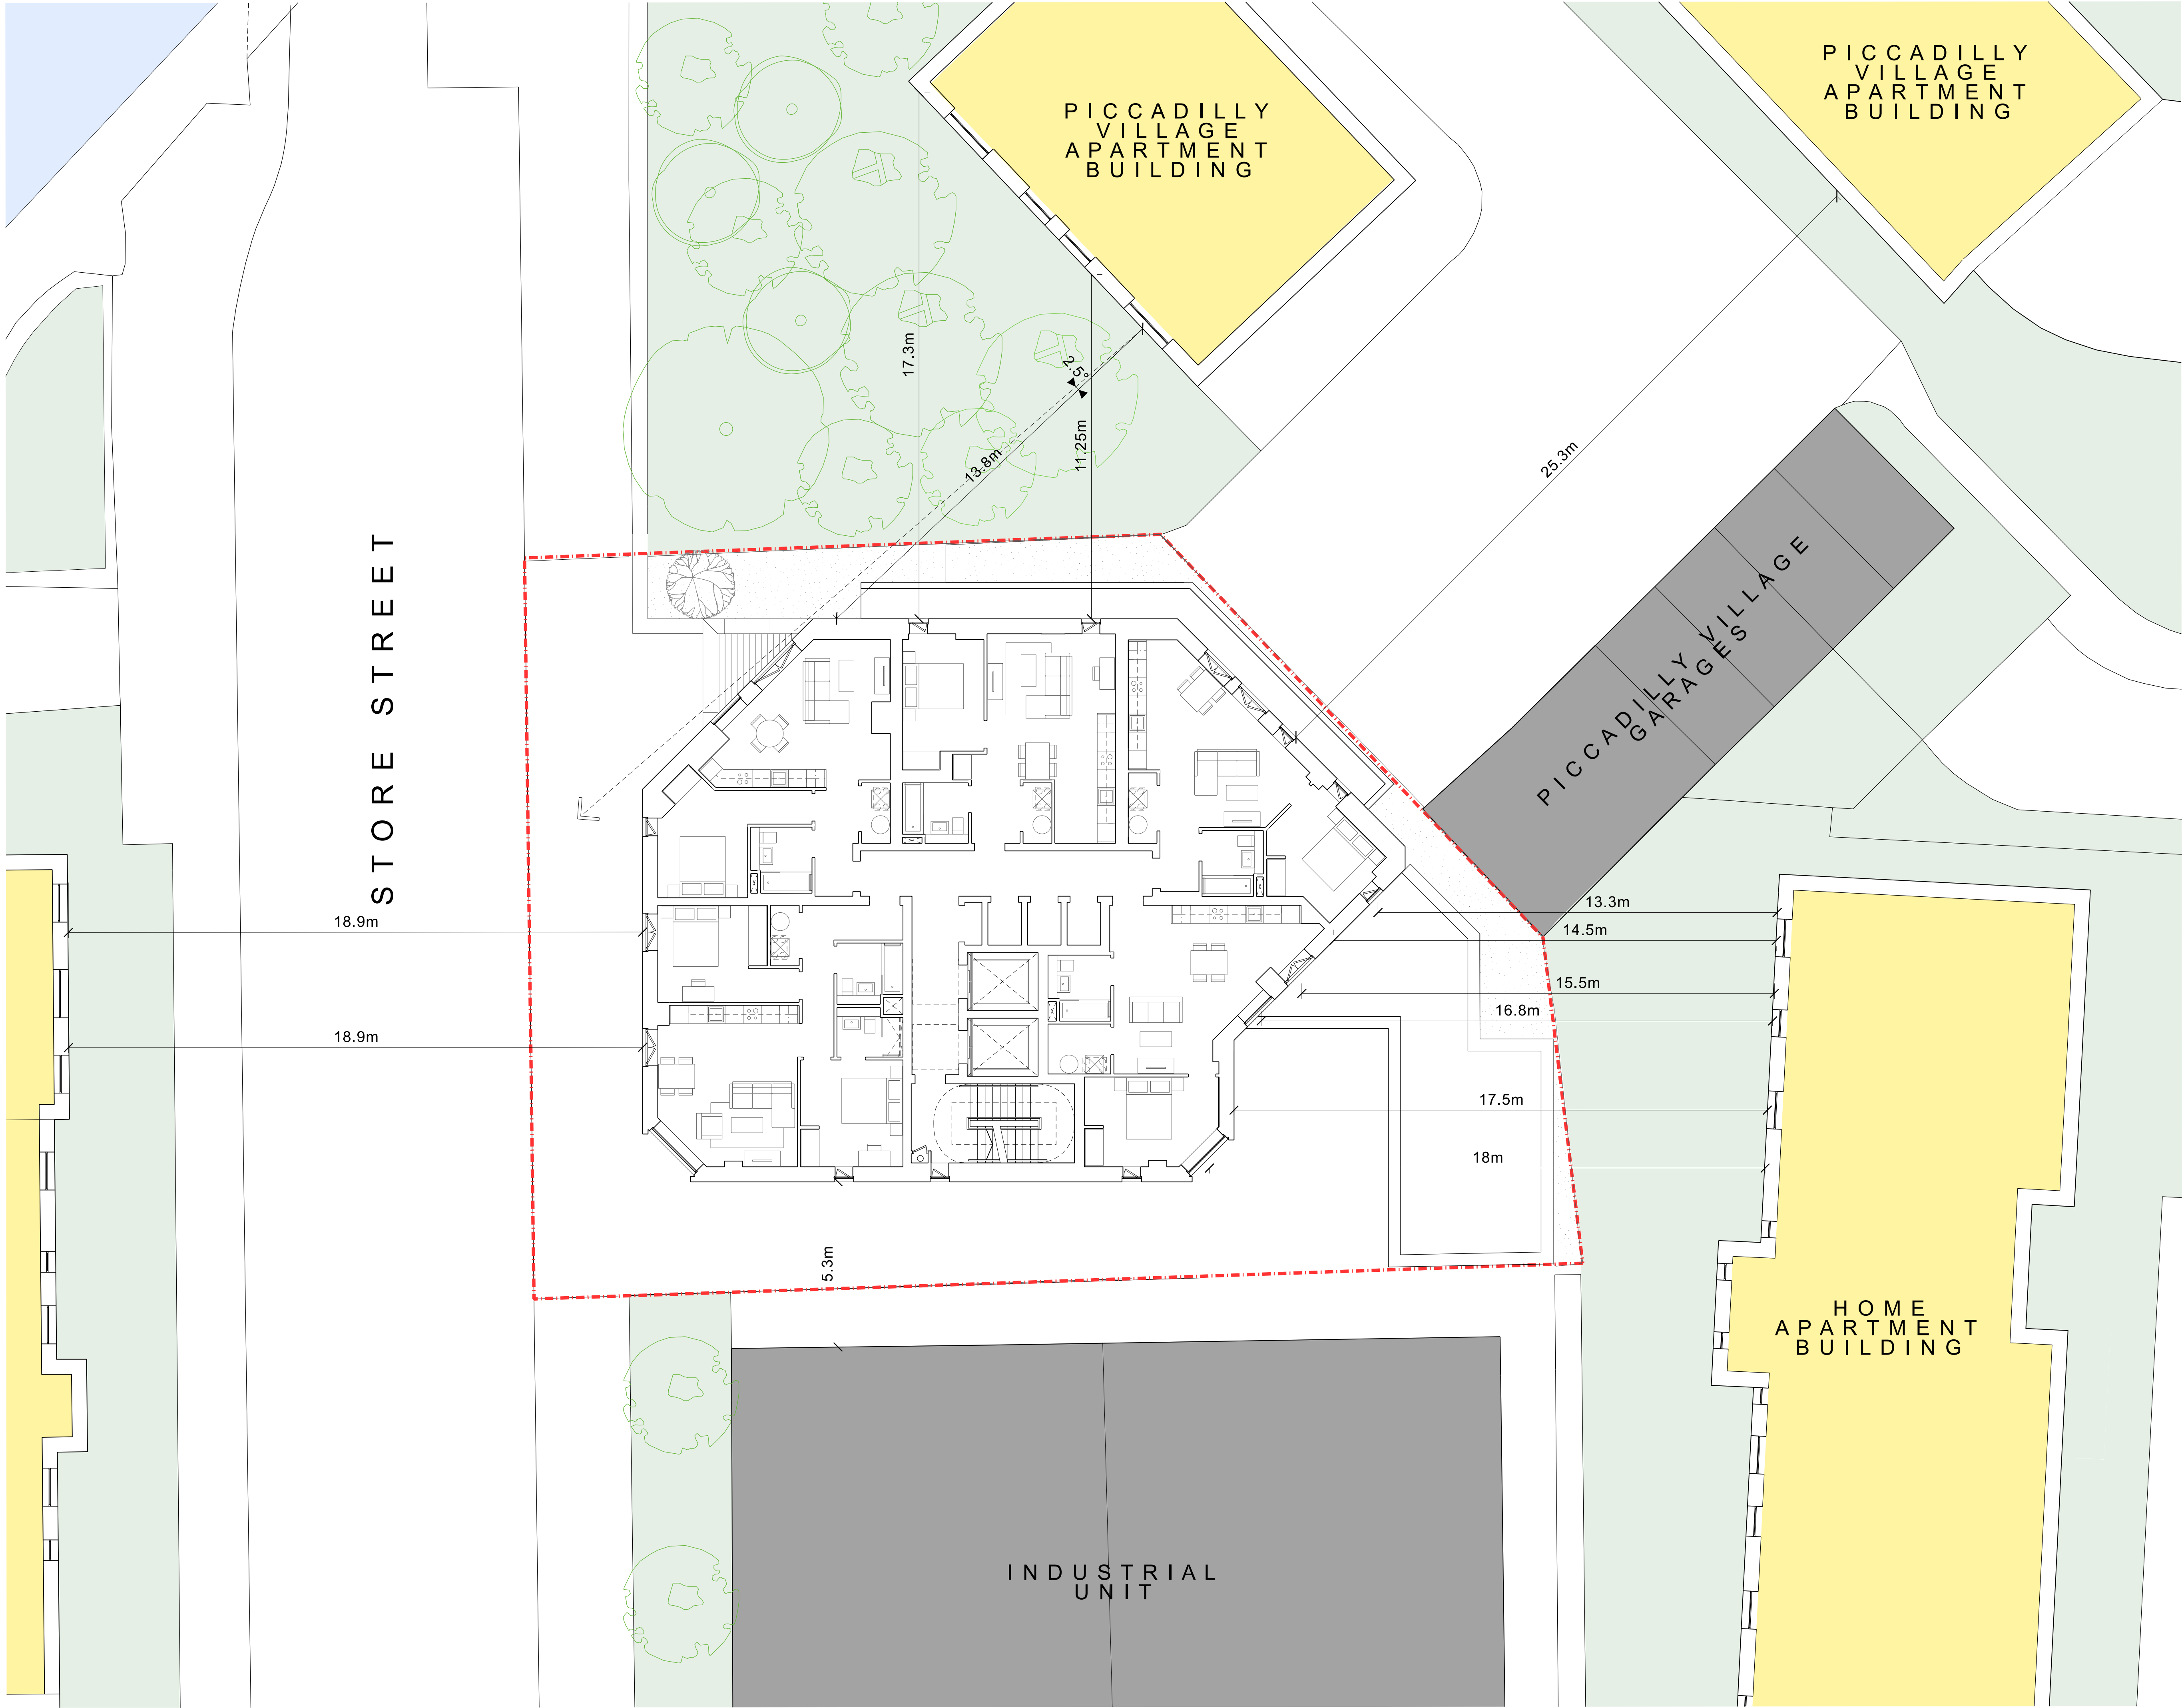

Copyright of this drawing is vested in 5plus Architects and it must not be copied or reproduced without written consent. Placed dimensions only are to be taken from this drawing. Do not scale from this drawing.

All Contractors must note the date and are responsible for noting and checking all dimensions ready to start work. 5plus Architects are to be advised of any variation between drawings and site conditions.

Electronic files should be based on 'read only' and should not be distributed for modification. All dimensions and levels should be 'read only' from those values stated in text, on the drawings.


CONSTRUCTION - It is considered that the proposed works are within the scope of a competent Contractor and no such or unusual requests have been identified, other to relevant type. Structural Designers Site Assessment.

KEY PLAN:

- Application Boundary
- Existing Residential Building
- Existing Non-Residential Building

NOTE: Site plan based on survey S20-SS1-1 provided by Geo UK Ltd. 14/01/21. Further detail for surrounding buildings based on Ordnance Survey data and leasehold information where access to survey private land was not permitted.

REV: | DATE: | DETAILS:

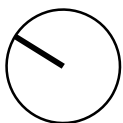

5plus architects

Manchester, 0161 229 0211
Fourth Floor, The Hive, 47 Lever Street,
Manchester M1 1FN

London, 0207 253 7644
The Leather Market, Weston Street,
London SE1 3ER

5plusarchitects.com

PROJECT:
M1 Piccadilly
Store Street

TITLE:
Overlooking Distances Plan
Typical Floor

SCALE:
1:100 @ A1

ORIGIN DATE:
11/01/22

DRAWN:
MS

CHECKED:
PN

STATUS:
Information

PROJECT
05868_ B1_02_2202_OVLK

REV:
0