






West Elevation
1 : 50

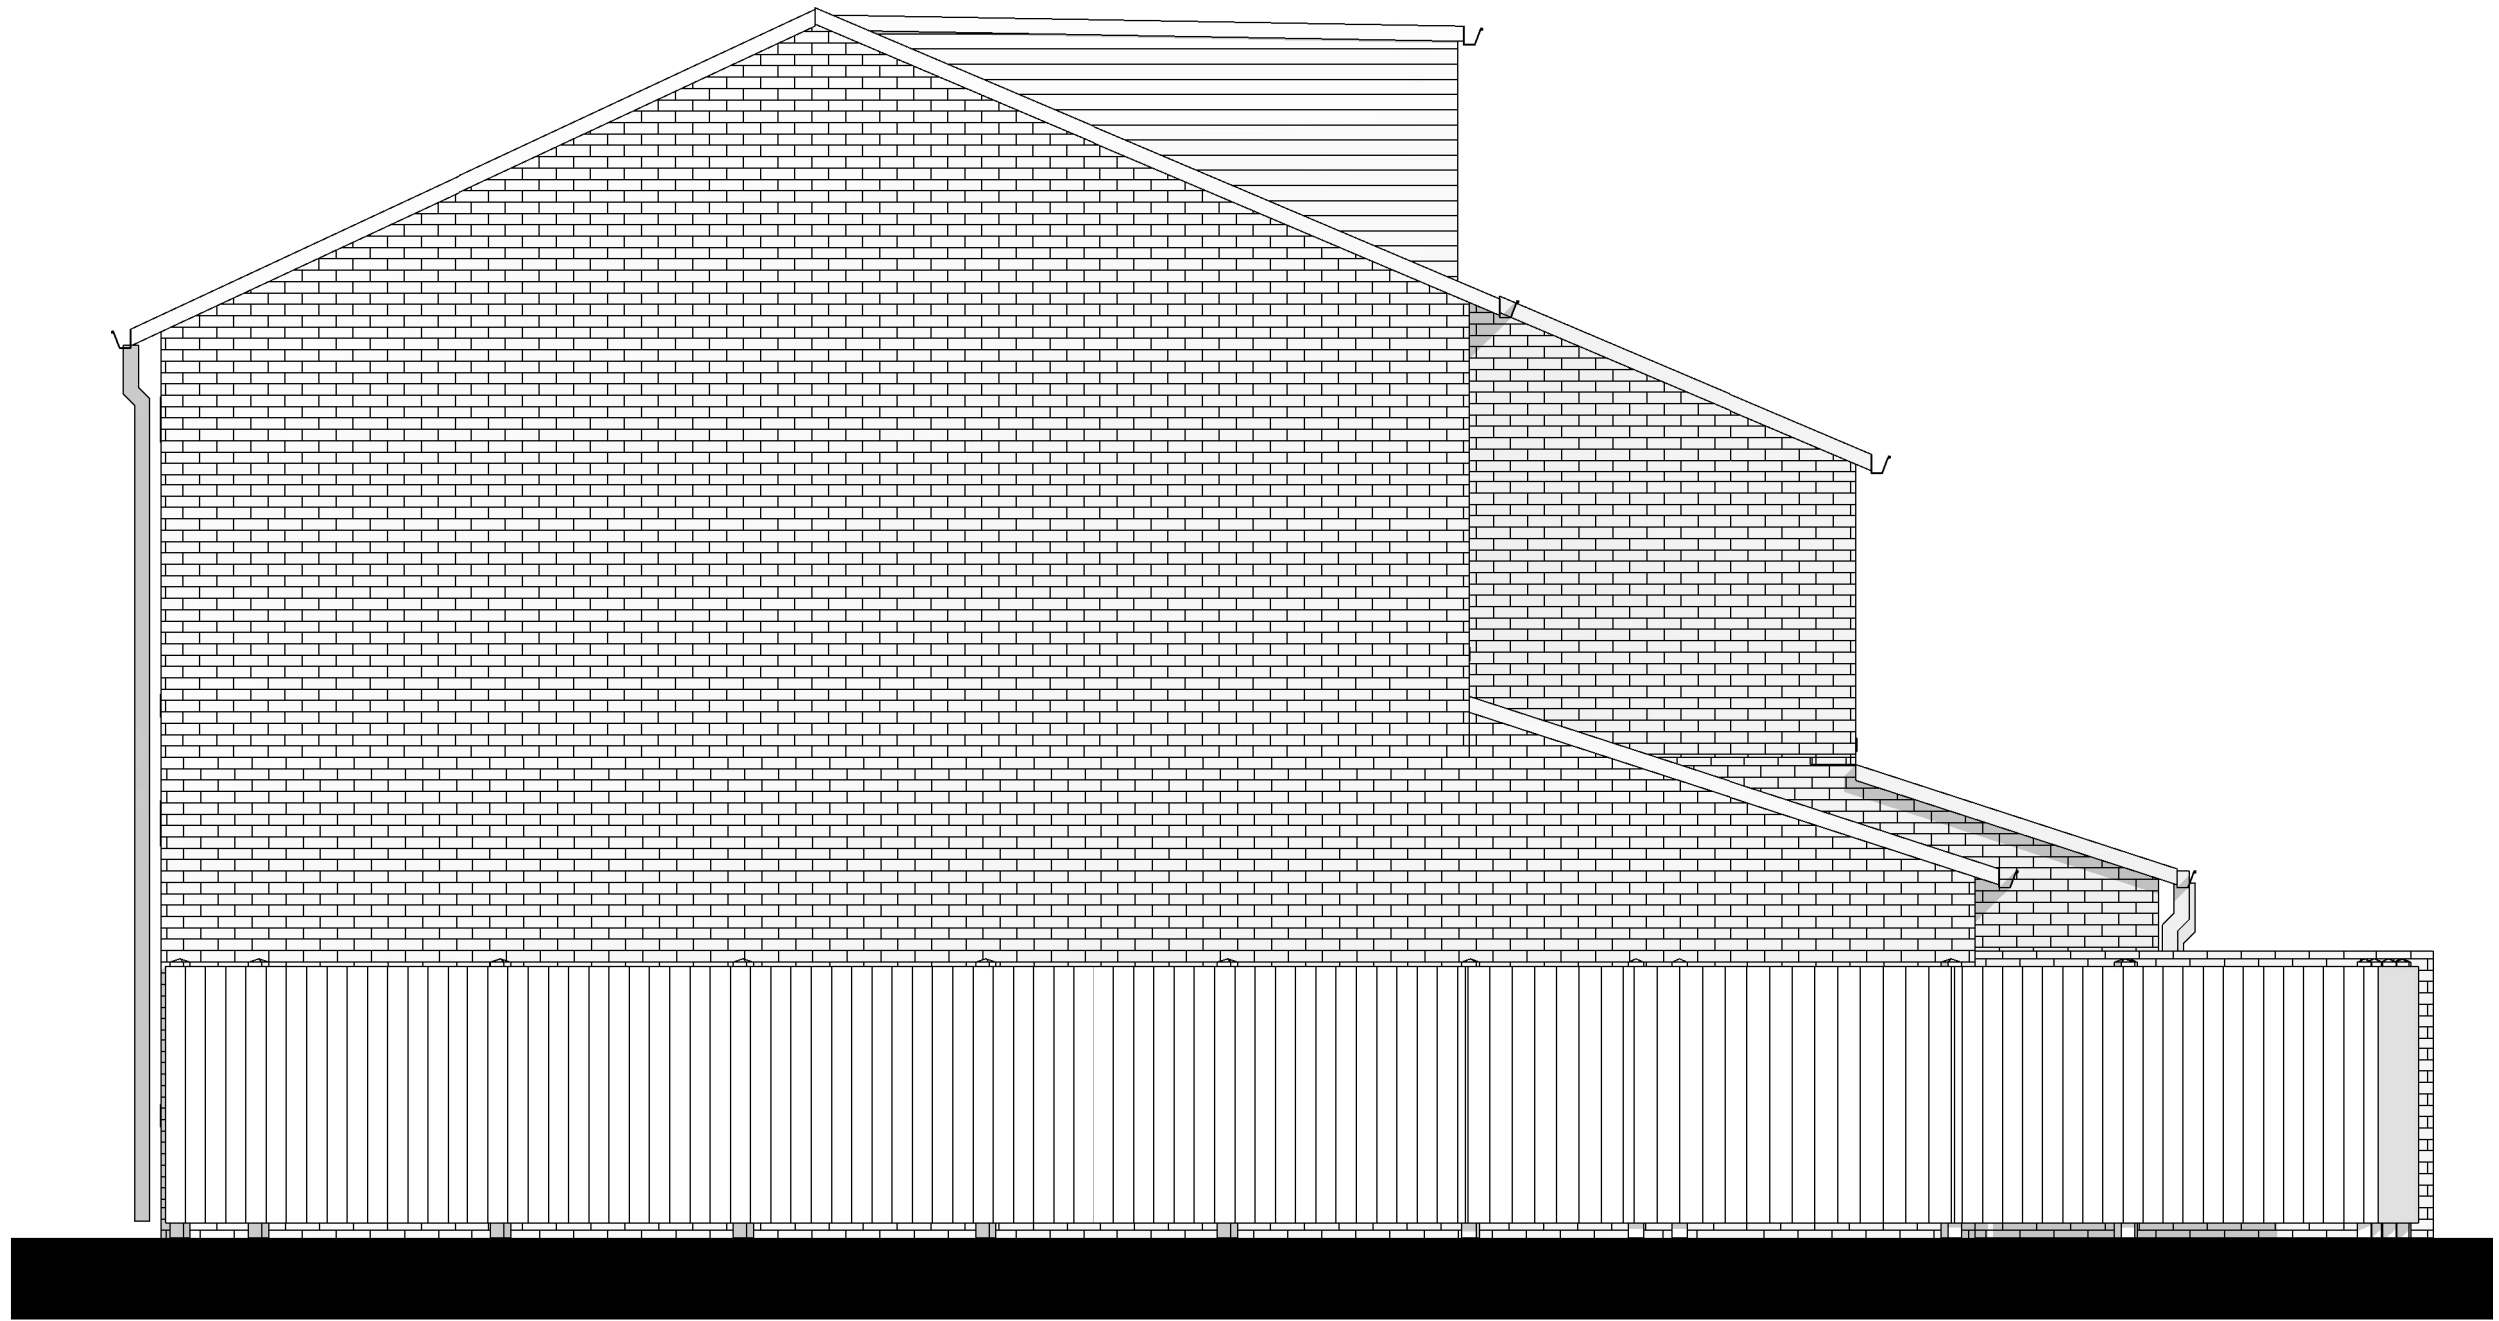

South Elevation With Boundary
1 : 50

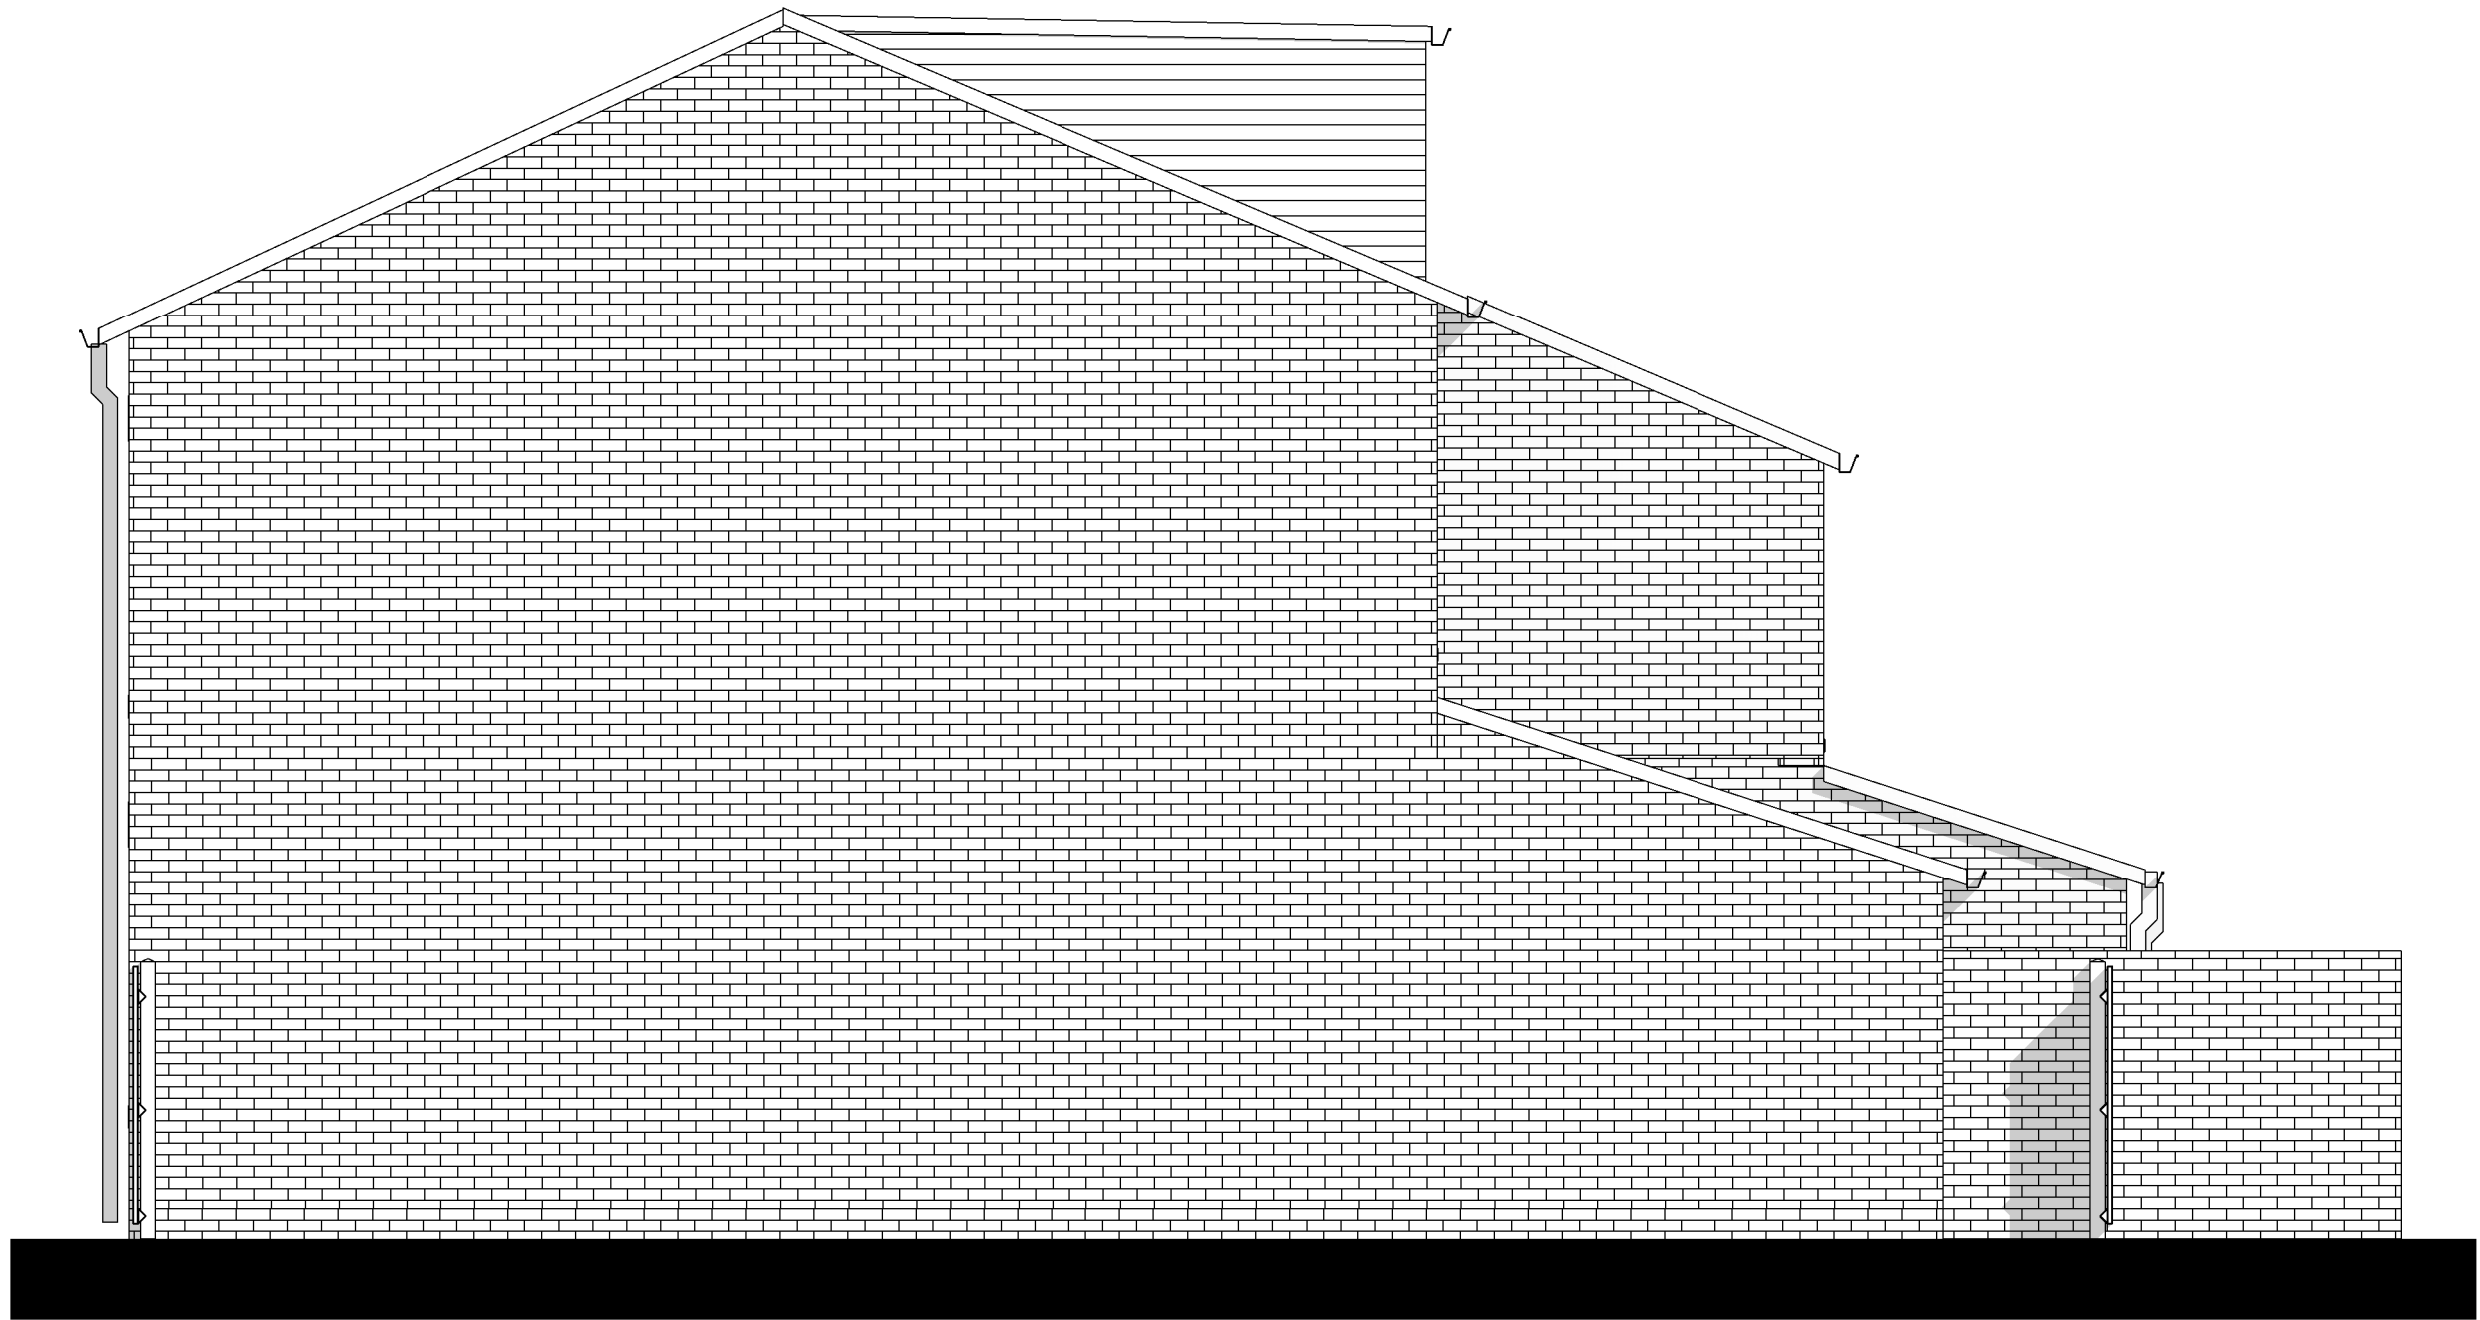

South Elevation
1 : 50

 

SCALE BAR 1:50



Location Plan

The contractor must verify all dimensions on site before commencing any work or fabrication drawings. If this drawing exceeds the quantities taken in any way Northedge Architecture are to be informed before the work is initiated. Only figured dimensions are to be taken from this drawing. Do not scale off this drawing. Drawings are based on Ordnance Survey and / or existing record drawings - design and drawing content is subject to detailed Site Survey, Structural Survey, Site Investigations, Planning and Statutory Requirements and Approvals. Authorised reproduction from Ordnance Survey Map with permission of the Controller of Her Majesty's Stationery Office. Crown Copyright reserved. Northedge Architecture Copyright.

Drawing Notes:

Rev:	Description:	Revised By:	Issue Date:
R1	Initial Issue	UA	13.10.19

Project:
31 Denham Street,
Manchester

Drawing Title:
Existing Elevations

Scale:	1 : 50@A1	Original Issue Date:
Original Drawn By:	Author	Original Checked by: Checker

Drawing Number:	Revision:
21-77-00-002	

Reason For Issue:
Concept