


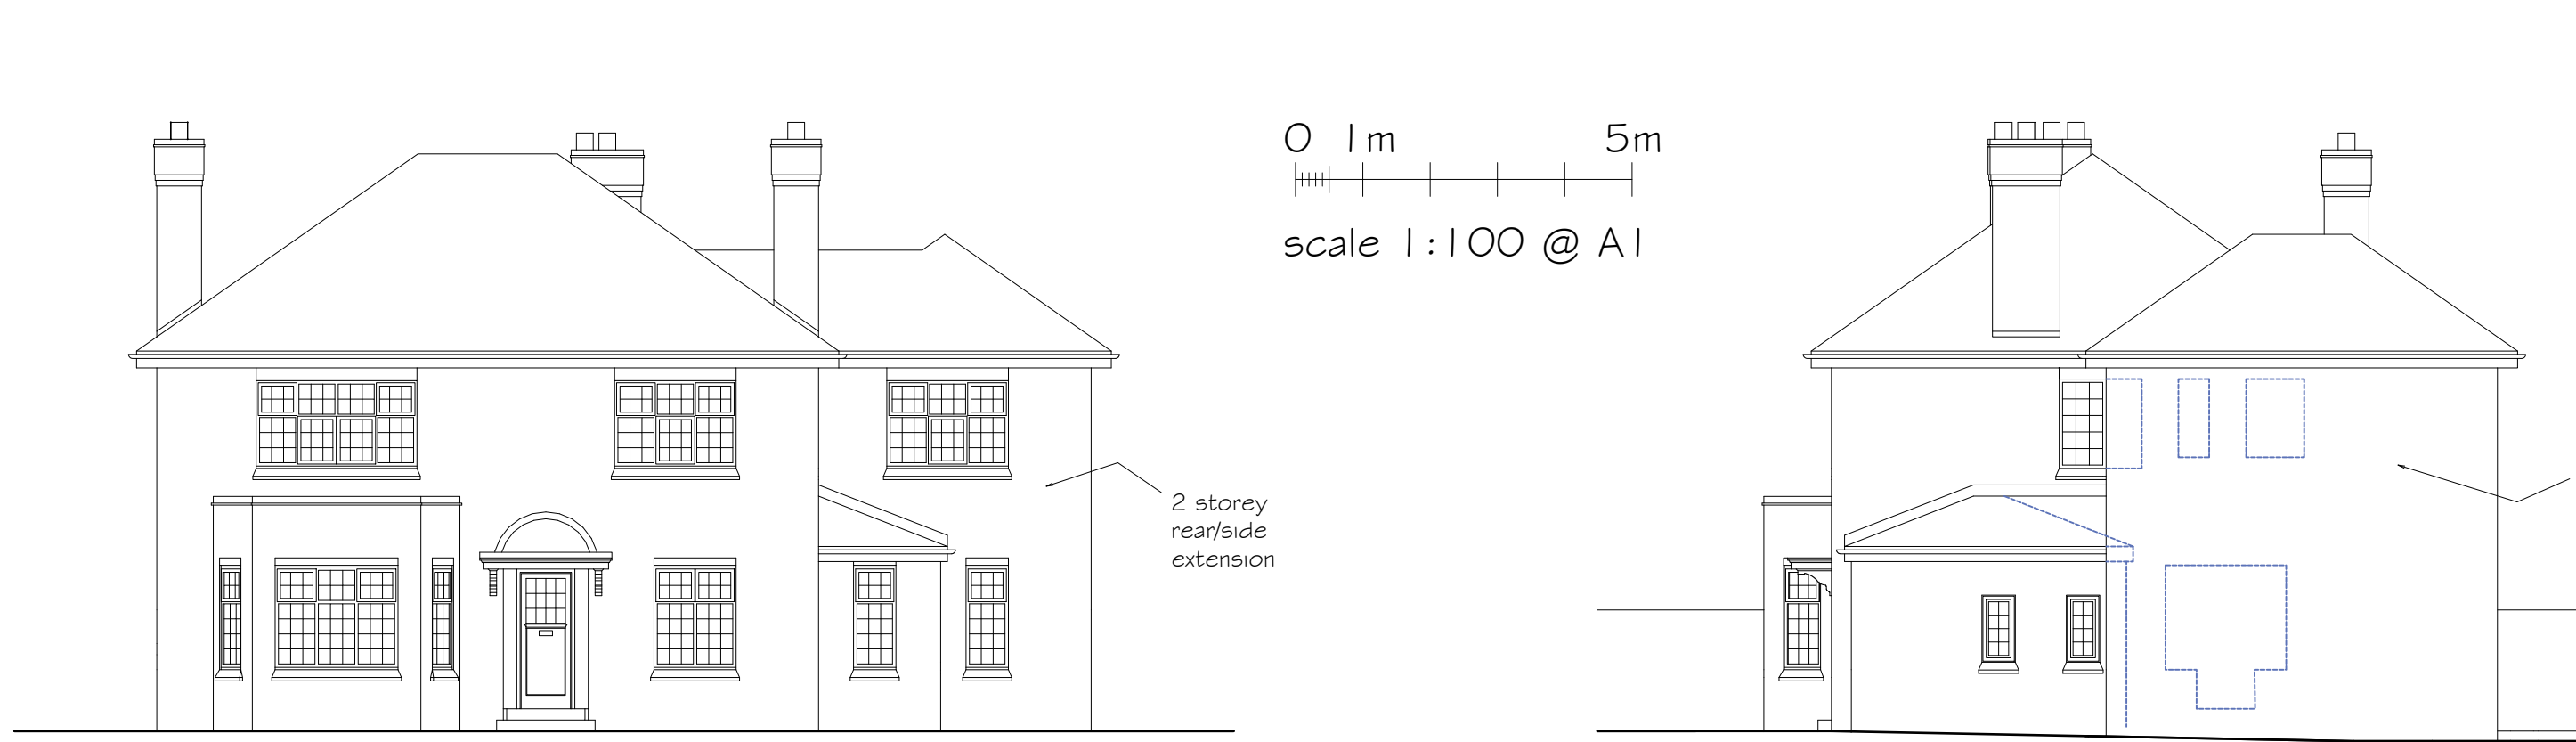


FRONT ELEVATION

SIDE ELEVATION south west




REAR ELEVATION

SIDE ELEVATION north east

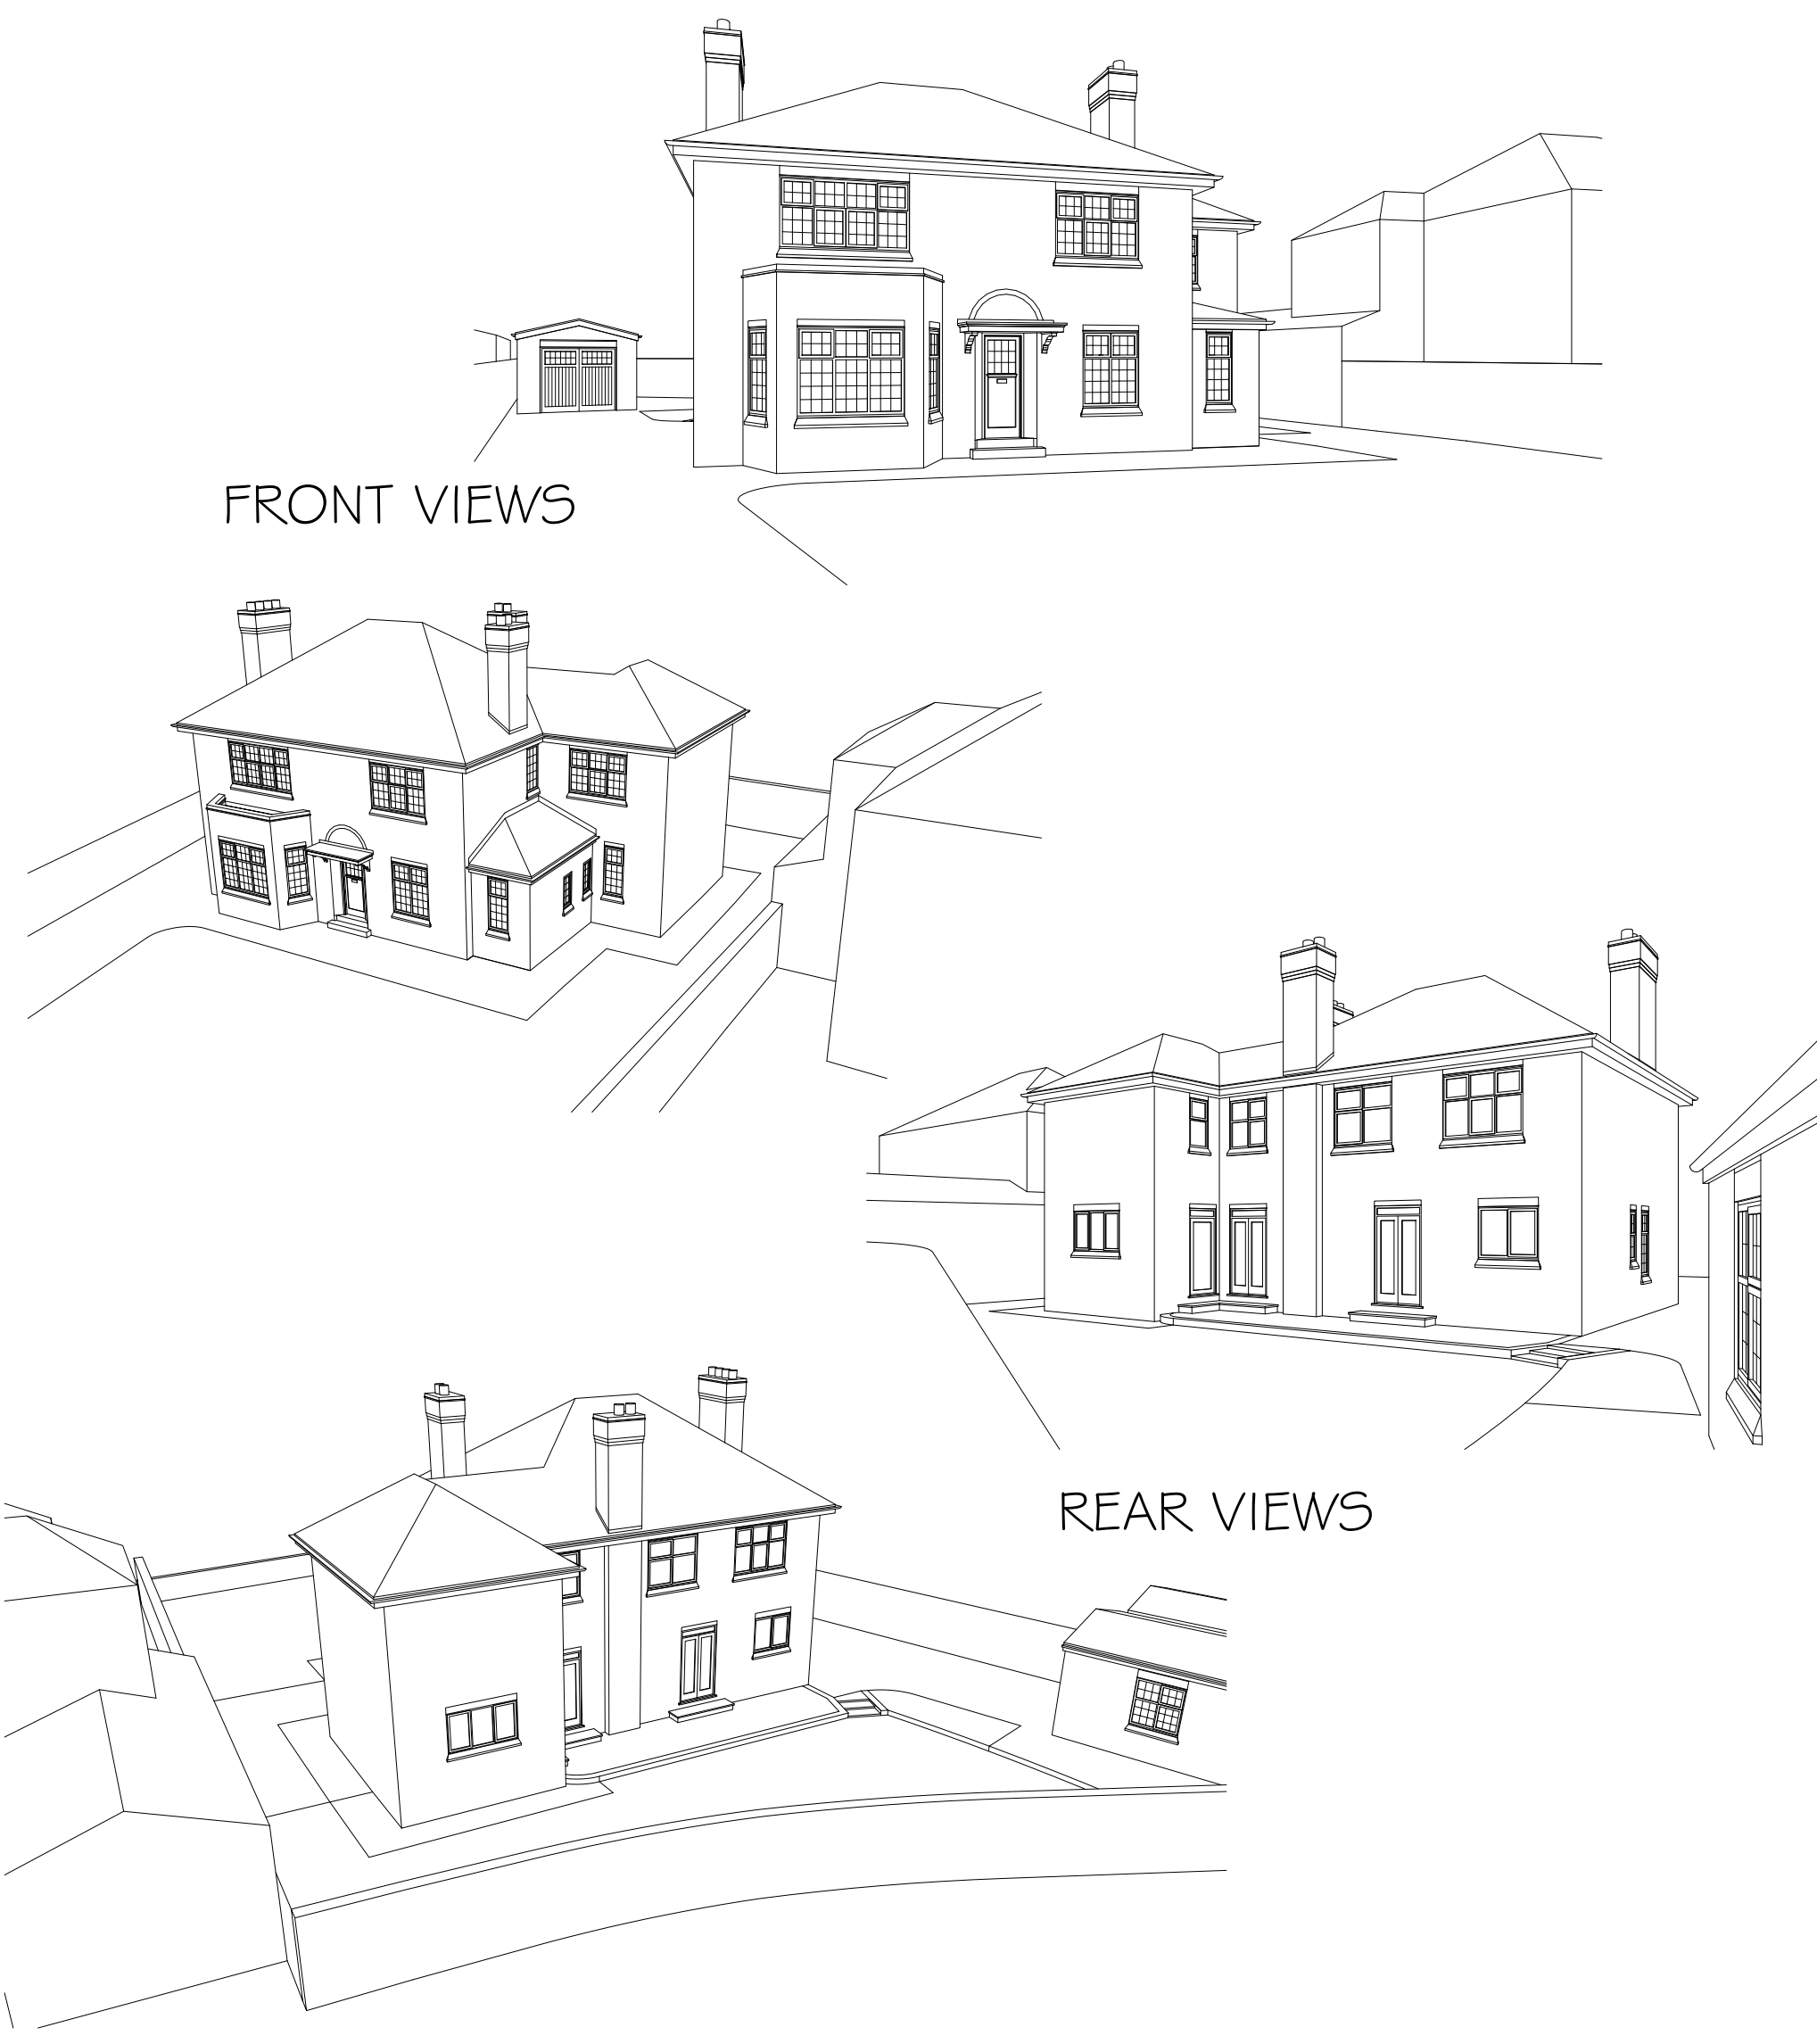

FRONT VIEWS


REAR VIEWS

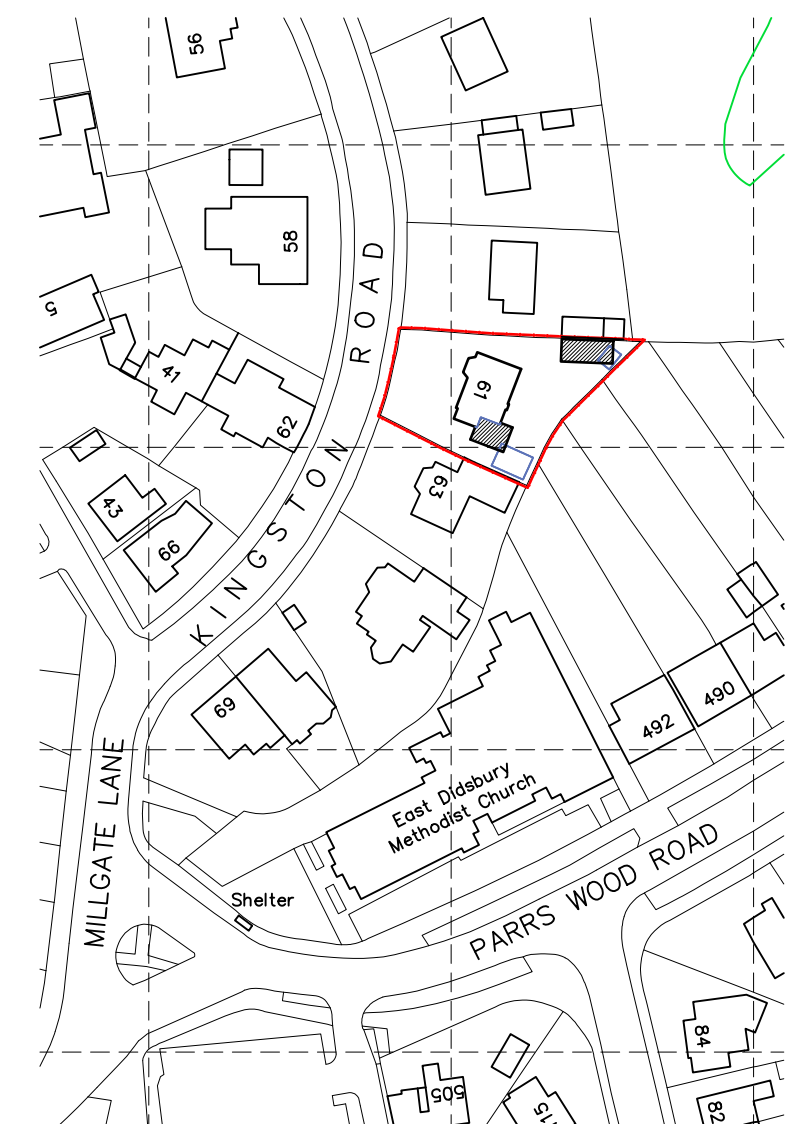

0 50m


scale 1:1250 @ A1

SITE LOCATION PLAN

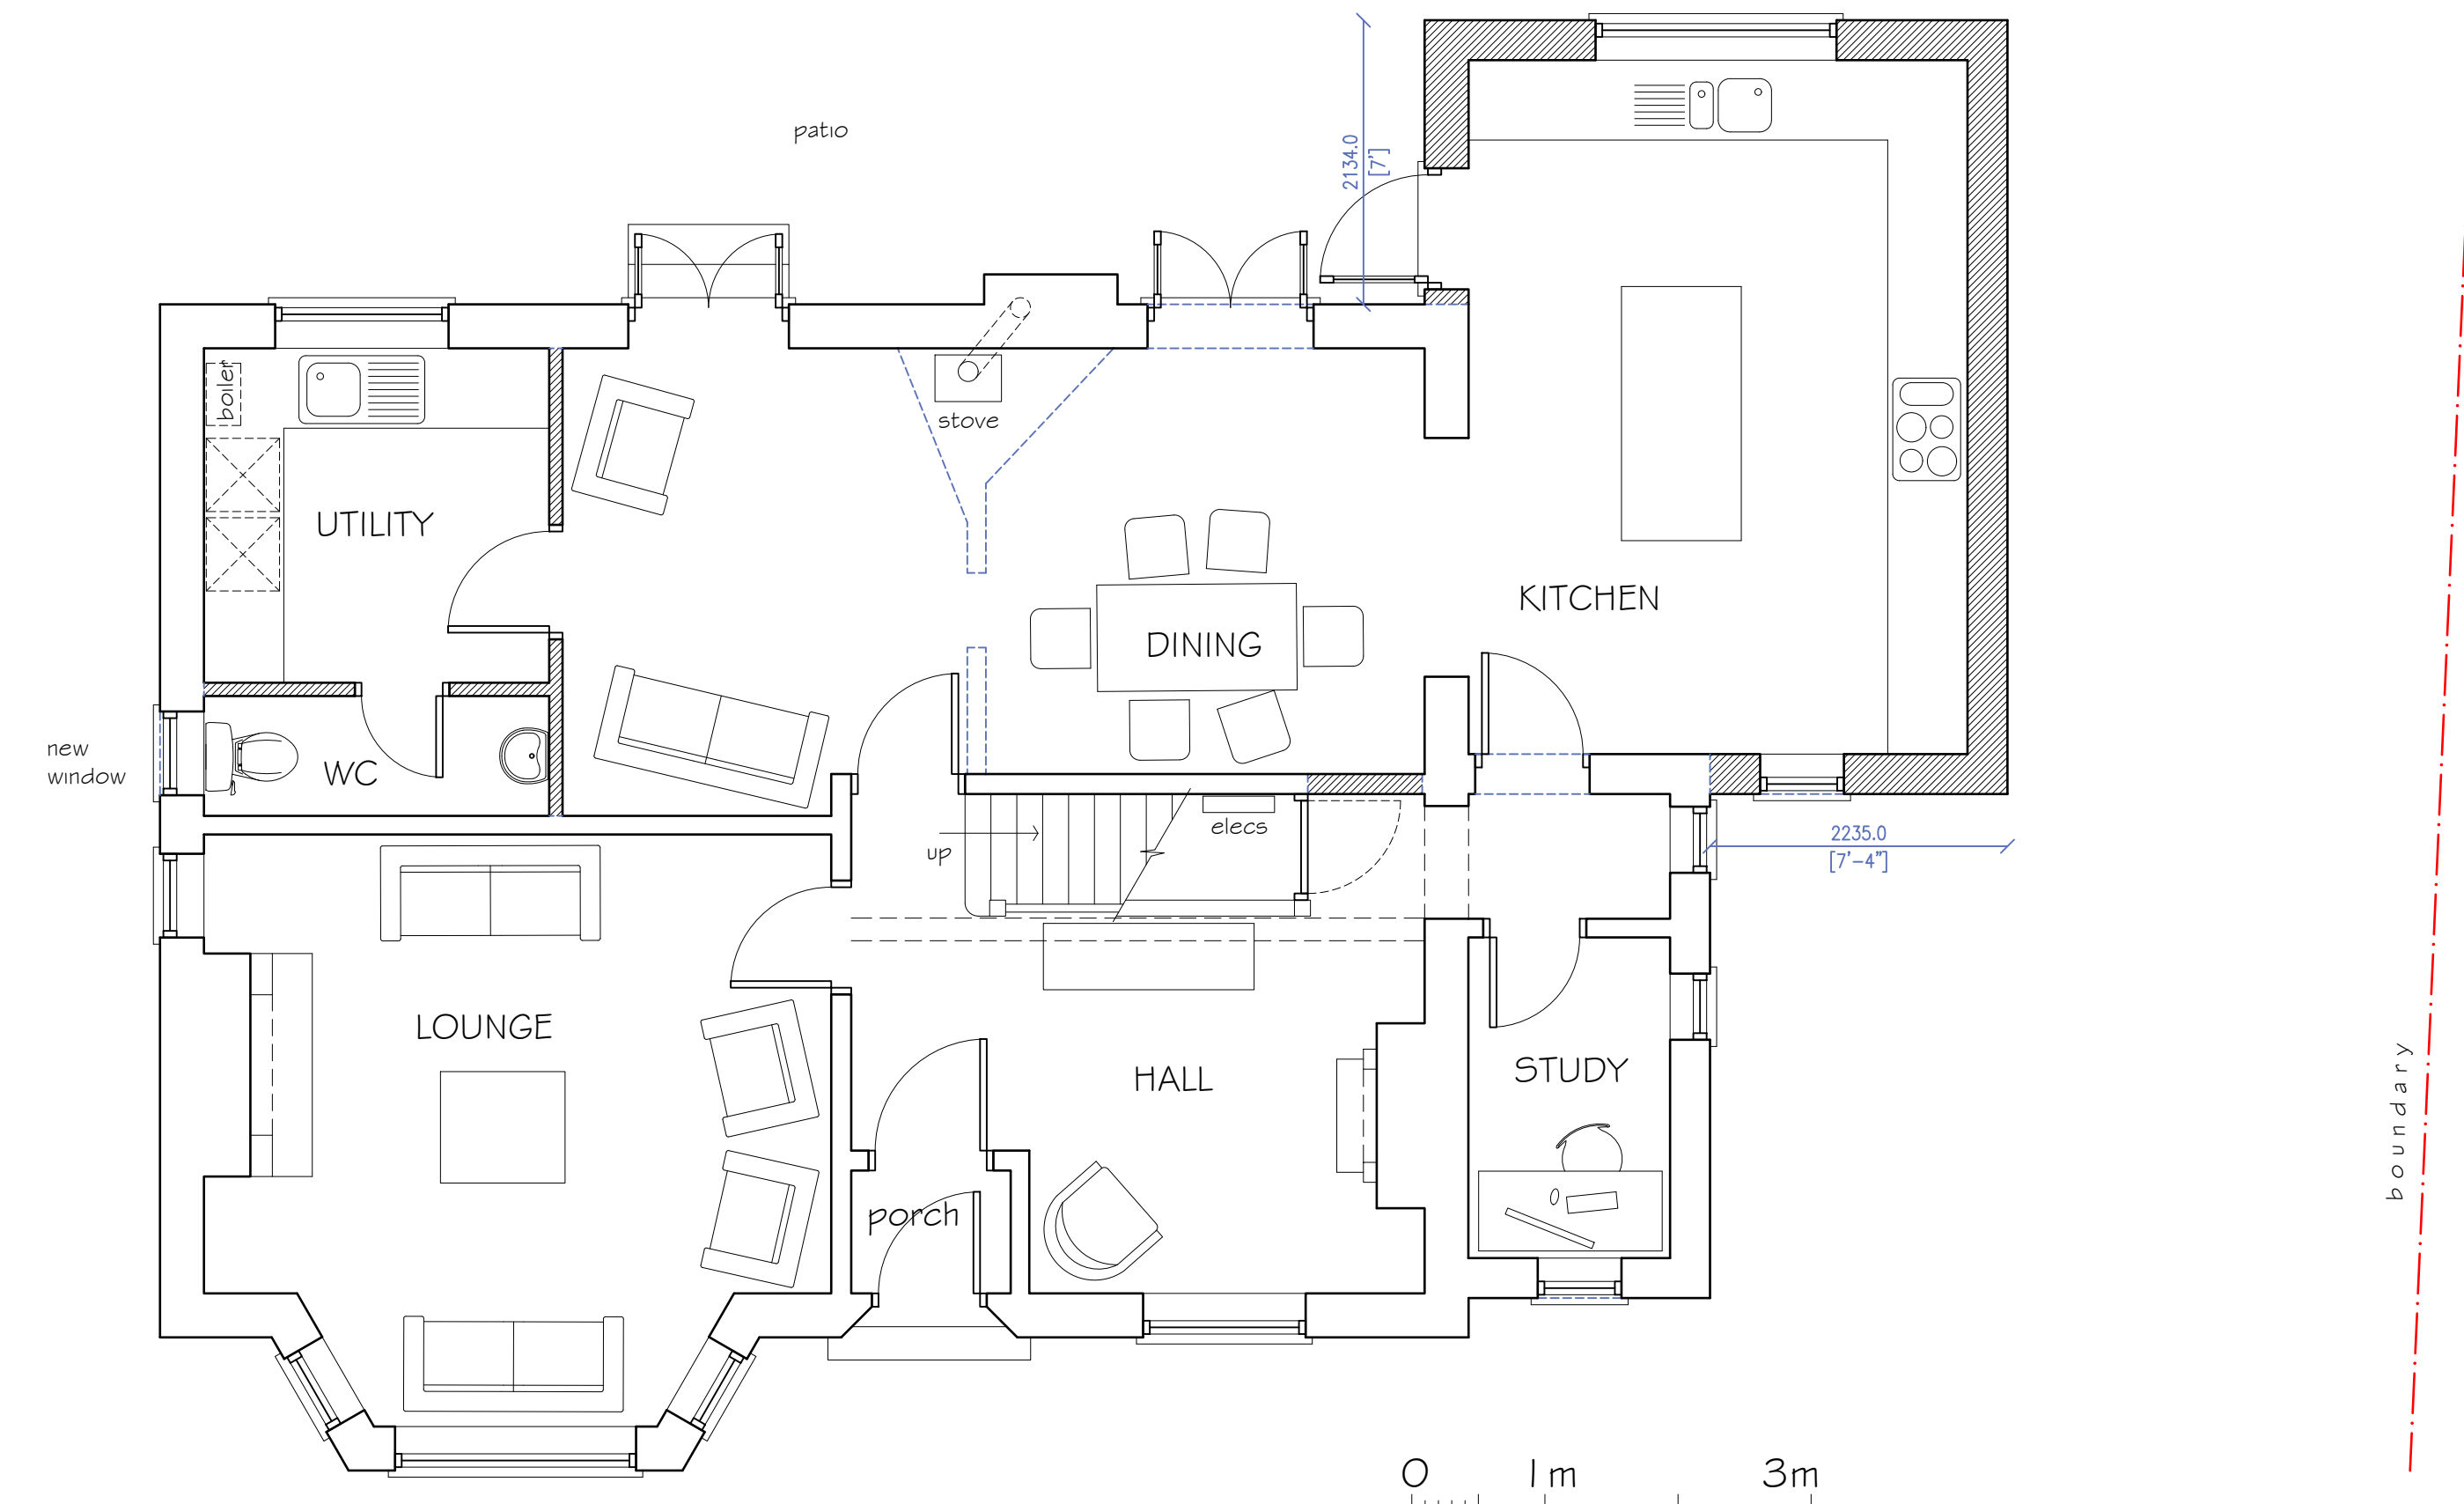

GROUND FLOOR PLAN

- blue dotted lines show walls removed
- orange dotted lines show supporting steel work
- hatched areas show new walls

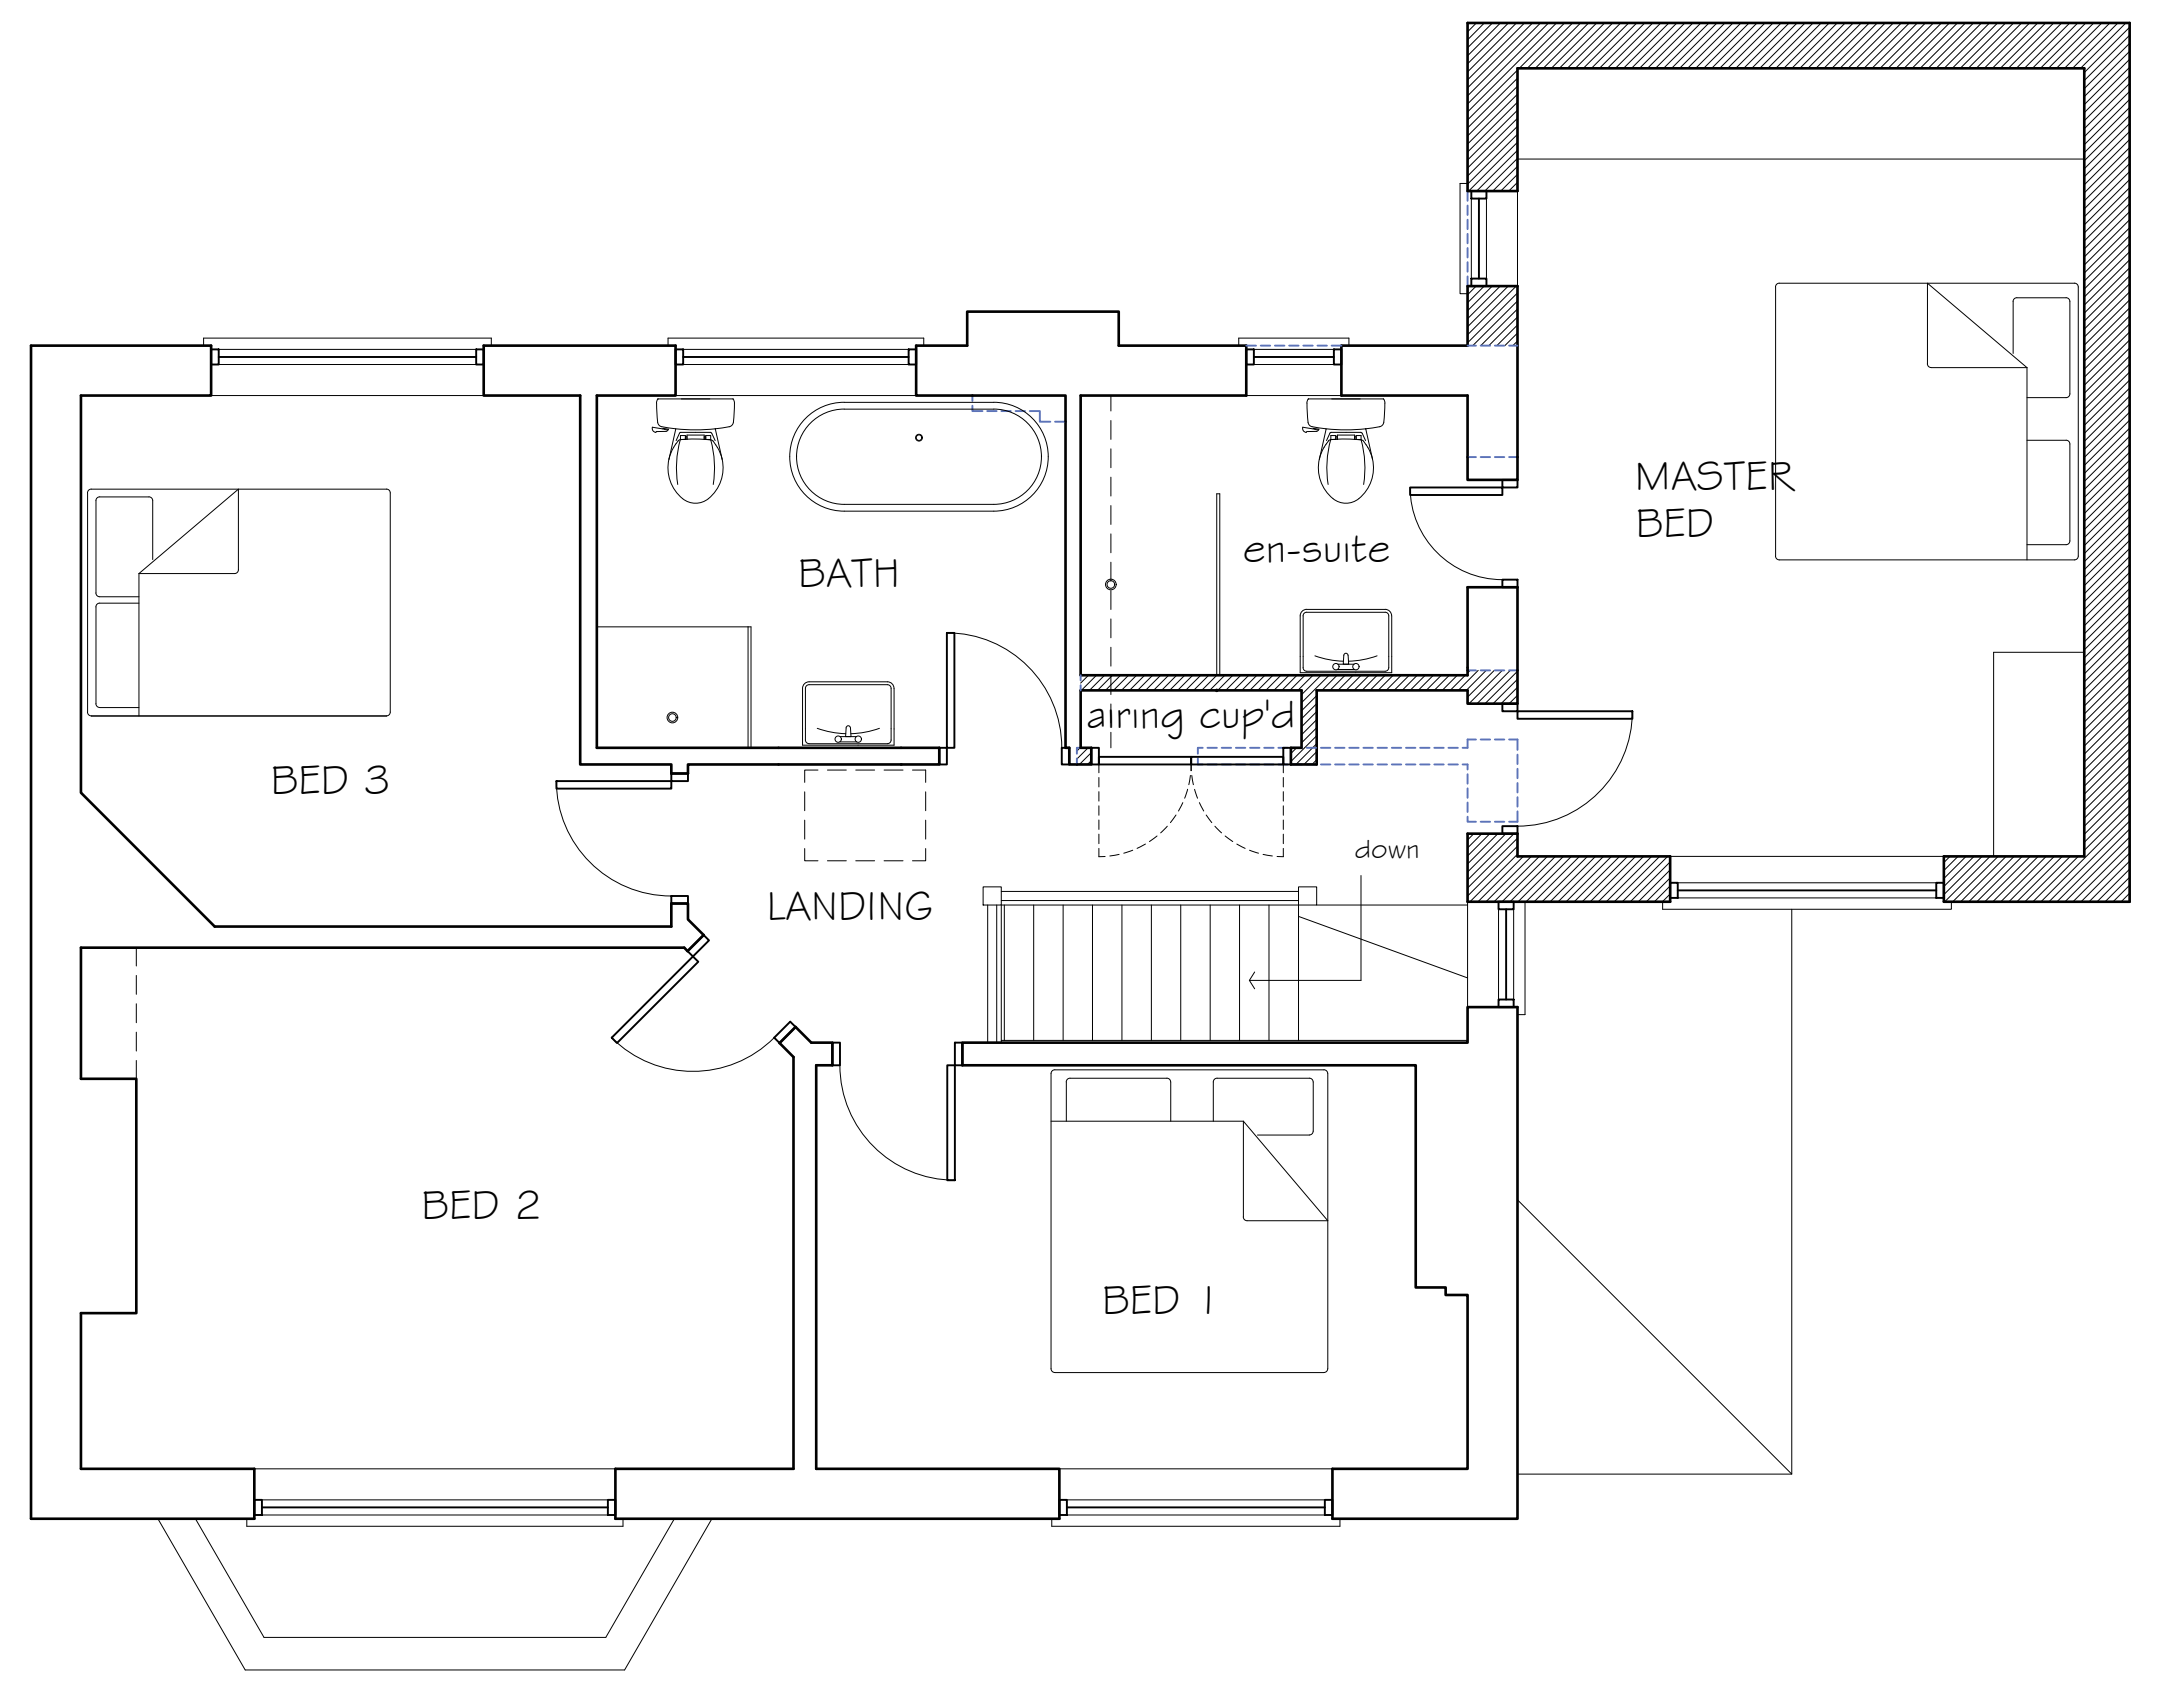

FIRST FLOOR PLAN

COPYRIGHT NOTICE
The information contained within this media remains the property of Dave Rees Architect and may not be distributed to any party in any form without the knowledge and consent of Dave Rees Architect. The information should be distributed in its entirety and is not to be reproduced or altered without the knowledge and consent of Dave Rees Architect. The information contained within this media is for guidance only. While we endeavour to provide accuracy and detail there is no expressed or implied warranty or fitness for any particular purpose, supplied with this information. Dave Rees Architect accepts no responsibility for the accuracy of any information provided by third parties.

Revision Description	Revision
Drawing No.	352/PL/01
Drawn by	DMR
Issue Date	18/12/21
Scale	various
Sheet Size	A1
Client	MR & MRS MULLOCK
Brief	EXTENSION & ALTERATIONS
Location	61 KINGSTON ROAD DIDSBURY, M20 2SB
Drawing Title	FLOOR PLANS AND ELEVATIONS - AS PROPOSED
No dimensions to be scaled from this drawing unless otherwise stated. All dimensions to be checked on site.	
REESARC	
DAVE REES architect	
tel.07825 004410 email:dave@reesarc.co.uk 16 Lowland Way, Knutsford, Cheshire, WA16 9AG www.reesarc.co.uk	