
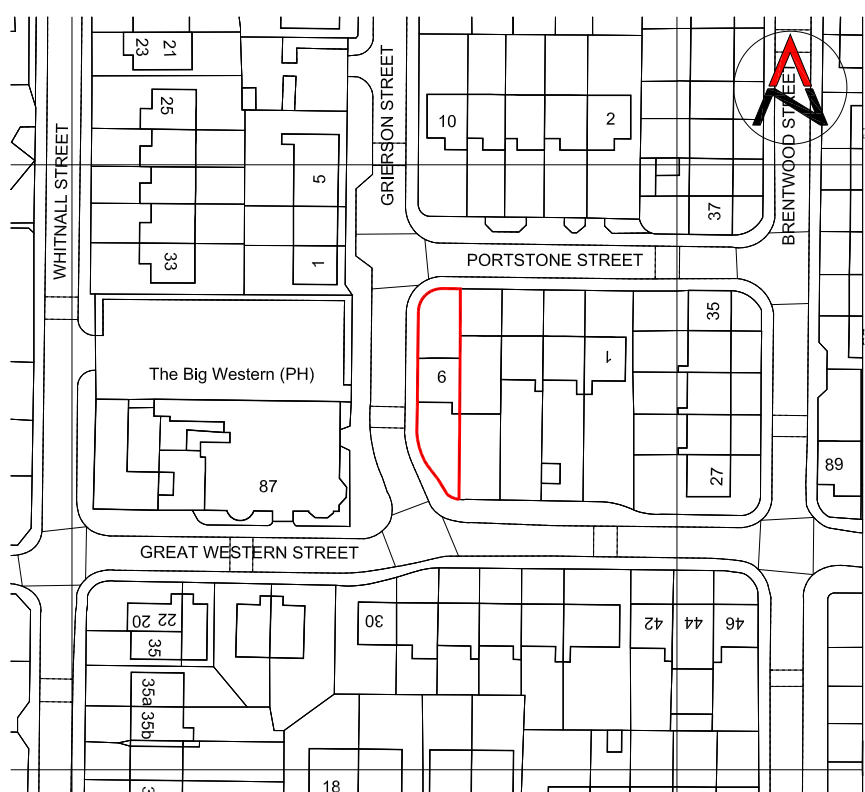


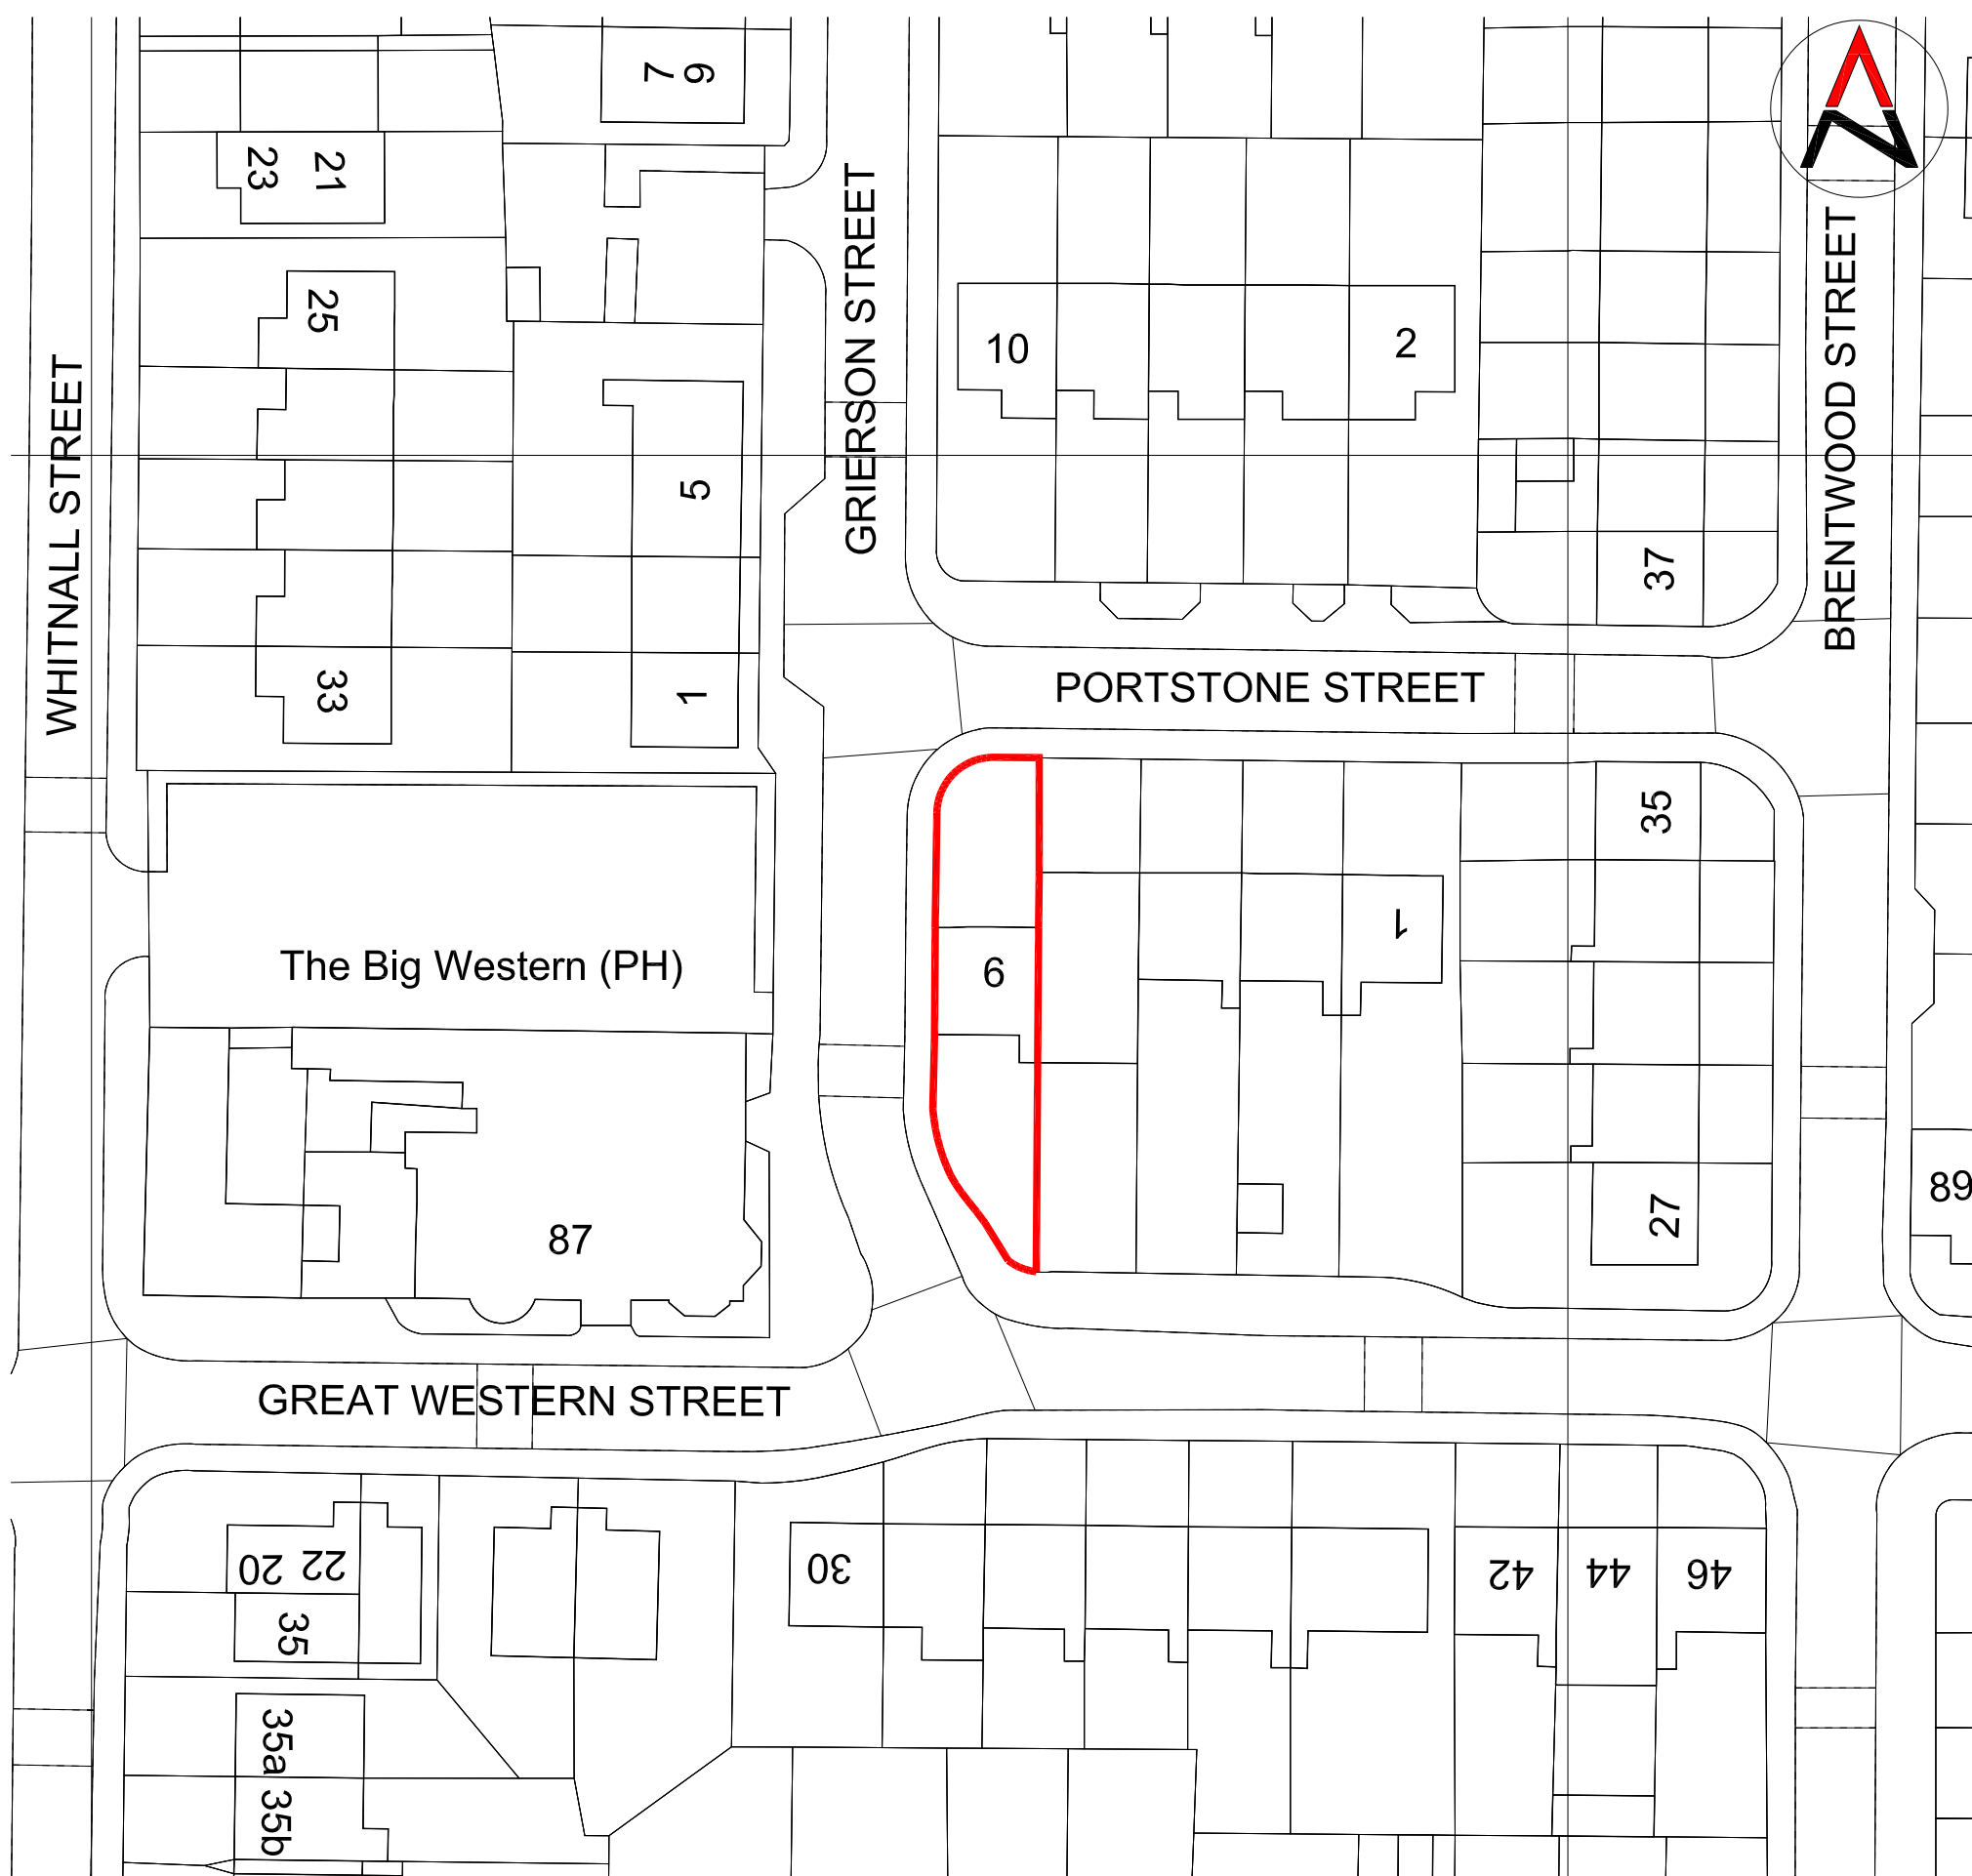

revision									
drawing status	PLANNING								
client									
9 Portstone Close Manchester M16 7LY									
									
5 Sandby Close, Britannia, Bacup, Lancashire, OL13 9TP T. +44 (0)1706 419144 M. 07739035135 E. mail@conceptdesignarchitects.co.uk									
project									
Proposed Two Storey Extension									
drawing title									
Location & Site Plans									
210119/A3/1.001	<table border="1"> <tr> <td>date</td> <td>SEPT 2021</td> </tr> <tr> <td>scale</td> <td>1:500 / 1:1250</td> </tr> <tr> <td>drawn</td> <td>MH</td> </tr> <tr> <td>checked</td> <td></td> </tr> </table>	date	SEPT 2021	scale	1:500 / 1:1250	drawn	MH	checked	
date	SEPT 2021								
scale	1:500 / 1:1250								
drawn	MH								
checked									
drawing number									