



THE BUILDER MUST CHECK THE SITE AND THE APPROVED DRAWINGS BEFORE COMMENCING THE WORKS AND MUST TAKE ANY WORKING MEASUREMENTS AS NECESSARY. ANY DISCREPANCY IN THE DRAWING MUST BE REPORTED TO THE CLIENT .

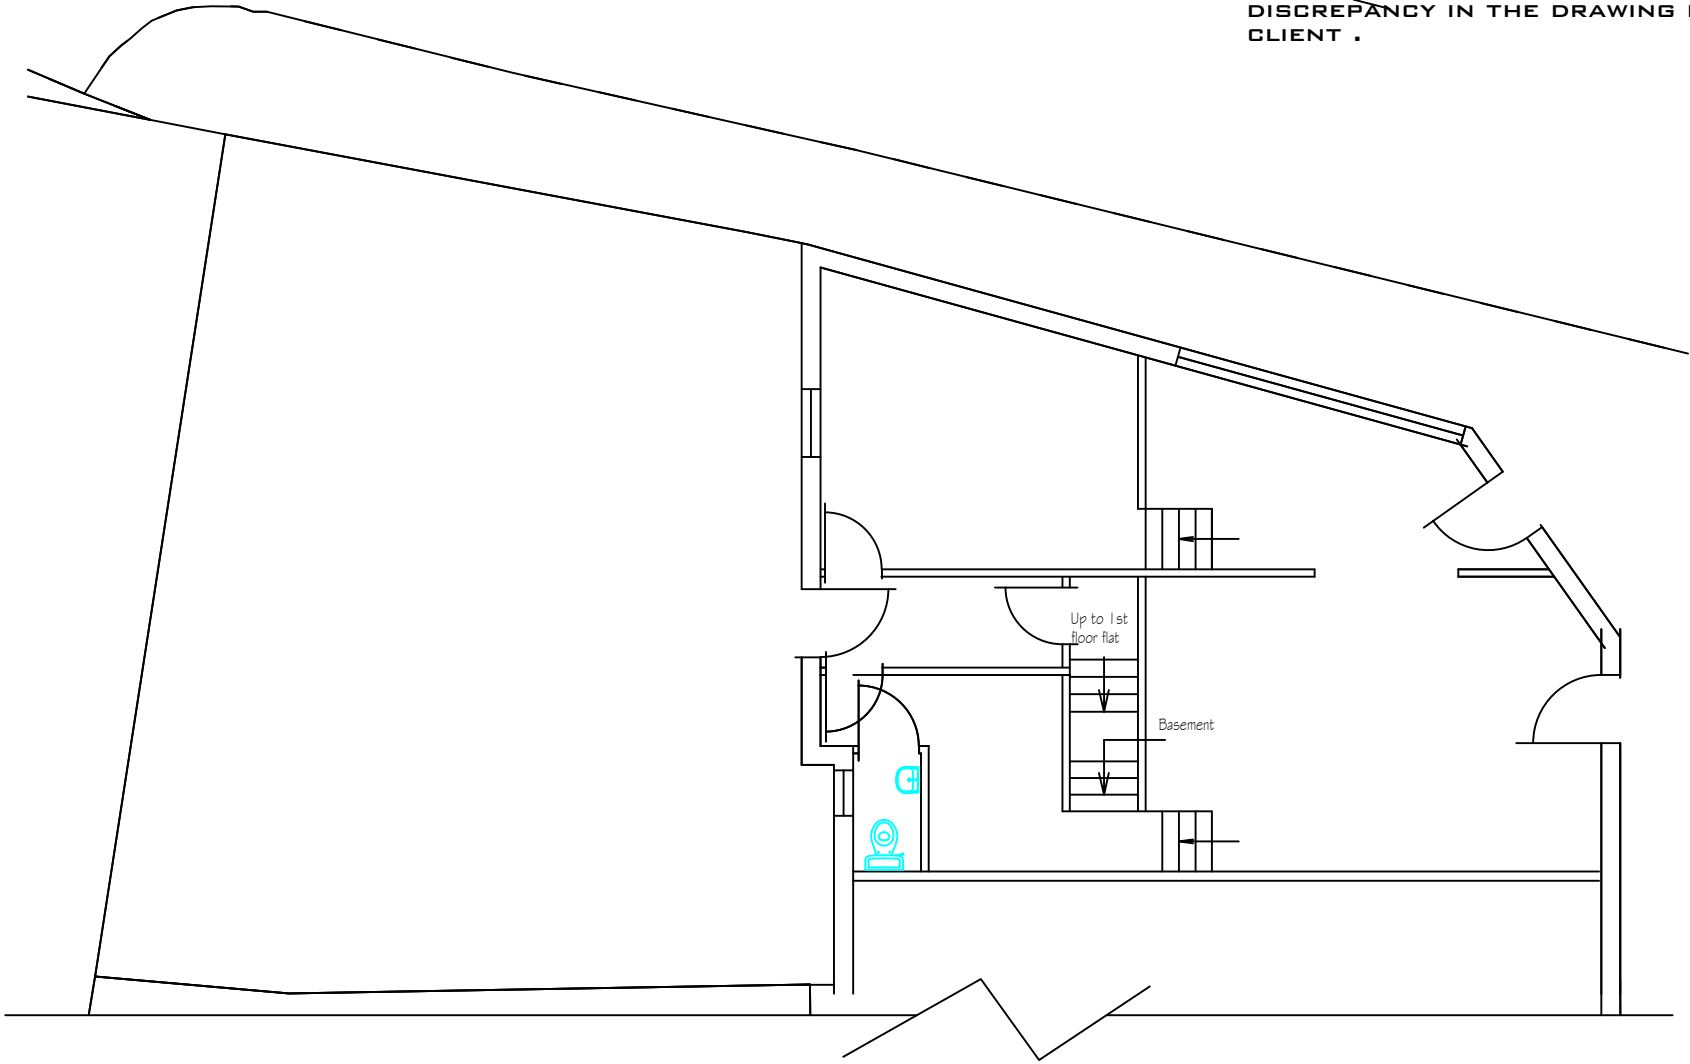

Ground Floor Plan

SCALE BAR 1:100

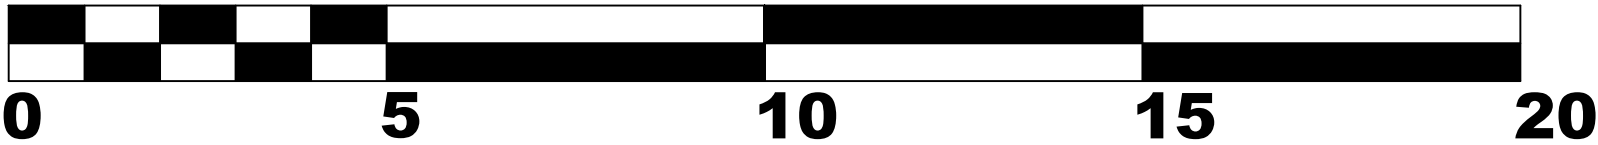

07.12.20	A	Planning	
H S H Engineering Design Services 428 Cheetham Hill Road Cheetham Manchester M8 9LE, UK 0161 7956385, 07940197333			
project title	Proposed change of use from a retail outlet to a Restaurant / Cafe and the installation of external flue pipe.		
client	Mr Aram Karim		
dwg. title	Ground Floor Plan		
dwg. no.	sheet no.	scale.	job no.
02		1:100 • A3	
493 Cheetham Hill Road M8 9HJ			
drawn by.	checked by.	approved by.	date
TZ			Oct 2021