




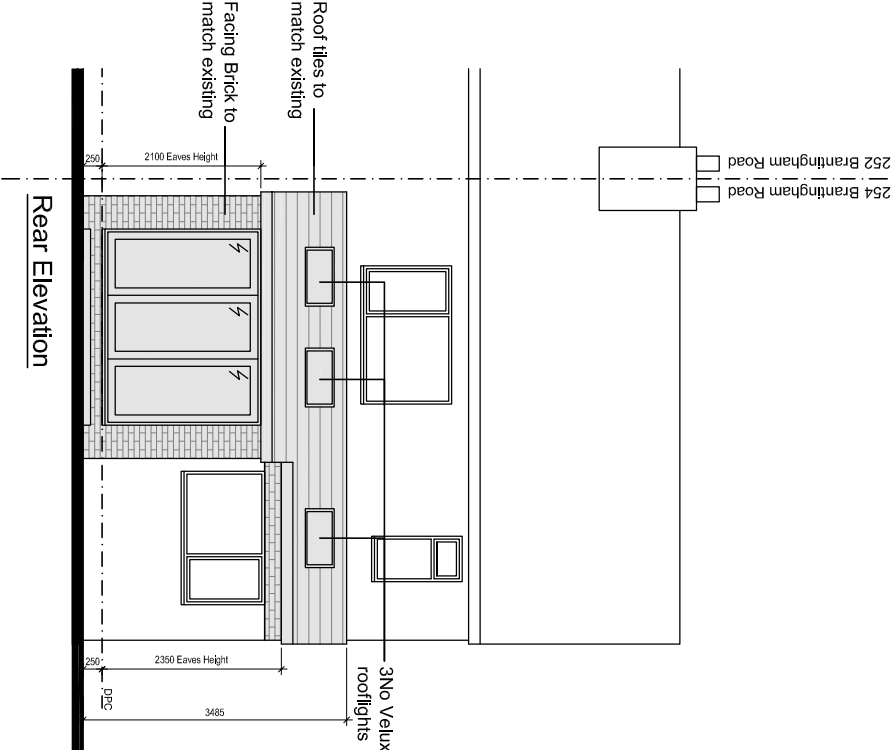


Rear Elevation

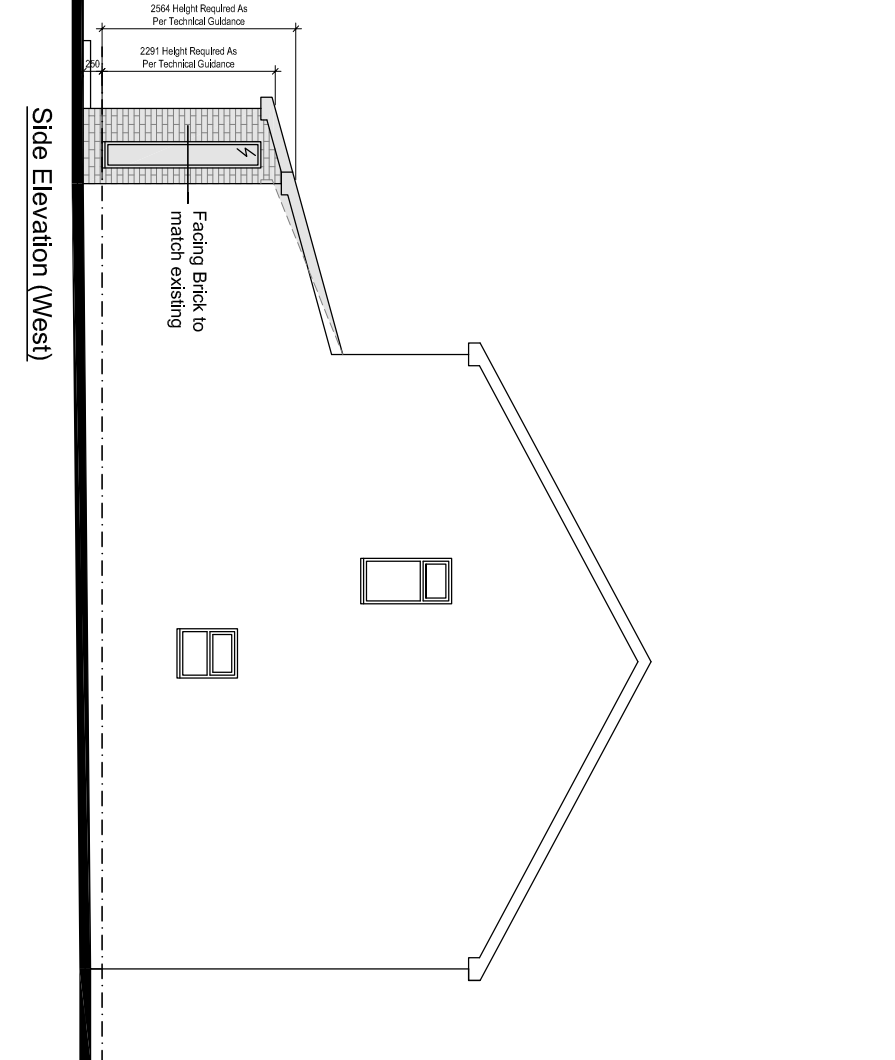


Side Elevation (West)

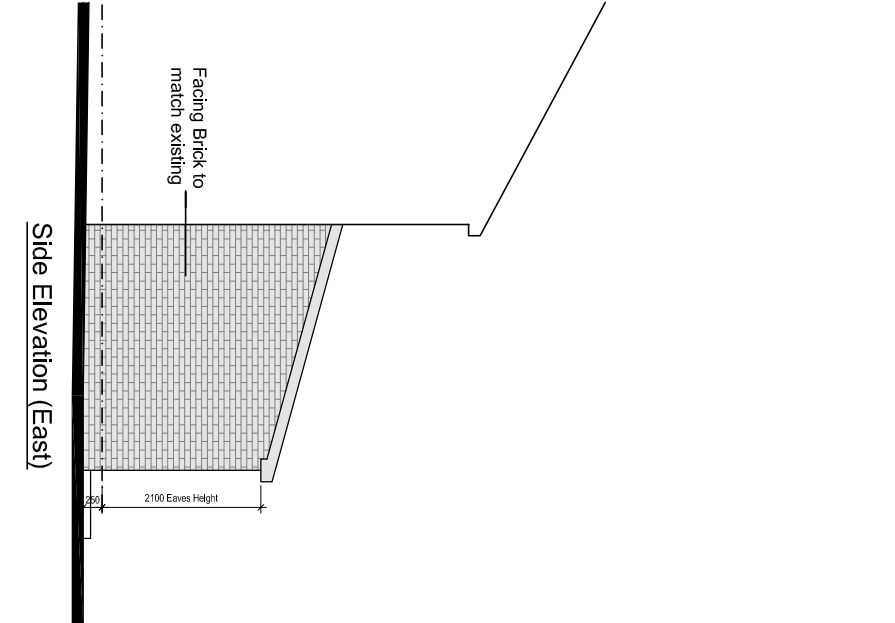

Side Elevation (East)

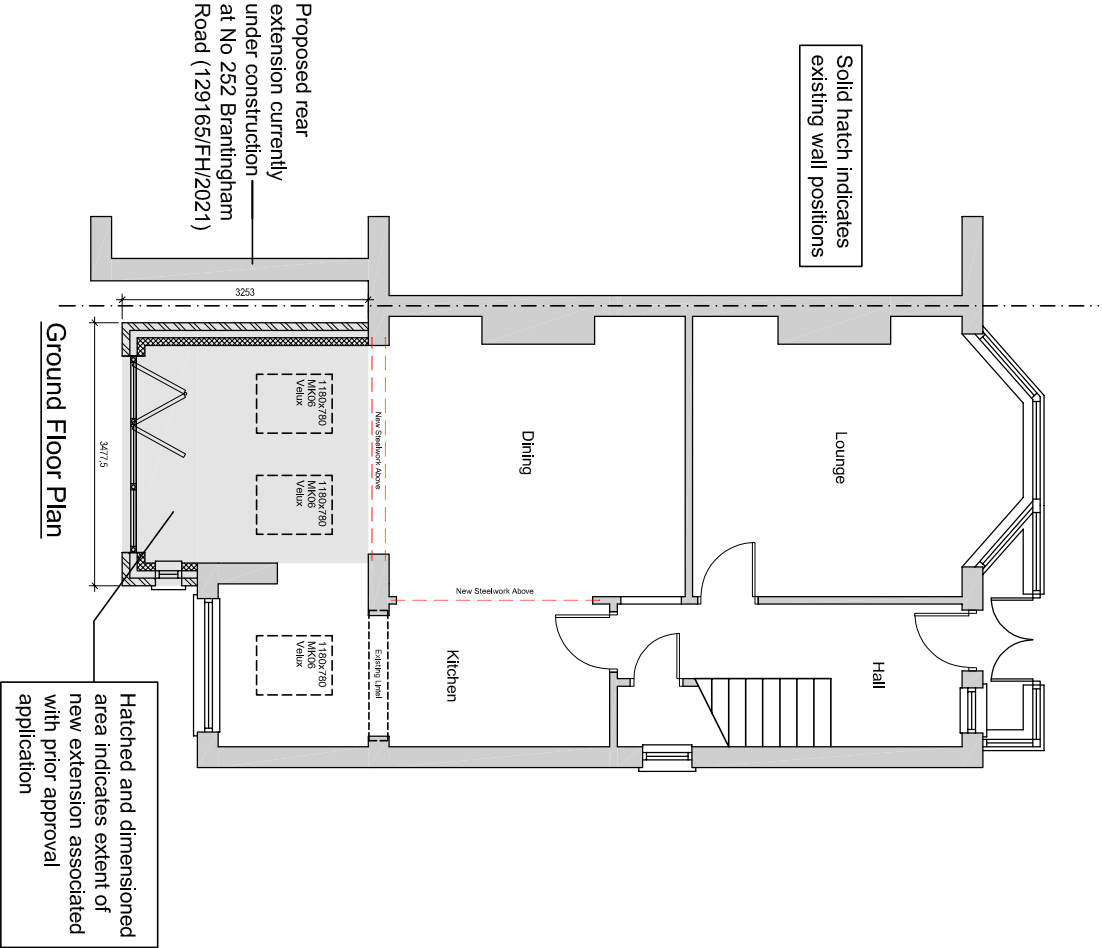

Ground Floor Plan

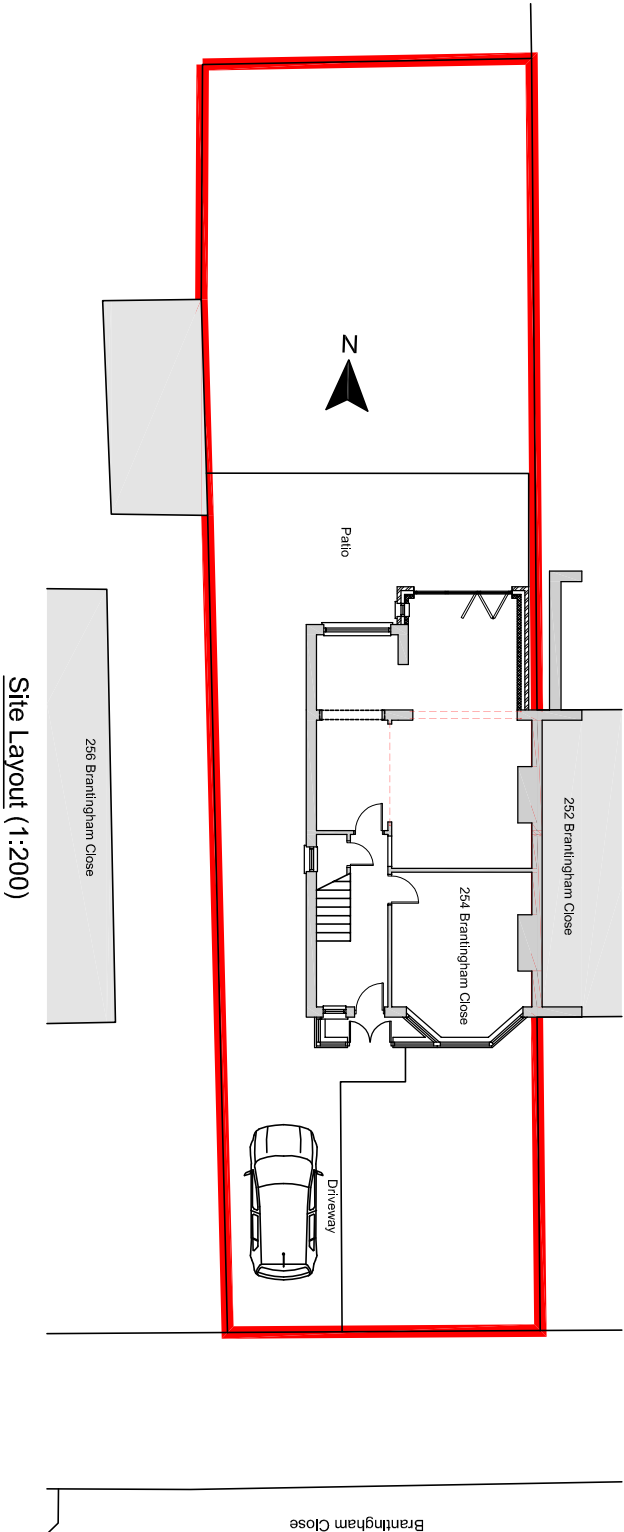

Site Layout (1:200)

Drawing for planning purposes only. Must not to be used for contruction.



SCALE BAR 1:200



SCALE BAR 1:100

B	Additional Dimensions Added	28.09.21
A	Issued for Planning Approval	25.09.21
revision suffx	Revision details	Date

Job
254 Brantingham Road
Chorlton Cum Hardy
Manchester
M21 0QZ

Title
Proposed Plans/Elevations
& Site Plan

date Sep 21	scale As Stated @ A3	drawn	rev B
DWG Number	BR-02		