



Proposed Front Elevation
1 : 100

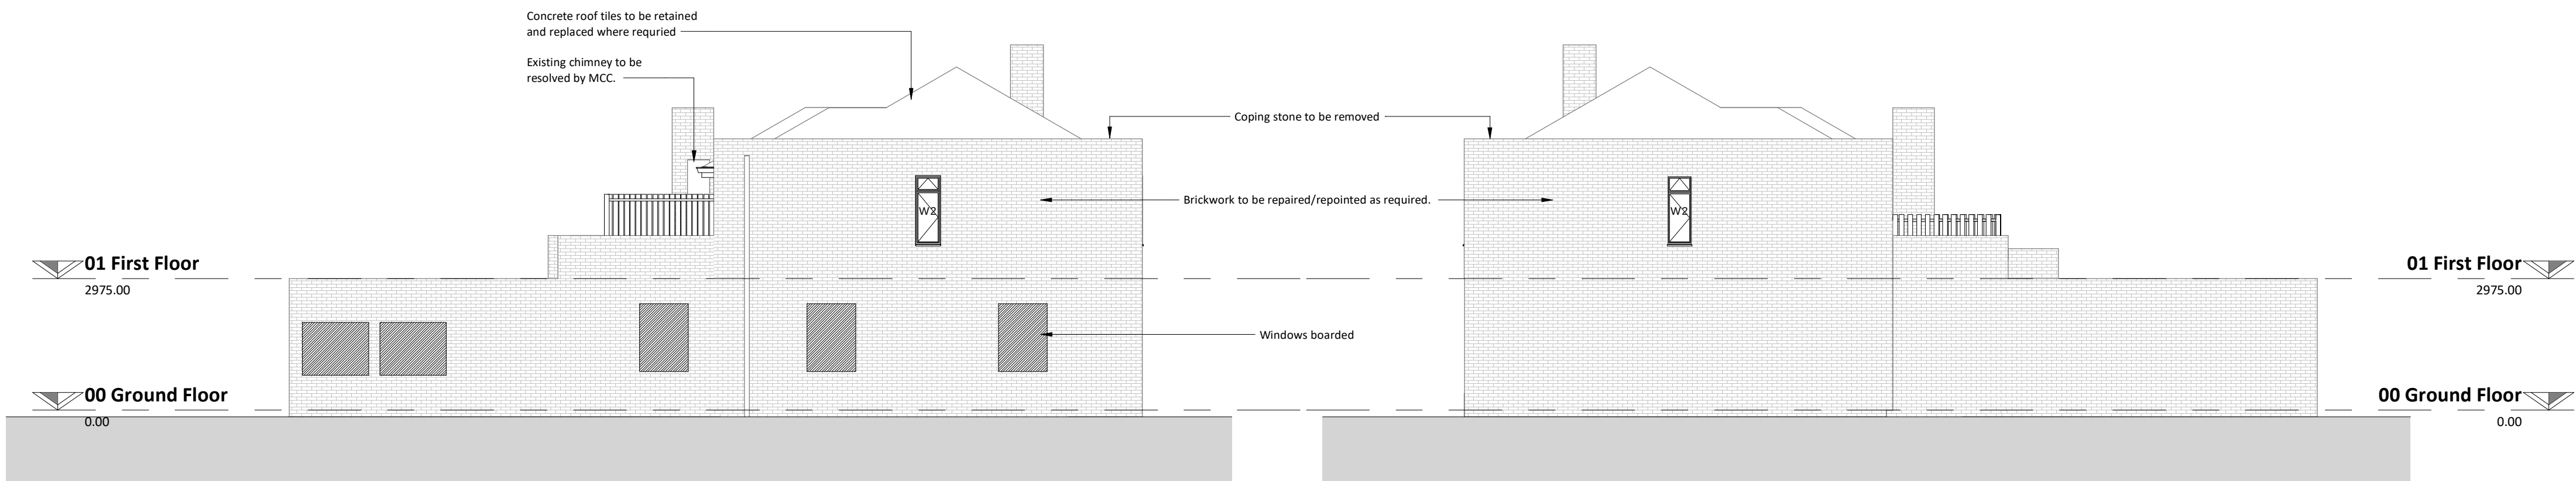


Proposed Side Elevation 1
1 : 100

Proposed Side Elevation 2
1 : 100

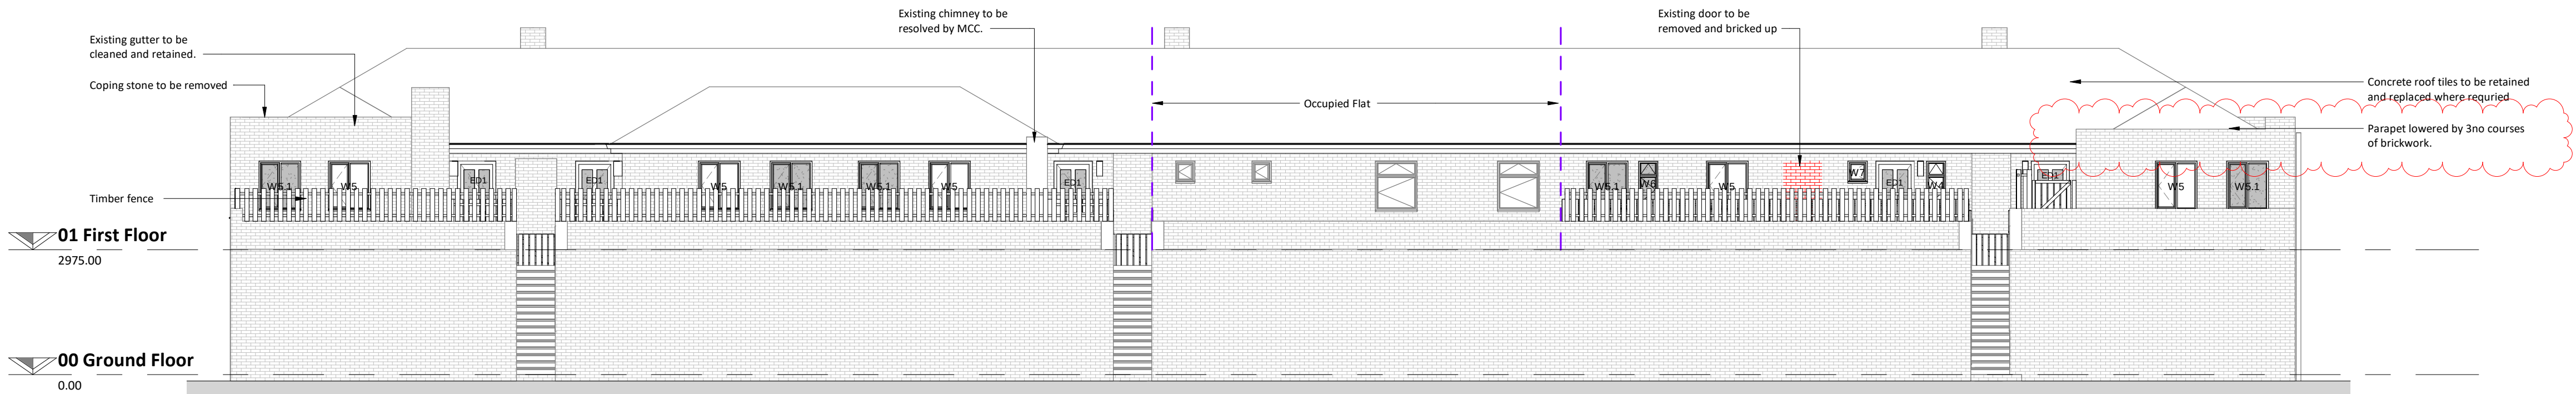

Proposed Rear Elevation
1 : 100

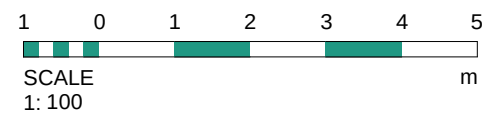

1	02.12.21	ED	Drawing revised following on site discussions regarding parapet to flat 01 - lowered by 3no courses of brickwork
Rev	Date	Int	Description



CLIENT:

WCHG

PROJECT:

Hall Lane Shops, Baguley

DESCRIPTION:

Proposed Elevations

PURPOSE OF ISSUE:

Building Regulations

DRAWN BY: CHECKED BY: DATE: SCALE @ A1:

ED VJS 17.11.21 1 : 100

JOB NO: STATUS CODE: DRAWING NO: REV:

3966 S2 215 1

FILE IDENTIFIER:

HL-BTP-01-E-DR-A-3966_215.1

Elizabeth House 488 Didsbury Road Heaton Mersey Stockport SK4 3BS
0161 443 1221 info@bernardtaylor.co.uk www.btparchitects.co.uk