


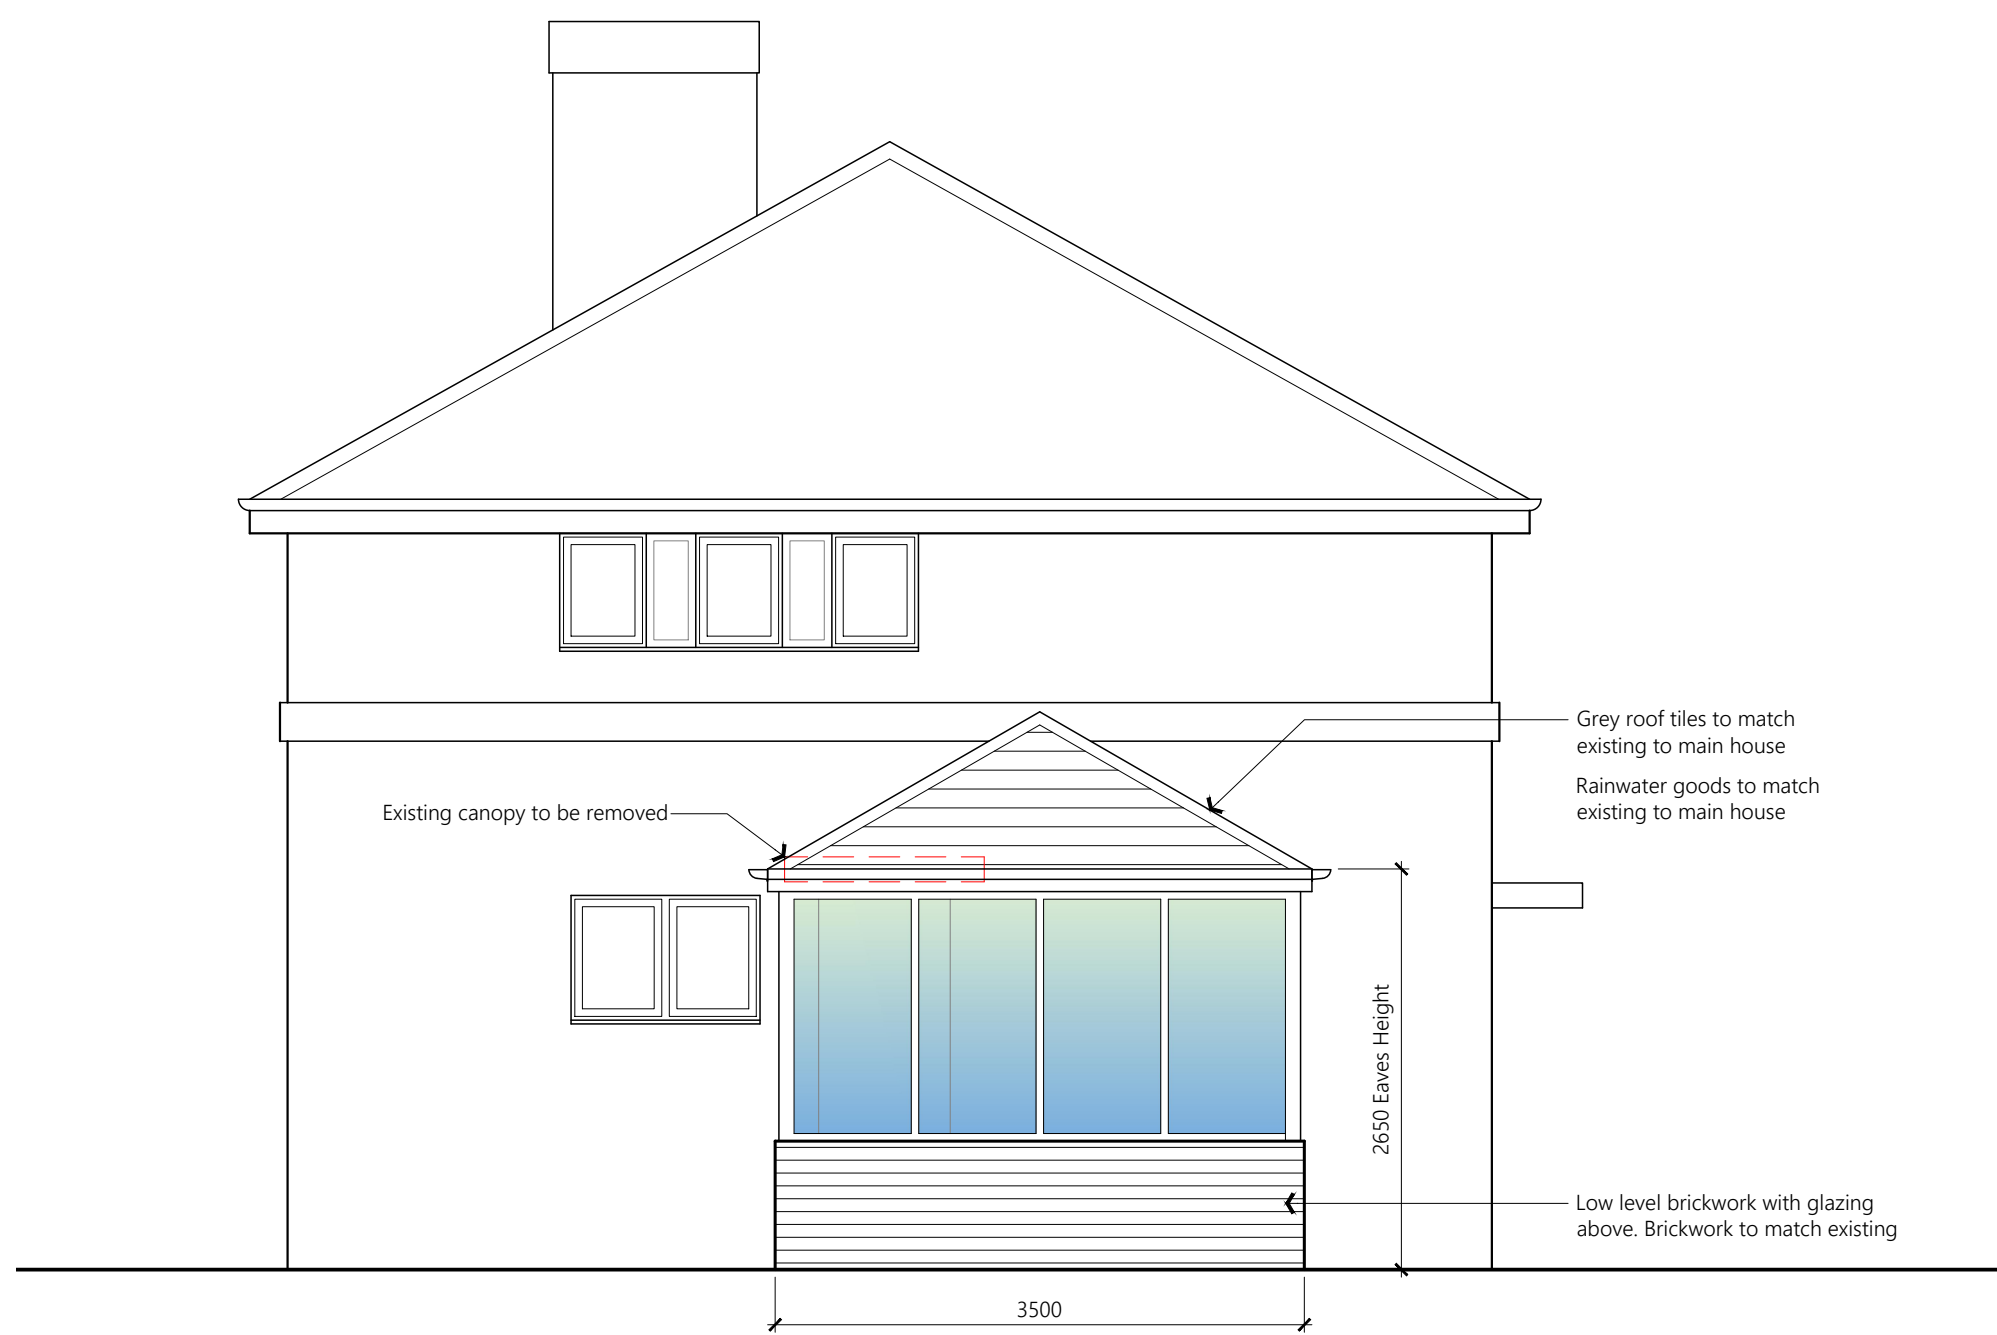

PROPOSED FRONT ELEVATION



PROPOSED SIDE ELEVATION



PROPOSED REAR ELEVATION



EXAMPLE IMAGE OF NEW CONSERVATORY STYLE

PROJECT	32 Penistone Avenue Charlestown M9 7BN		
CLIENT	Chijioke Oliver		
STATUS	Information		
DRAWING	Proposed Elevations		
DWG No.	2115-005	REV	
SCALE	1:50@A1	DATE	Oct '21
		website: www.agbcad.co.uk	
		email: info@agbcad.co.uk	
		telephone: 07912 090 125	
		DO NOT SCALE FROM THIS DRAWING	