




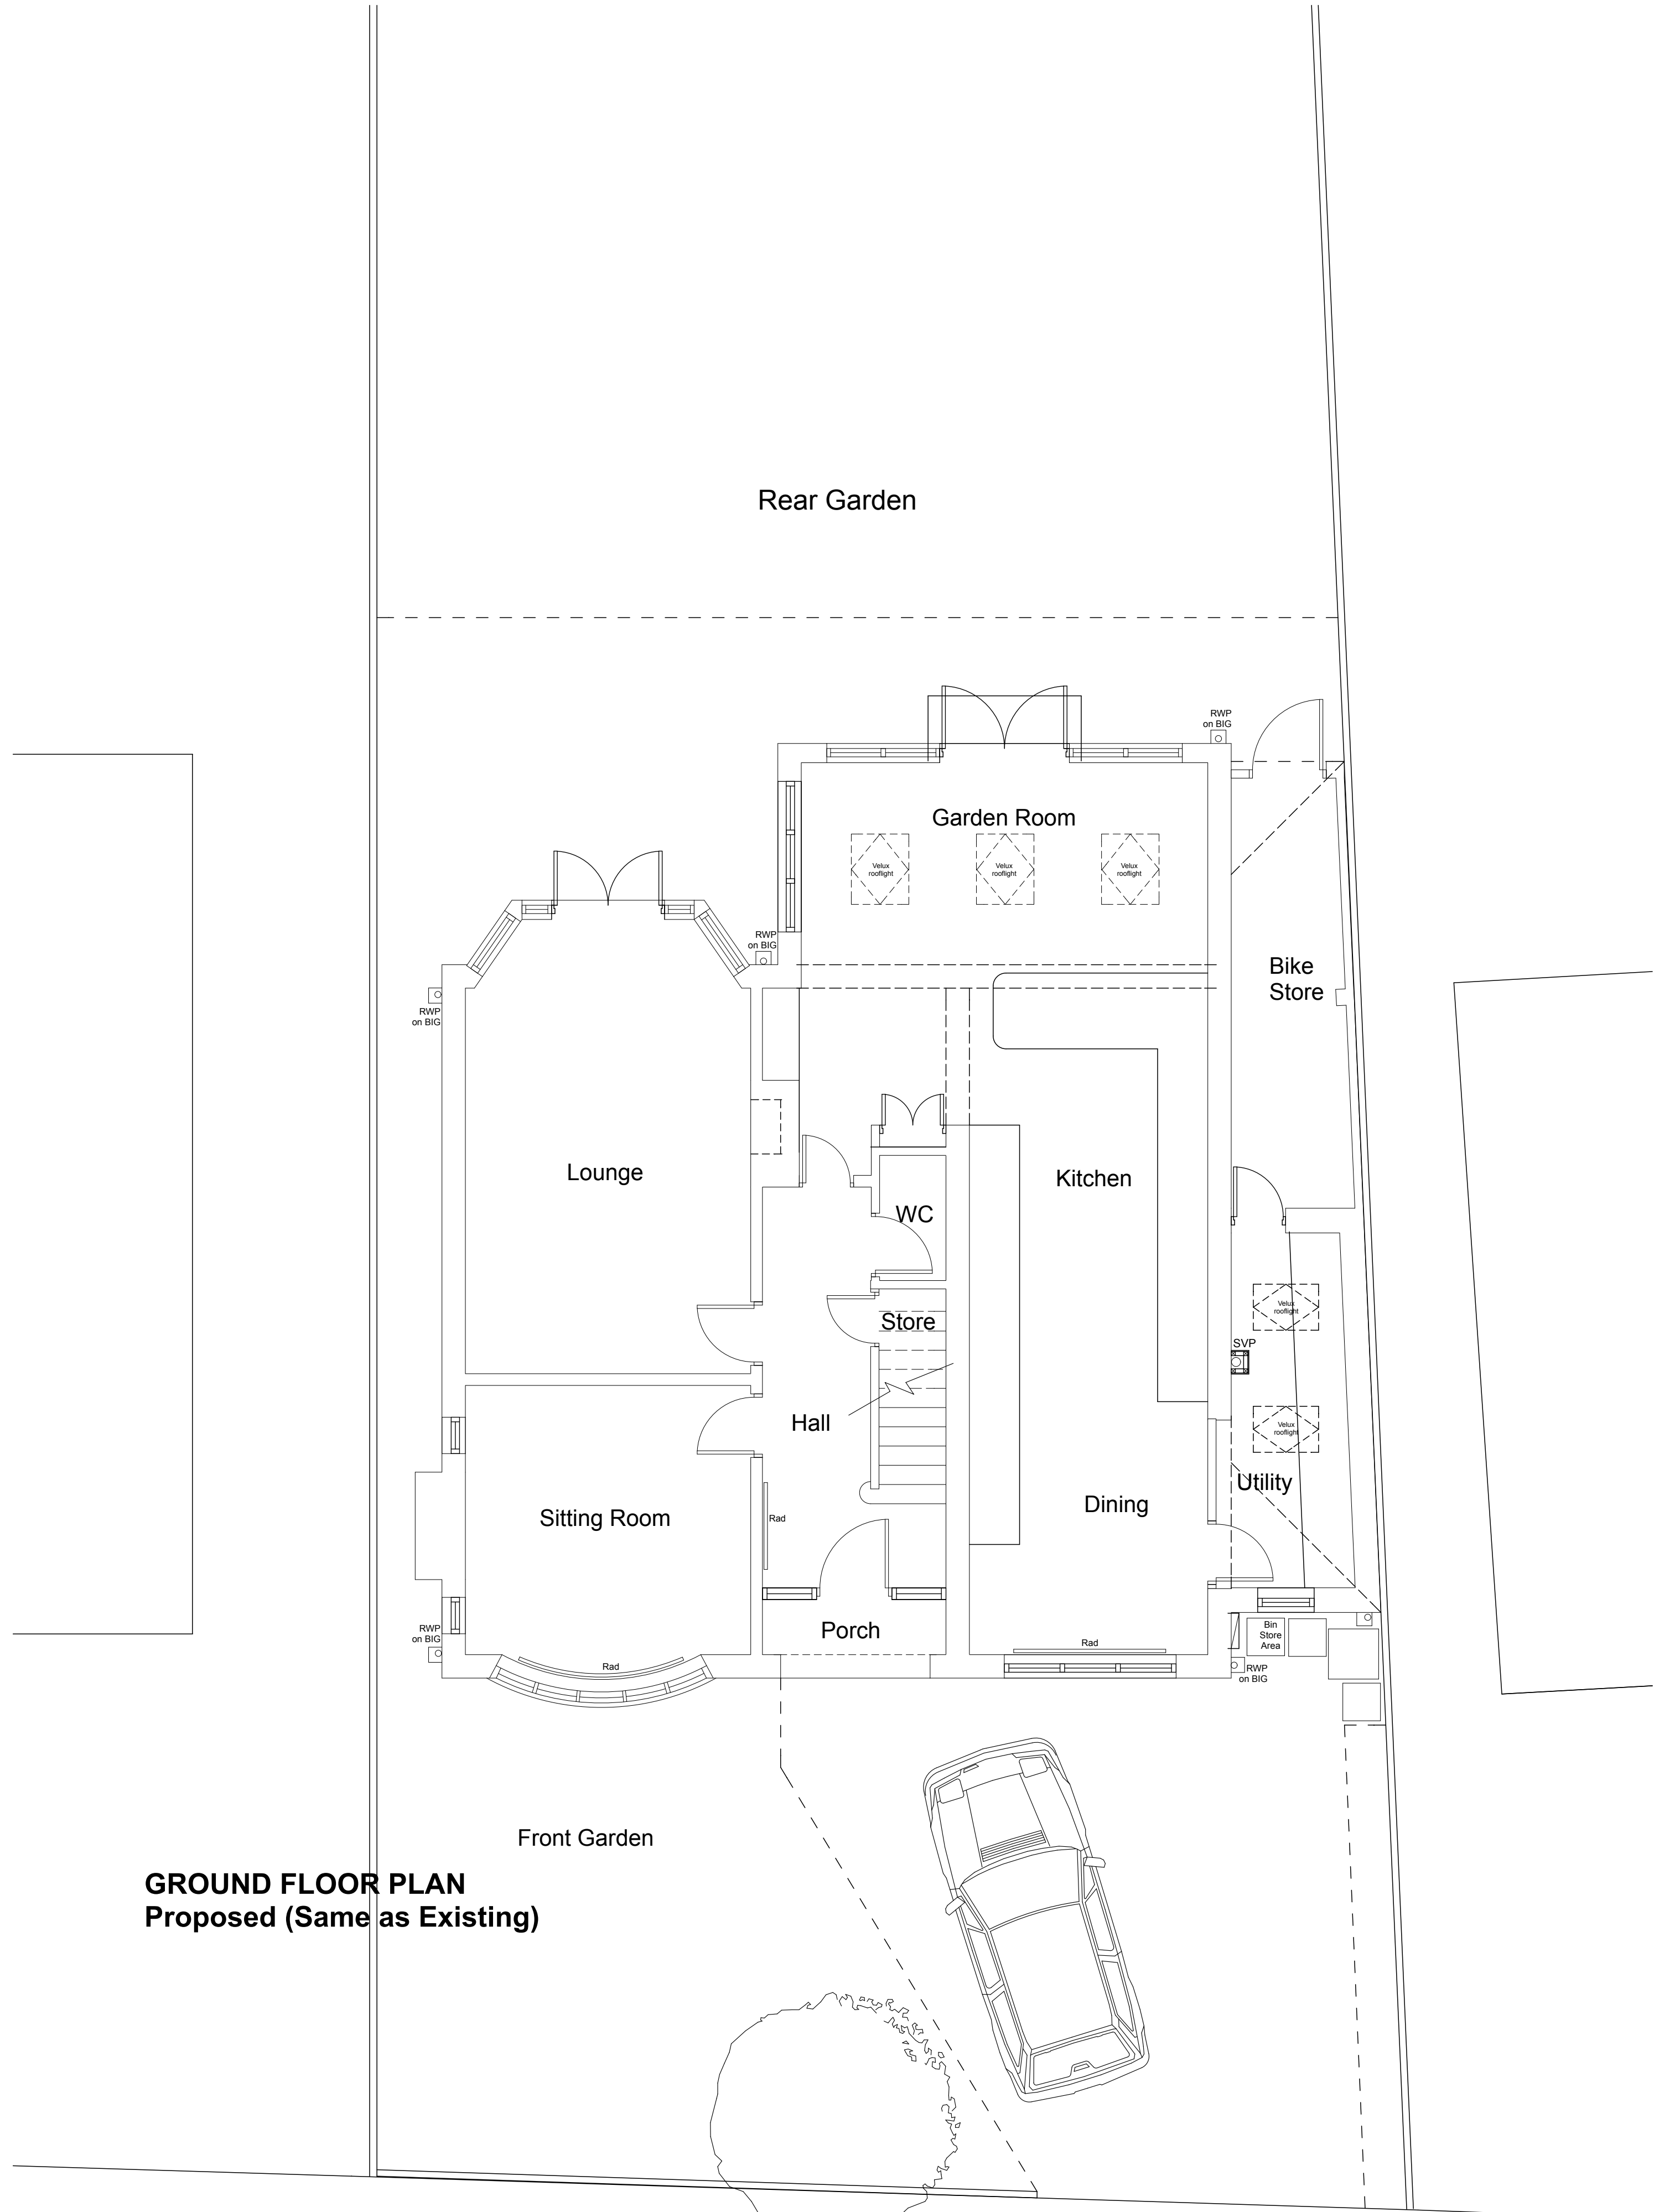

PROPOSED FLOOR & ROOF PLANS 1:50@A1 (1:100 @A3)

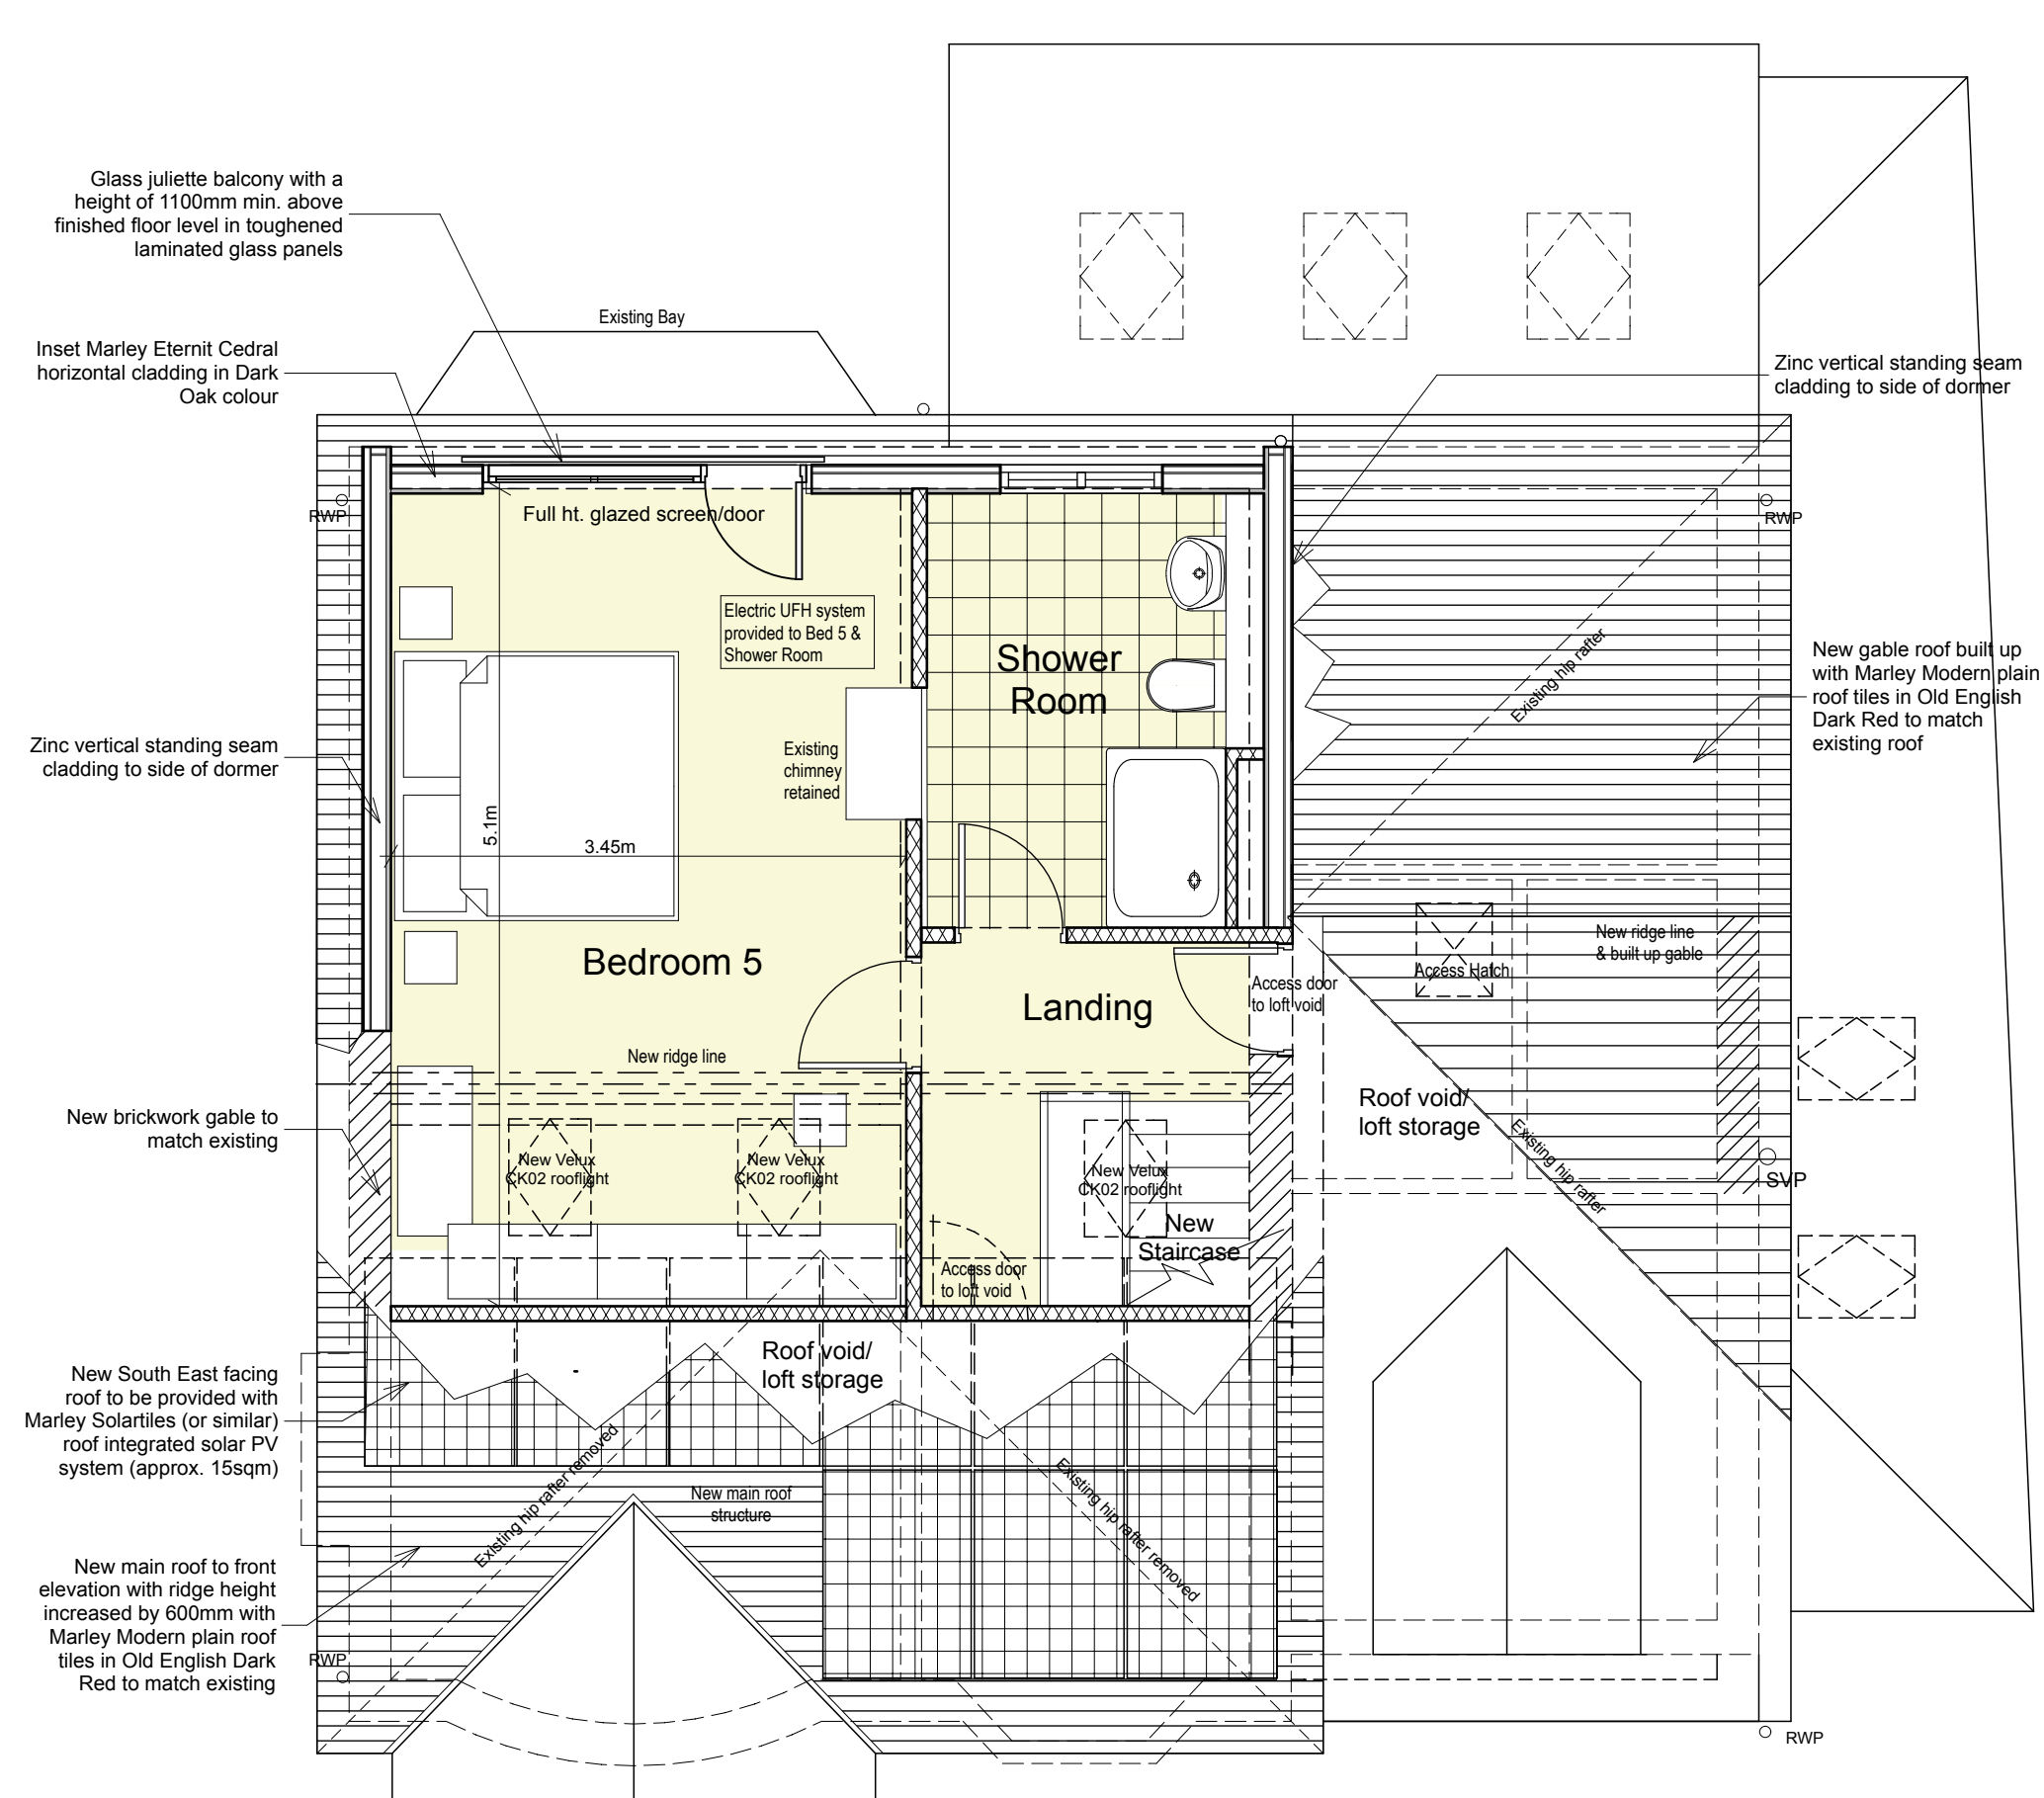

SECOND FLOOR LOFT/ ROOF PLAN Proposed

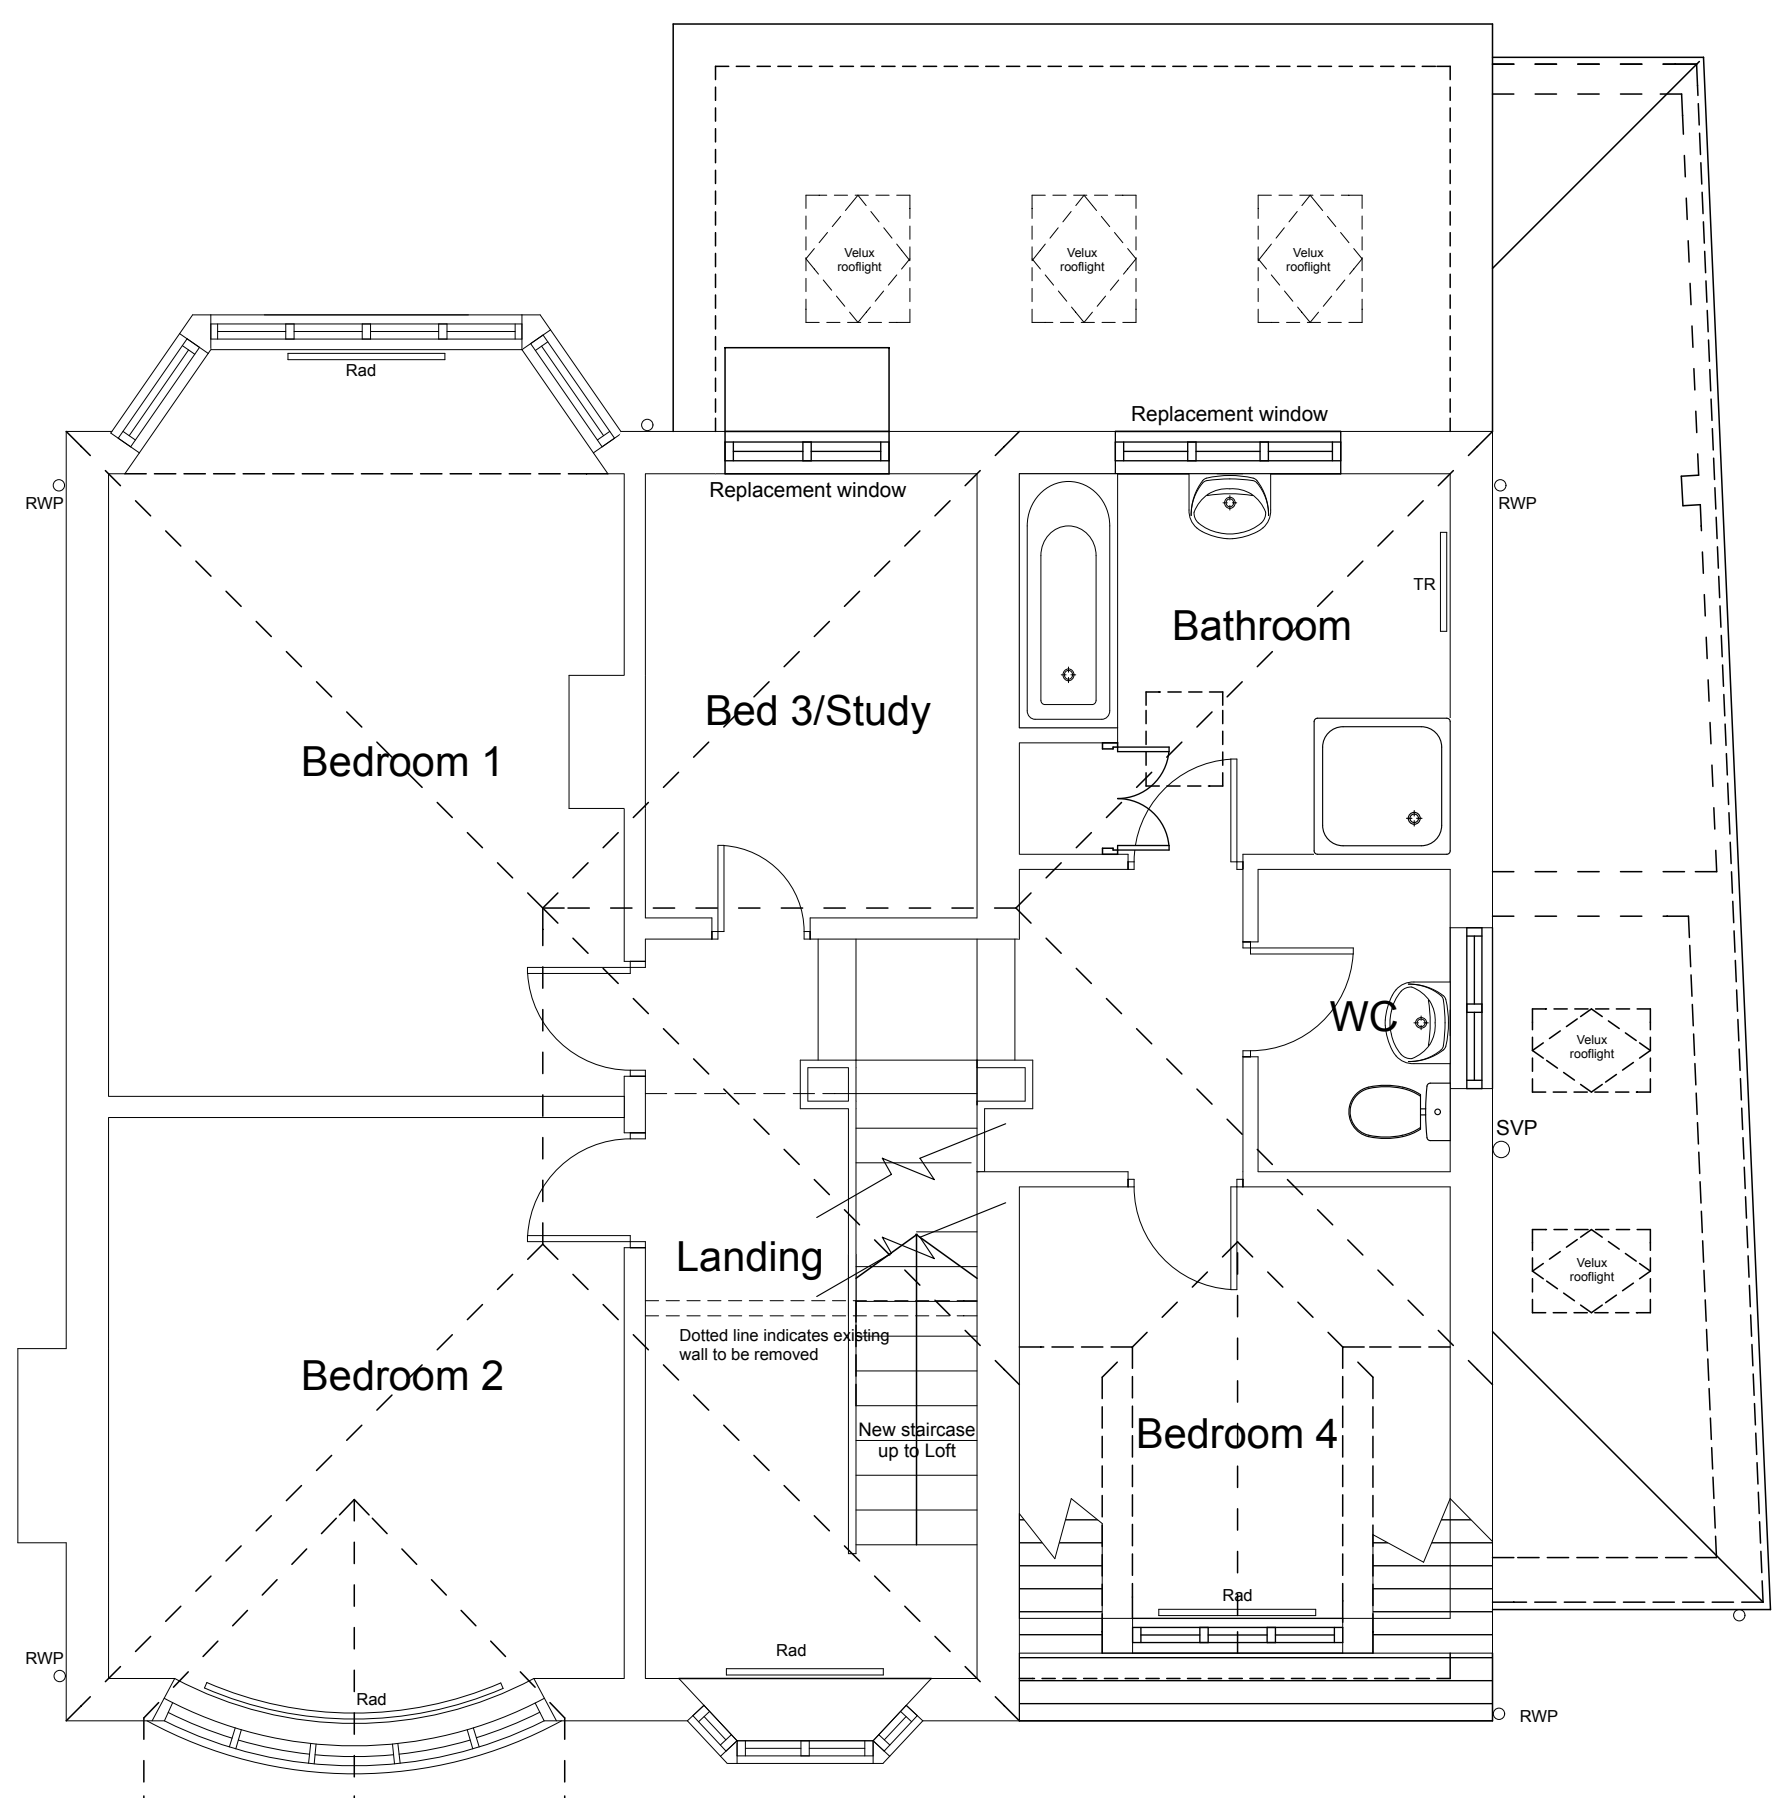

1ST FLOOR PLAN Proposed

Notes
This drawing is the property of Mike Macpherson Architects and copyright is reserved by them. This drawing is not to be copied or disclosed by or to any unauthorised persons without the prior written consent of Mike Macpherson Architects.
Do not scale from this drawing.
All dimensions are to be checked on site prior to construction, manufacture of any components and ordering of materials and equipment.
Any discrepancies are to be reported to the architect for clarification.
All materials and workmanship to be in accordance with the current British Standards and codes of practice.

PLANNING ISSUE

REVISIONS		
Scheme		
Loft Conversion Works		
466 PARRS WOOD ROAD		
DIDSBURY		
MANCHESTER M20 5QQ		
Client		
Mr & Mrs Tennant		
Title		
Proposed Floor & Roof Plans		
Scale	Date	Drawn
1:50	2.12.21	MM
Job No	Dwg No	Rev
P221	15	