



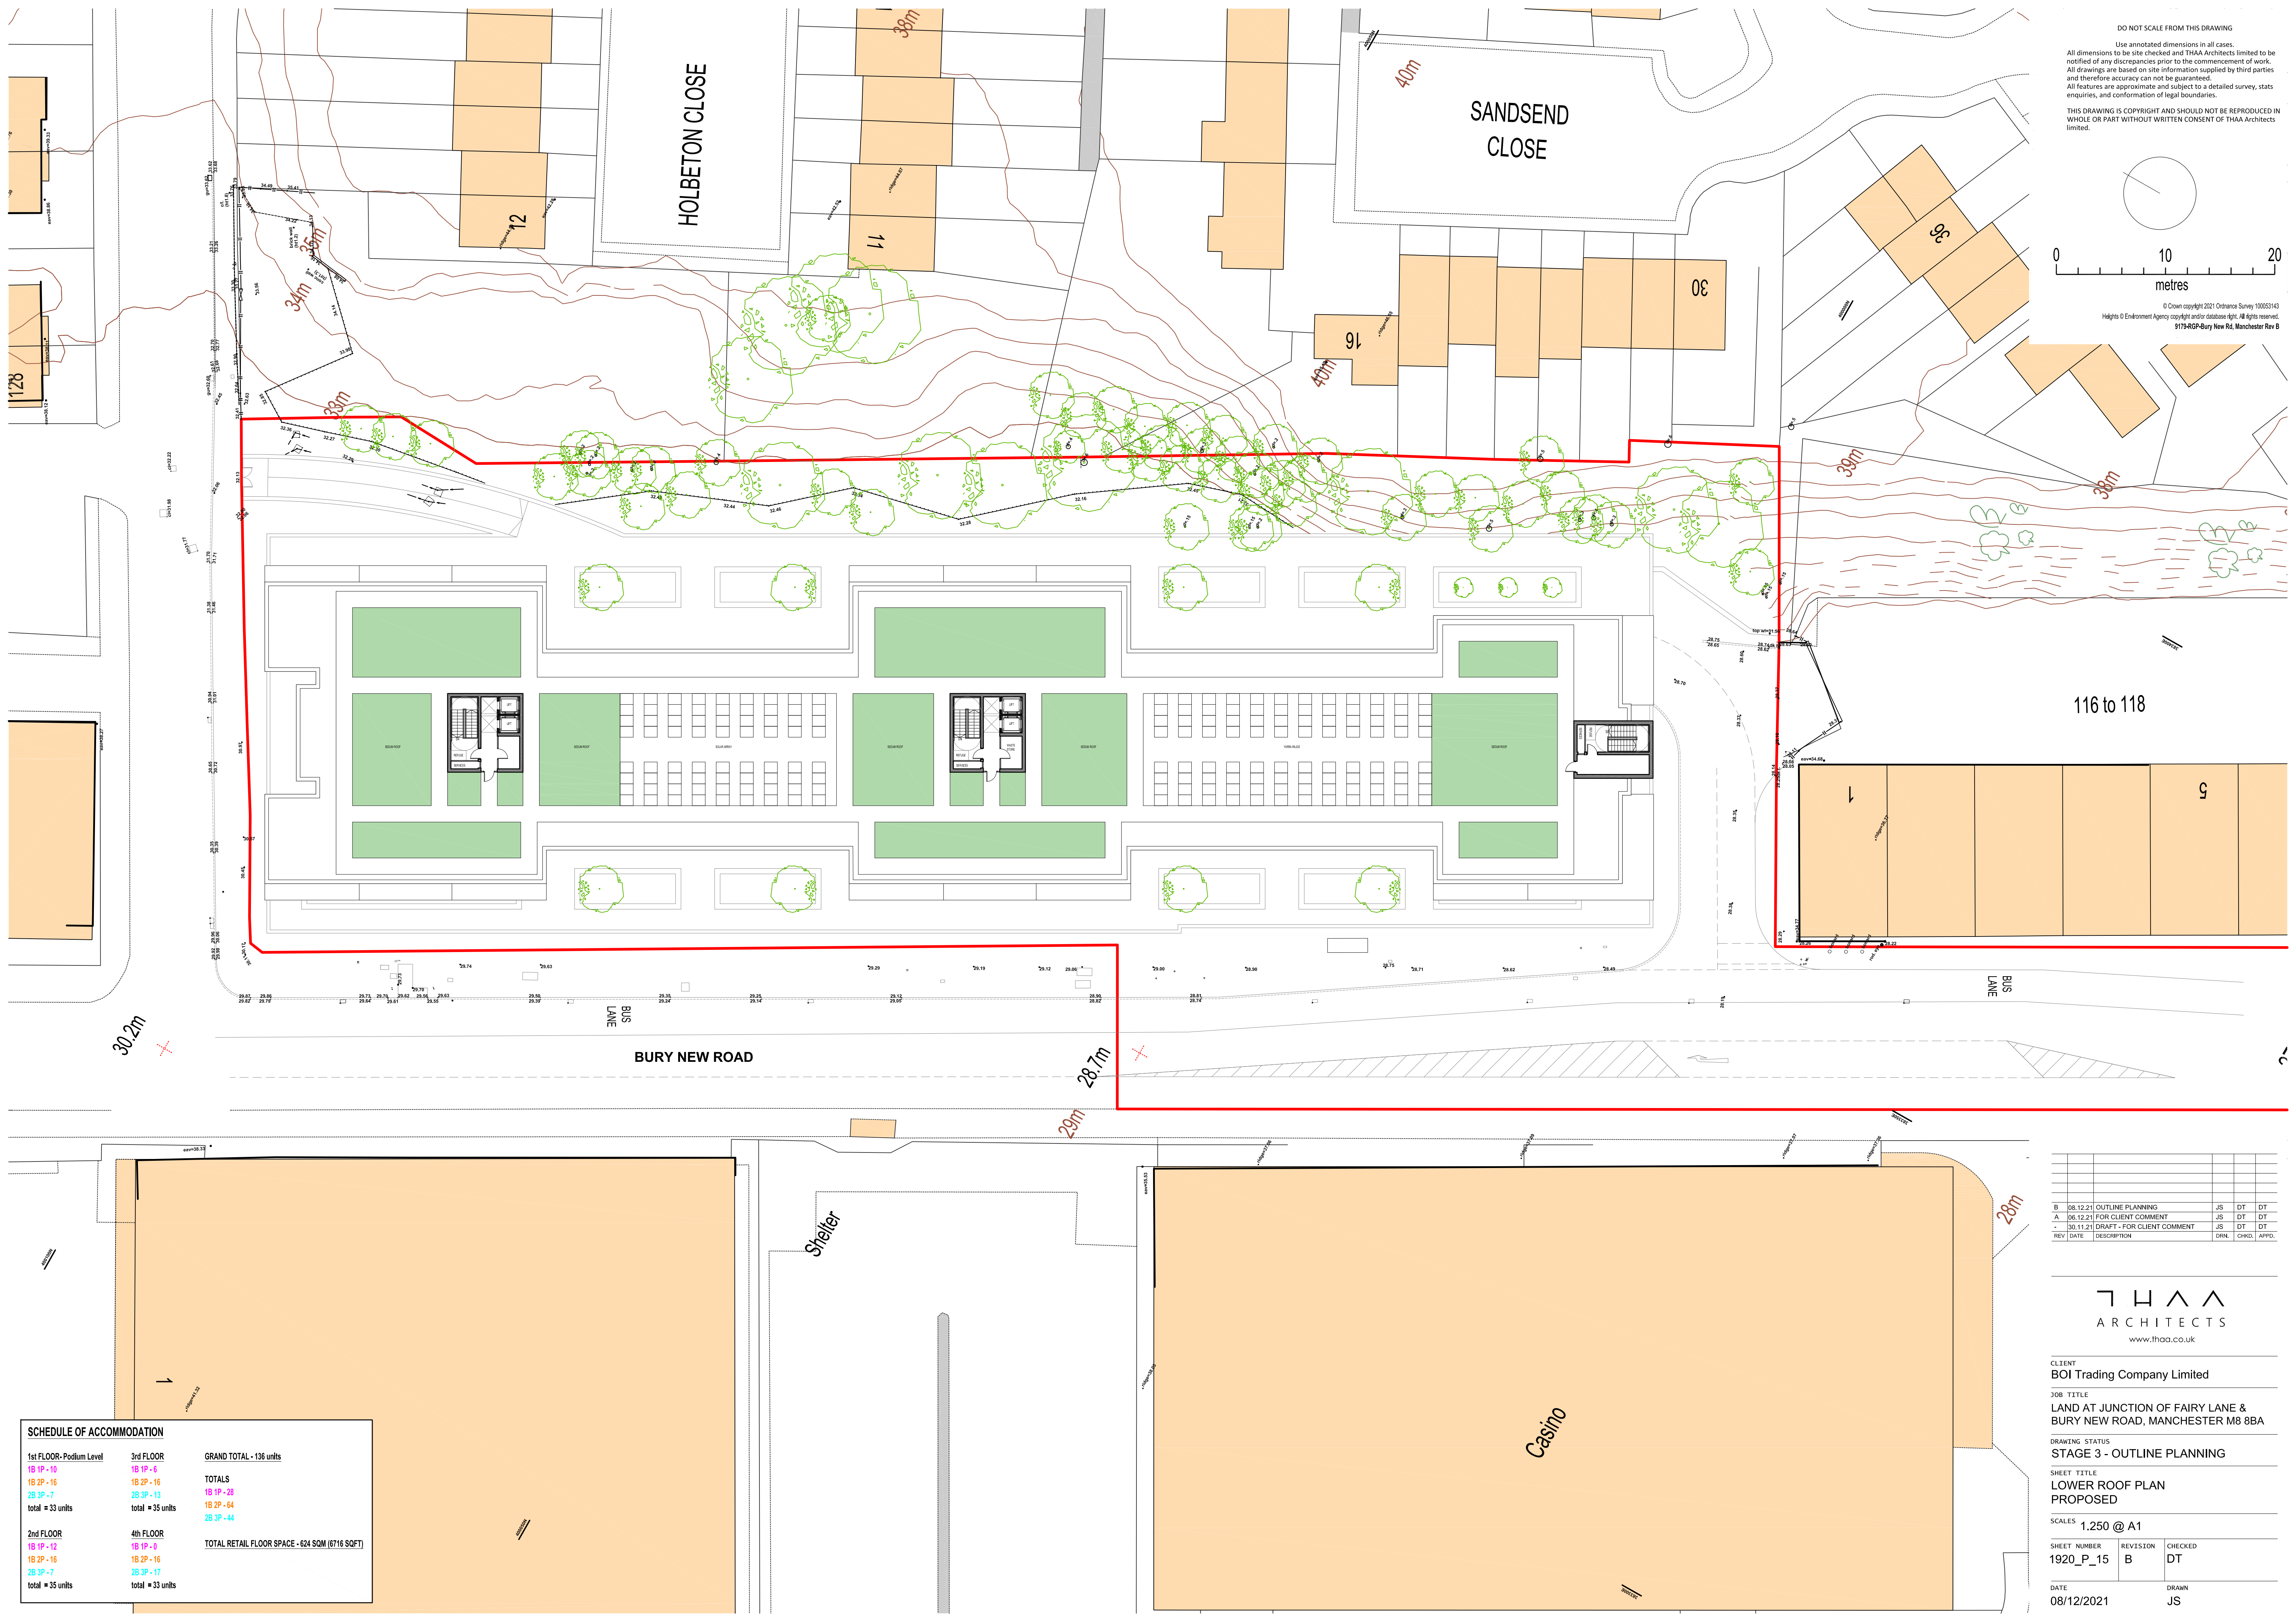

DO NOT SCALE FROM THIS DRAWING

Use annotated dimensions in all cases.
All dimensions to be site checked and THAA Architects limited to be notified of any discrepancies prior to the commencement of work.
All drawings are based on site information supplied by third parties and therefore accuracy can not be guaranteed.
All features are approximate and subject to a detailed survey, stats enquiries, and conformation of legal boundaries.

THIS DRAWING IS COPYRIGHT AND SHOULD NOT BE REPRODUCED IN WHOLE OR PART WITHOUT WRITTEN CONSENT OF THAA Architects limited.

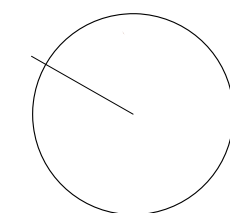

0 10 20
metres

© Crown copyright 2021 Ordnance Survey 100055143
Heights © Environment Agency copyright and/or database right. All rights reserved.
9179-RGP-Bury New Rd, Manchester Rev B

SCHEDULE OF ACCOMMODATION		
1st FLOOR-Podium Level	3rd FLOOR	GRAND TOTAL - 136 units
1B 1P - 10	1B 1P - 6	TOTALS
1B 2P - 16	1B 2P - 16	1B 1P - 28
2B 3P - 7	2B 3P - 13	1B 2P - 64
total = 33 units	total = 35 units	2B 3P - 44
2nd FLOOR	4th FLOOR	TOTAL RETAIL FLOOR SPACE - 624 SQM (6716 SQFT)
1B 1P - 12	1B 1P - 8	
1B 2P - 16	1B 2P - 16	
2B 3P - 7	2B 3P - 17	
total = 35 units	total = 33 units	

REV	DATE	DESCRIPTION	DRN	CHRD	APPD
B	08.12.21	OUTLINE PLANNING	JS	DT	DT
A	08.12.21	FOR CLIENT COMMENT	JS	DT	DT
-	30.11.21	DRAFT - FOR CLIENT COMMENT	JS	DT	DT

THAA
ARCHITECTS
www.thaa.co.uk

CLIENT
BOI Trading Company Limited

JOB TITLE
LAND AT JUNCTION OF FAIRY LANE &
BURY NEW ROAD, MANCHESTER M8 8BA

DRAWING STATUS
STAGE 3 - OUTLINE PLANNING

SHEET TITLE
LOWER ROOF PLAN
PROPOSED

SCALES
1:250 @ A1

SHEET NUMBER	REVISION	CHECKED
1920_P_15	B	DT

DATE
08/12/2021

DRAWN
JS