


**Notes**  
This drawing is the property of Mike Macpherson Architects and copyright is reserved by them. This drawing is not to be copied or disclosed by or to any unauthorised persons without the prior written consent of Mike Macpherson Architects.  
Do not scale from this drawing.  
All dimensions are to be checked on site prior to construction, manufacture of any components and ordering of materials and equipment.  
Any discrepancies are to be reported to the architect for clarification.  
All materials and workmanship to be in accordance with the current British Standards and codes of practice.



FRONT ELEVATION TO MAULDETH ROAD WEST  
Existing

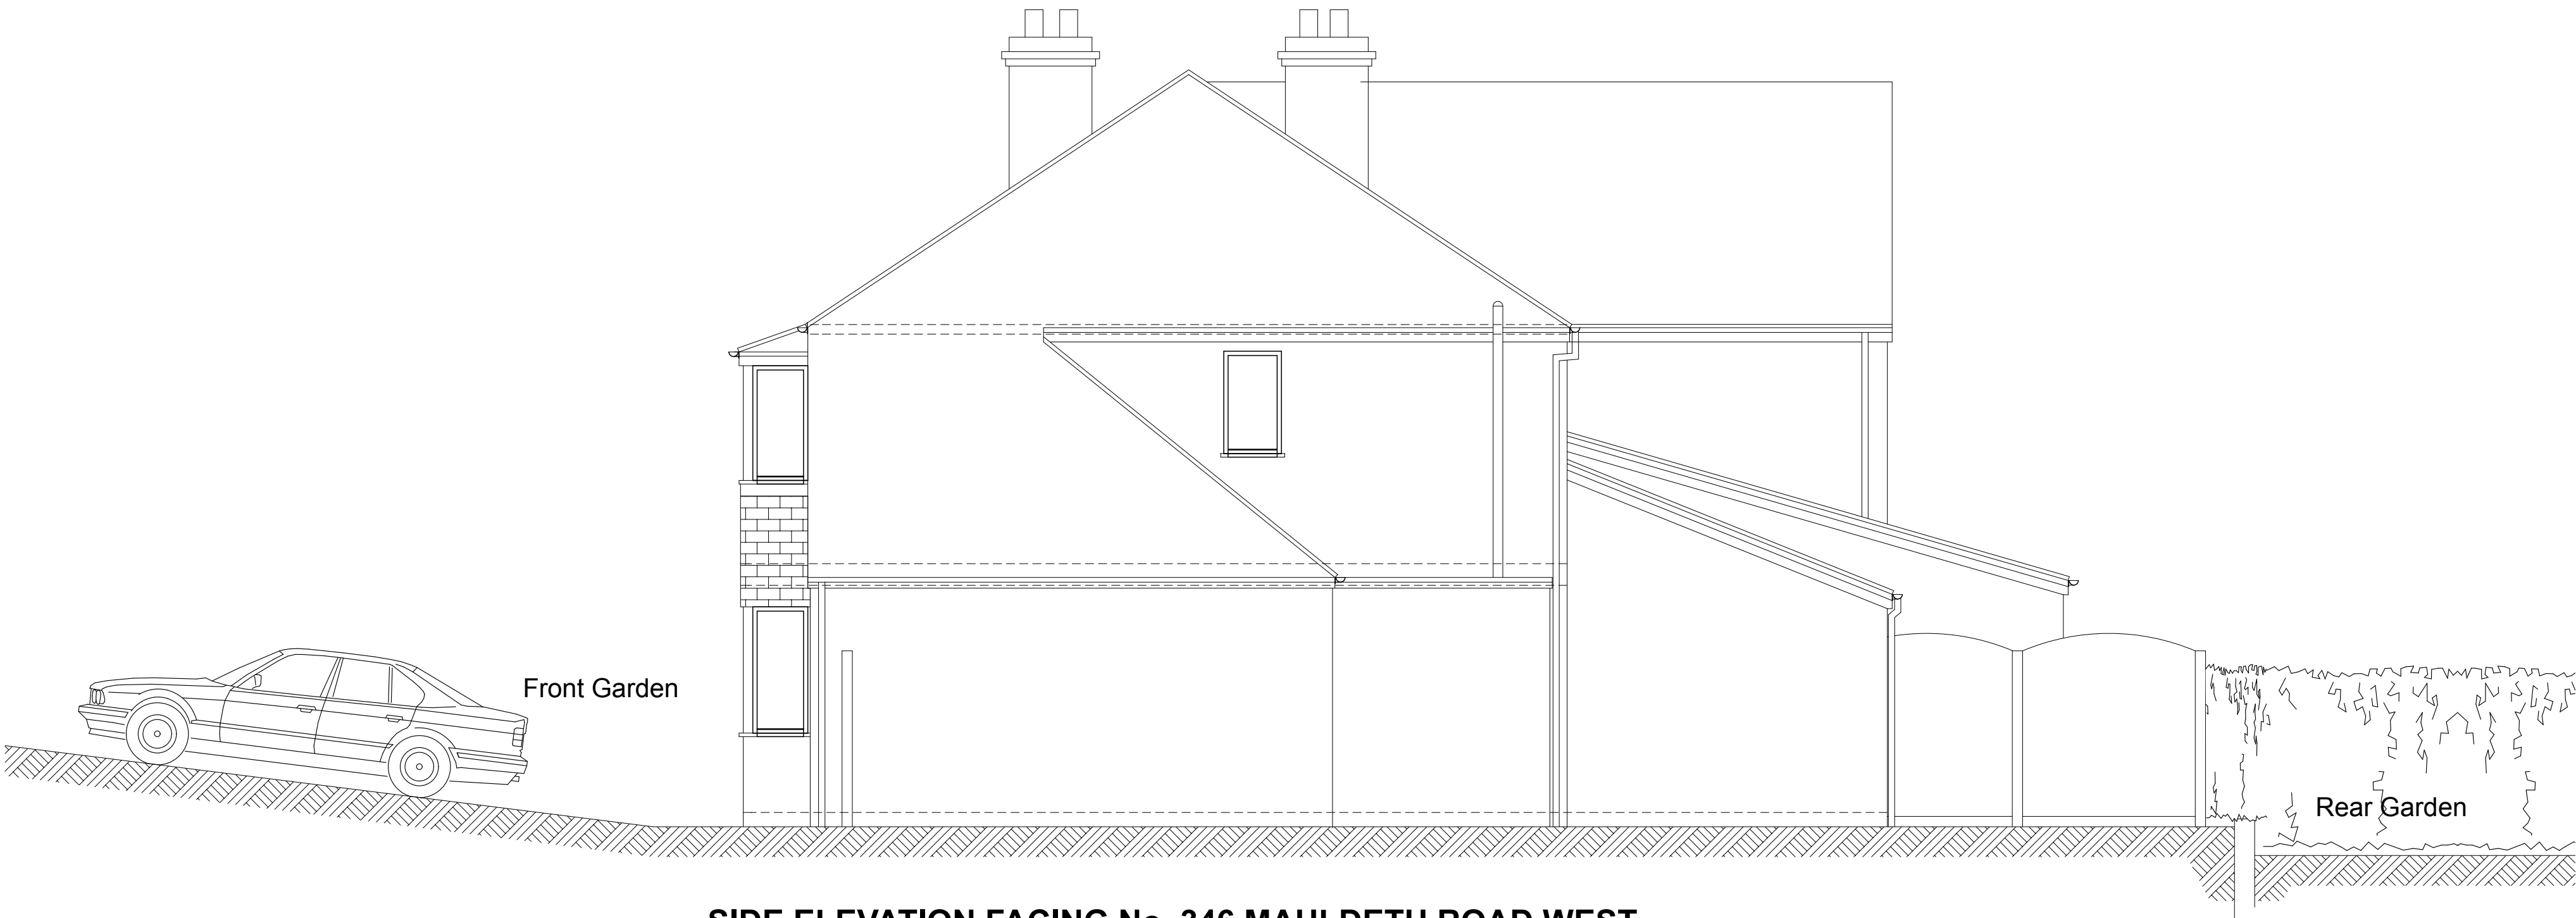

SIDE ELEVATION FACING No. 346 MAULDETH ROAD WEST  
Existing



REAR ELEVATION TO GARDEN  
Existing

PLANNING ISSUE

REVISIONS  
Scheme  
Extension & Alteration Works  
348 Mauldeth Road West  
Chorlton  
Manchester M21 7RB  
Client  
Mr & Mrs Ali

Title  
Existing Elevations

|        |         |       |
|--------|---------|-------|
| Scale  | Date    | Drawn |
| 1:50   | 6.10.21 | MM    |
| Job No | Dwg No  | Rev   |
| P356   | 04      |       |

Mike Macpherson **Architects**  
88 Reynard Road, Chorlton, Manchester M21 8DD

T: 0161 870 8129  
E: mail@mikemacpherson-architects.co.uk  
www.mikemacpherson-architects.co.uk