


0 12.5 25 37.5m




LOCATION PLAN 1:1250

0 1 2 3m

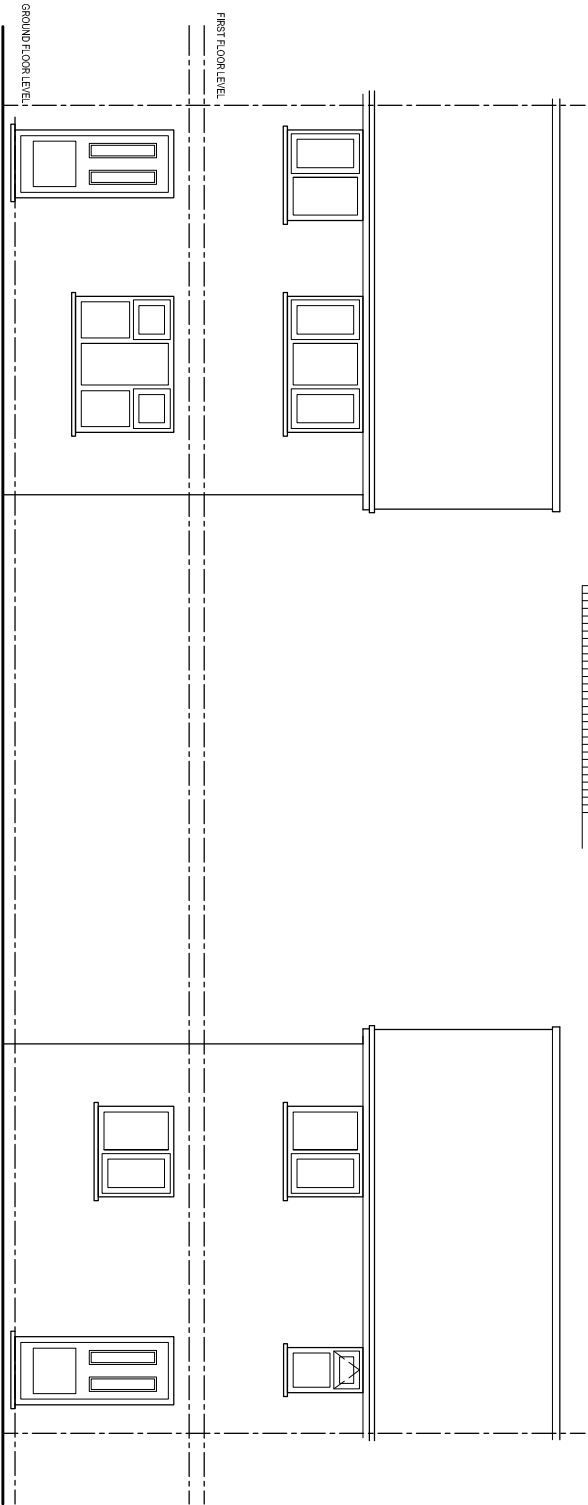

EXISTING FRONT ELEVATION

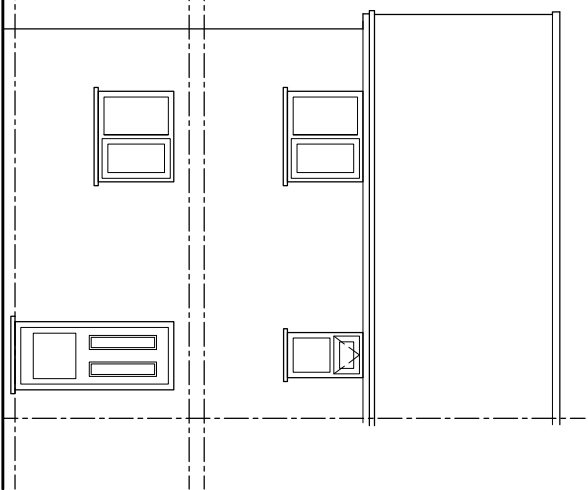


EXISTING REAR ELEVATION

PURPOSE OF ISSUE


PLANNING

Do not scale from this drawing. All information should be checked by the contractor on site before commencing work. Any discrepancies should be reported to the architect immediately. All rights are reserved and are not transferable. Unauthorised reproductions of this drawing are not permitted.

GARDEN

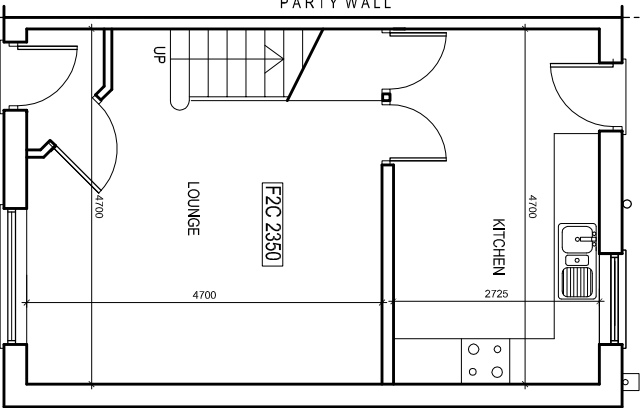


EXISTING GROUND FLOOR PLAN

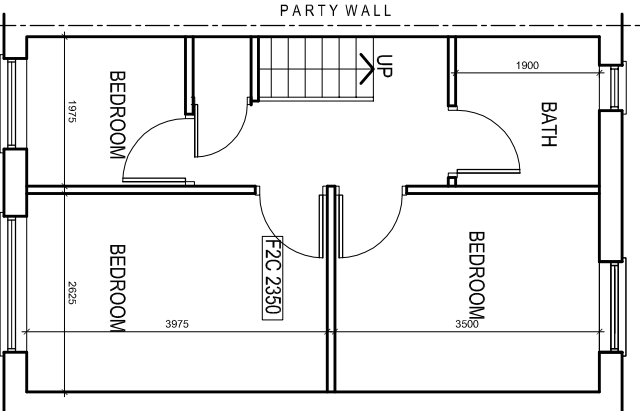

EXISTING FIRST FLOOR PLAN

EXISTING SIDE ELEVATION

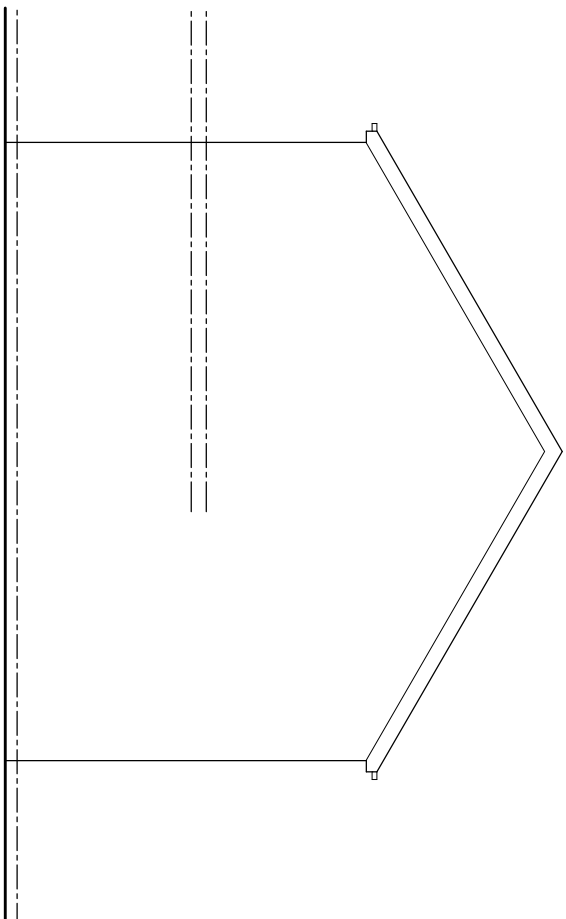

PROJECT

2 Plotbrook Close,
Fallowfield

CLIENT

Ms. Glenna Brindley

DRAWING TITLE

Existing Plan

JOB No

DRAWING No
NA-P01

SCALE

1:100@A3

DATE

Sep. 2021

REVISION

t: 0782 895 3405

e: niamat@hotmail.co.uk

na design