




A: PROPOSED EAST ELEVATION
1:50 @ A1



B: PROPOSED FRONT ELEVATION
1:50 @ A1

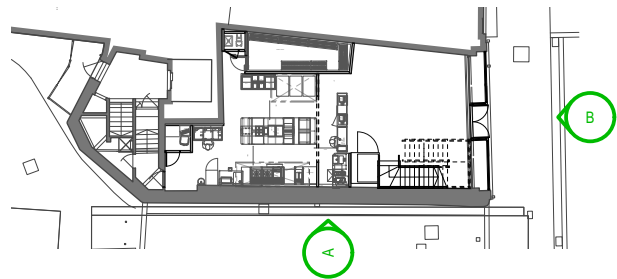

SIGNAGE SPECIFICATIONS

S1 - FASCIA SIGN
100mm DEEP INDIVIDUAL LETTERS (INCLUDING MAIN SIGN AND STRAPLINE) WITH SOLID, ALUMINIUM SIDES IN DARK GREY MATT RAL 7021. FRONT FACES IN TRANSLUCENT WHITE PERSPEX WITH INTERNAL ILLUMINATION BEHIND.

S2 - FASCIA LOGO SIGN
100mm DEEP FACE LOGO WITH SOLID, ALUMINIUM SIDES IN DARK GREY MATT RAL 7021. FRONT FACE OF SIGN AND FACE LOGO IN TRANSLUCENT WHITE PERSPEX WITH INTERNAL ILLUMINATION BEHIND. SIGN SUPPORTED BACK TO FASCIA, POWDER COATED DARK GREY MATT RAL 7021

S3 - PROJECTING SIGN
30mm DEEP DOUBLE-SIDED PROJECTING SIGN. SURROUND OF PROJECTING SIGN IN SOLID, ALUMINIUM SIDES IN DARK GREY MATT RAL 7021. FRONT FACE OF PROJECTING SIGN AND FACE LOGO IN TRANSLUCENT WHITE PERSPEX WITH INTERNAL ILLUMINATION BEHIND. SIGN SUPPORTED ON ALUMINIUM BRACKET BACK TO FASCIA, POWDER COATED DARK GREY MATT RAL 7021



P3 05/01/2022 UPDATES
P2 14/12/2021 UPDATES
P1 01/11/2021 PLANNING



Project	Jollibee
Client	Manchester
Drawing	Planning Proposed Signage Elevations

Scale	1:50	Date	27/10/2021
Drawing Number	20028-P211		
Drawn By	JG	Checked By	PA

e. hello@applied.studio w. applied.studio t. +44 (0) 20 8150 6616

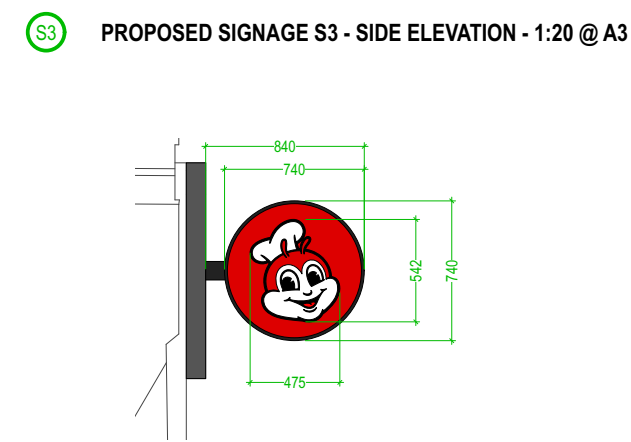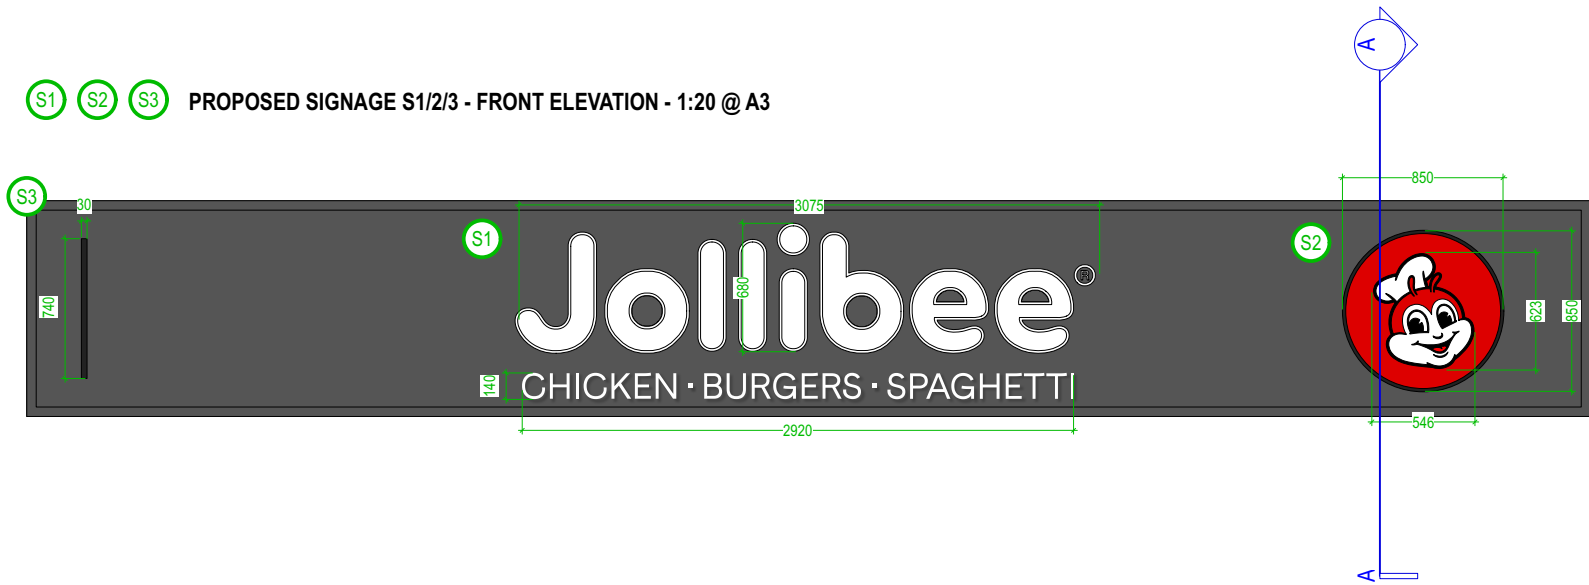


SIGNAGE SPECIFICATIONS

S1 - FASCIA SIGN
100mm DEEP INDIVIDUAL LETTERS (INCLUDING MAIN SIGN AND STRAPLINE) WITH SOLID, ALUMINIUM SIDES IN DARK GREY MATT RAL 7021. FRONT FACES IN TRANSLUCENT WHITE PERSPEX WITH INTERNAL ILLUMINATION BEHIND.

S2 - FASCIA LOGO SIGN
100mm DEEP FACE LOGO WITH SOLID, ALUMINIUM SIDES IN DARK GREY MATT RAL 7021. FRONT FACE OF SIGN AND FACE LOGO IN TRANSLUCENT WHITE PERSPEX WITH INTERNAL ILLUMINATION BEHIND. SIGN SUPPORTED BACK TO FASCIA, POWDER COATED DARK GREY MATT RAL 7021

S3 - PROJECTING SIGN
30mm DEEP DOUBLE-SIDED PROJECTING SIGN. SURROUND OF PROJECTING SIGN IN SOLID, ALUMINIUM SIDES IN DARK GREY MATT RAL 7021. FRONT FACE OF PROJECTING SIGN AND FACE LOGO IN TRANSLUCENT WHITE PERSPEX WITH INTERNAL ILLUMINATION BEHIND. SIGN SUPPORTED ON ALUMINIUM BRACKET BACK TO FASCIA, POWDER COATED DARK GREY MATT RAL 7021

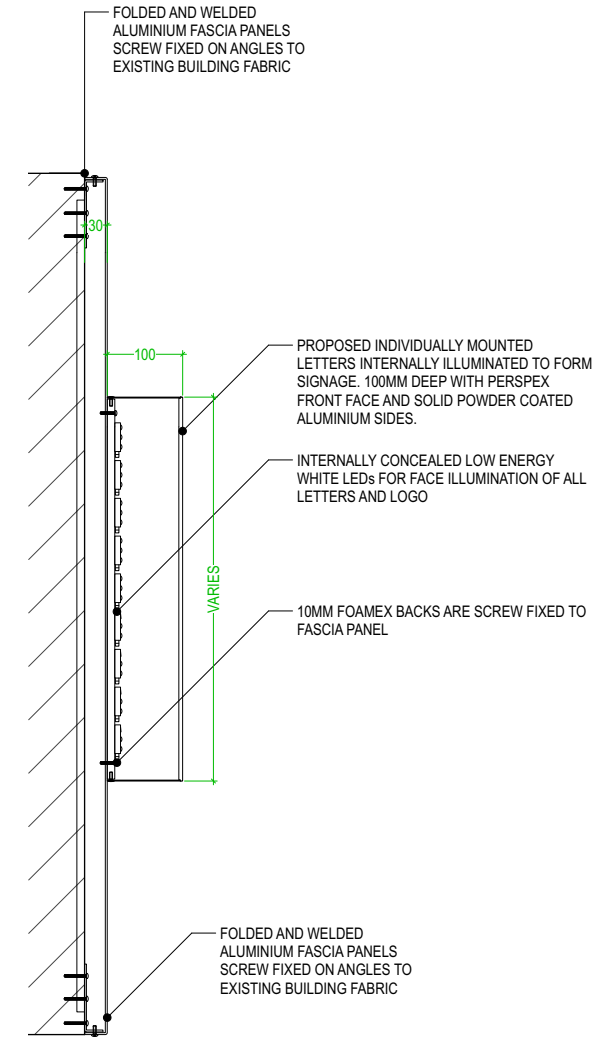

TYPICAL SIGNAGE DETAIL SECTION S1, S2 & S3 - 1:10 @ A3



P3 05/01/2022 UPDATES
P2 14/12/2021 UPDATES
P1 01/11/2021 PLANNING



Project	Jollibee	Scale	1:20	Date	27/10/2021
Client	Manchester	Drawing Number	20028-P212		
Drawing	Planning Signage	Drawn By	JG	Checked By	PA
e. hello@applied.studio w. applied.studio t. +44 (0) 20 8150 6616					