



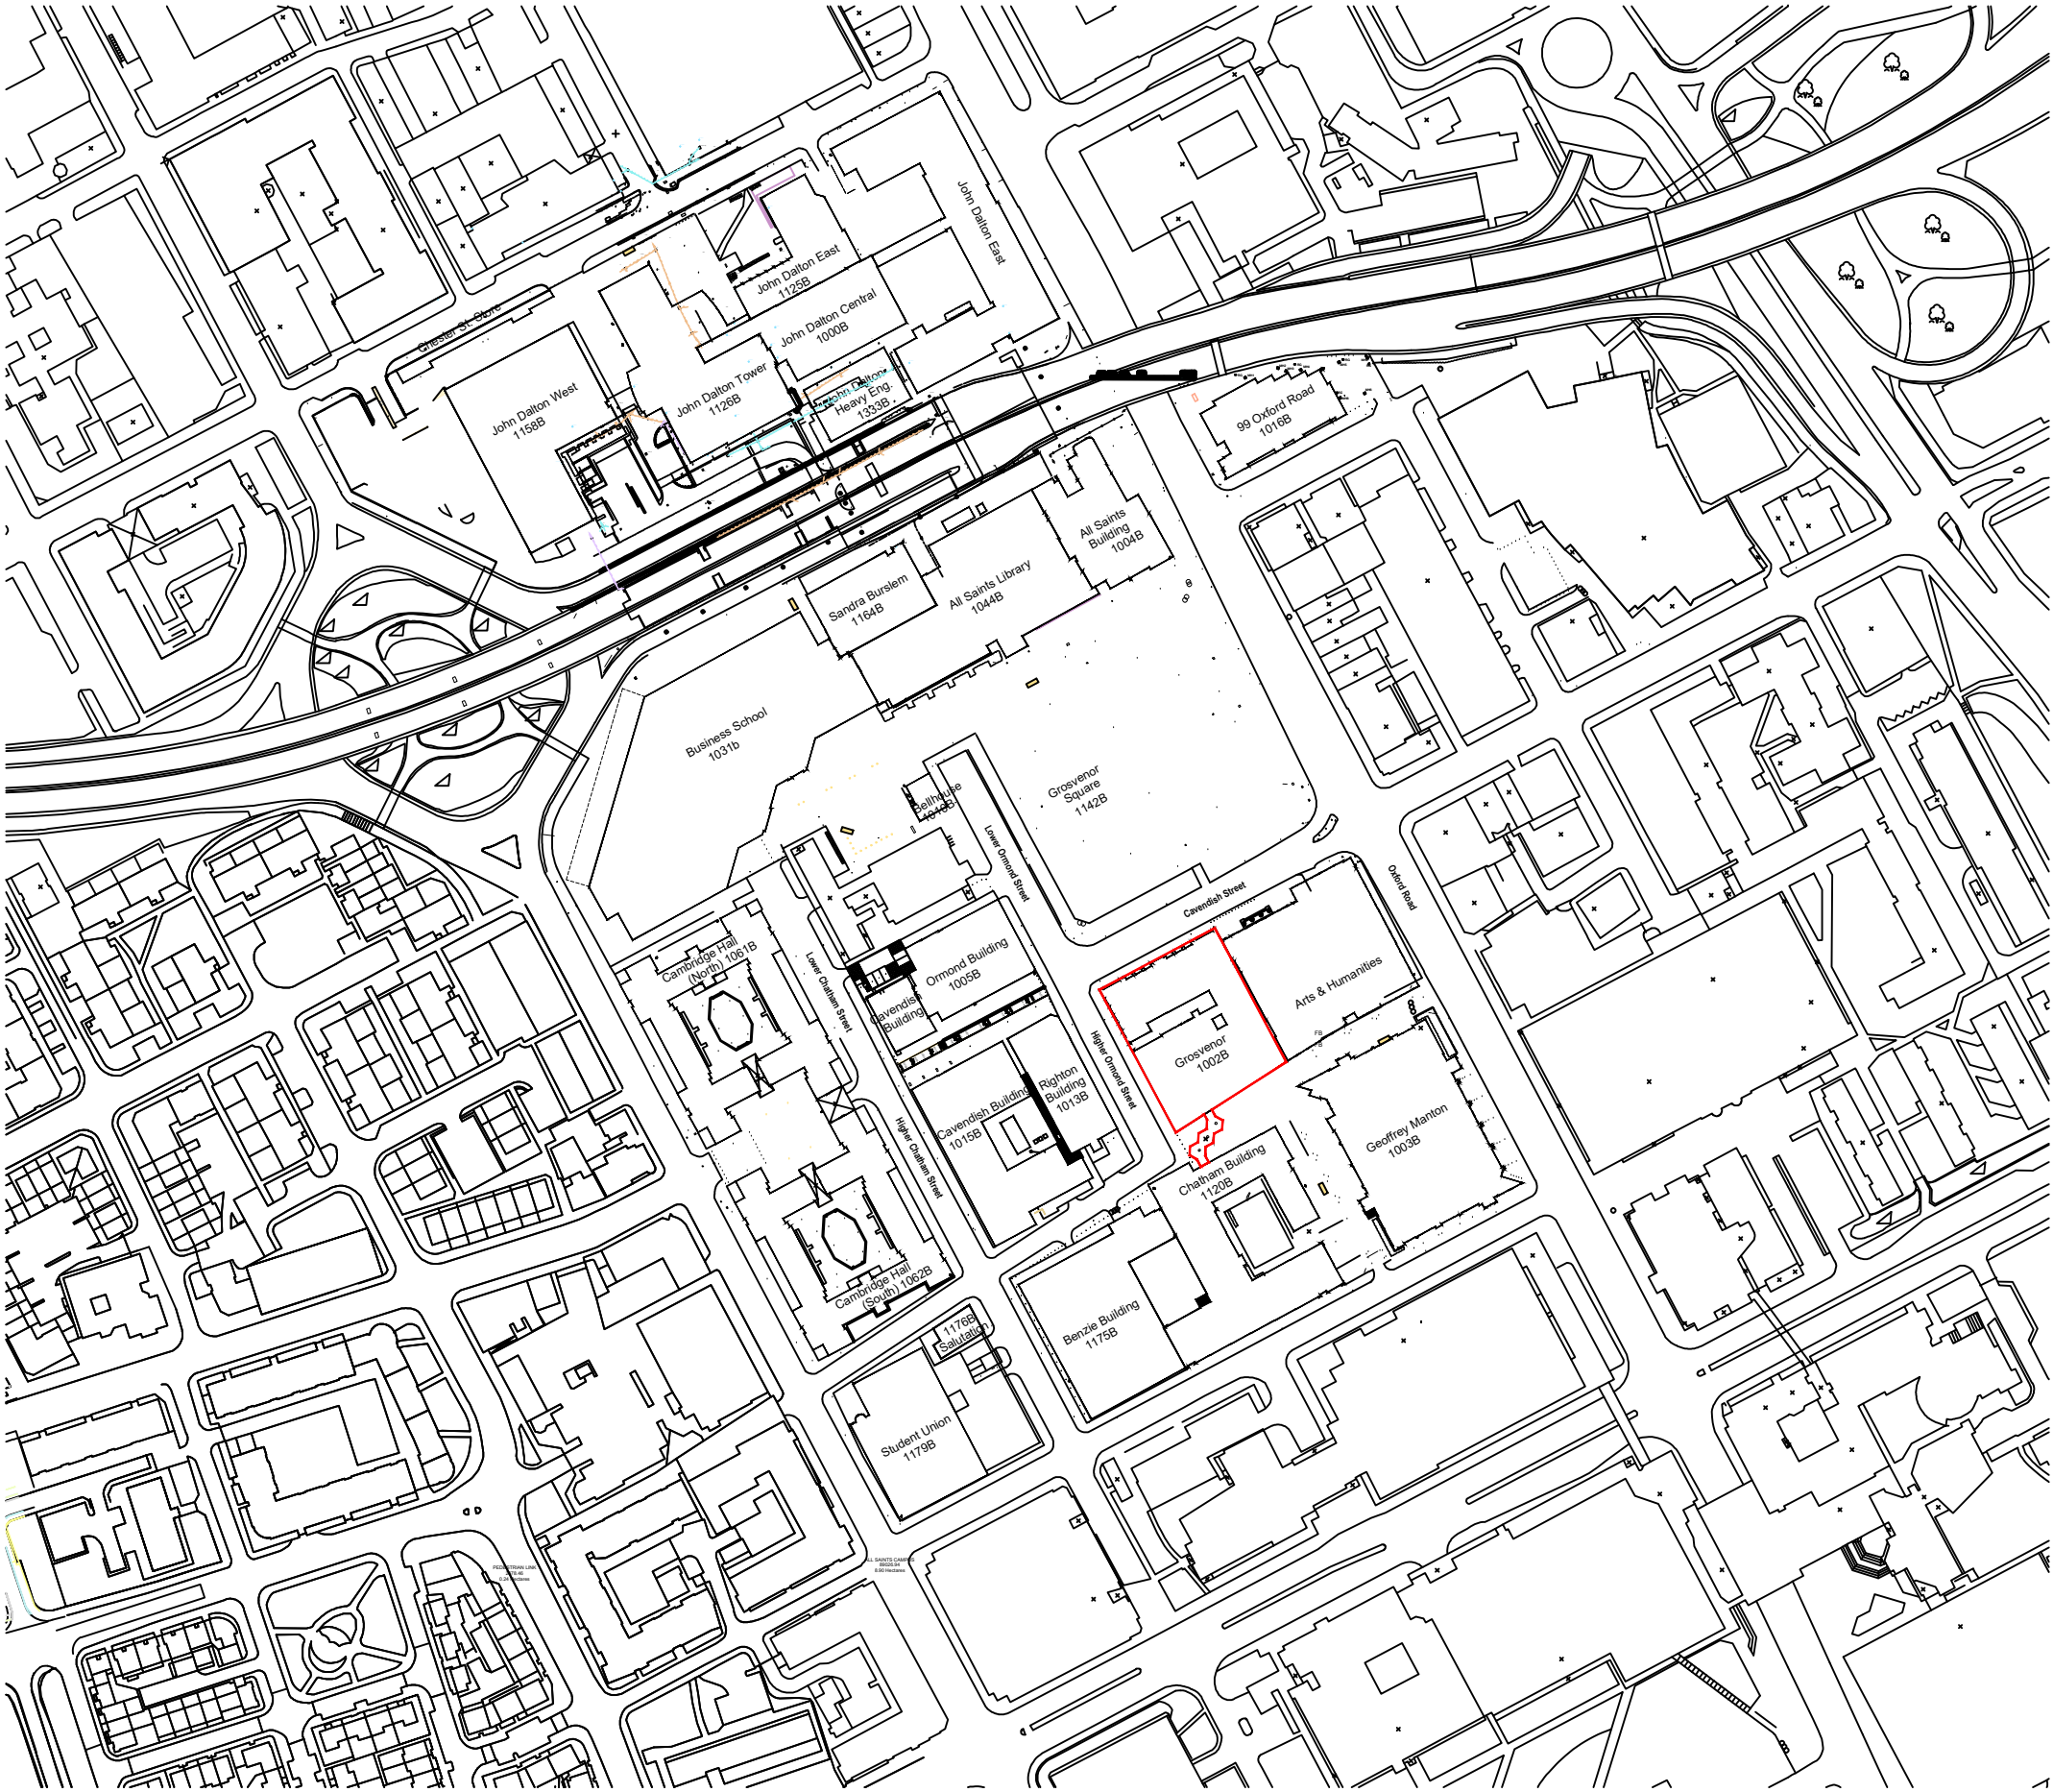

This drawing is subject to copyright and is not to be reproduced in part or whole without approval.
Do not scale this drawing - check all dimensions on site .

 

KEY
Site Boundary

P1	Planning Issue	25.08.2021
Rev.	Description	Date

Cassidy+Ashton

www.cassidyashton.co.uk

Architecture + Building Surveying + Town Planning

7 East Cliff, Preston, Lancashire, PR1 3JE 01772 258 356
10 Hunters Walk, Canal Street, Chester, CH1 4EB 01244 402 900

C+A

Client	Manchester Metropolitan University
Project	Grosvenor Lifecycle Refurbishment Project

Drawing Title						
Existing Site Plan - Grosvenor						
Drawn by	SB	Checked by	LMB	Date	25.08.2021	
Status		S4	Scale @ A3		1:2500	
Job no.	10034	Dwg.no.	1002B-CAA-ZZ-ZZ-DR-A-008101		Rev.	P01