





proposed rear elevation - south east

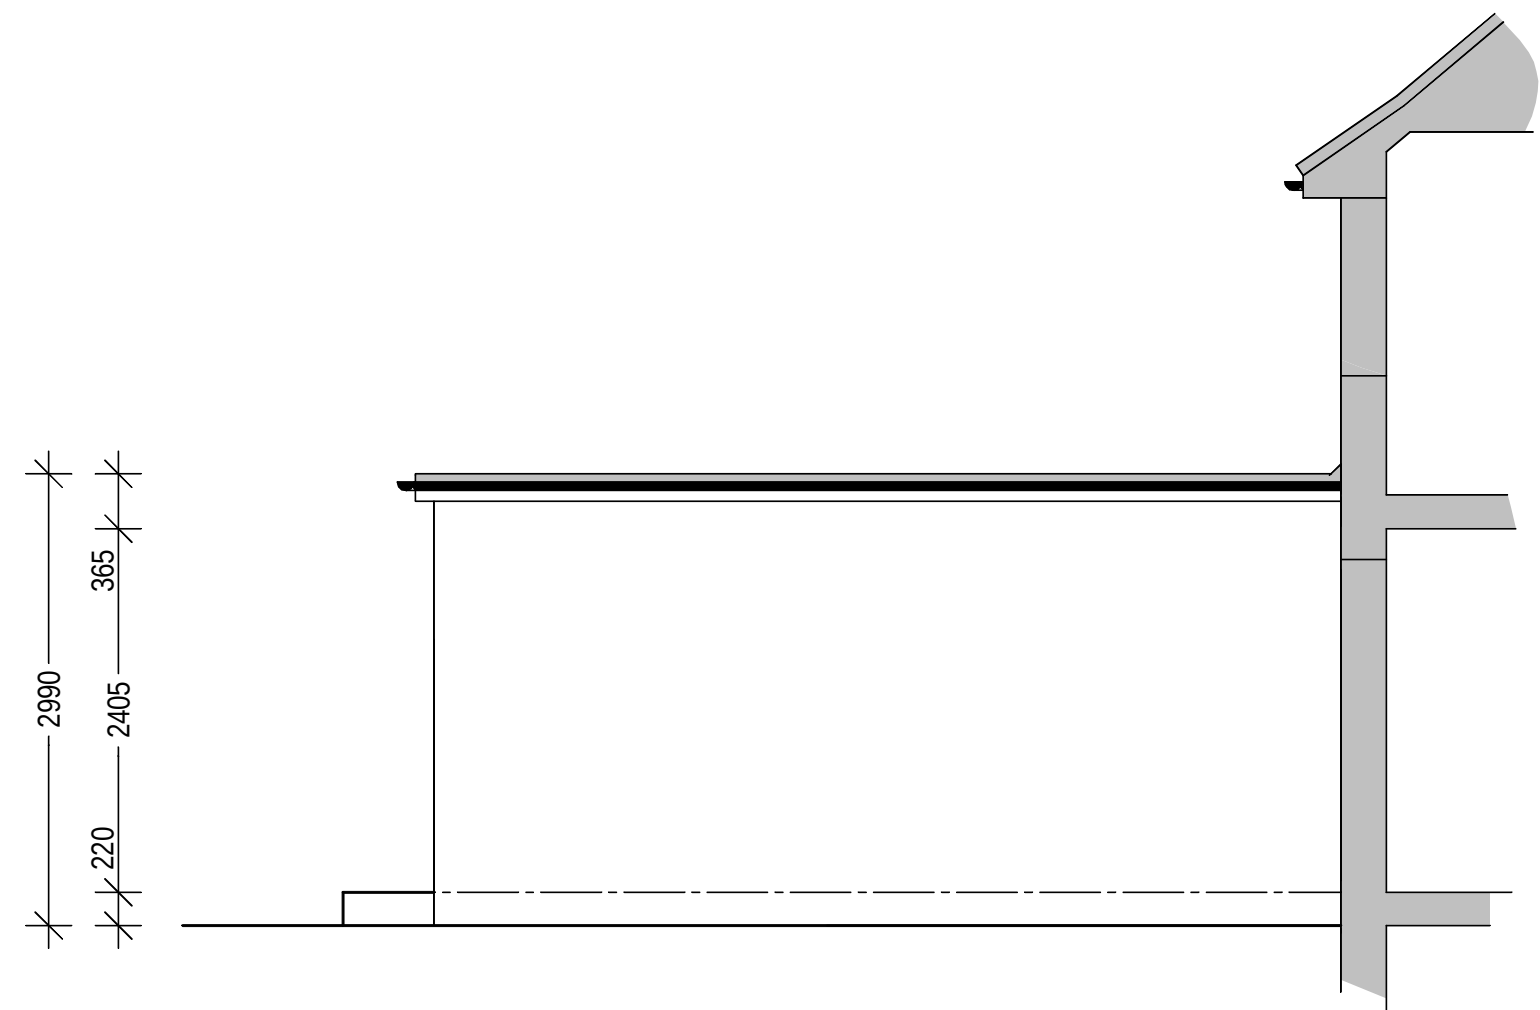


proposed side elevation - south west



proposed side elevation - north east

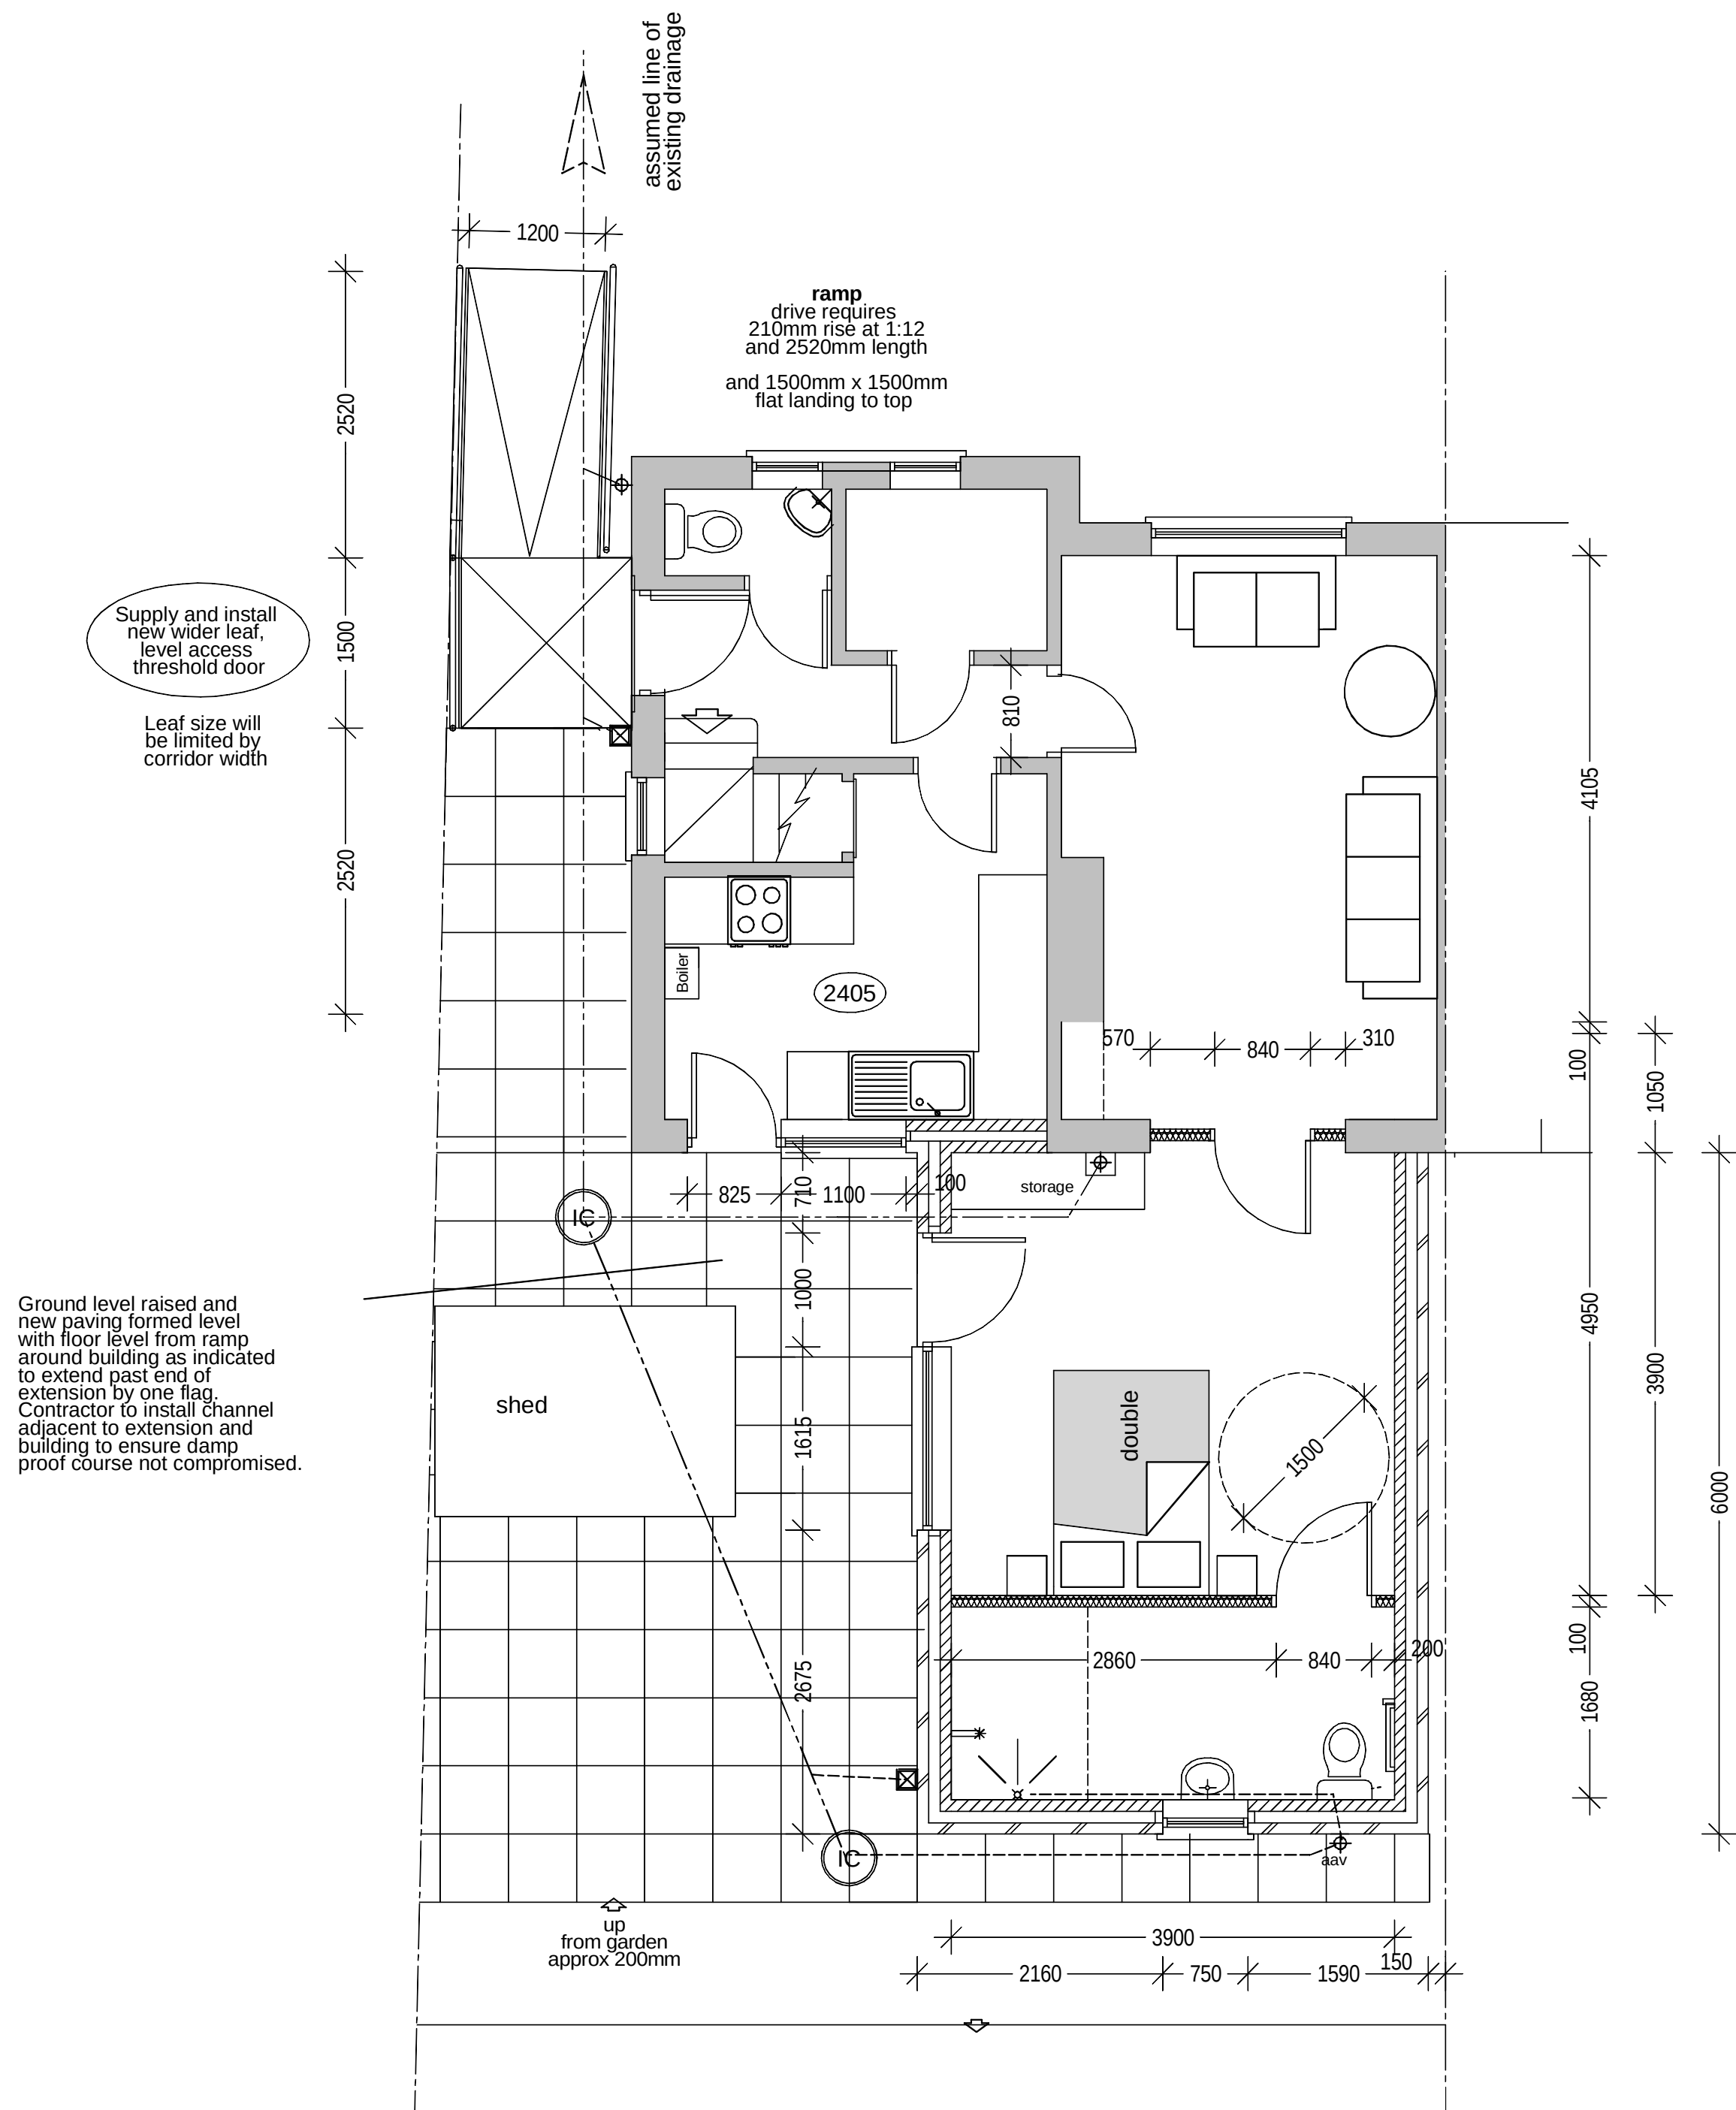

proposed ground floor plan

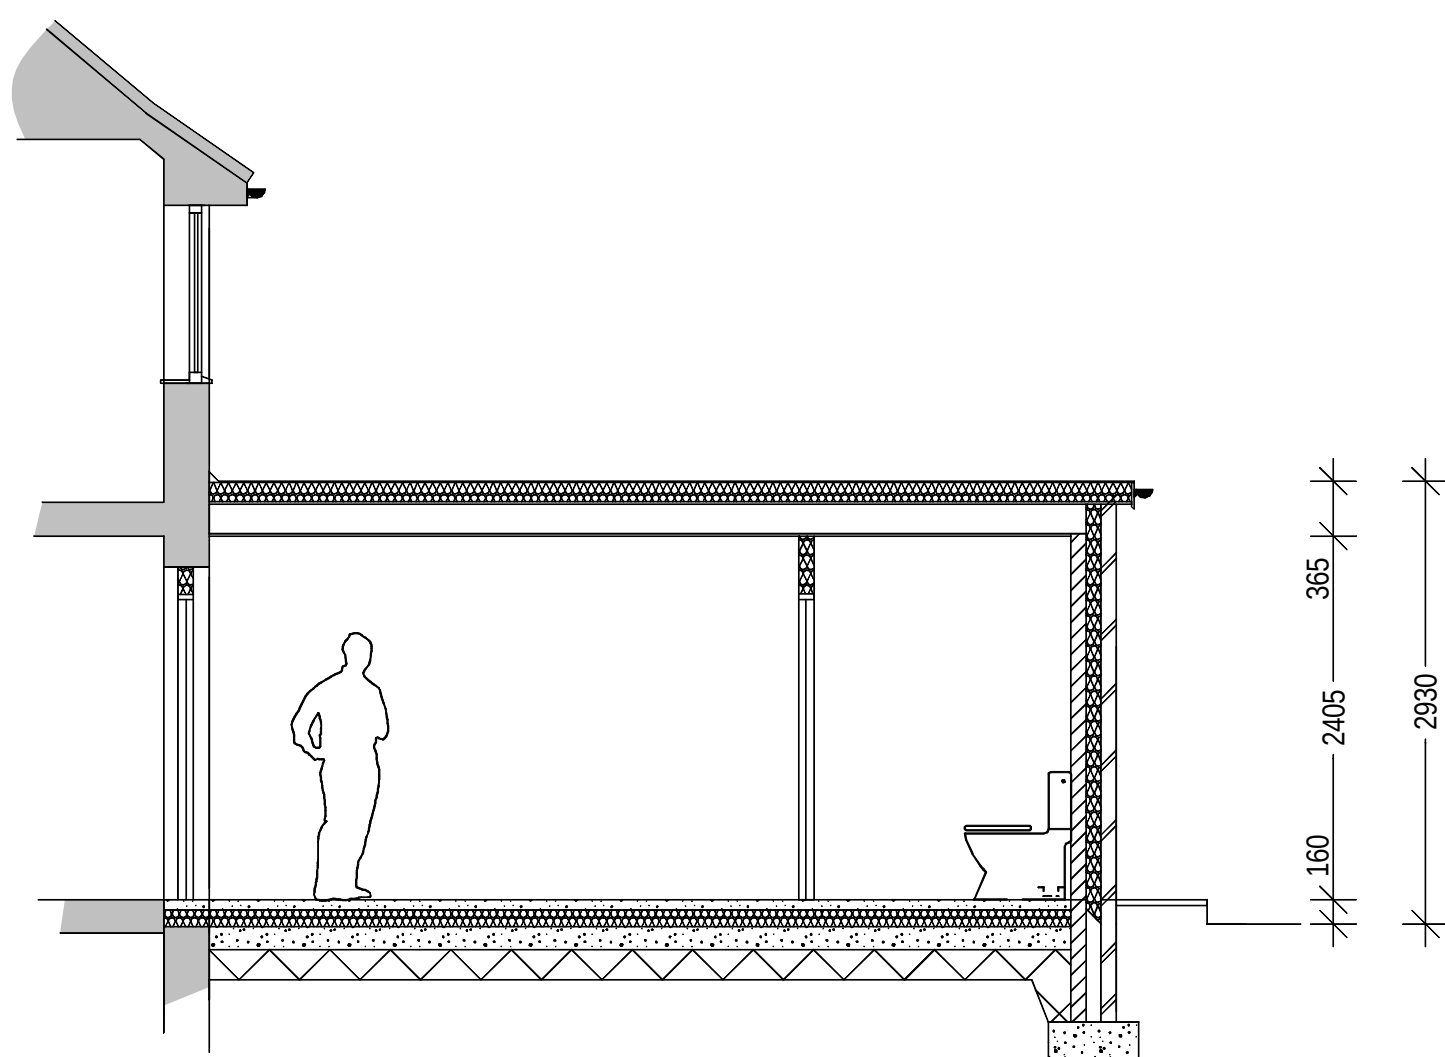

proposed section

CLIENT Wythenshawe Community Housing Group		
PROJECT EXTENSION & ADAPTATIONS		
LOCATION 27 WOODHOUSE LANE BENCHILL		
TITLE PROPOSED PLAN, SECTION & ELEVATIONS		
SCALE + PAPER SIZE 1:50 @ A1	DATE NOV '21	DRAWN BY <i>lan</i>
LEAD 1315	DRAWING NO 5	REVIEW .

HEATON DESIGN LTD
ARCHITECTURAL DESIGN

153
WOODSMOOR LANE
WOODSMOOR
STOCKPORT
CHESHIRE
SK3 8TH
PHONE + FAX
0161 - 455 7766
MOBILE
07973 - 206126
EMAIL
info@heatondesign.com

