



© BOWKER SADLER PARTNERSHIP LIMITED
■ THIS DRAWING IS THE SUBJECT OF COPYRIGHT WHICH VESTS IN BOWKER SADLER PARTNERSHIP LIMITED. IT IS AN INFRINGEMENT OF COPYRIGHT TO REPRODUCE THIS DRAWING BY WHATEVER MEANS, INCLUDING ELECTRONIC, WITHOUT THE EXPRESS WRITTEN CONSENT OF BOWKER SADLER PARTNERSHIP LIMITED WHICH RESERVES ALL ITS RIGHTS
BOWKER SADLER PARTNERSHIP LIMITED ASSERTS ITS RIGHTS TO BE IDENTIFIED AS THE AUTHOR OF THIS DESIGN
■ DRAWING NOT TO BE SCALED.
■ REPORT ERRORS & OMISSIONS TO ARCHITECT.
■ CHECK ALL DIMENSIONS ON SITE.
■ DRAWING TO BE READ IN CONJUNCTION WITH THE HEALTH AND SAFETY PLAN AND ALL RELEVANT RISK ASSESSMENTS

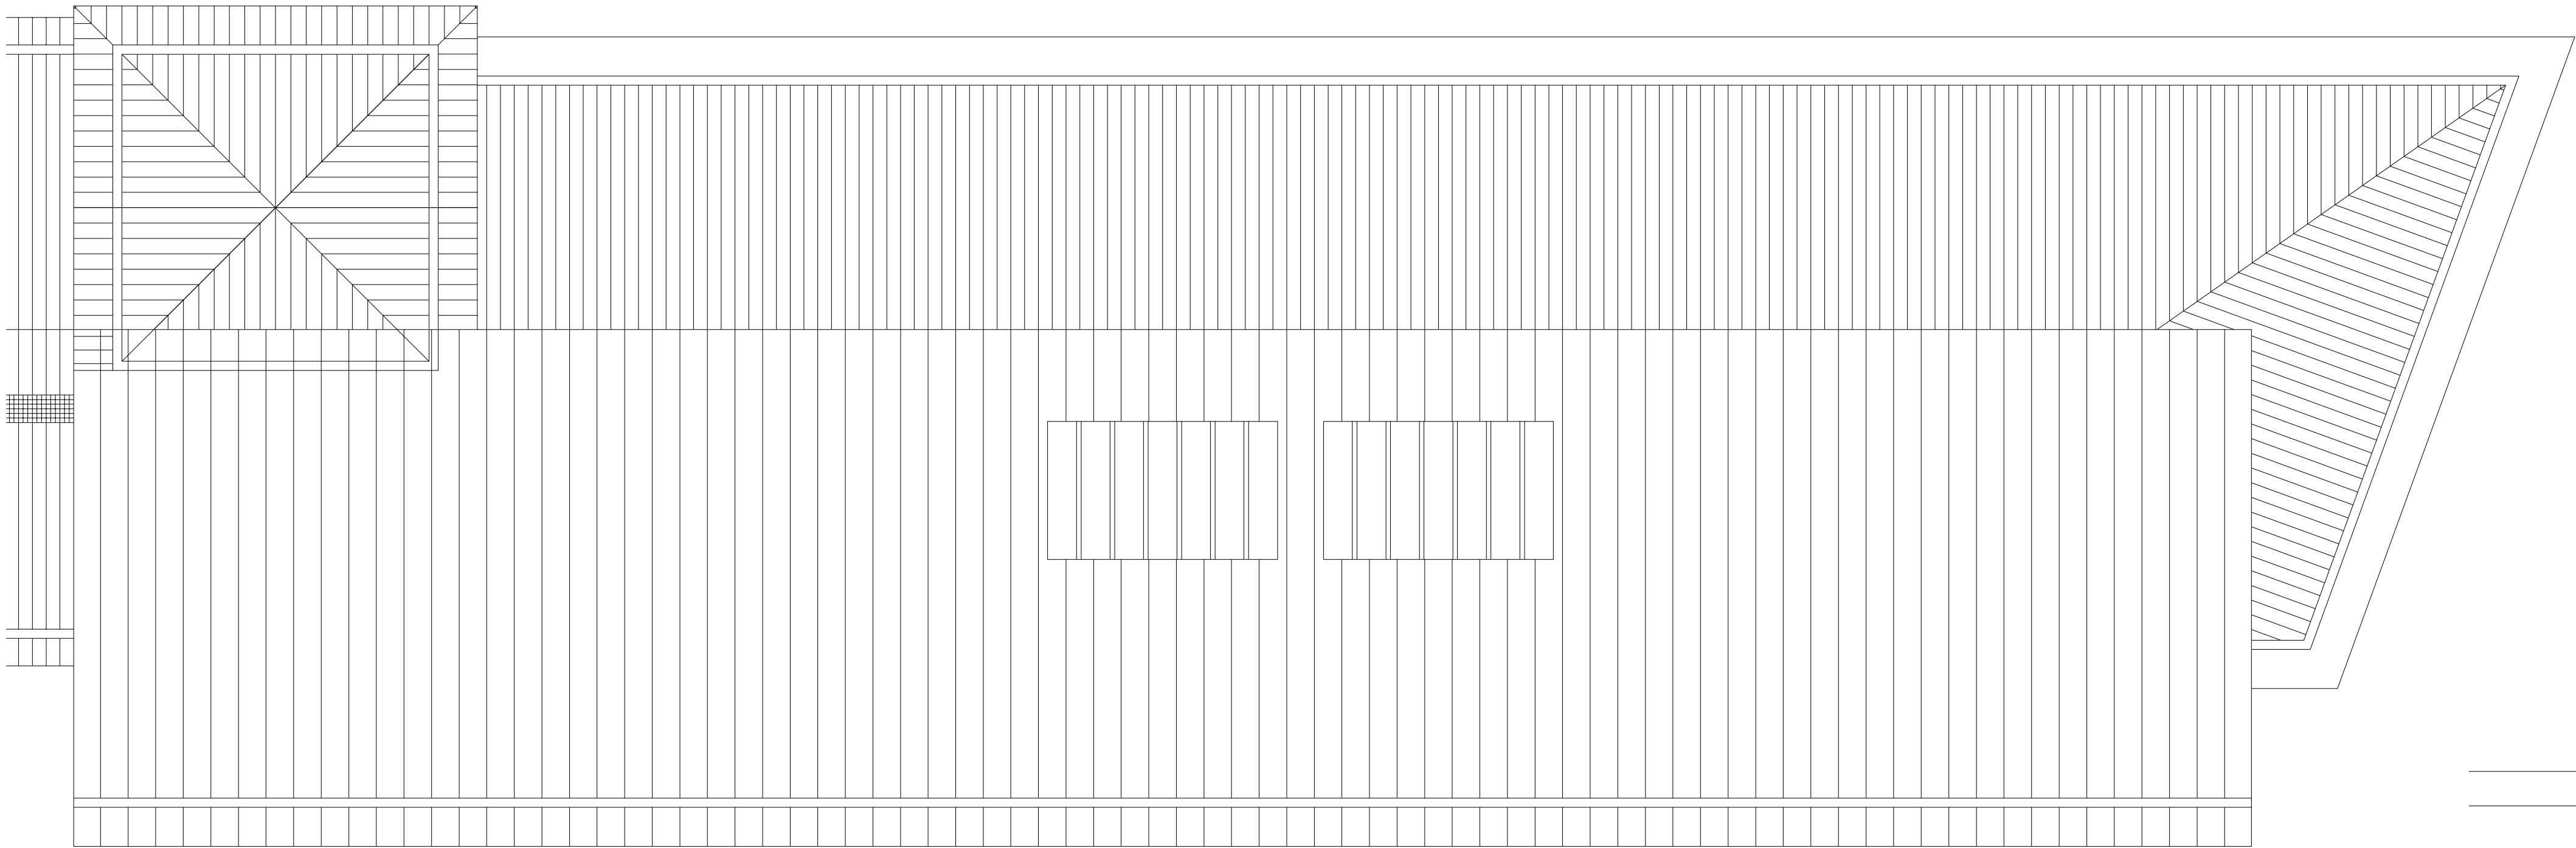


Existing Partial Roof Plan
1 : 100

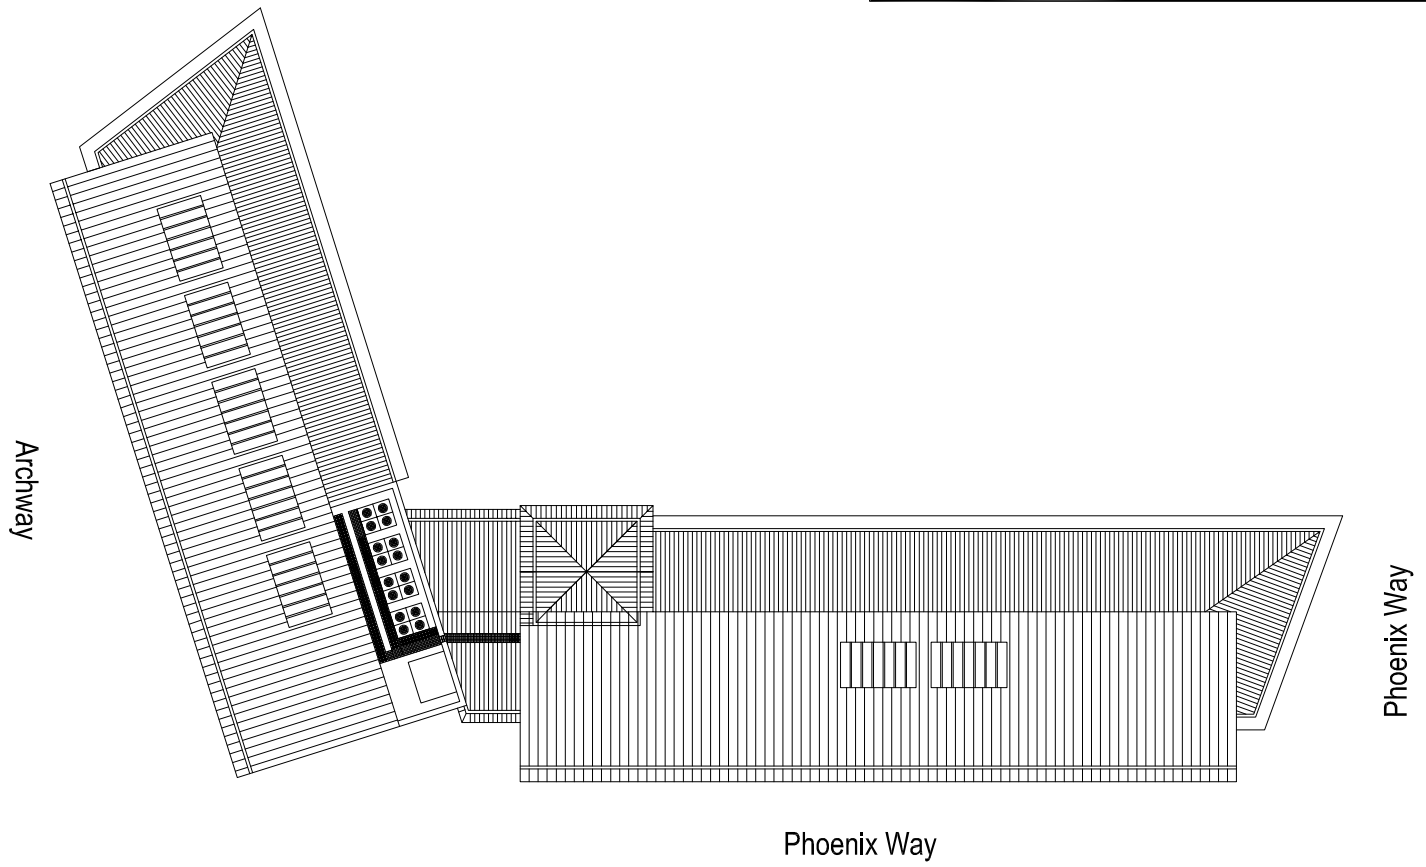

1 : 500



1 : 100

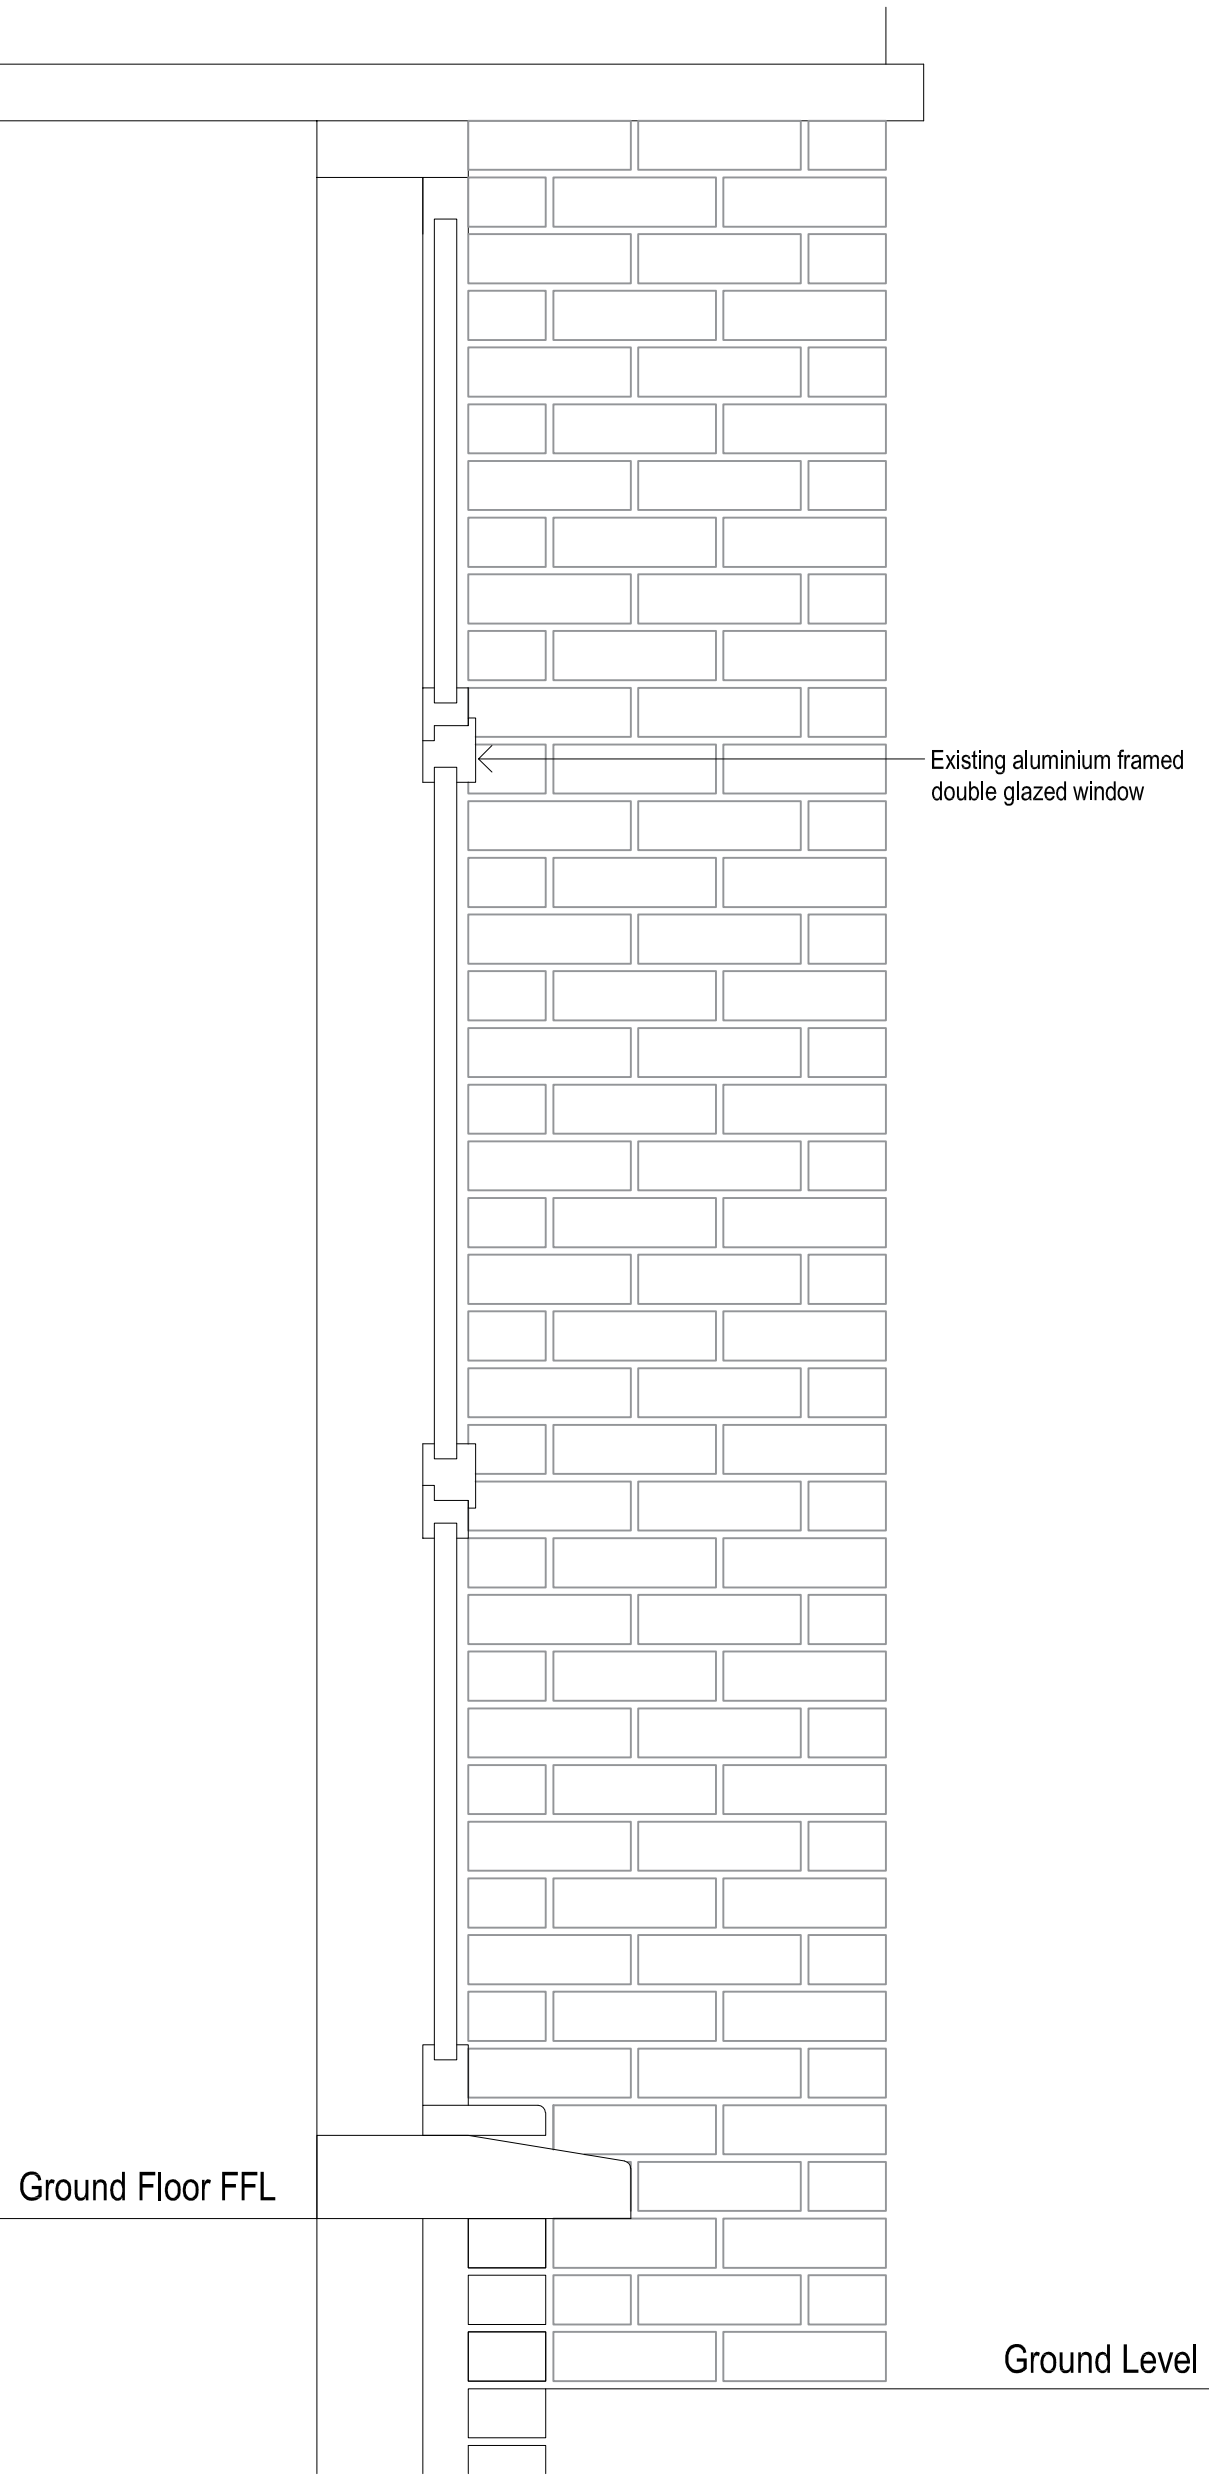

Existing aluminium framed double glazed window

Existing aluminium framed double glazed automatic sliding doors and side screens

Existing aluminium framed double glazed window

Existing aluminium framed double glazed window

Existing louvred panel

A	28.09.21	ADS	Existing louvred panel added	DL
REV.	DATE	DRN.		CHKD.

PROJECT

Print City 2 to Turing House

CLIENT

Manchester Metropolitan University

DRAWING

Turing House
Existing Roof Plan,
South Elevation and
Typical Window Detail

SCALE

1:50 / 1:10

SHEET SIZE

@ A1

DRAWN

ADS

CHECKED

DL

DATE

20/07/21

BOWKER SADLER ARCHITECTURE

A: Hatherflow House, Hatherflow, Romiley, Stockport SK6 3DY
T: 0161 406 7333
E: bsp@bowker-sadler.co.uk
W: www.bowker-sadler.co.uk

JOB No

21-033

DRAWING No

1010

REVISION

A

STATUS

PLANNING

1 : 20