



Turing House

East Elevation
Existing
Scale 1:50

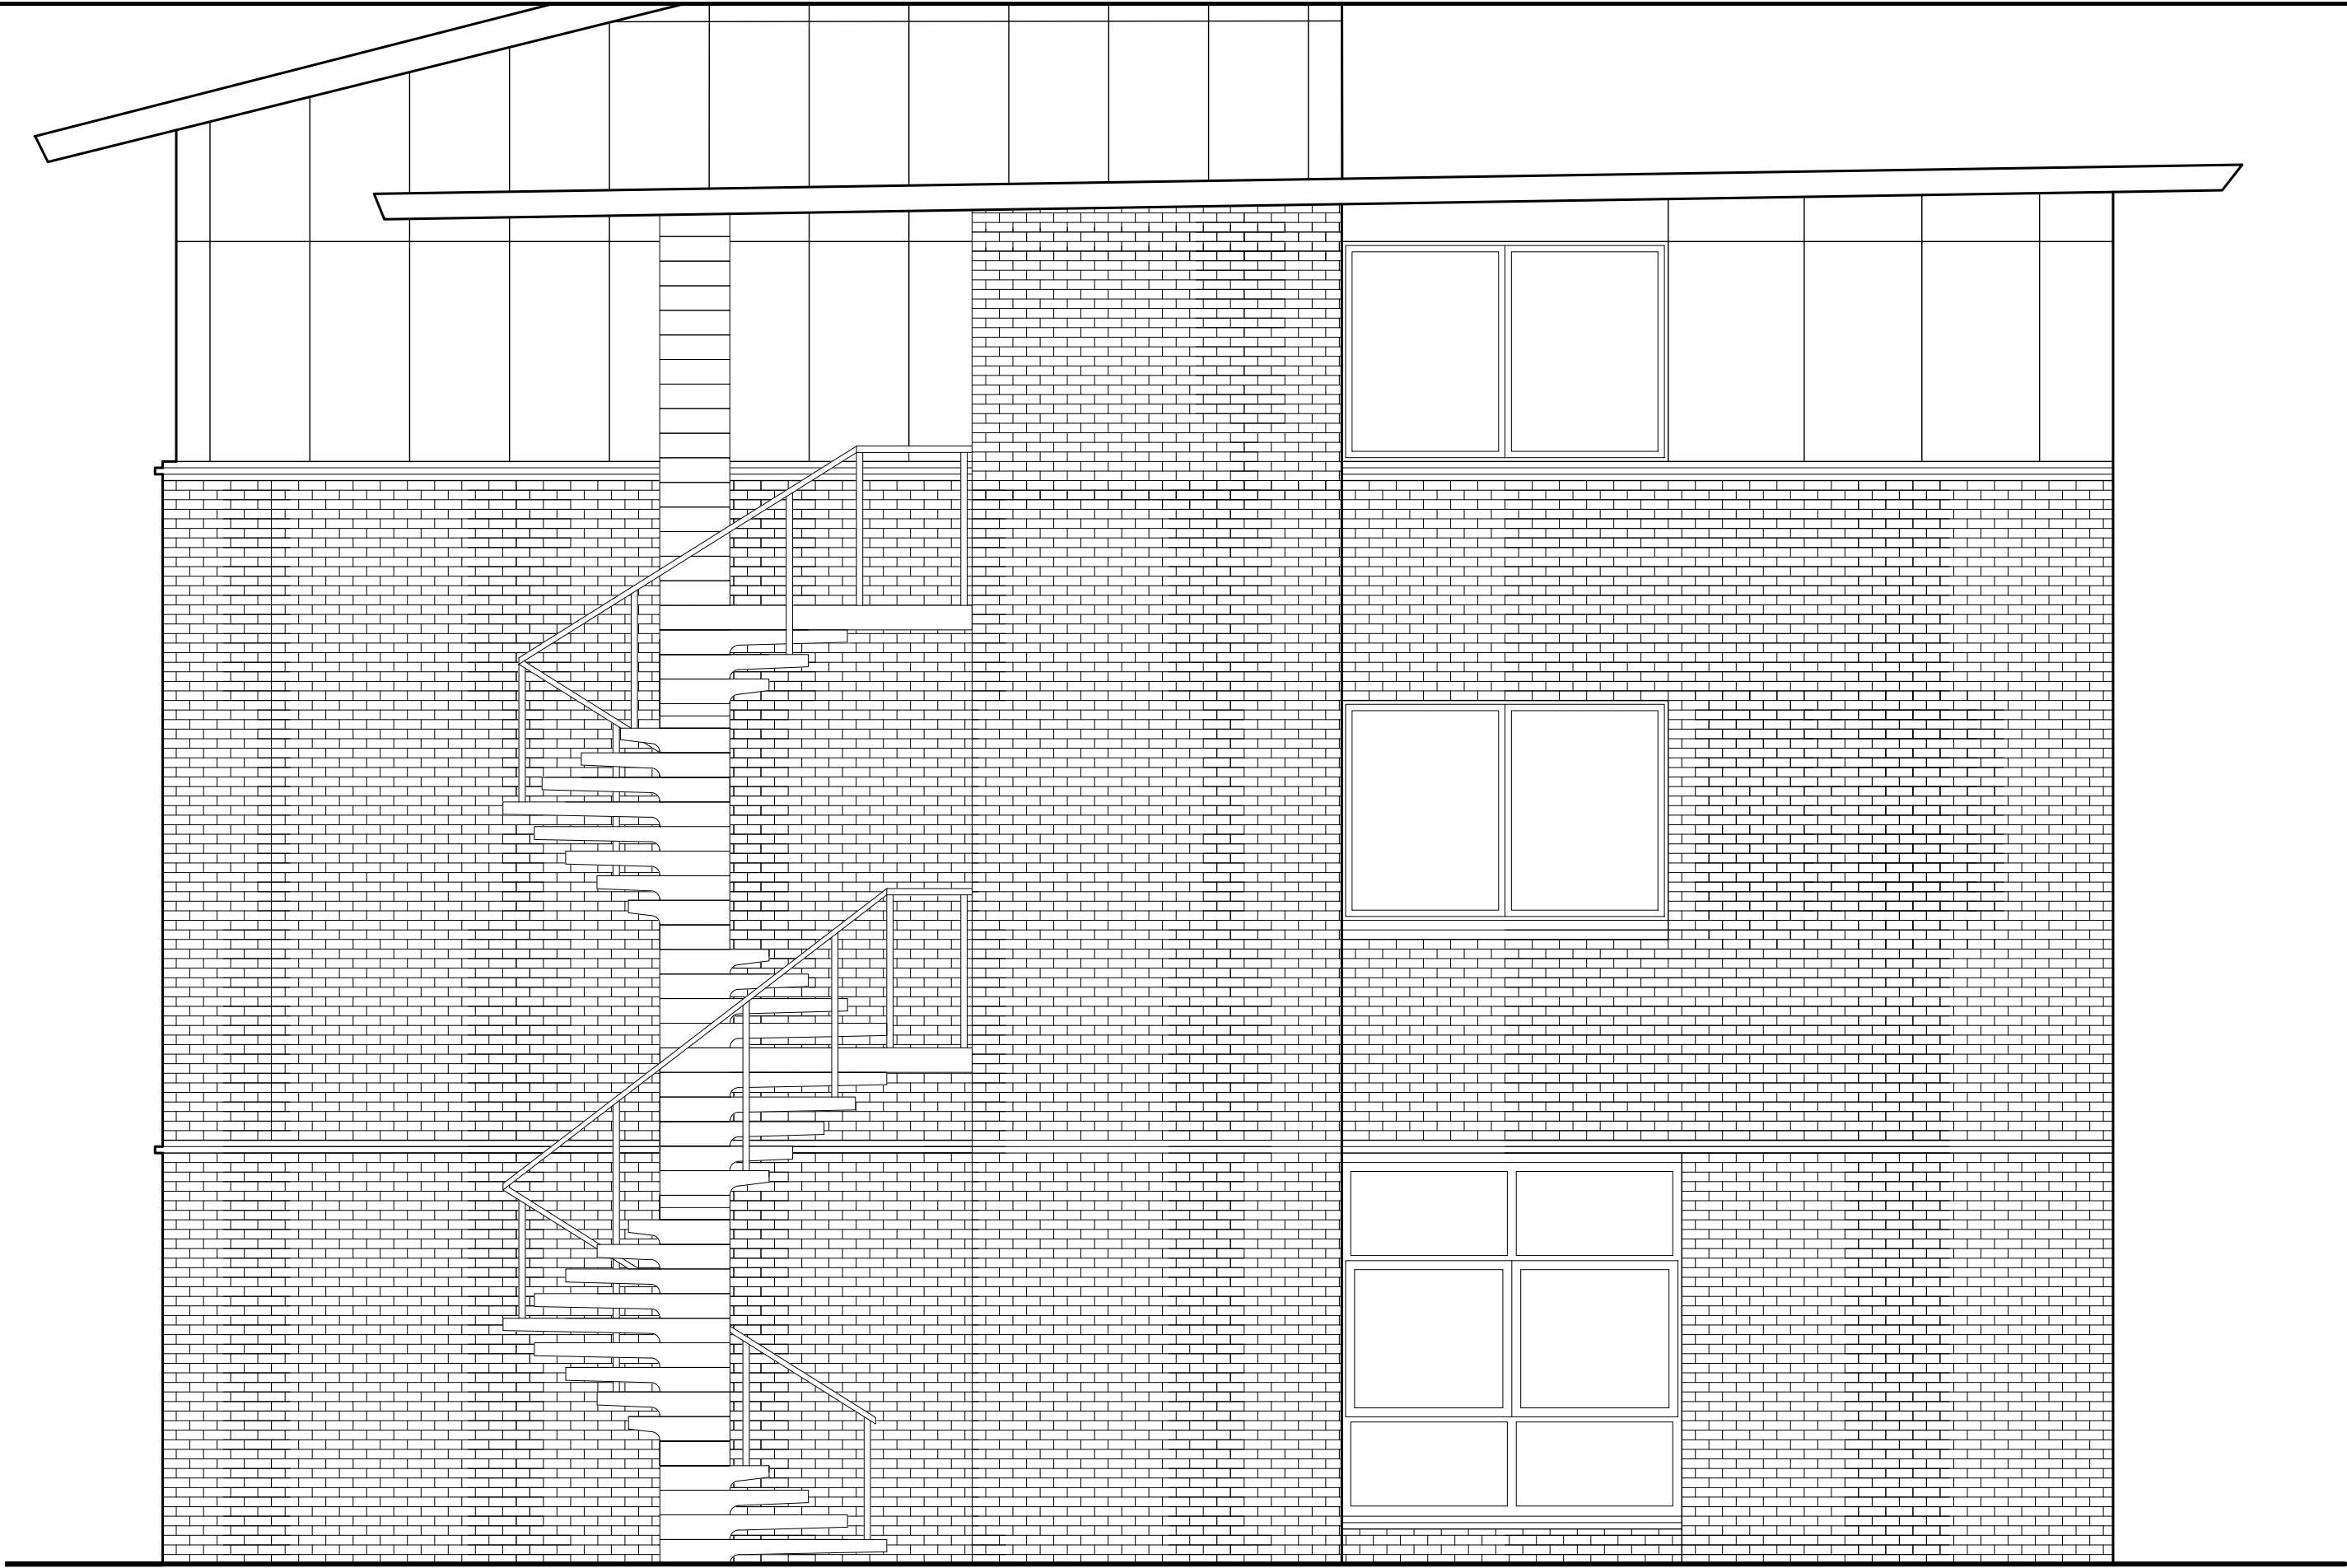


Proposed
Scale 1:50

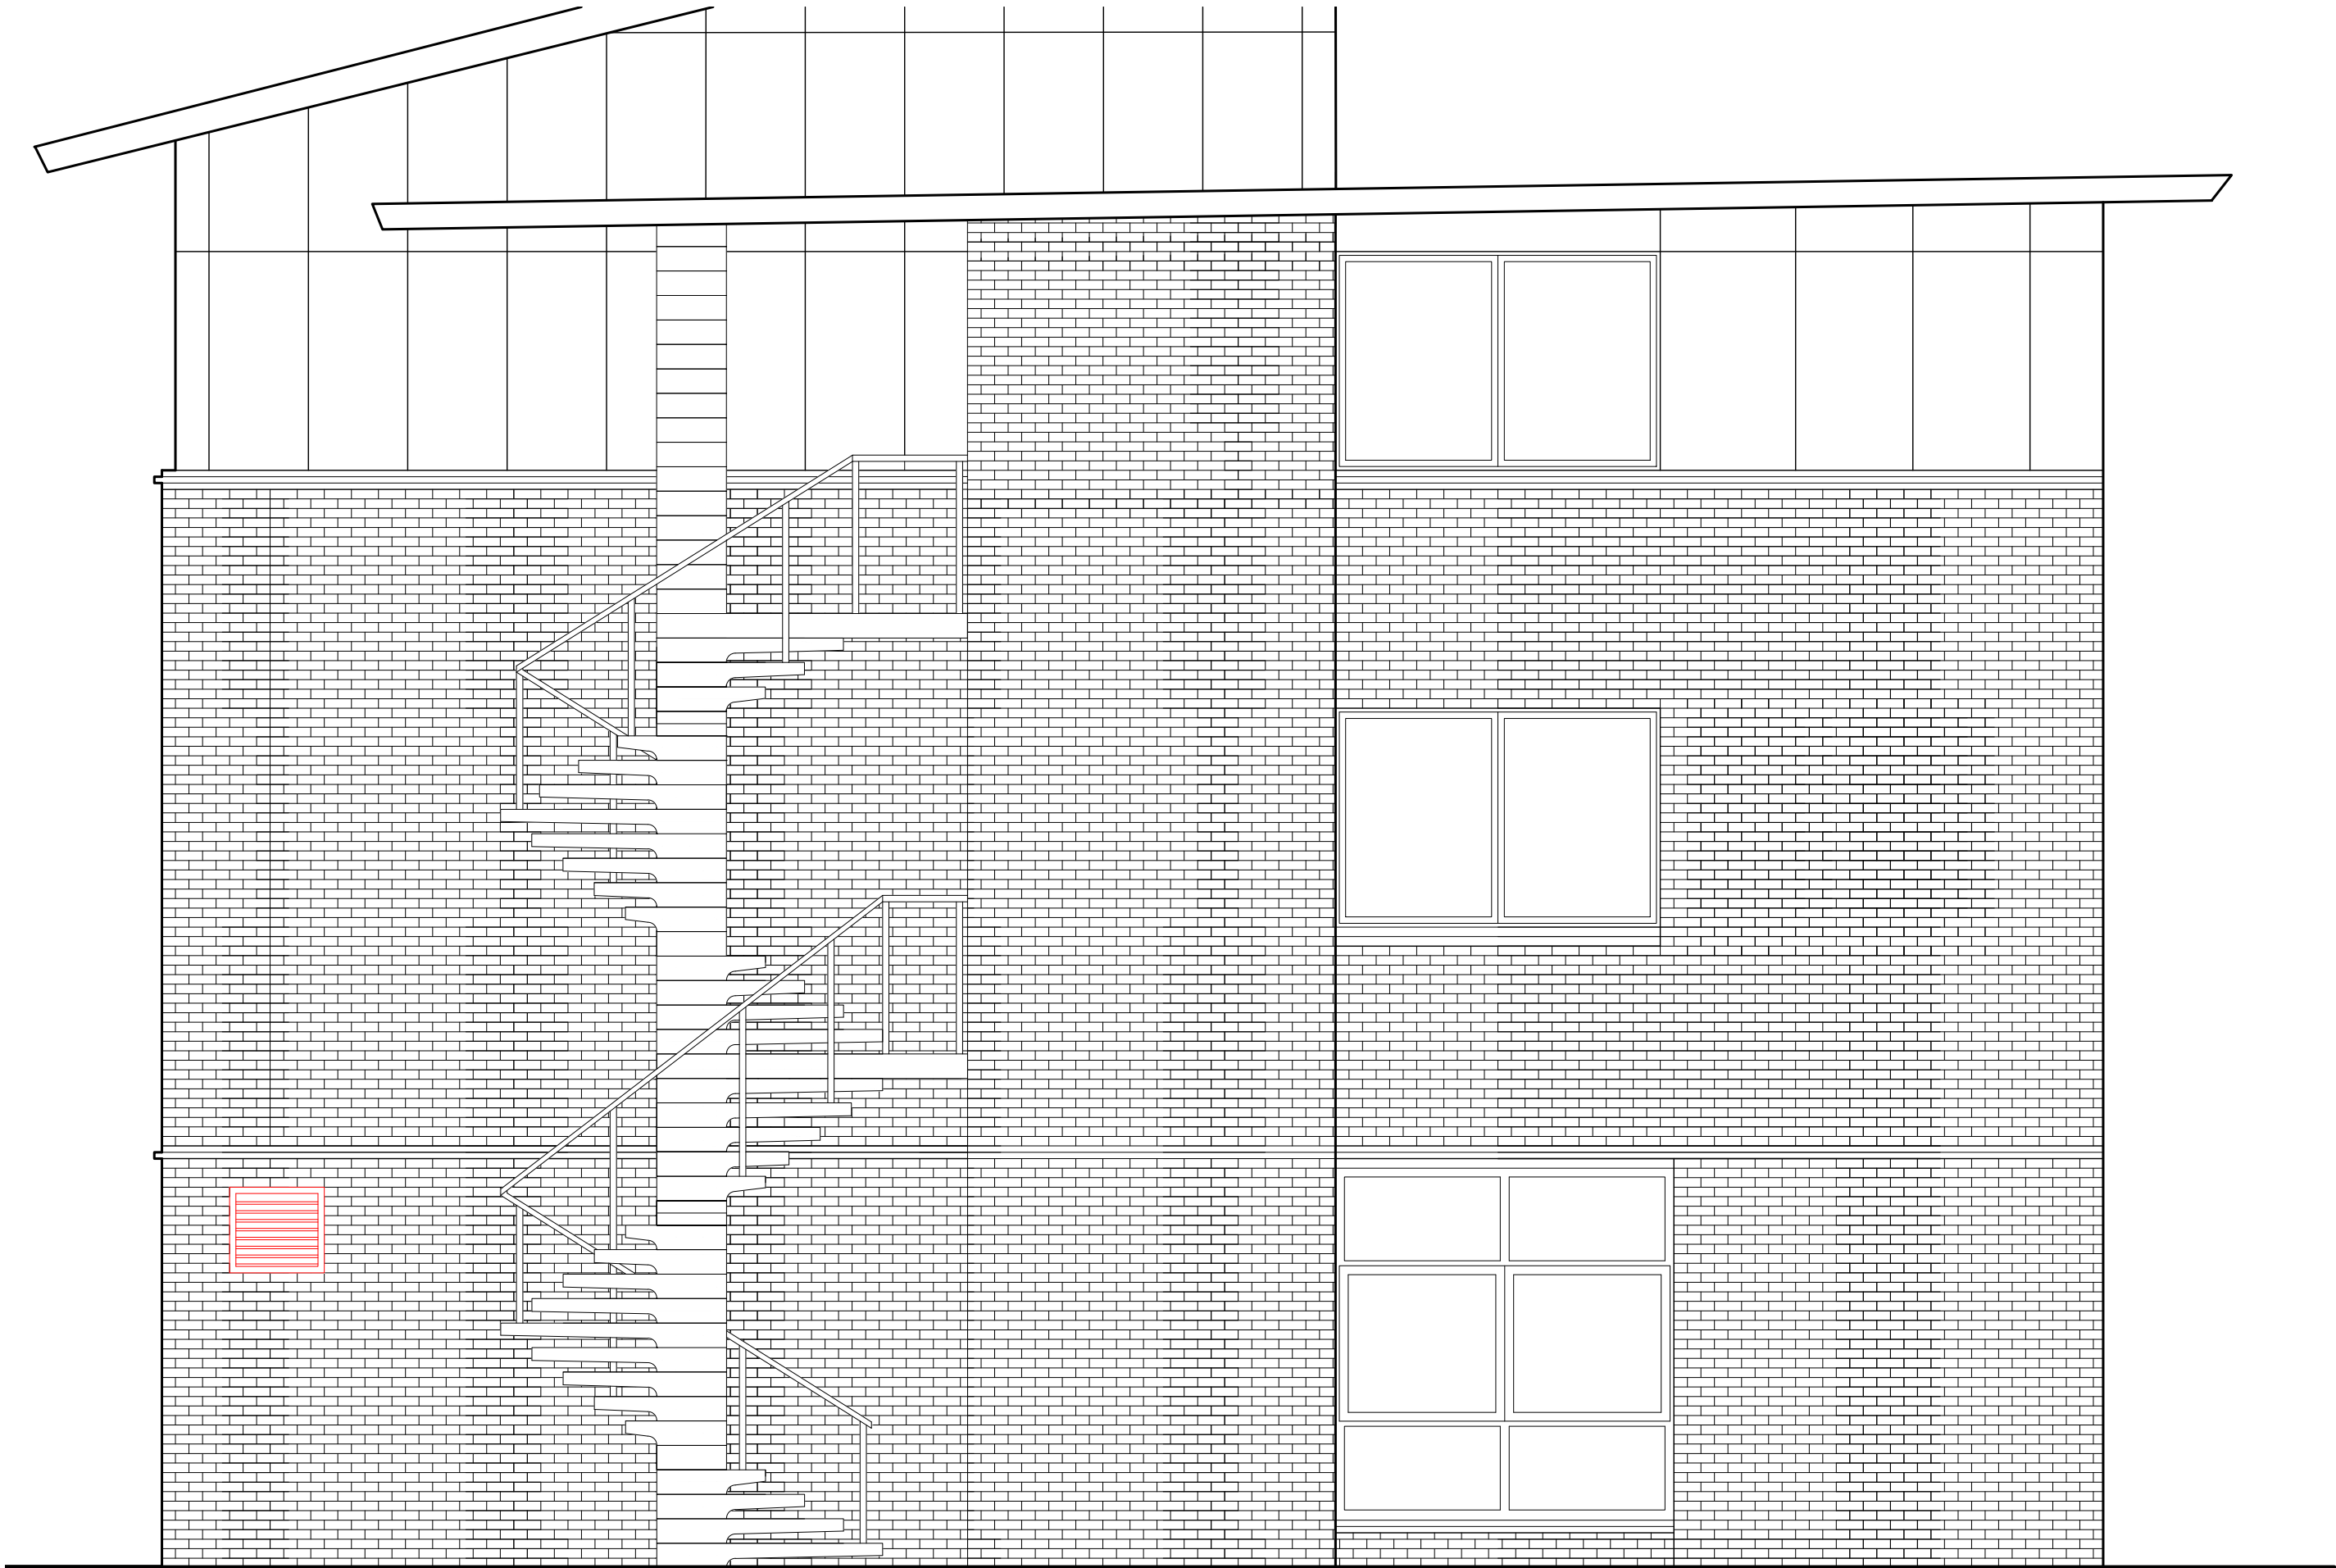

Do not scale. All dimensions to be checked on site.

East Elevation
Wall Cross Section
Scale 1:10

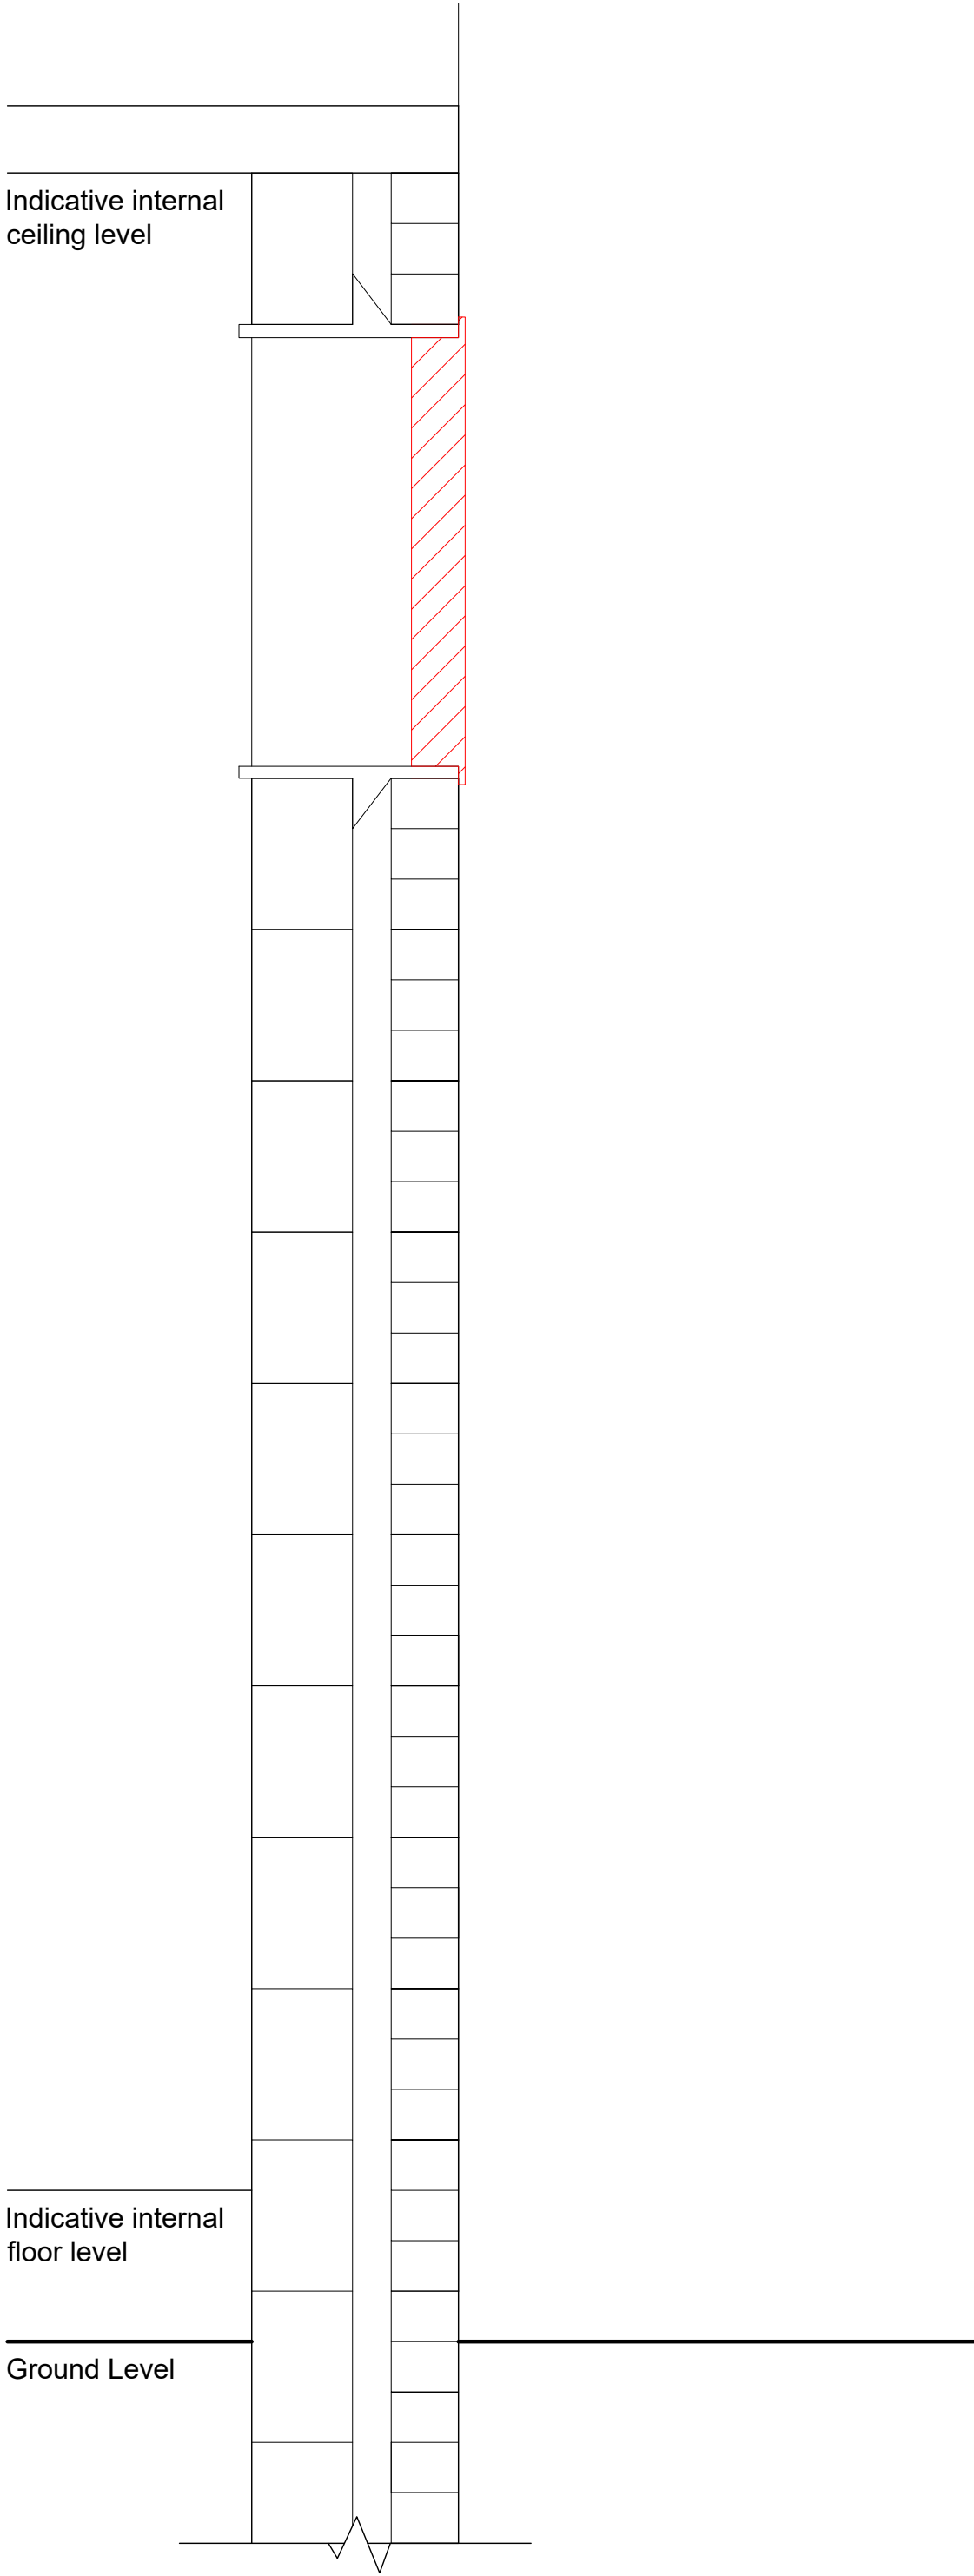

Rev.	Description	Check	Drawn	Date	Rev.	Description	Check	Drawn	Date	Notes:
00					00					
00					00					
00					00					
00					00					

Site: Manchester			Title: East Elevation		
Property: Turing House			Filename: MMU-TH-EL-E		
Drawn: AS	Scale: 1:50 & 1:10 @ A1	Date: 18/12/19	Project No.: 000	Revision: 00	