


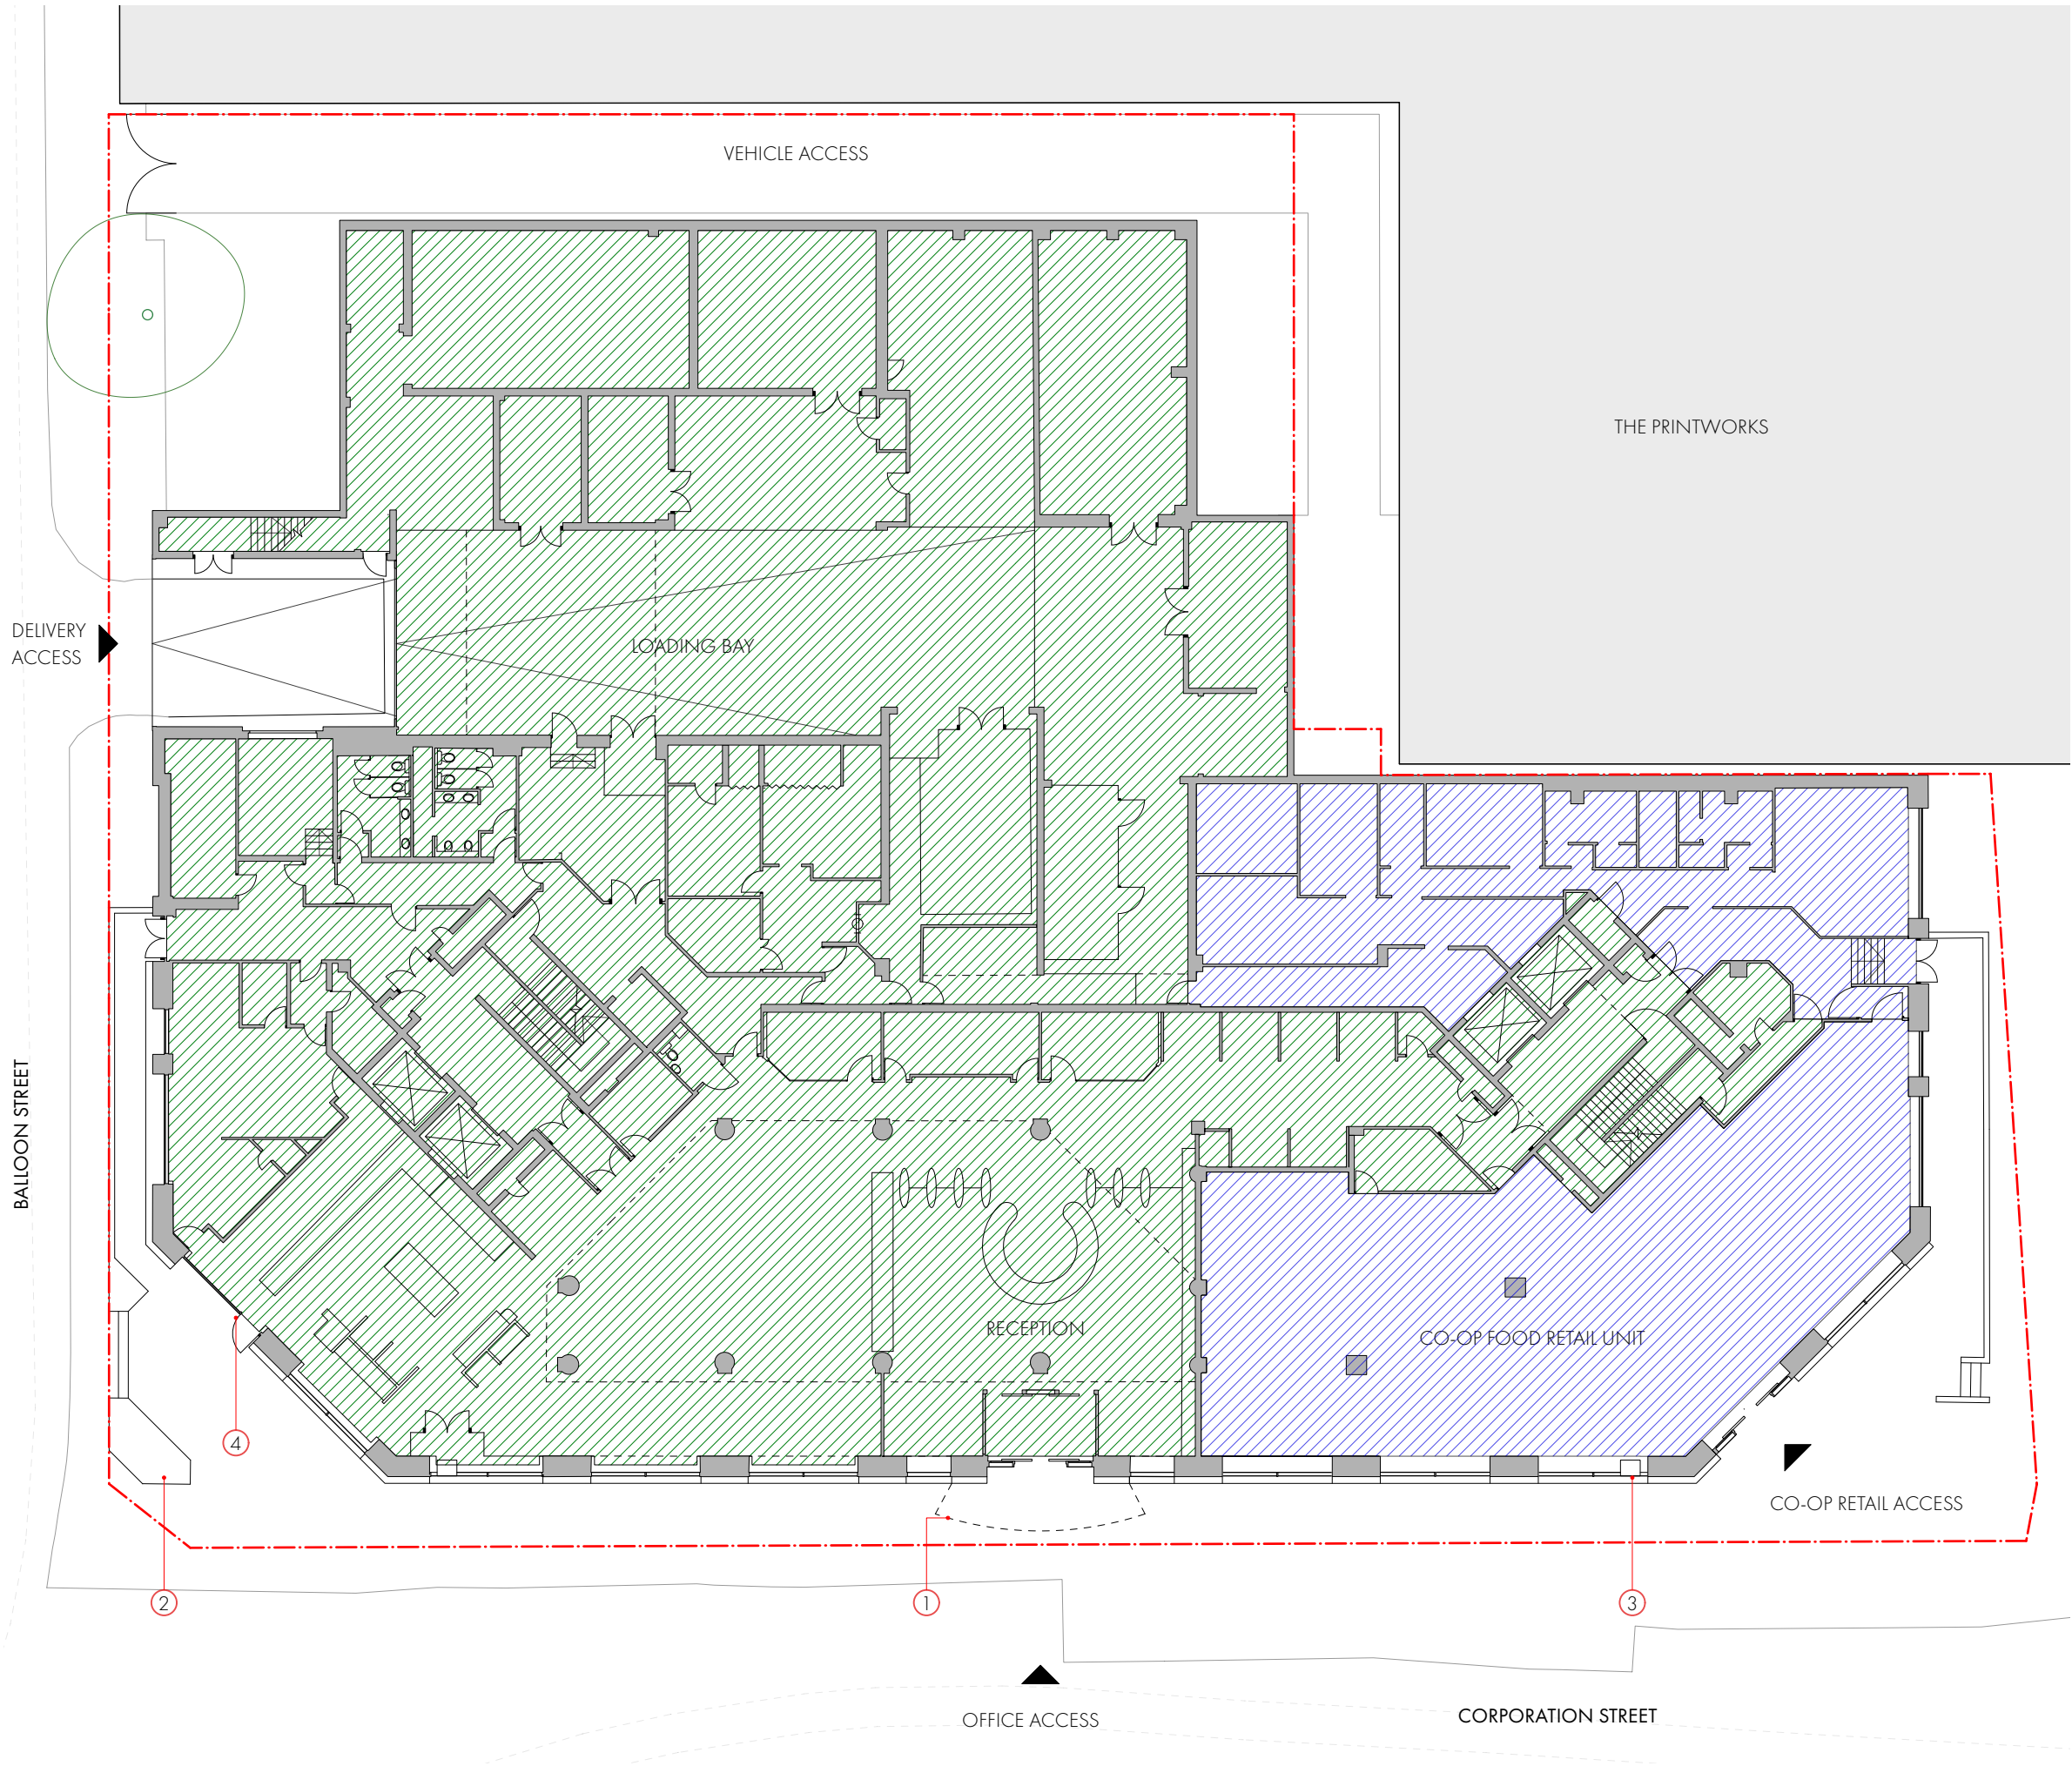


REVISION	DATE	DESCRIPTION
-	24/09/21	INITIAL ISSUE
A	01/10/21	Site Boundary Updated

- 1. EXISTING STEEL AND GLASS ENTRANCE CANOPY
- 2. EXISTING STATUE OF ROBERT OWEN
- 3. EXISTING ATM MACHINE
- 4. EXISTING ESCAPE DOOR TO GROUND FLOOR

SITE BOUNDARY

CO-OP FOOD RETAIL UNIT

OFFICE AREA

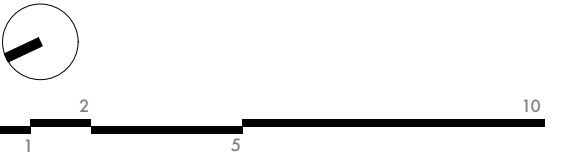

OMI Architects

31 Blackfriars Road, Salford, Manchester, M3 7AQ
+44(0)161 832 3242 / info@omiarchitects.com / www.omiarchitects.com

PROJECT	1427 Balloon Street					
DRAWING	Existing Ground Floor Plan					
DATE	22/09/21	DRAWN BY	TB	SCALE	1:250	@A3
JOB NO.	1427	DWG.NO.	L0100			