



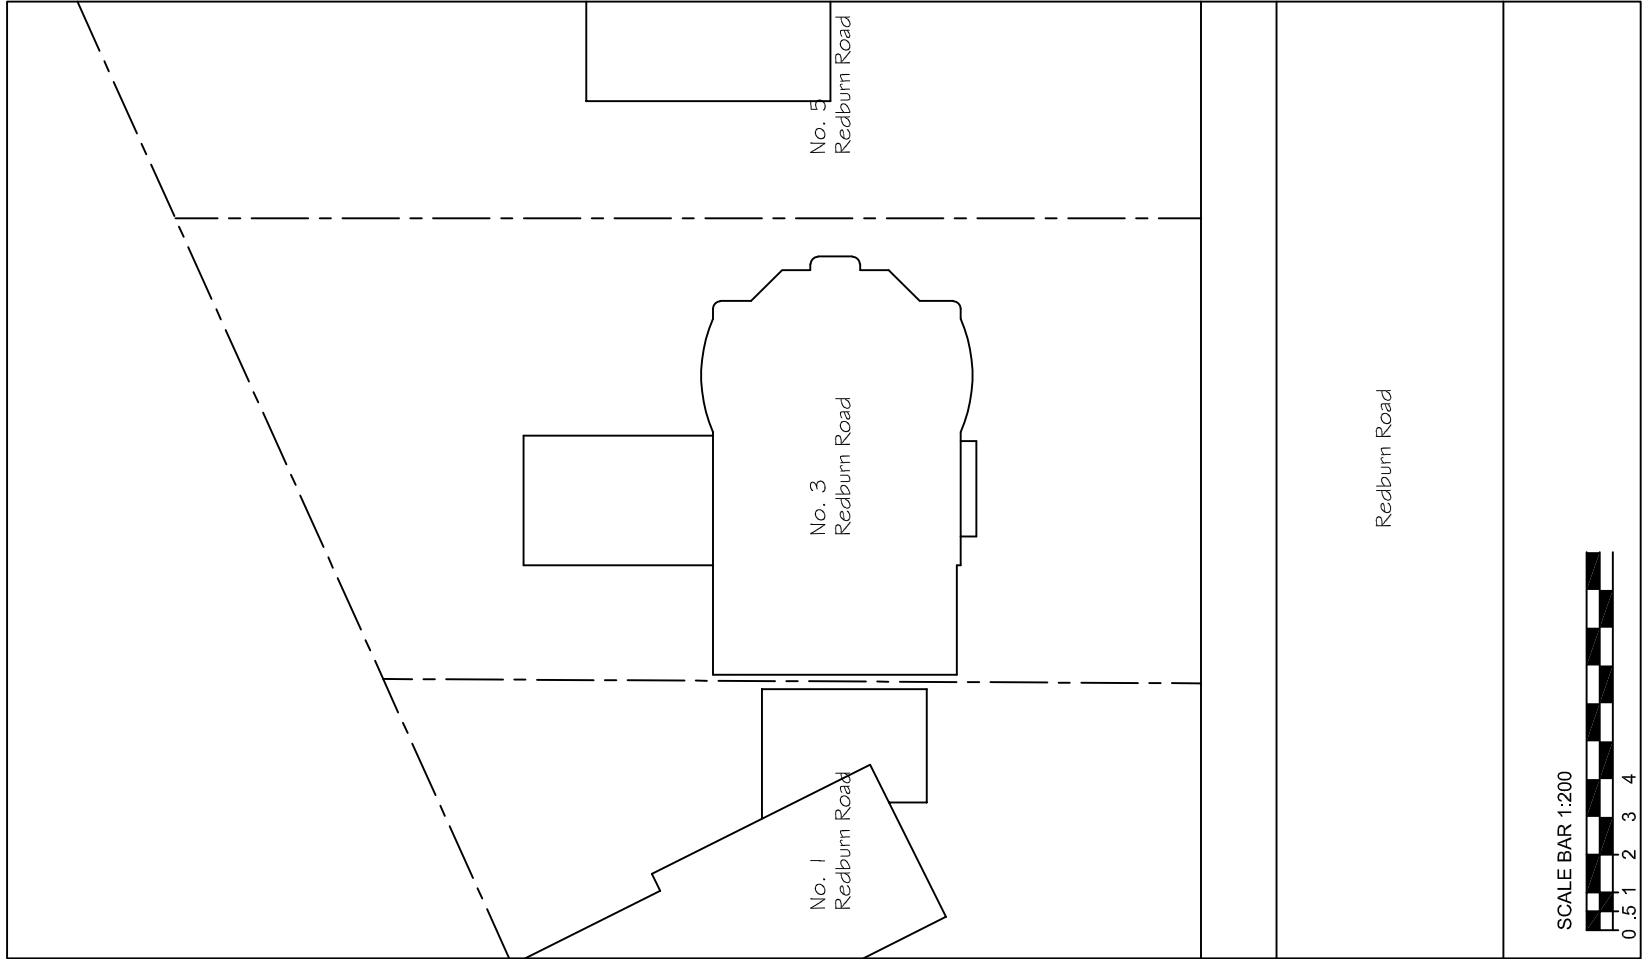

Existing Site Plan

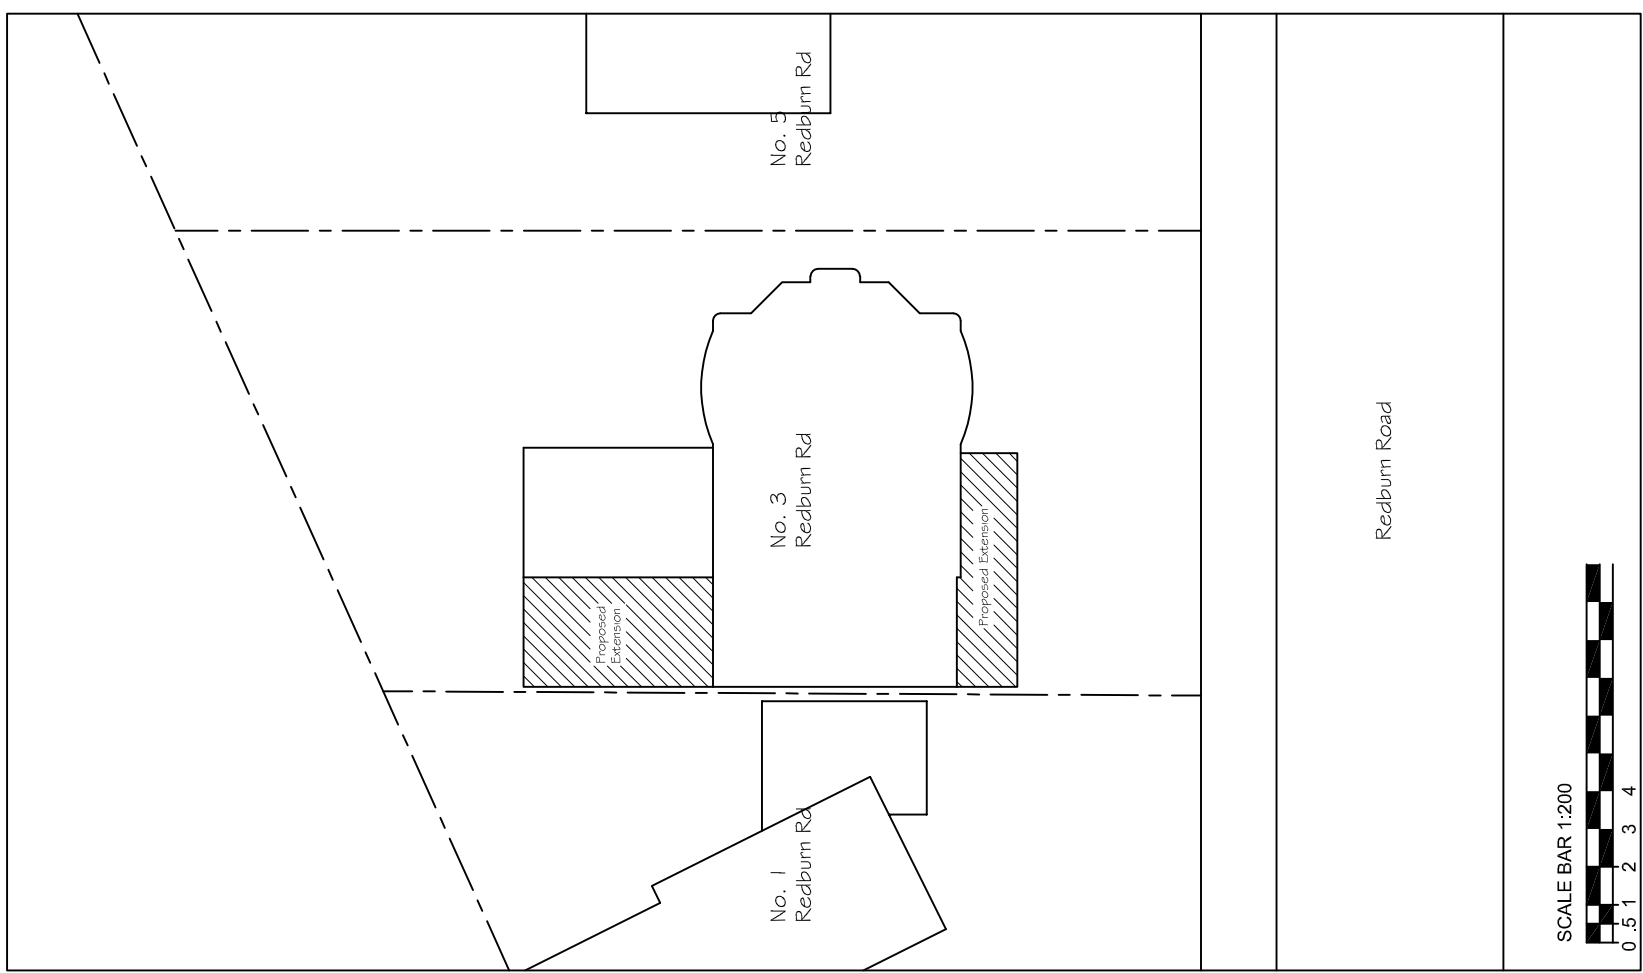

Proposed Site Plan

TITLE

SITE PLAN

PROJECT

PROPOSED SINGLE STOREY REAR EXTENSION & FRONT PORCH

AT

3 REDBURN ROAD
MANCHESTER, M23 1AH

PLOT

SCALE

1=1

SCALE

1:200

DRN

F.A.

DATE

12/21

DRAWING No.

01

REV

-