




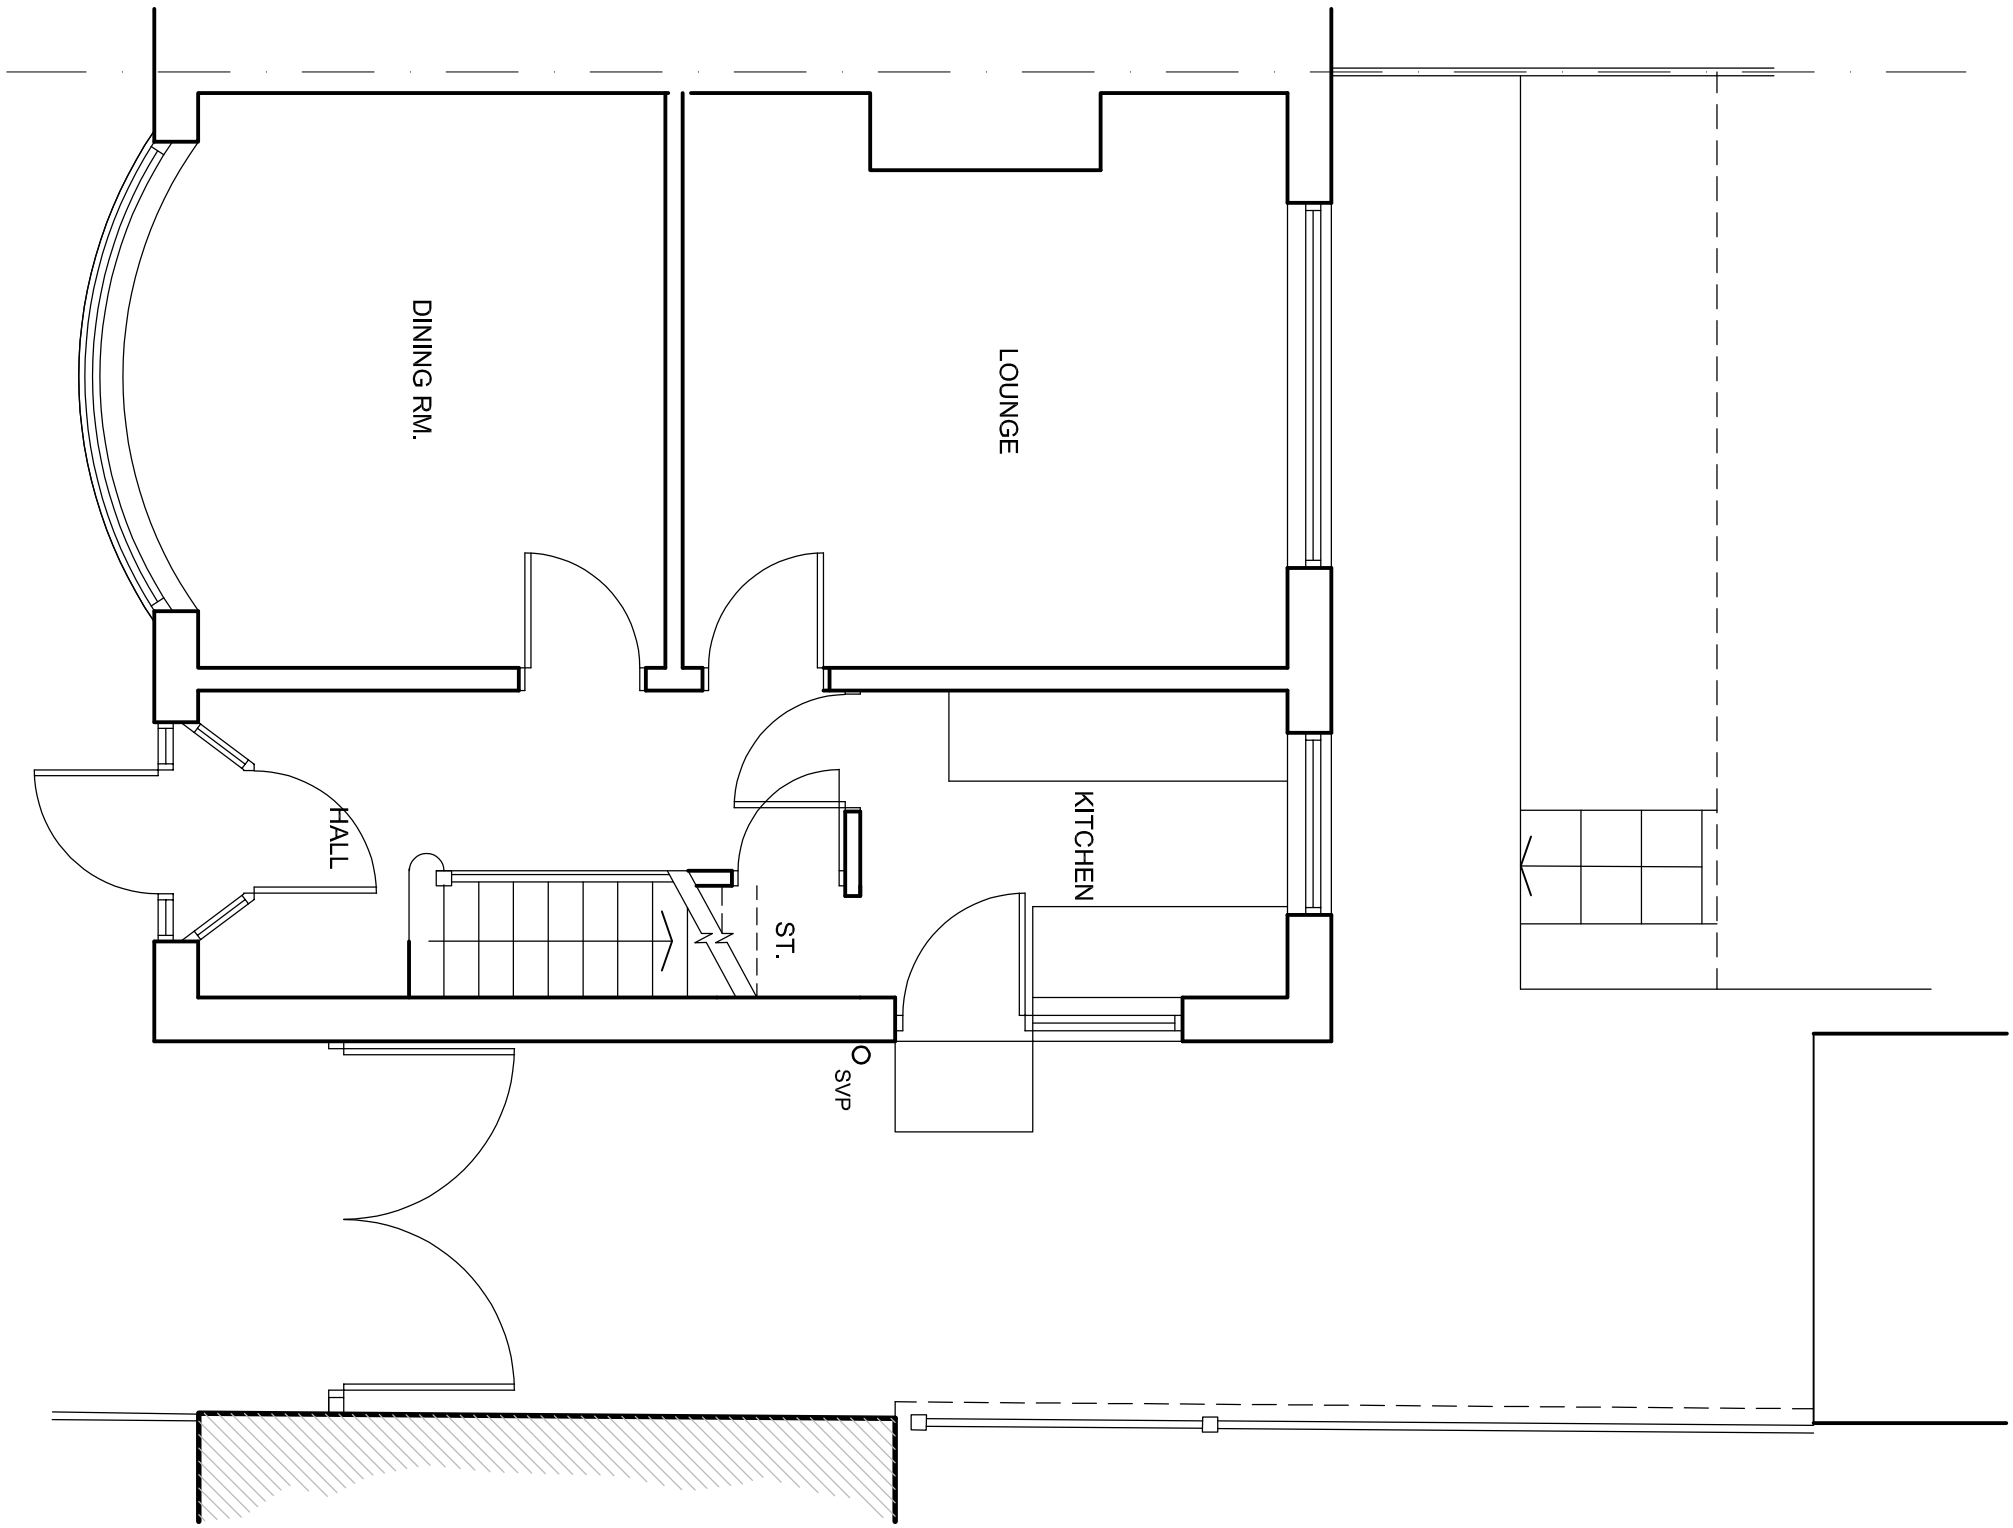


EXISTING GROUND FLOOR PLAN

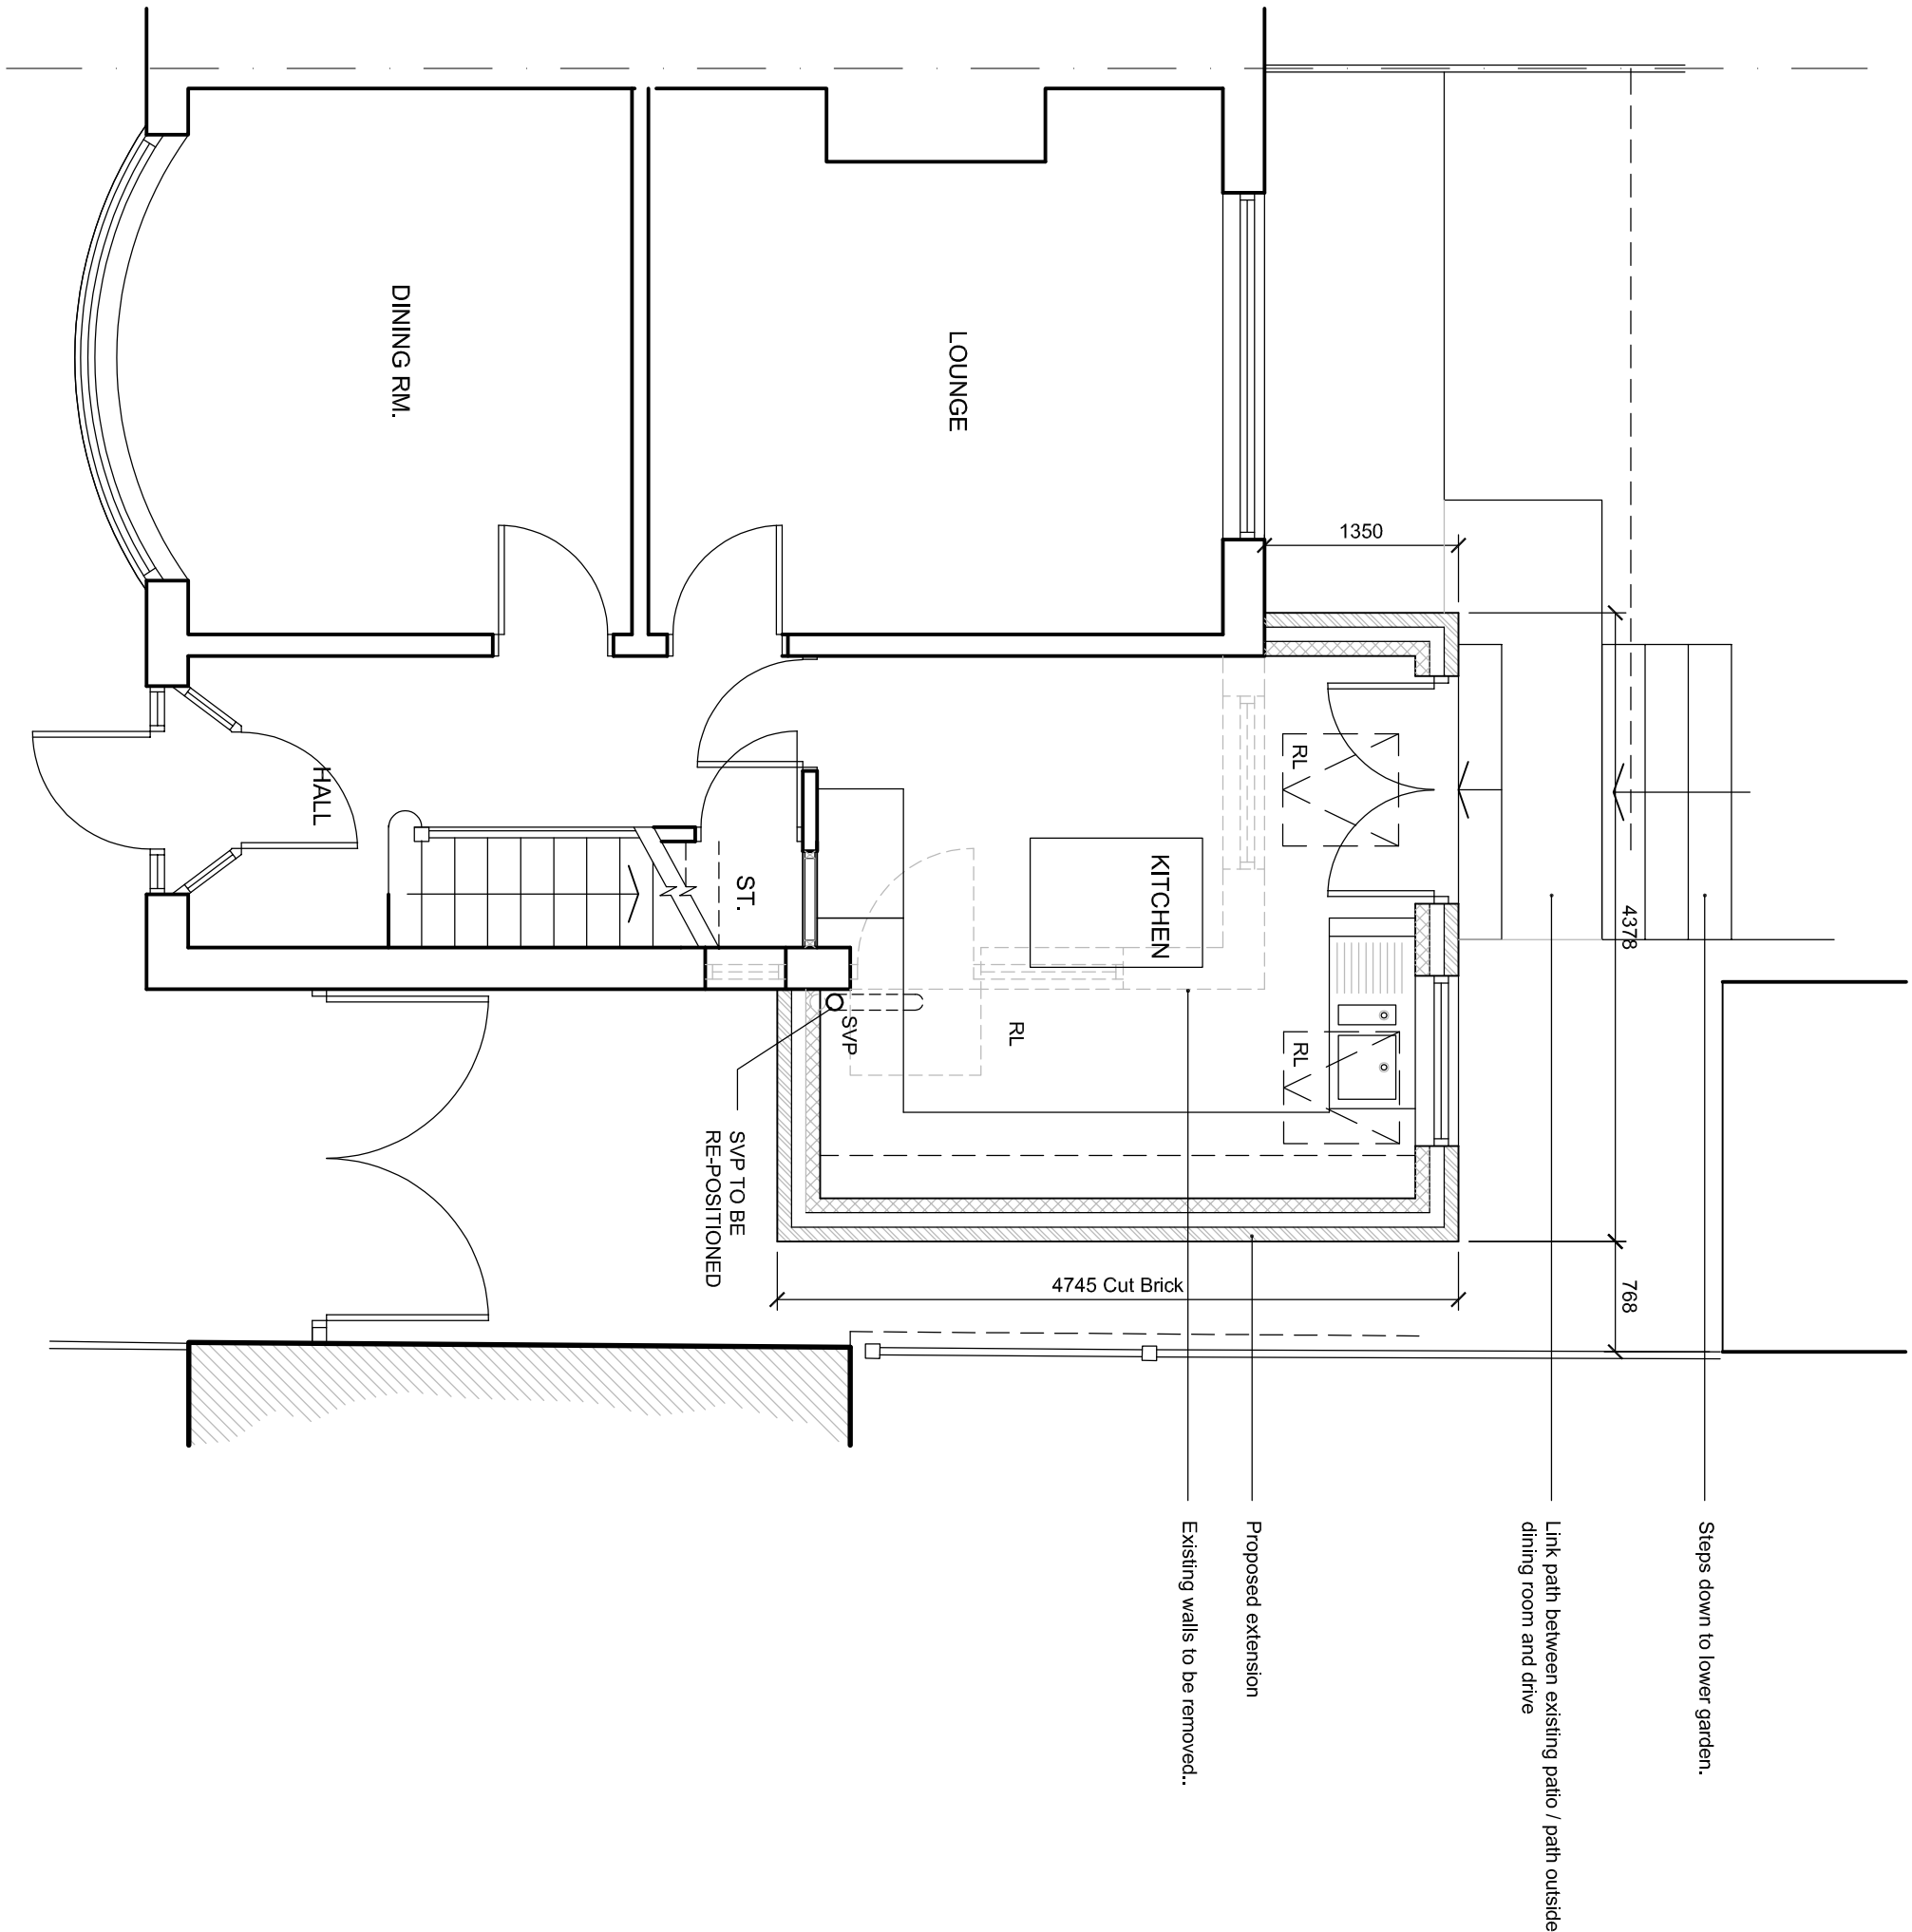


PROPOSED GROUND FLOOR PLAN

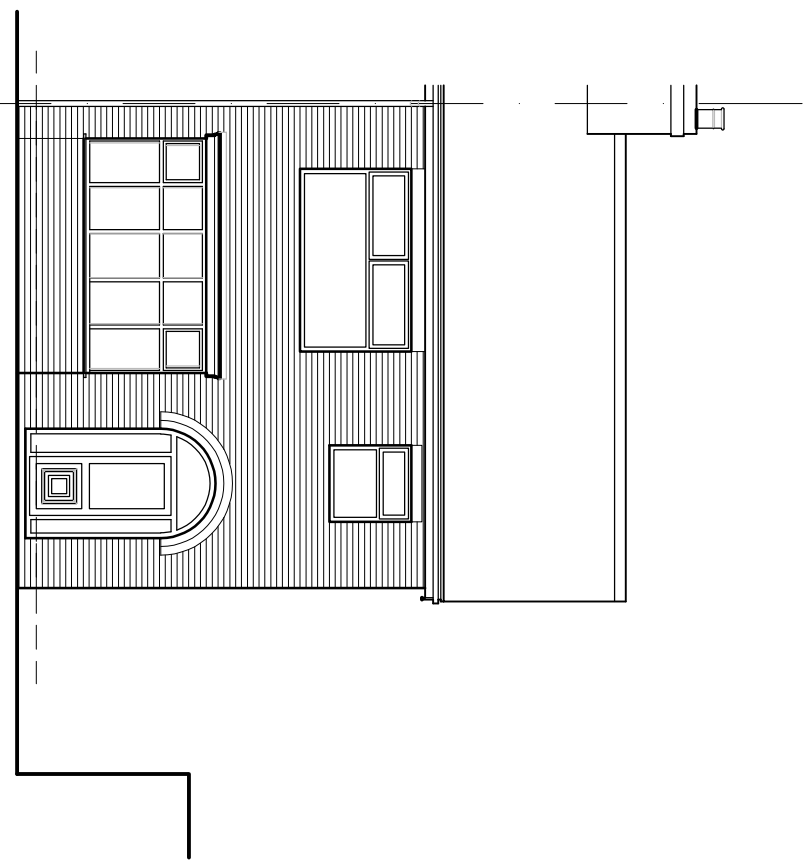


EXISTING FRONT ELEVATION

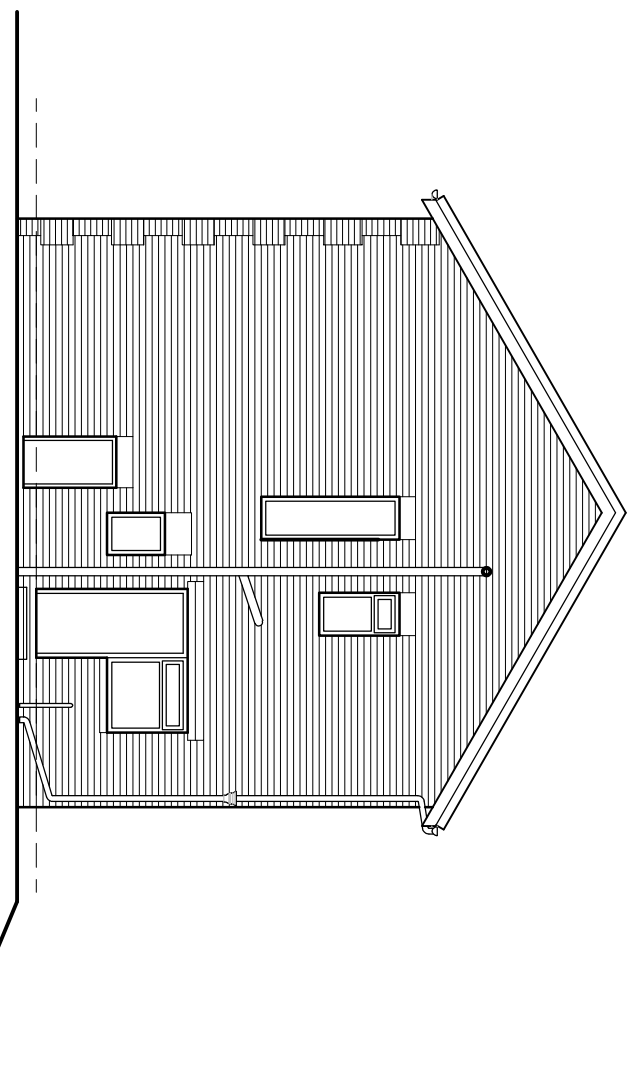


EXISTING SIDE ELEVATION

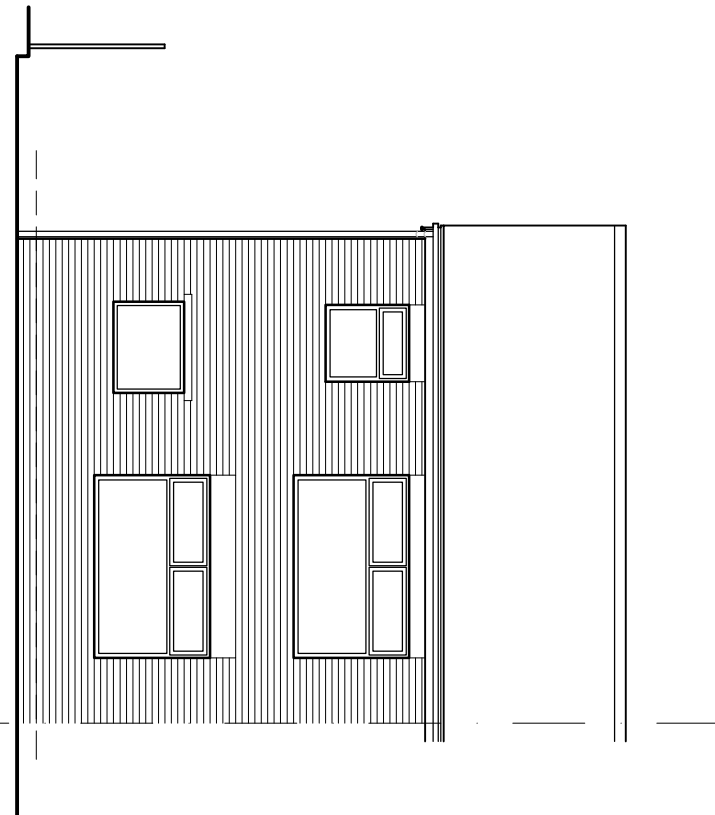


EXISTING REAR ELEVATION

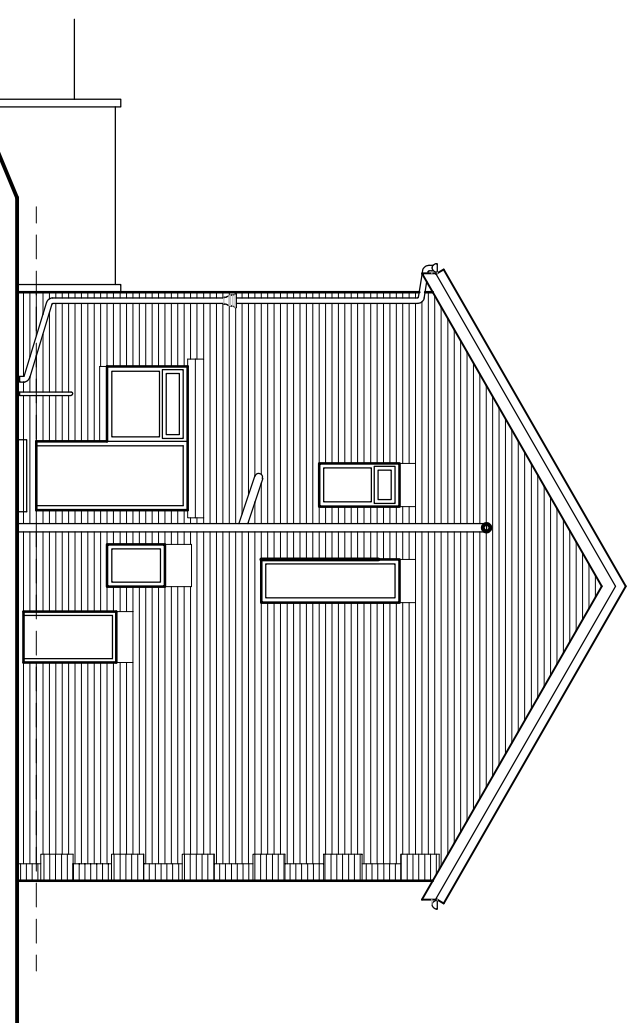


EXISTING SIDE ELEVATION TO No.5

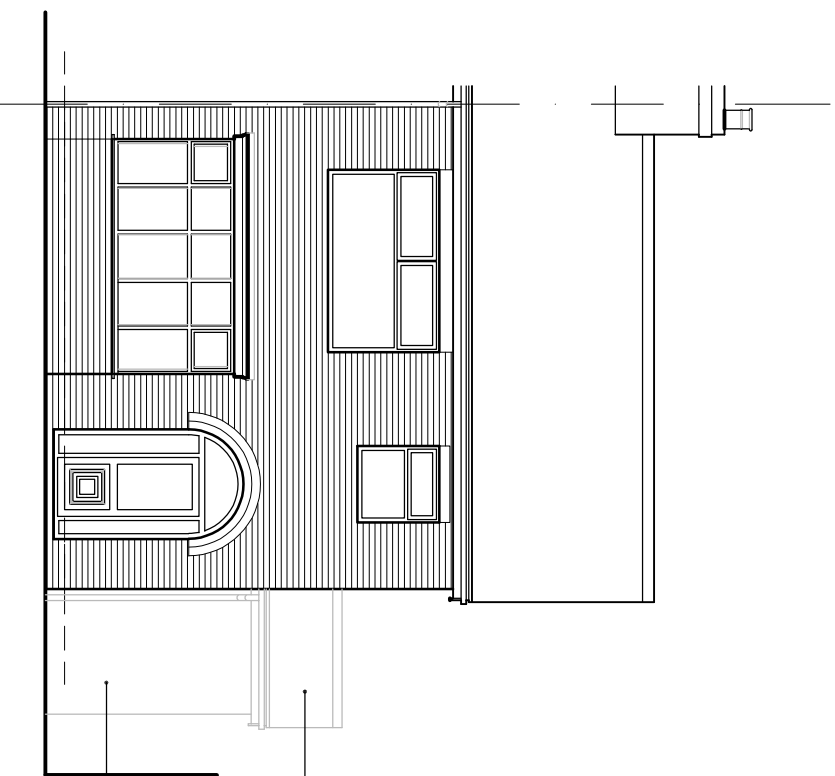


PROPOSED FRONT ELEVATION

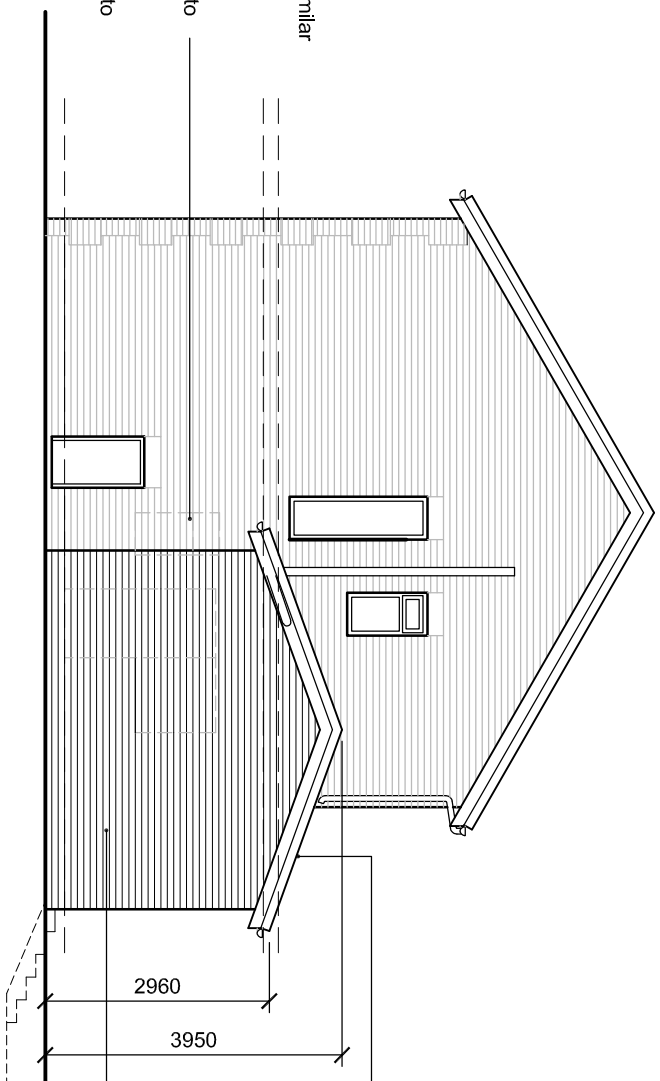


PROPOSED SIDE ELEVATION

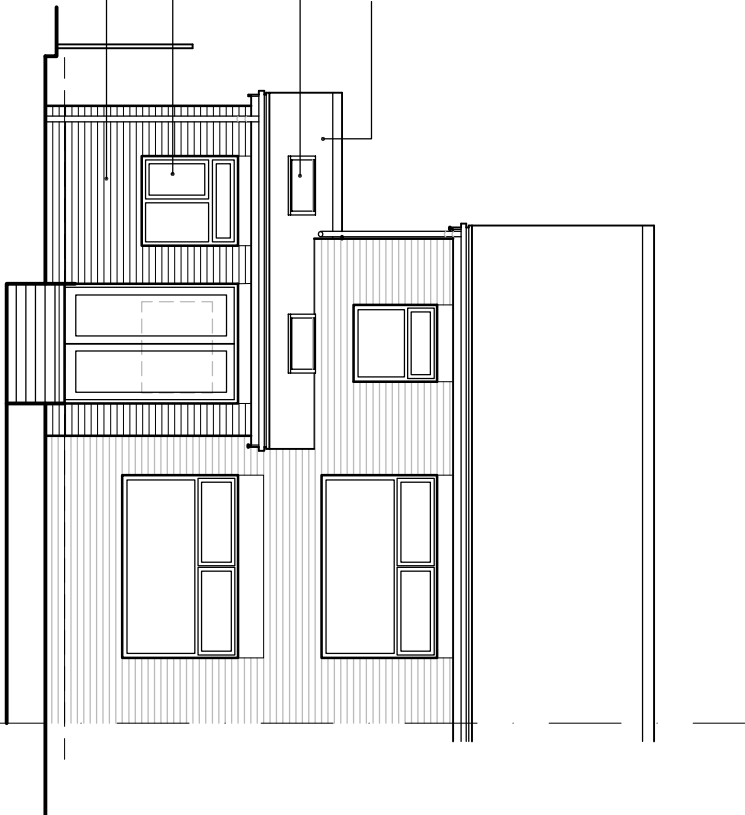


PROPOSED REAR ELEVATION

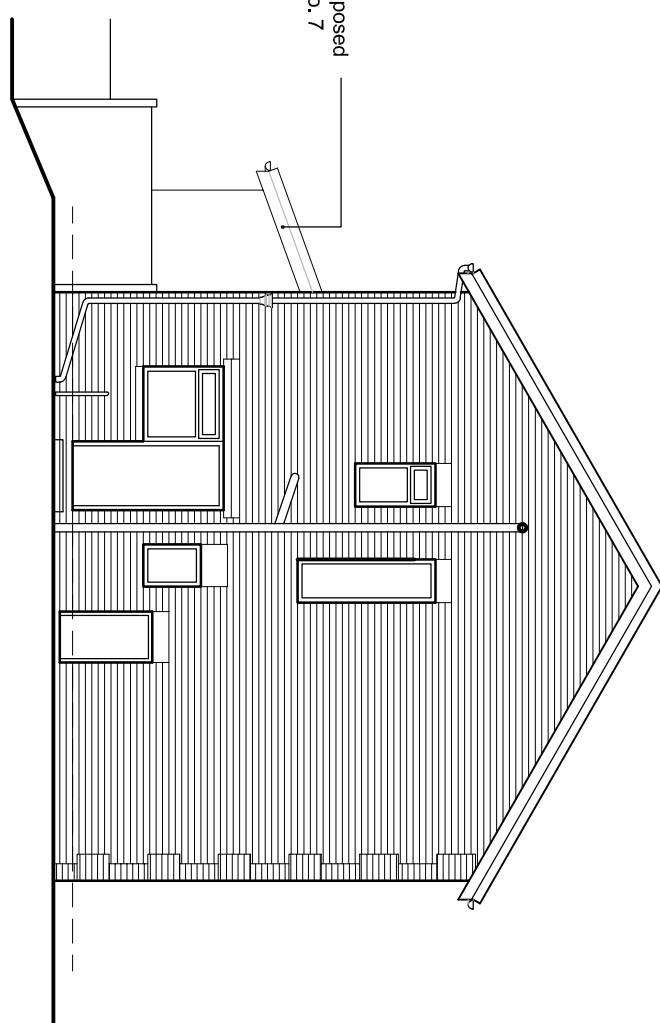

PROPOSED SIDE ELEVATION TO No.5

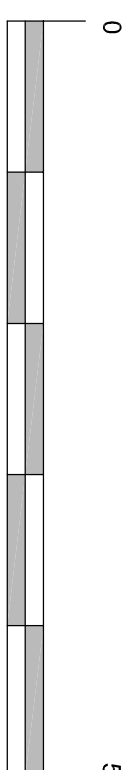

SCALE BAR 1:50 PLANS

 

SCALE BAR 1:100 ELEVATIONS

REV. A - 18.08.21
EXISTING AND PROPOSED SIDE ELEVATION TO No. 5 ADDED AS REQUESTED BY
PLANNING OFFICER.

PROJECT TITLE
7 CORRINGHAM ROAD, MANCHESTER, M19 0RG

PROPOSED SINGLE STOREY EXTENSION TO SIDE AND PART REAR.

CLIENT
MR STEVEN MERRITT

DETAIL
EXISTING AND PROPOSED PLANS AND ELEVATIONS

SCALE	DATE	REV.
1 : 50 / 1 : 100 @ A1	09.09.21	A

DRAWING NO. SM / PL / 01	DRAWN BY	CHECKED
-----------------------------	----------	---------

CONTRACTING TO CORRINGHAM ROAD, MANCHESTER, M19 0RG. SUBMITTANCE TO BE REPORTED TO THE ADJUTANT GENERAL, MANCHESTER.