


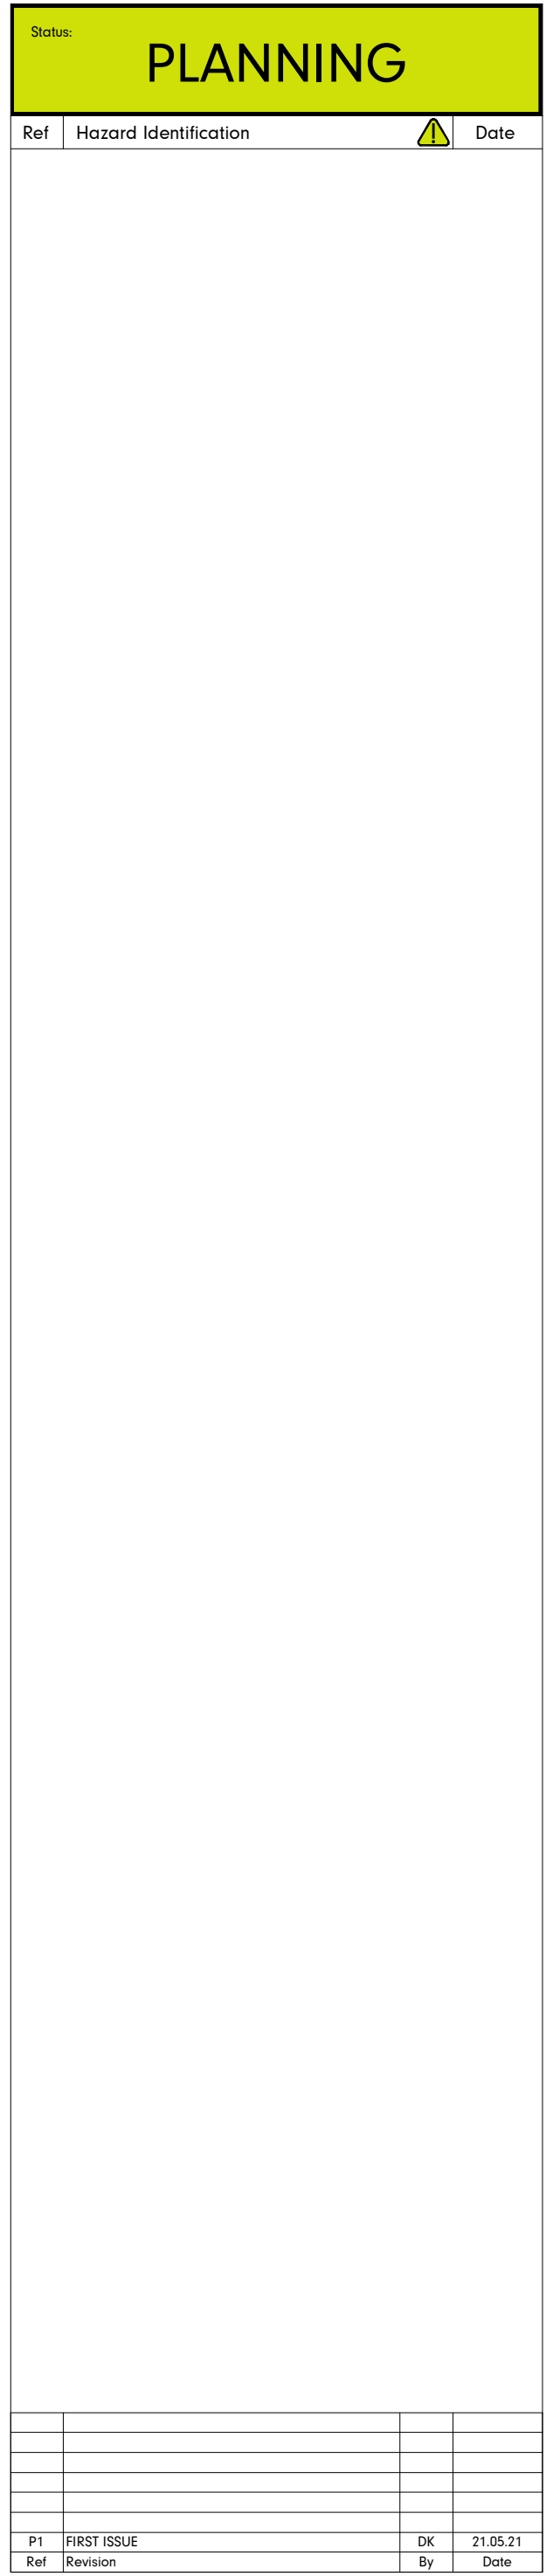

Sheet PROPOSED SITE PLAN			
Client: GARETH KITCHINGS			
Project: 29 OSWALD ROAD, CHORLTON, MANCHESTER			
Drawn by: DK	Date: AUG 21	Size: A1	
Checked by: AU	Date: AUG 21		
Scale: 1 : 50	Drawing no. 21.072.203	Rev: P1	