
 


NORMAN ROAD

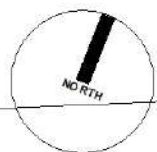

All Dimensions should be checked on site.  
Do not scale this drawing for fabrication.  
Any drawing errors should be brought to the attention of the architect.  
COPYRIGHT DaC Design

REVISIONS

REV: DETAILS OF REVISION

DATE

48

50

52


GARDEN to 48

GARDEN to 50

ancillary accommodation

**SITE PLAN AS EXISTING 1 : 200**

29

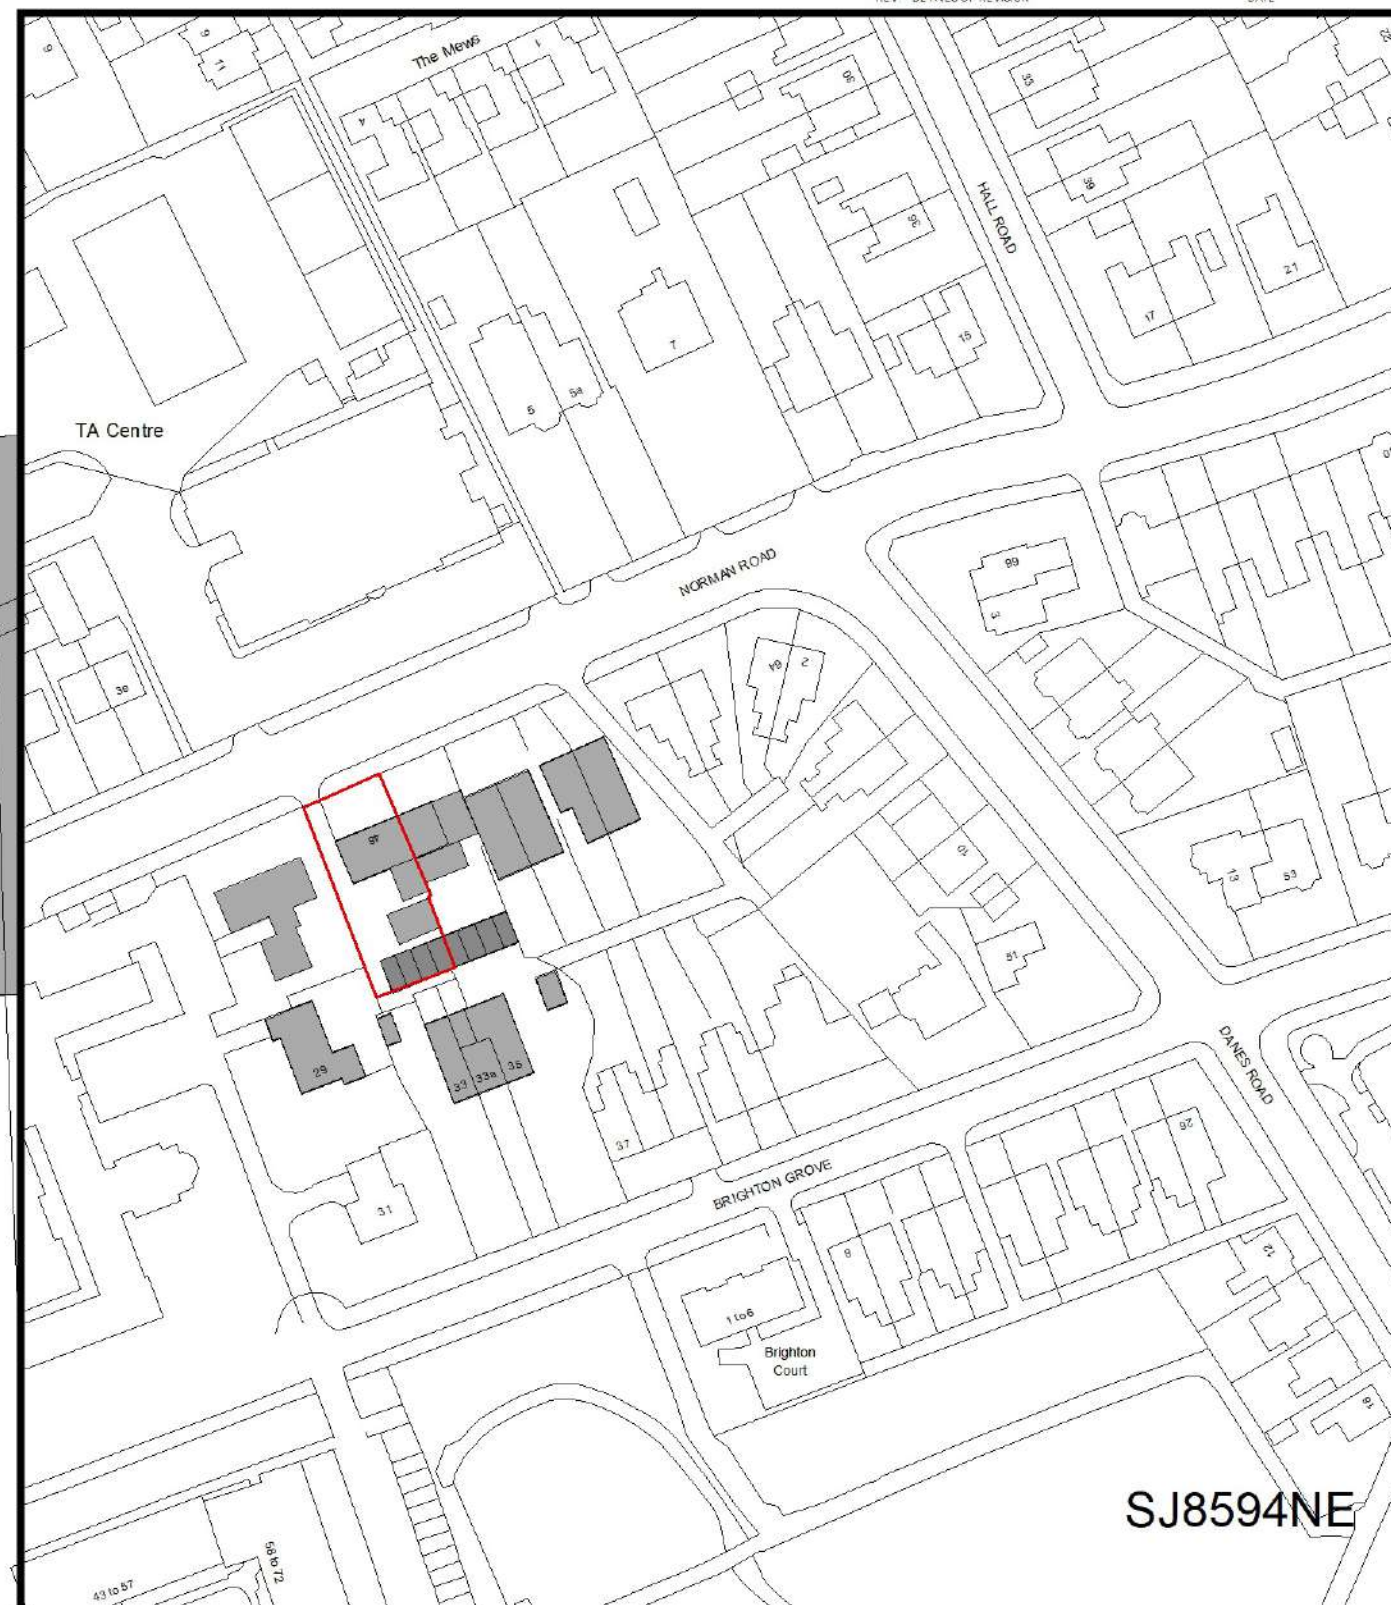

SJ8594NE

**LOCATION PLAN 1:1250**



0m 4m 8m 10m  
SCALE

**P01**

DRAWING: LOCATION & EXISTING SITE PLAN

JOB TITLE: Remodel and Conversion to two dwellings \_ 48 Norman Road, M14 5LE

CLIENT: Mr H RAHMAN

SCALE: 1:1250 & 1:200 @ A3

DATE: Oct 2021

**DaC DESIGN**  
ARCHITECTURE & PLANNING  
0776 452 3545 0161 425 3934