





Front Elevation
Scale 1:50



Rear Elevation
Scale 1:50

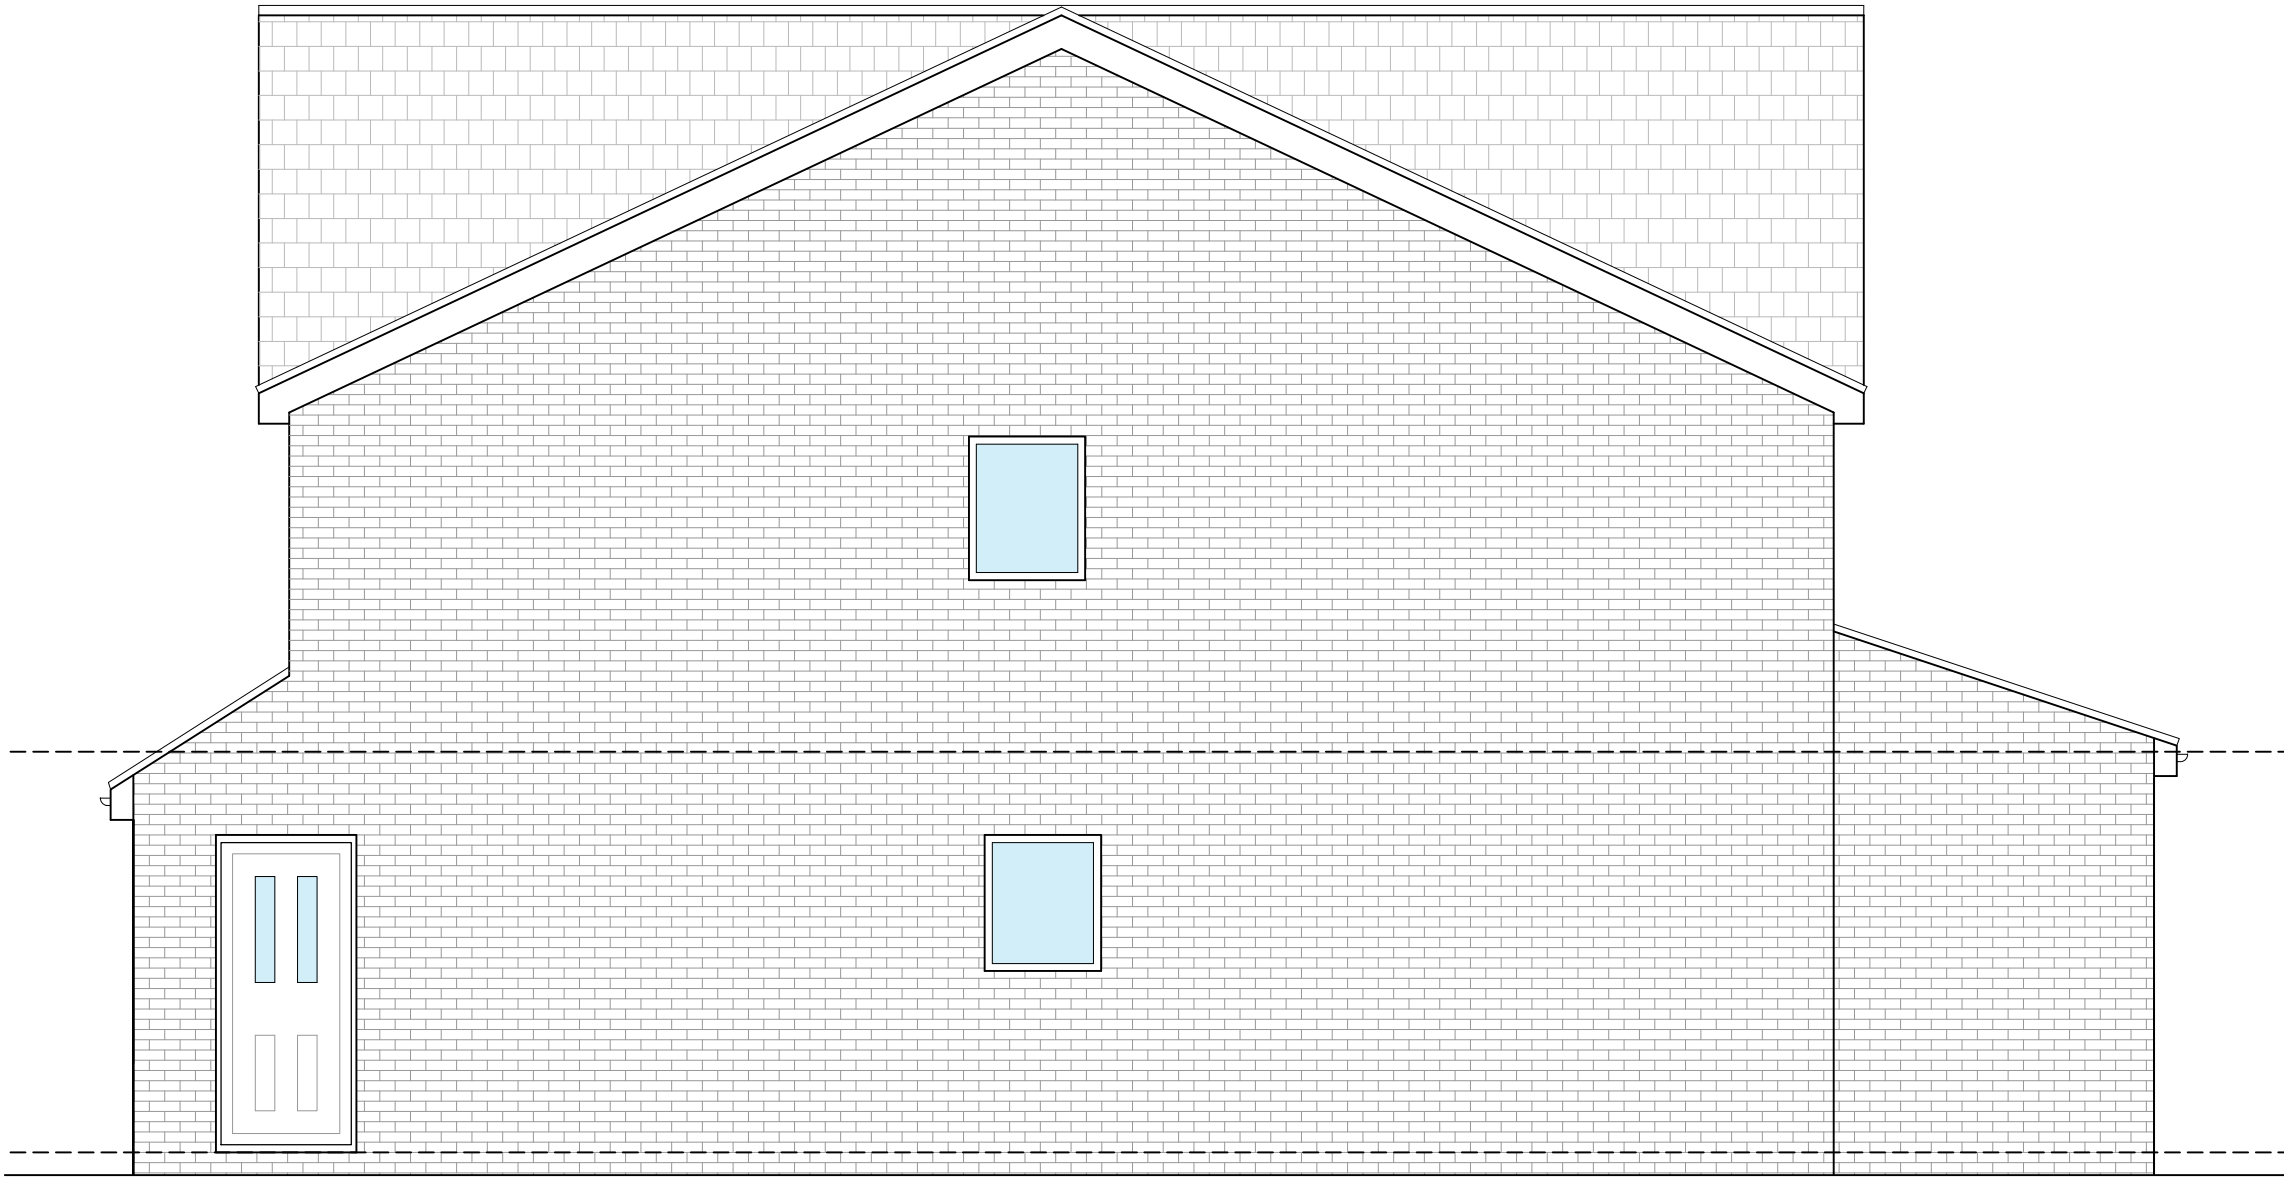

Side Elevation 1
Scale 1:50

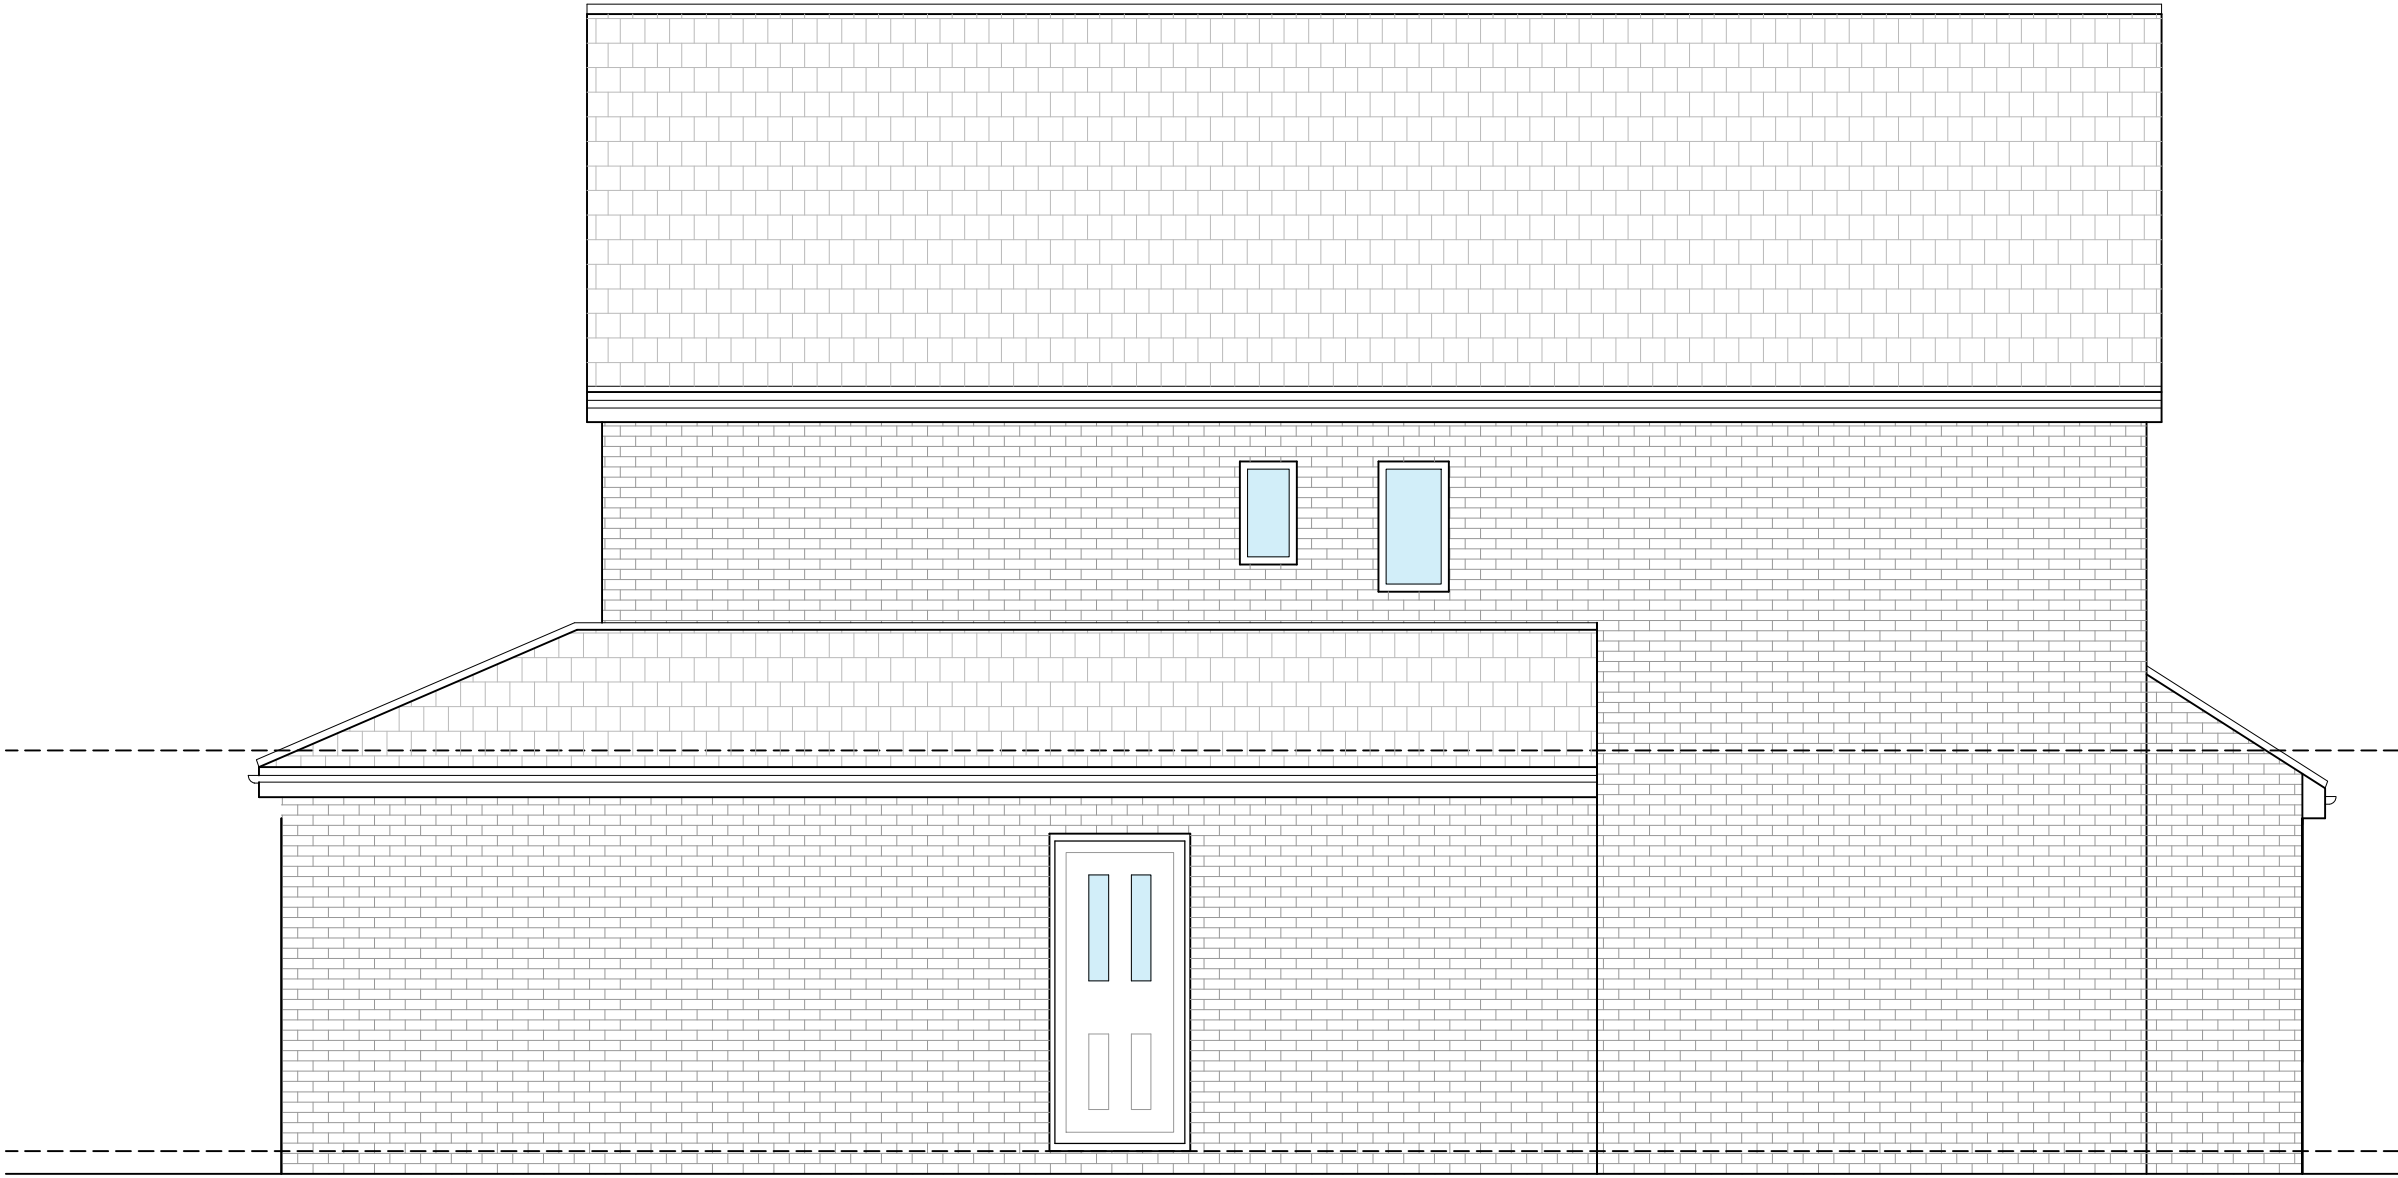

Side Elevation 2
Scale 1:50

revision date drawn description

Notes
Walls - Red Brick
roof - Grey Concrete roof tiles
Windows - White uPVC
Doors - White uPVC

Disclaimer;
Base survey drawings received from jg-d and should be checked
for accuracy. These drawings are for information only and confer
no liability on TH3M.architects prior to use.



Notes -
Do not scale from drawings unless by agreement with architect. Use
figured dimensions only. Check all dimensions on site prior to
commencing the works. Drawing to be read in conjunction with other
relevant consultant information.

This drawing is the copyright of BARCX and must
not be copied or reproduced in part, or in whole, without the express
permission of the architect. Drawing to be read in conjunction with
specification.

0m 2m 4m 6m 8m 10m

Existing Elevations

31 Pasture Field Rd, Manchester, M22 5JX.
Split to 2no. Dwellings

Sketch

102

number

1:50 A1
scale

B-2101
Job NO.

revision

KH
drawn