


Buildings

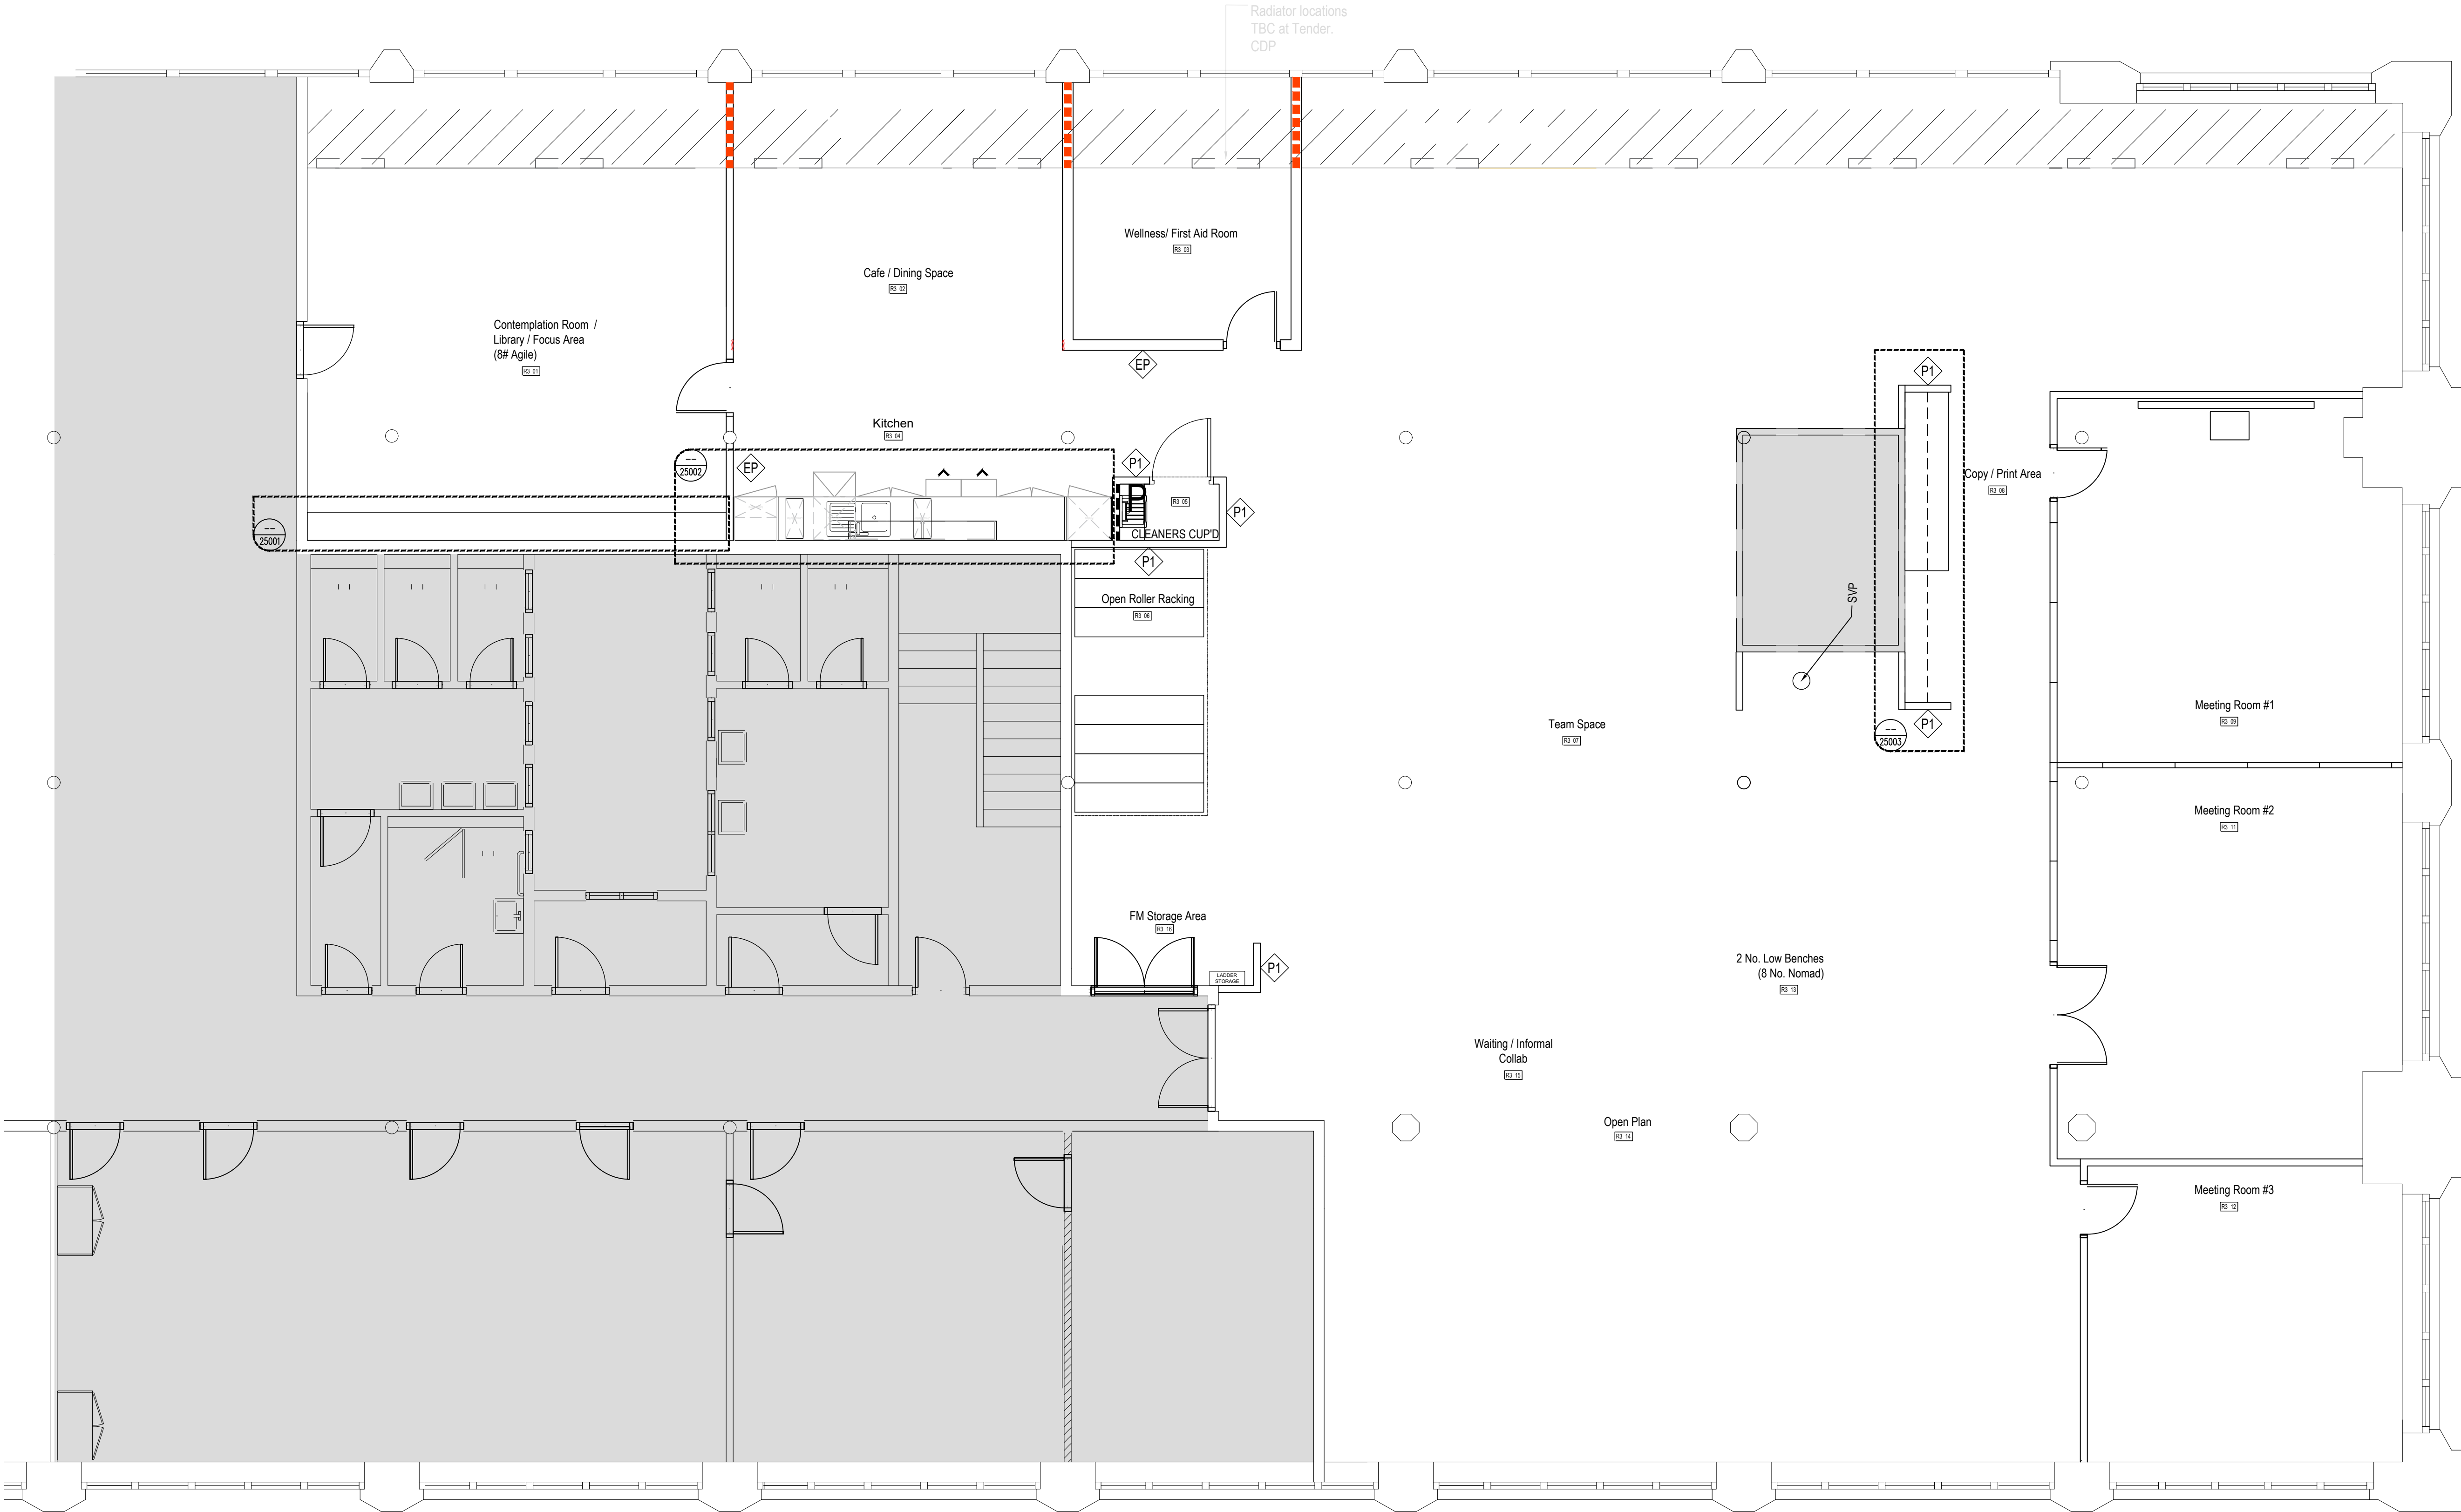

Third Floor
Est. 383 Sq/m – 4122 Sq/ft

Open Side (Ground Floor carpark)

GENERAL ARRANGEMENT LEGEND

Type P1 - Finished Floor to Ceiling Partition.
Supply and install new metal stud and plasterboard partitions, from raised floor to suspended ceiling comprising 48mm stud with 2 layers 12.5mm Wallboard to each side, 25mm Isover APR 1200 in the cavity, taped and jointed finish ready for decoration.
100mm MDF applied skirting.
Provides 49dB (LAB).

P Indicates 12mm Ply lining to internal layer of plasterboard to wall


NOTE:
All partitions to be sealed at head with non hardening acoustic sealant. All service penetrations to be sealed with non hardening acoustic sealant.

DOOR SCHEDULE

02 - Number represents Floor
ED / PD - Existing Door / Proposed Door
01 - Door Number

Existing doors to be protected throughout the works

Acoustic Barrier internal to services void in perimeter joinery.

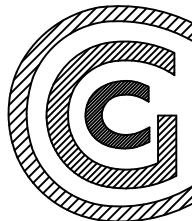

CONSTRUCTION GROUP CONSULTANCY
23 Austin Friars
London
EC2N 2QP
T: +44 (0)207 377 8430
F: +44 (0)207 377 8431
W: www.cgc.co.uk

REV	DATE	REVISION	DRAWN
T	03/12/21	ISSUED FOR TENDER	SB
---	---	---	---
---	---	---	---
---	---	---	---
---	---	---	---
---	---	---	---
---	---	---	---

Client:	Historic England
Project:	Manchester - Canada House
Drawing Title:	General Arrangement Plan - Level 03
Project Number:	202102
Scale:	1:100
Date:	03/12/21
Drawing No:	20(03)001
Status:	☐ Information ☒ Tender ☐ Construction ☐ As Built