




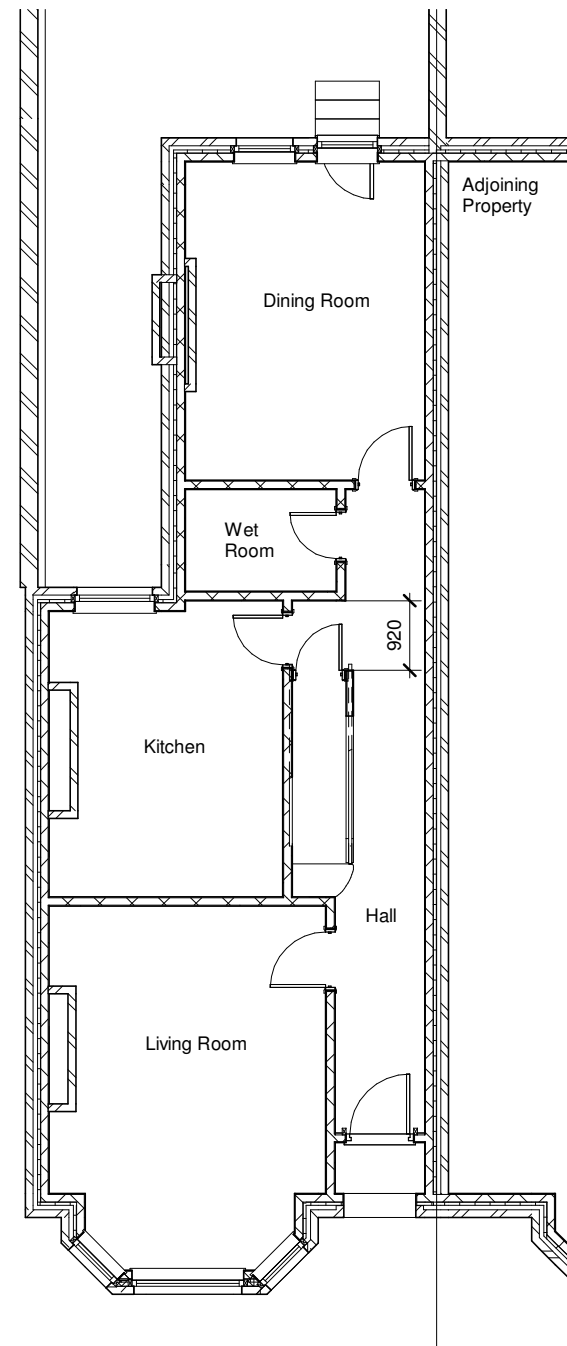


1 01 Existing Ground Floor
1 : 100

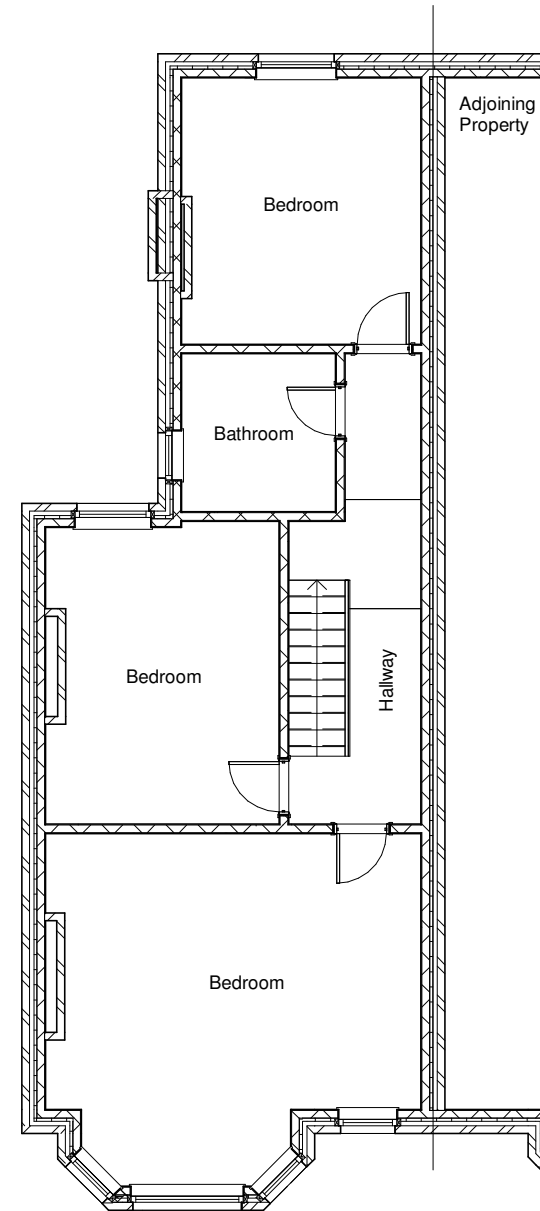


2 02 Existing First Floor
1 : 100

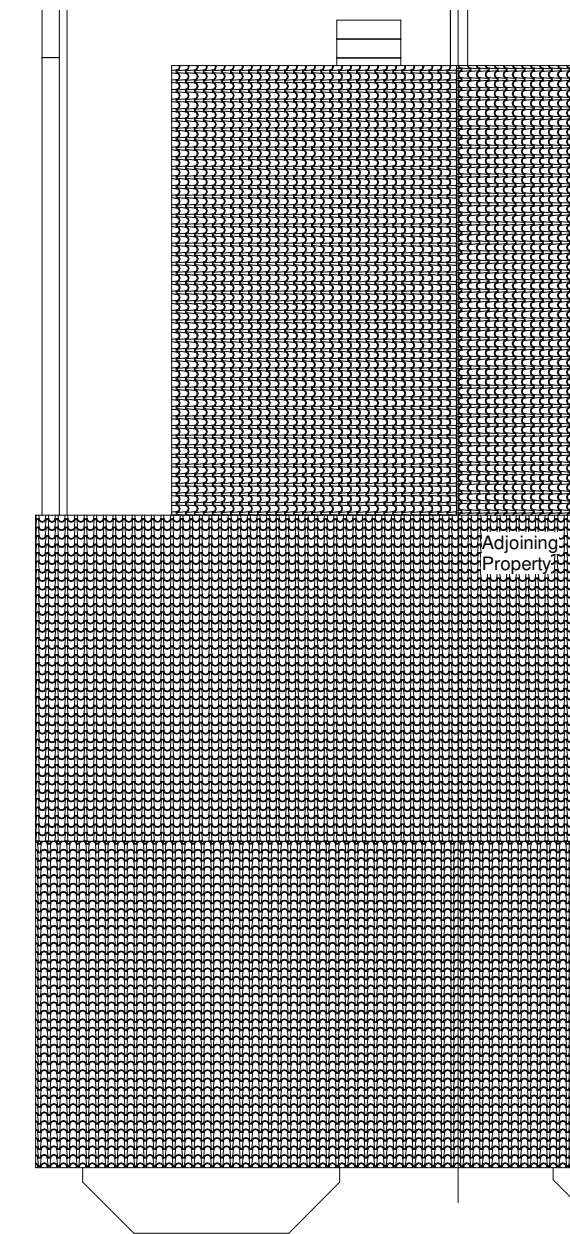


3 04 Existing Roof Plan
1 : 100

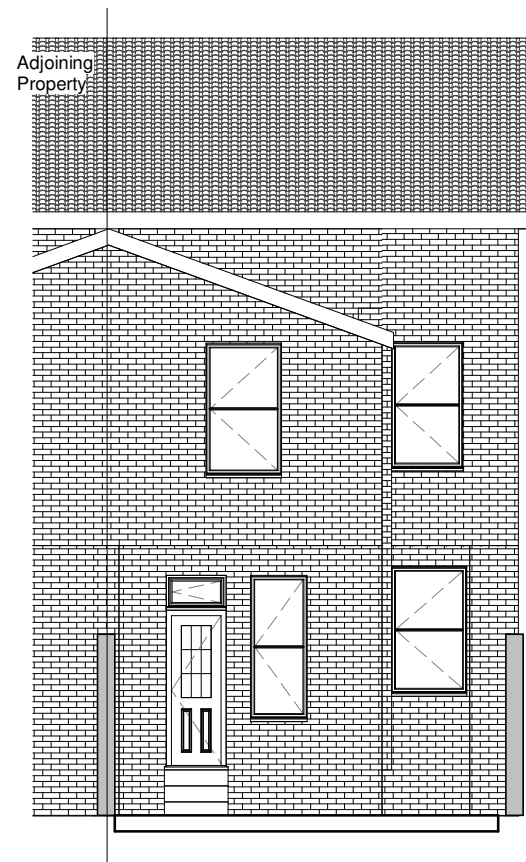

4 Existing Rear Elevation
1 : 100

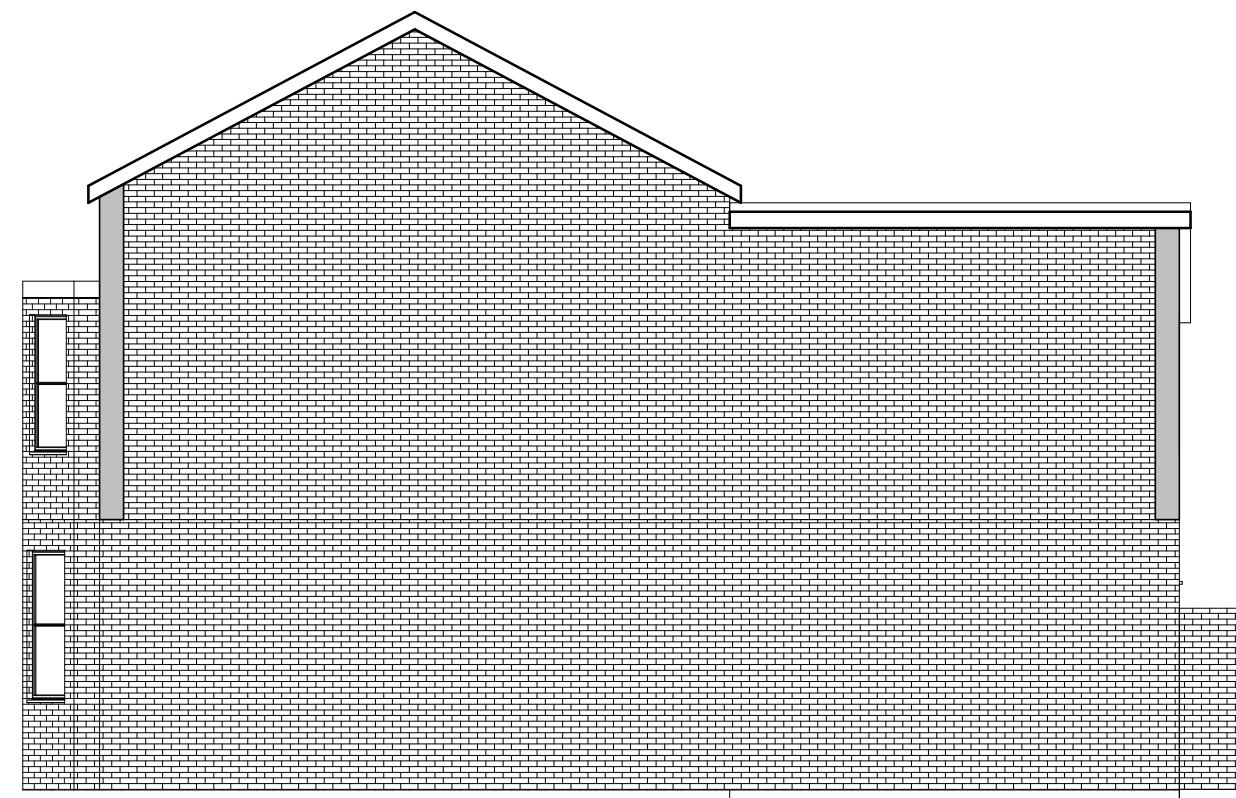

5 Existing Side Elevation
1 : 100

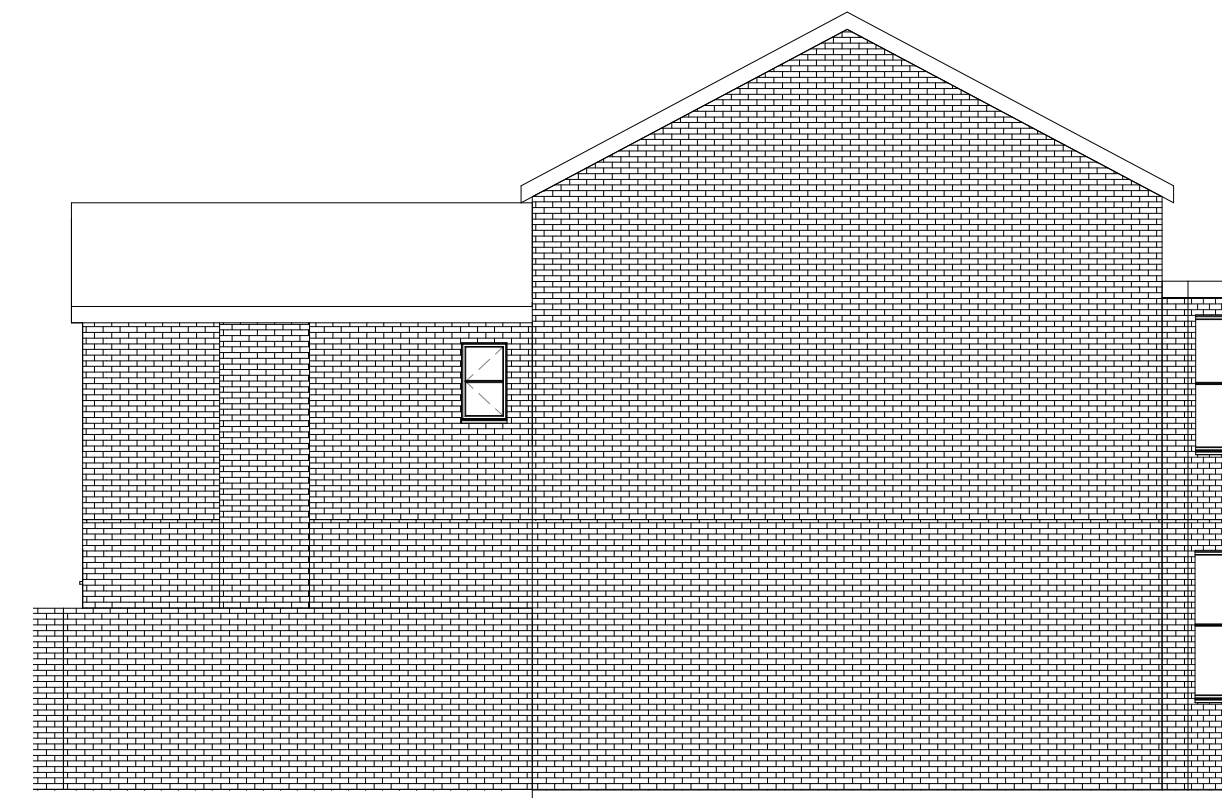

6 Existing Side Elevation 1
1 : 100

Project Address:
28 Keppel Road Chorlton M21 0BW
Drawing:
Existing Plans and Elevations
Date Issued:
2/8/21
Client Name:
Jane Pool
Project Description:
Single Storey Side Extension
Drawing Number:
PL001
Additional Notes:
Drawing not to be scaled.
Proposed works not to be started before Planning Permission is granted.
Dimensions shown are in millimeters.
All measurements to be verified on site.

SCALE 1 : 100 A2 DRAWING