




THE BUILDER MUST CHECK THE SITE AND THE APPROVED DRAWINGS BEFORE COMMENCING THE WORKS AND MUST TAKE ANY WORKING MEASUREMENTS AS NECESSARY.ANY DISCREPANCY IN THE DRAWING MUST BE REPORTED TO THE CLIENT .

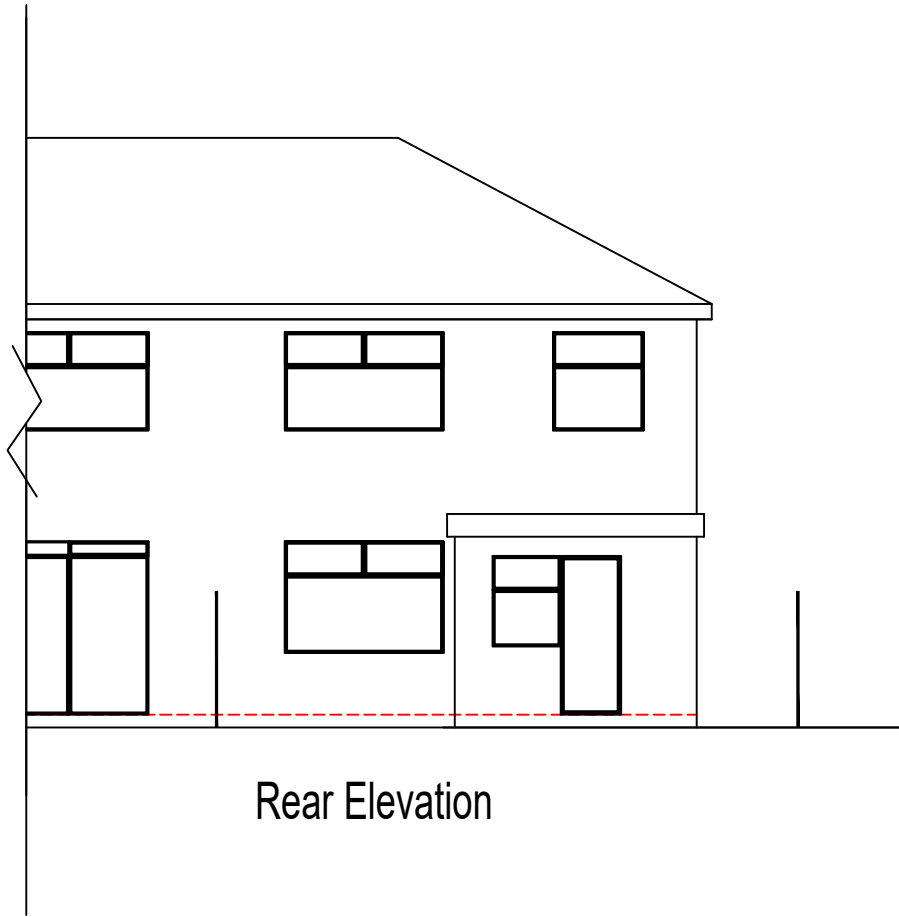

Rear Elevation

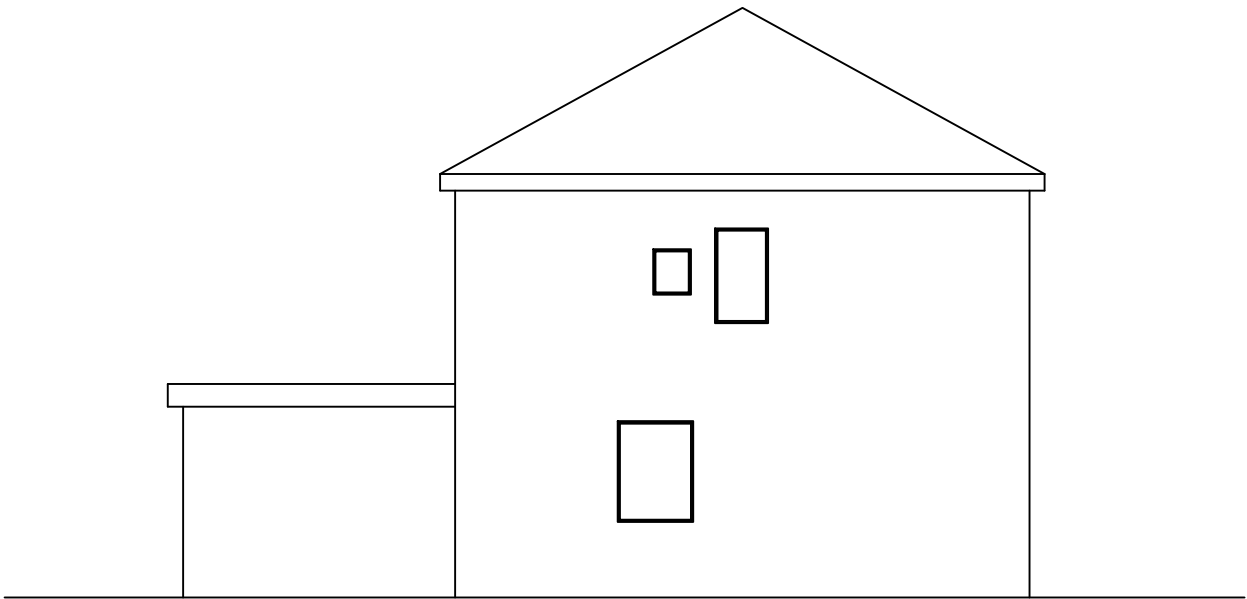

Side Elevation

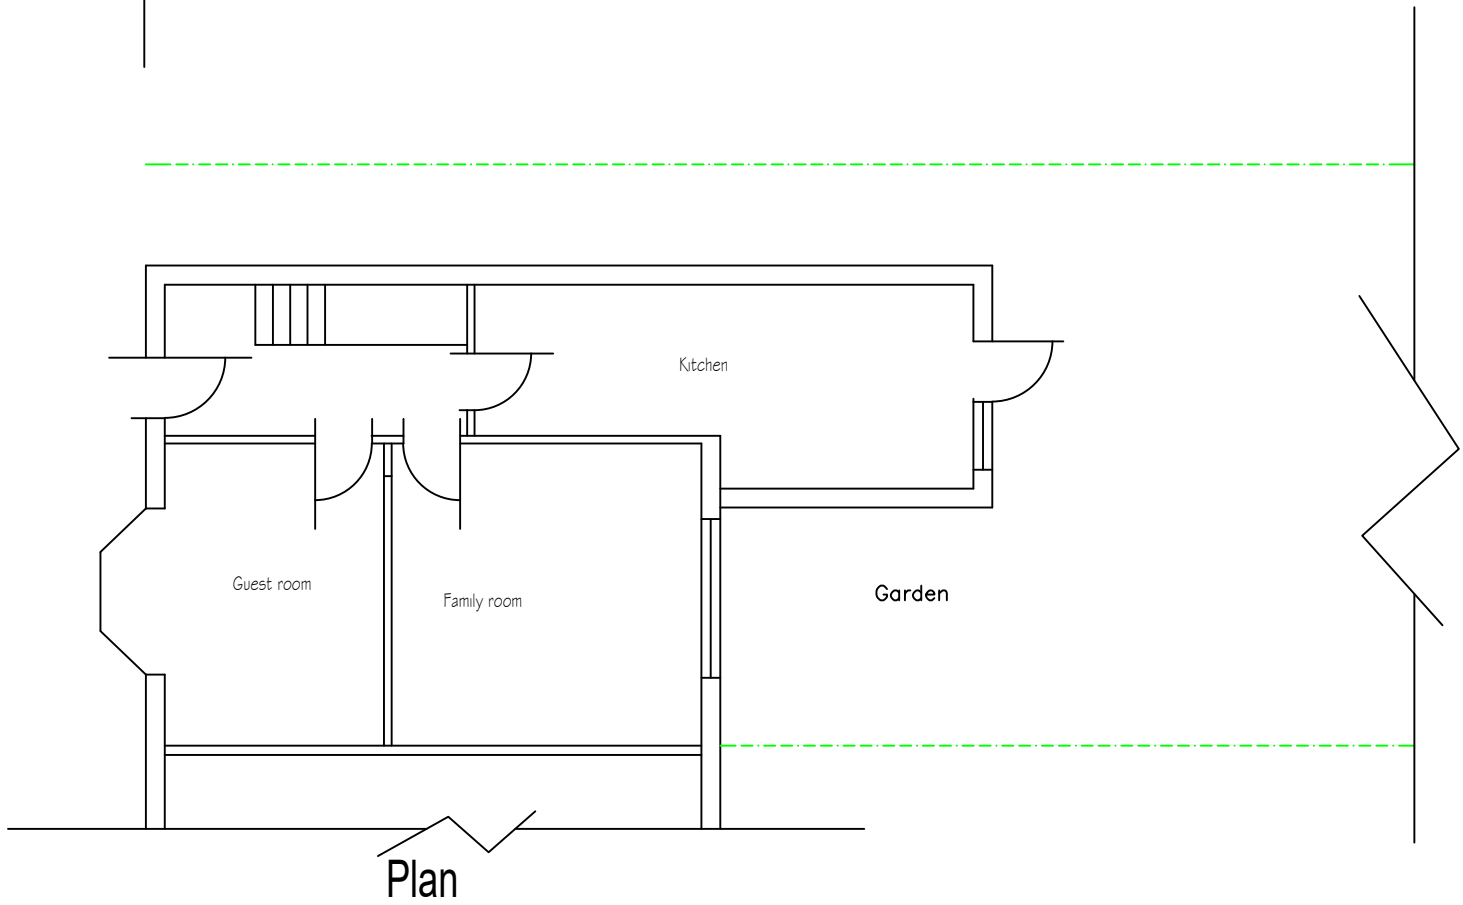

Plan

H S H

Engineering Design Services
428 Cheetham Hill Road Cheetham Manchester
M8 9LE. UK 01617956385,07940197 333

project title	Proposed ground floor extension at the rear to create an additional living space.		
client	Mr Tahir Mehmood Malik		
dwg. title	Existing Plan and Elevations		
dwg.no.	sheet no.	scale.	job no.
02		1:100 @ A3	
20 Cedric Road Crumpsall M8 4JD			
drawn by.	checked by.	approved by.	date
TZ		-	OCT 2021