
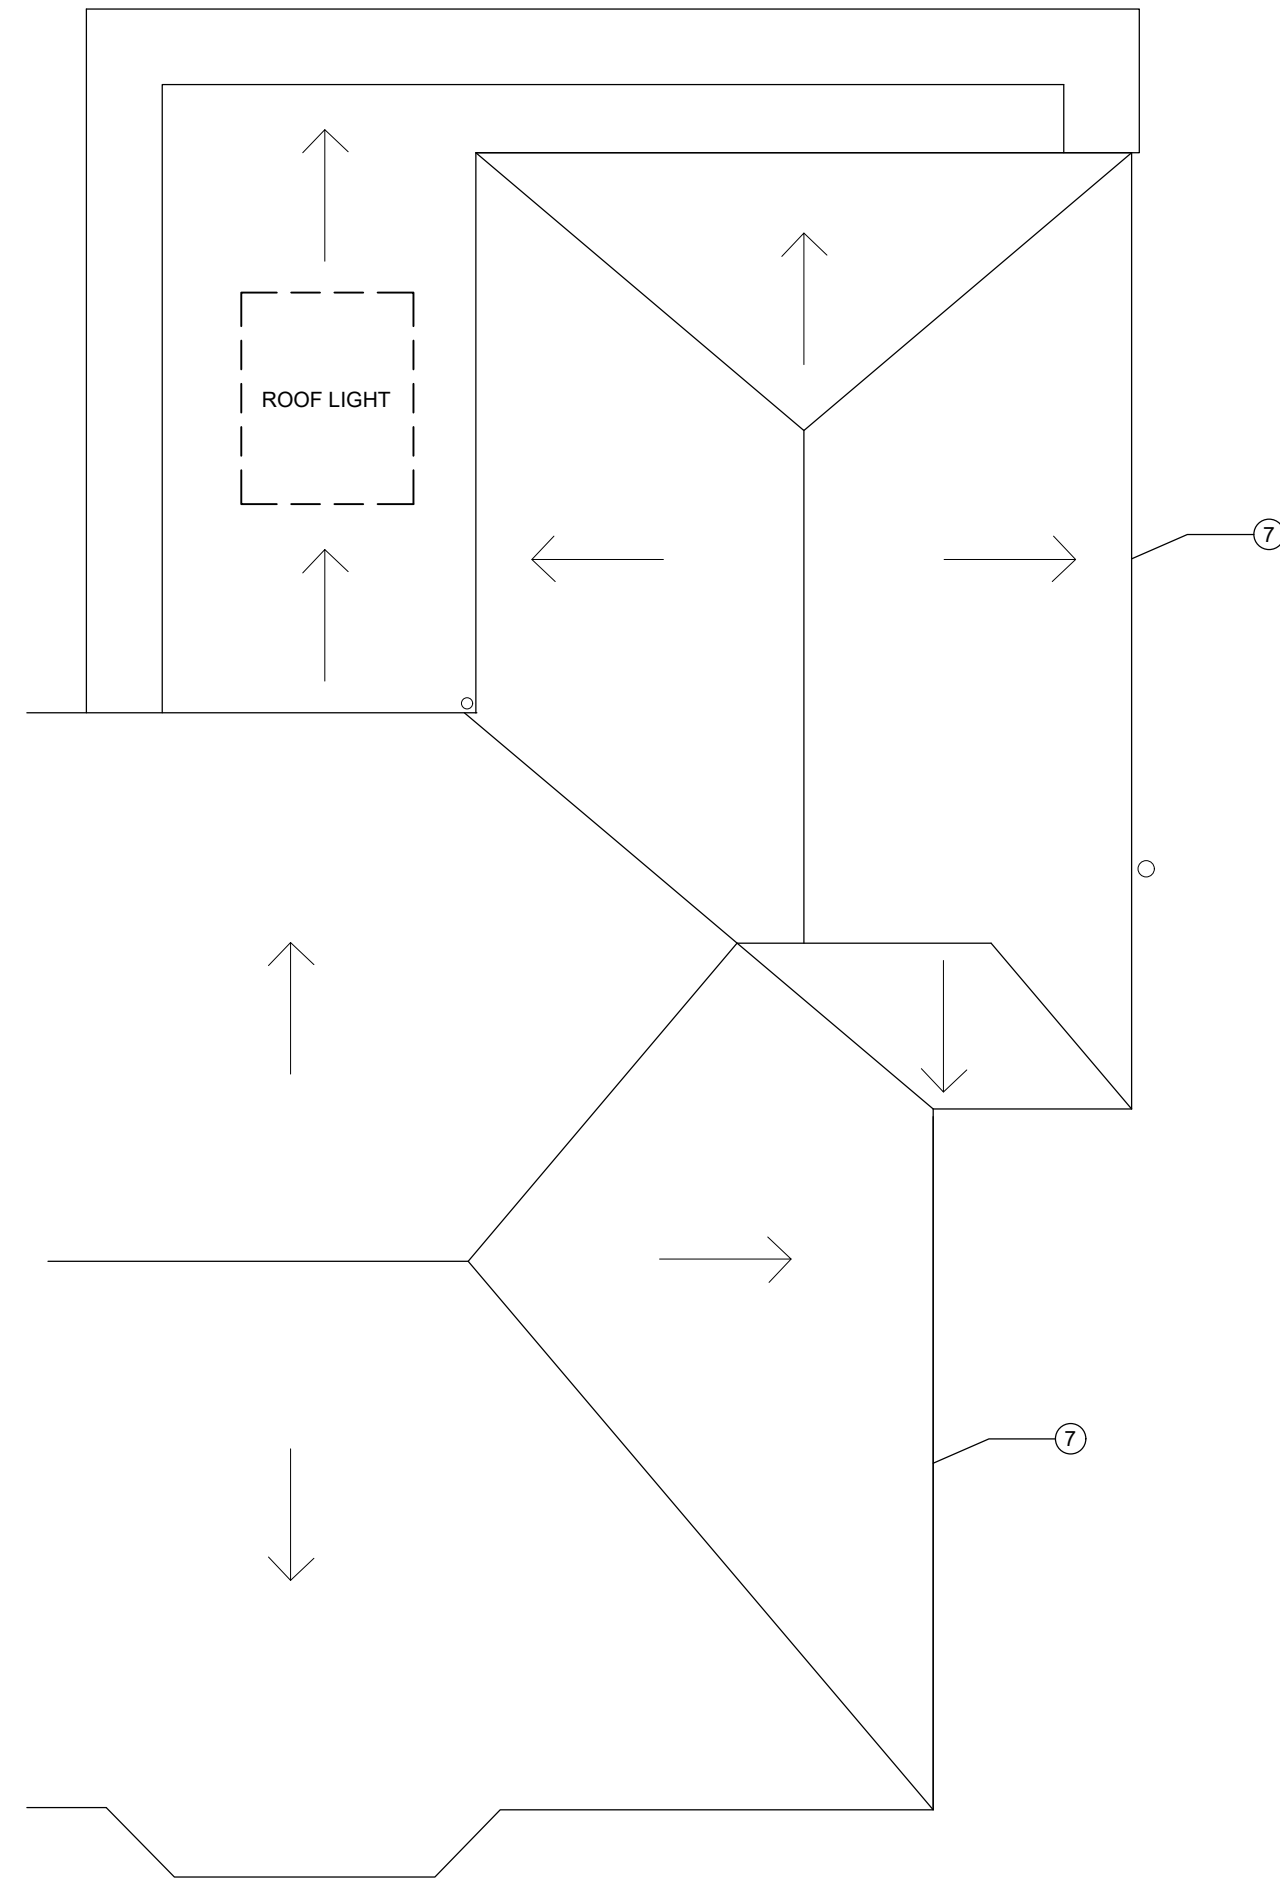
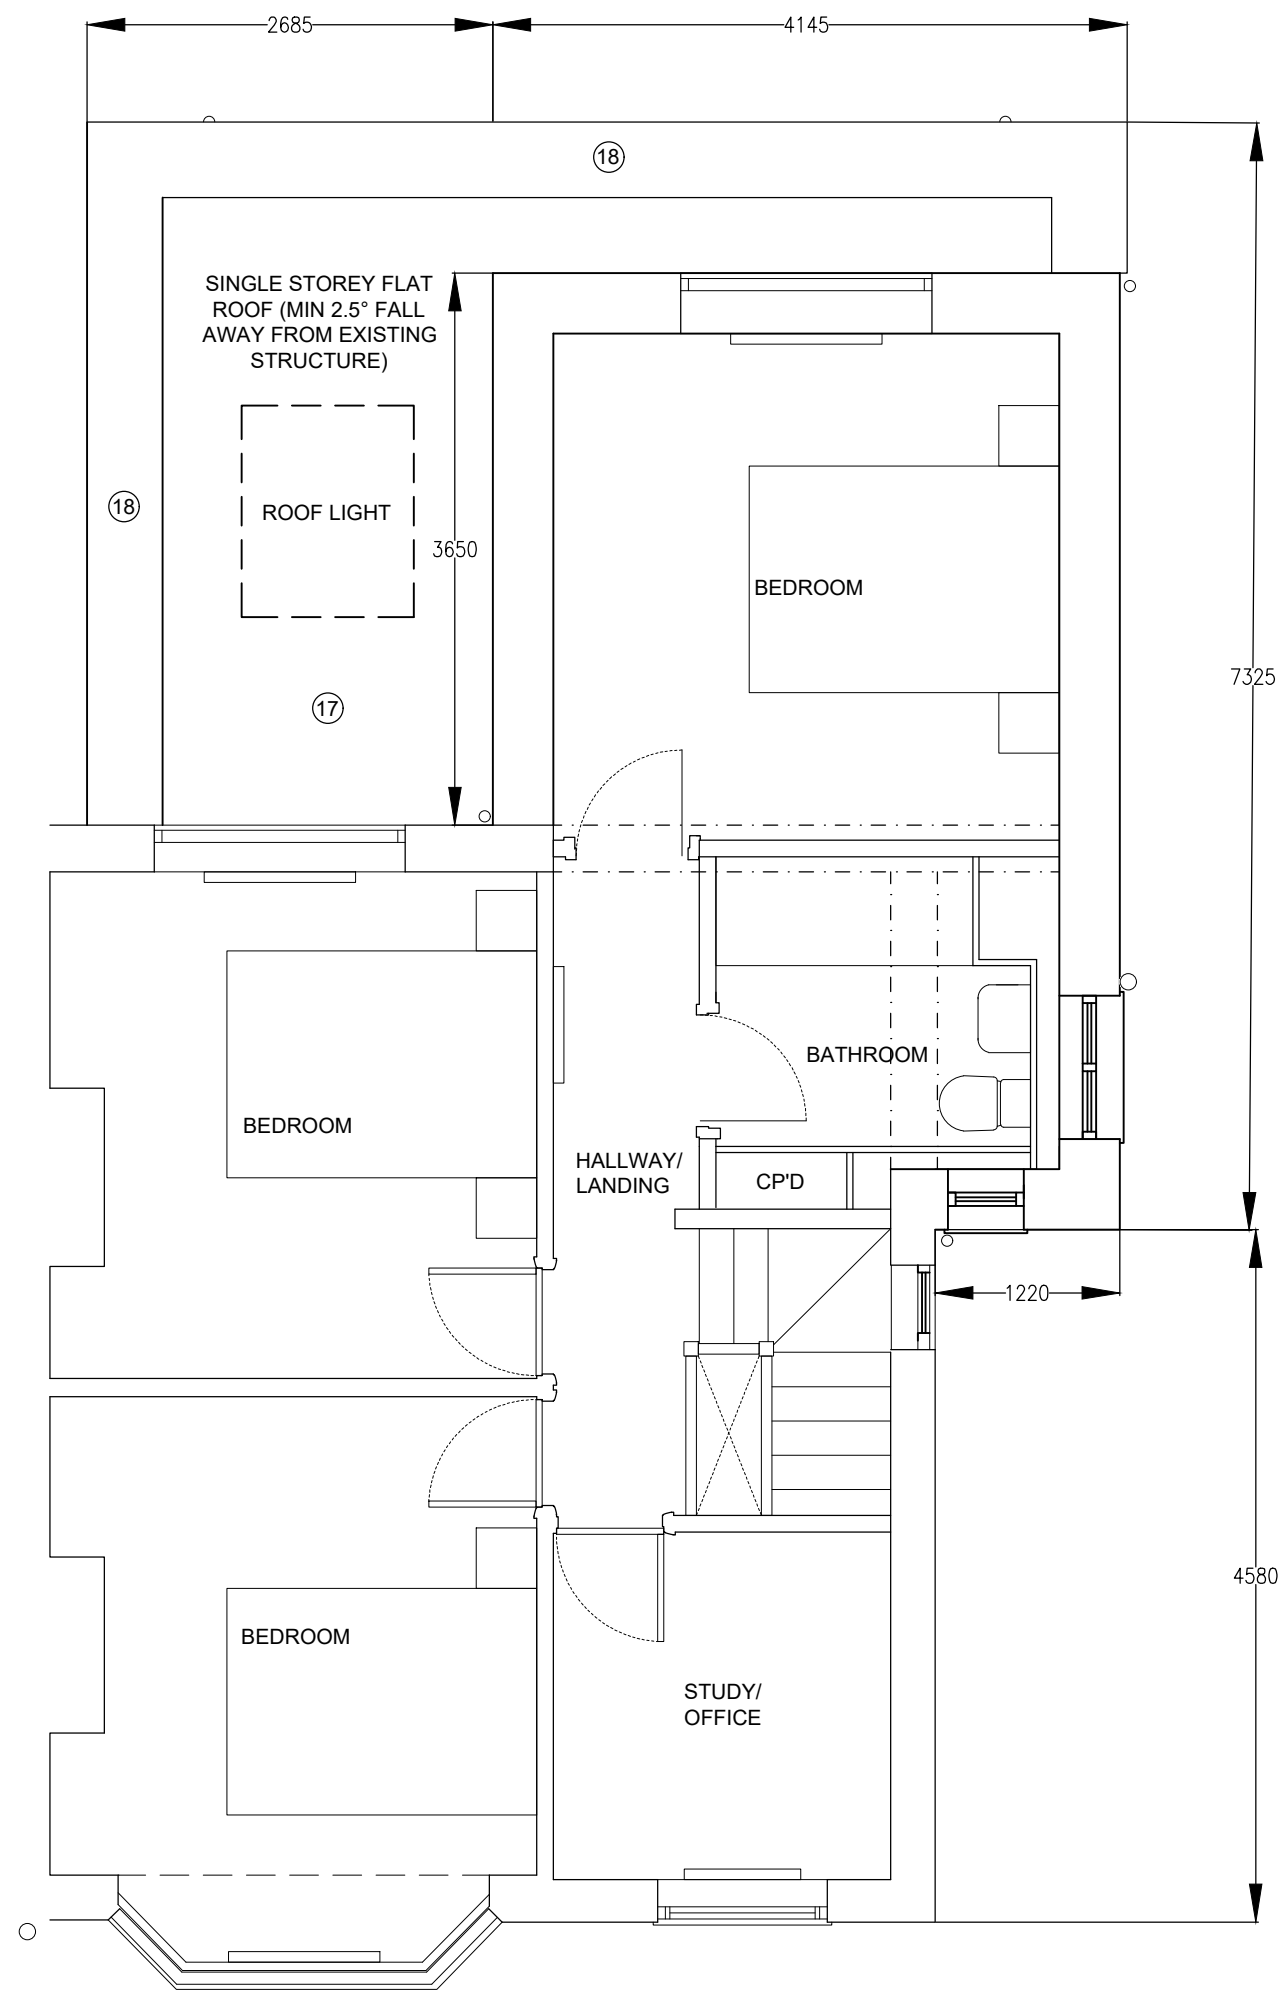


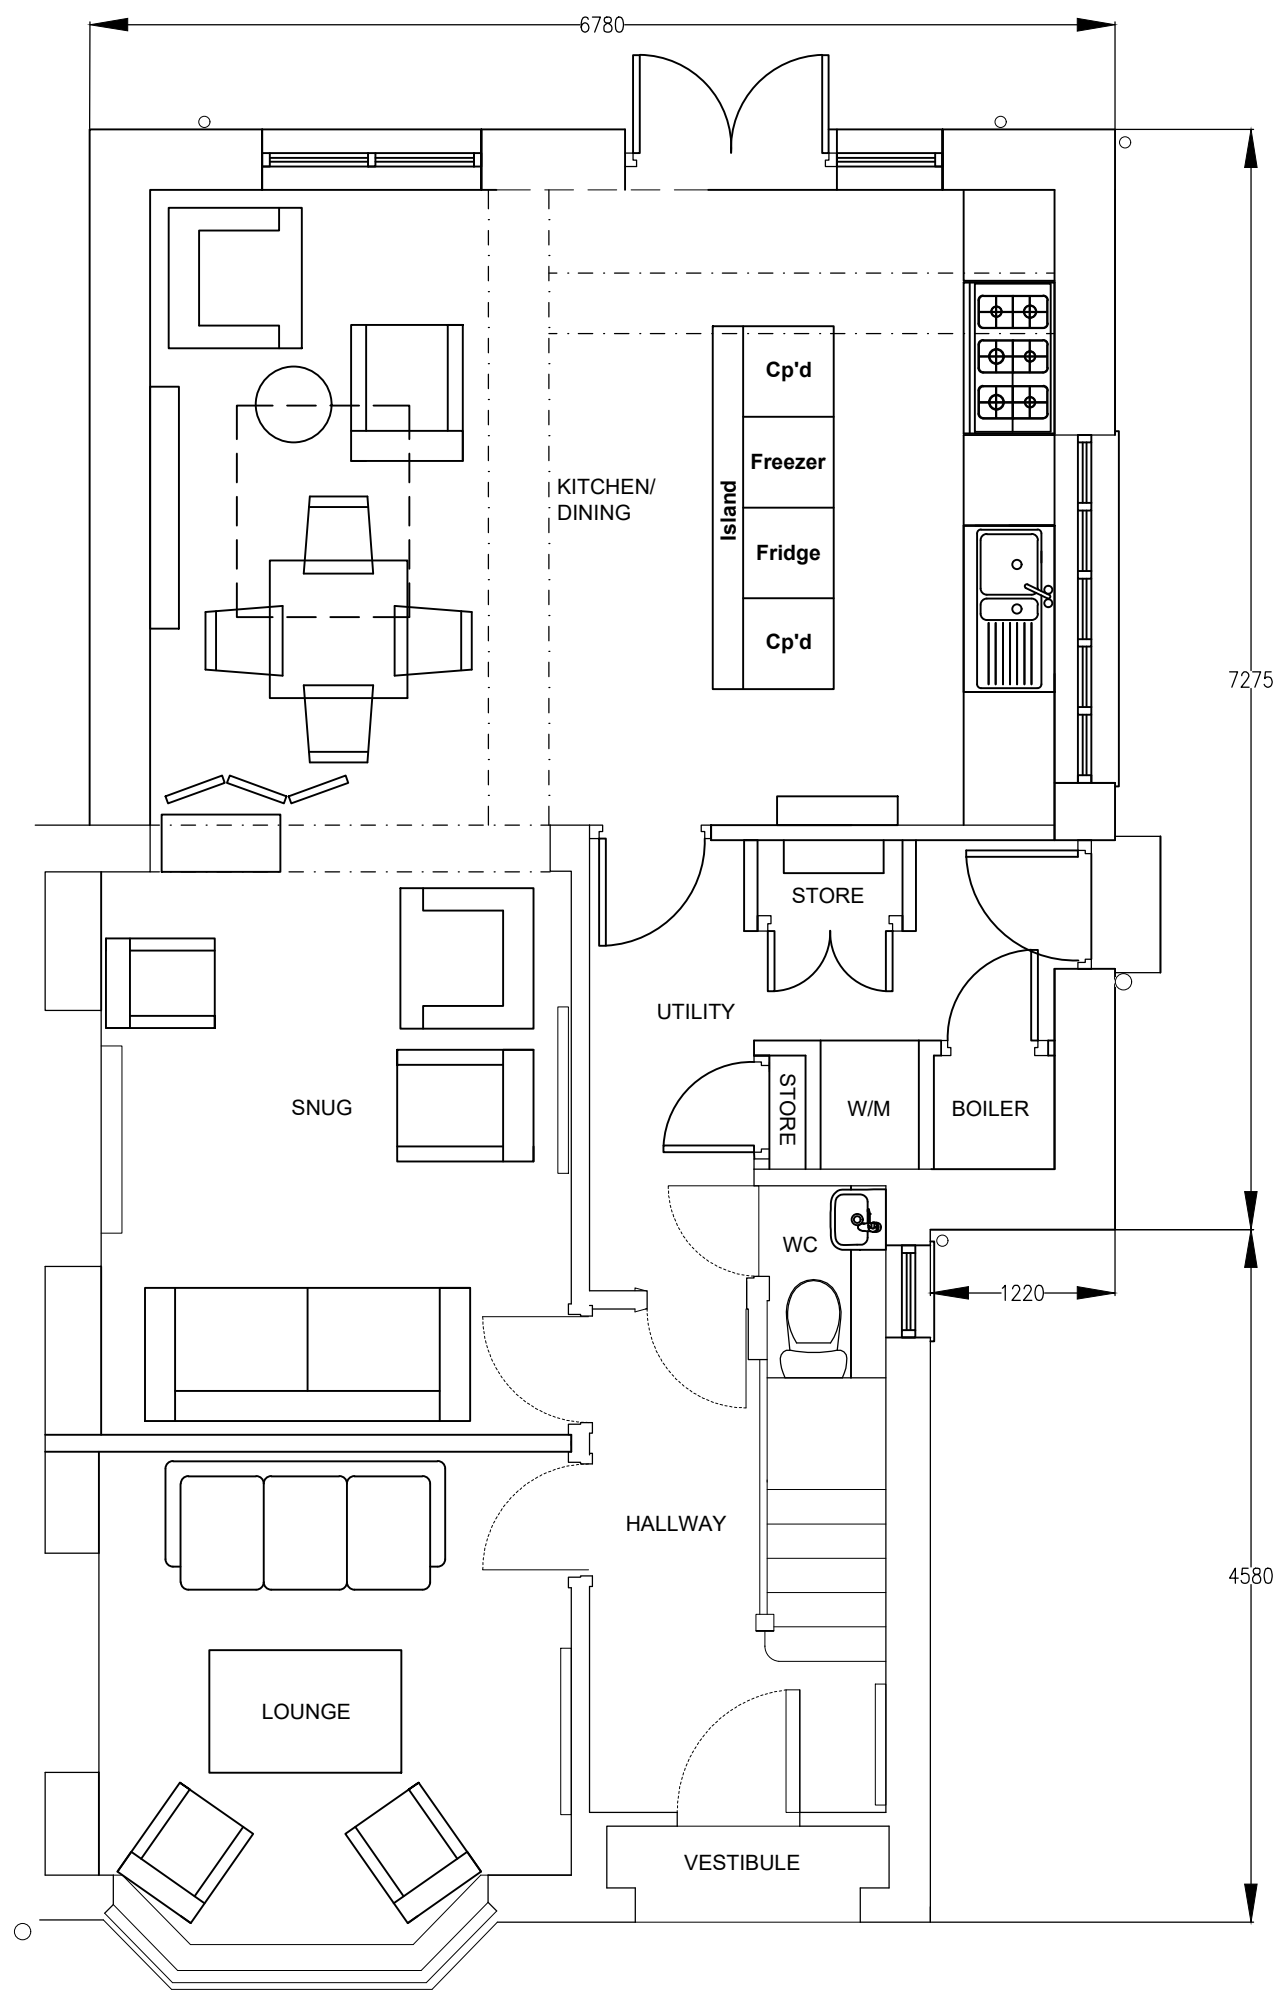


NOTES

- 1: THIS DRAWING SHOULD BE READ IN CONJUNCTION WITH ALL OTHER SUBMITTED PLANNING DOCUMENTS.
- 2: THIS DRAWING REMAINS SUBJECT TO ALL LOCAL AUTHORITY AND STATUTORY APPROVALS.
- 3: DO NOT SCALE FROM DRAWING. WORK FROM FIGURED DIMENSIONS.
- 4: ALL DIMENSIONS TO BE CHECKED ON-SITE PRIOR TO THE COMMENCEMENT OF ANY WORKS.
- 5: IN THE EVENT OF ANY DISCREPANCY REFER ANY QUERY TO THE CONTRACT ADMINISTRATOR.
- STRUCTURAL SUPPORT ABOVE (TO BE AS PER STRUCTURAL ENGINEERS DETAILS)

LEGEND

- ① RETAINED / NEW RED BRICK
- ② RETAINED uPVC WINDOW (WHITE)
- ③ NEW uPVC WINDOW (WHITE)
- ④ NEW COMPOSITE DOOR (BLACK WITH OBSCURED GLASS)
- ⑤ RETAINED WOODEN DOOR (PAINTED WHITE)
- ⑥ RETAINED COMPOSITE DOOR (BLACK)
- ⑦ RETAINED / NEW TILED ROOF
- ⑧ RETAINED BOX HEDGE
- ⑨ RETAINED TIMBER GATE / LEAN-TO-CARPORT
- ⑩ NEW ALUMINUM FRAME DOOR (BLACK)
- ⑪ NEW ALUMINUM FRAME WINDOW (BLACK)
- ⑫ NEW EXTERNAL LIGHT (BLACK)
- ⑬ NEW FLUE TERMINATION (BLACK)
- ⑭ NEW EXTRACT VENTILATION LOUVRE (BLACK)
- ⑮ NEW RAINWATER DRAINAGE PIPEWORK (BLACK)
- ⑯ NEW ABOVE GROUND DRAINAGE PIPEWORK (BLACK)
- ⑰ NEW EPDM FLAT ROOF
- ⑱ COPING STONE

 

Date	Description	Rev	By
------	-------------	-----	----

Revision Description

Project:
91 Darley Avenue
Two Storey Home Extension

Drawing Title:
Proposed Floor Plan Layouts

Drawing Number:
91-AR-PR001

Revision: **A**

Date: **10/12/2021**

Scale: **1:50**

Drawn By: **R Beagan**

CAD Dwg File: **-**

Arch. Base Dwg: **-**

Issue Status:

For Planning