
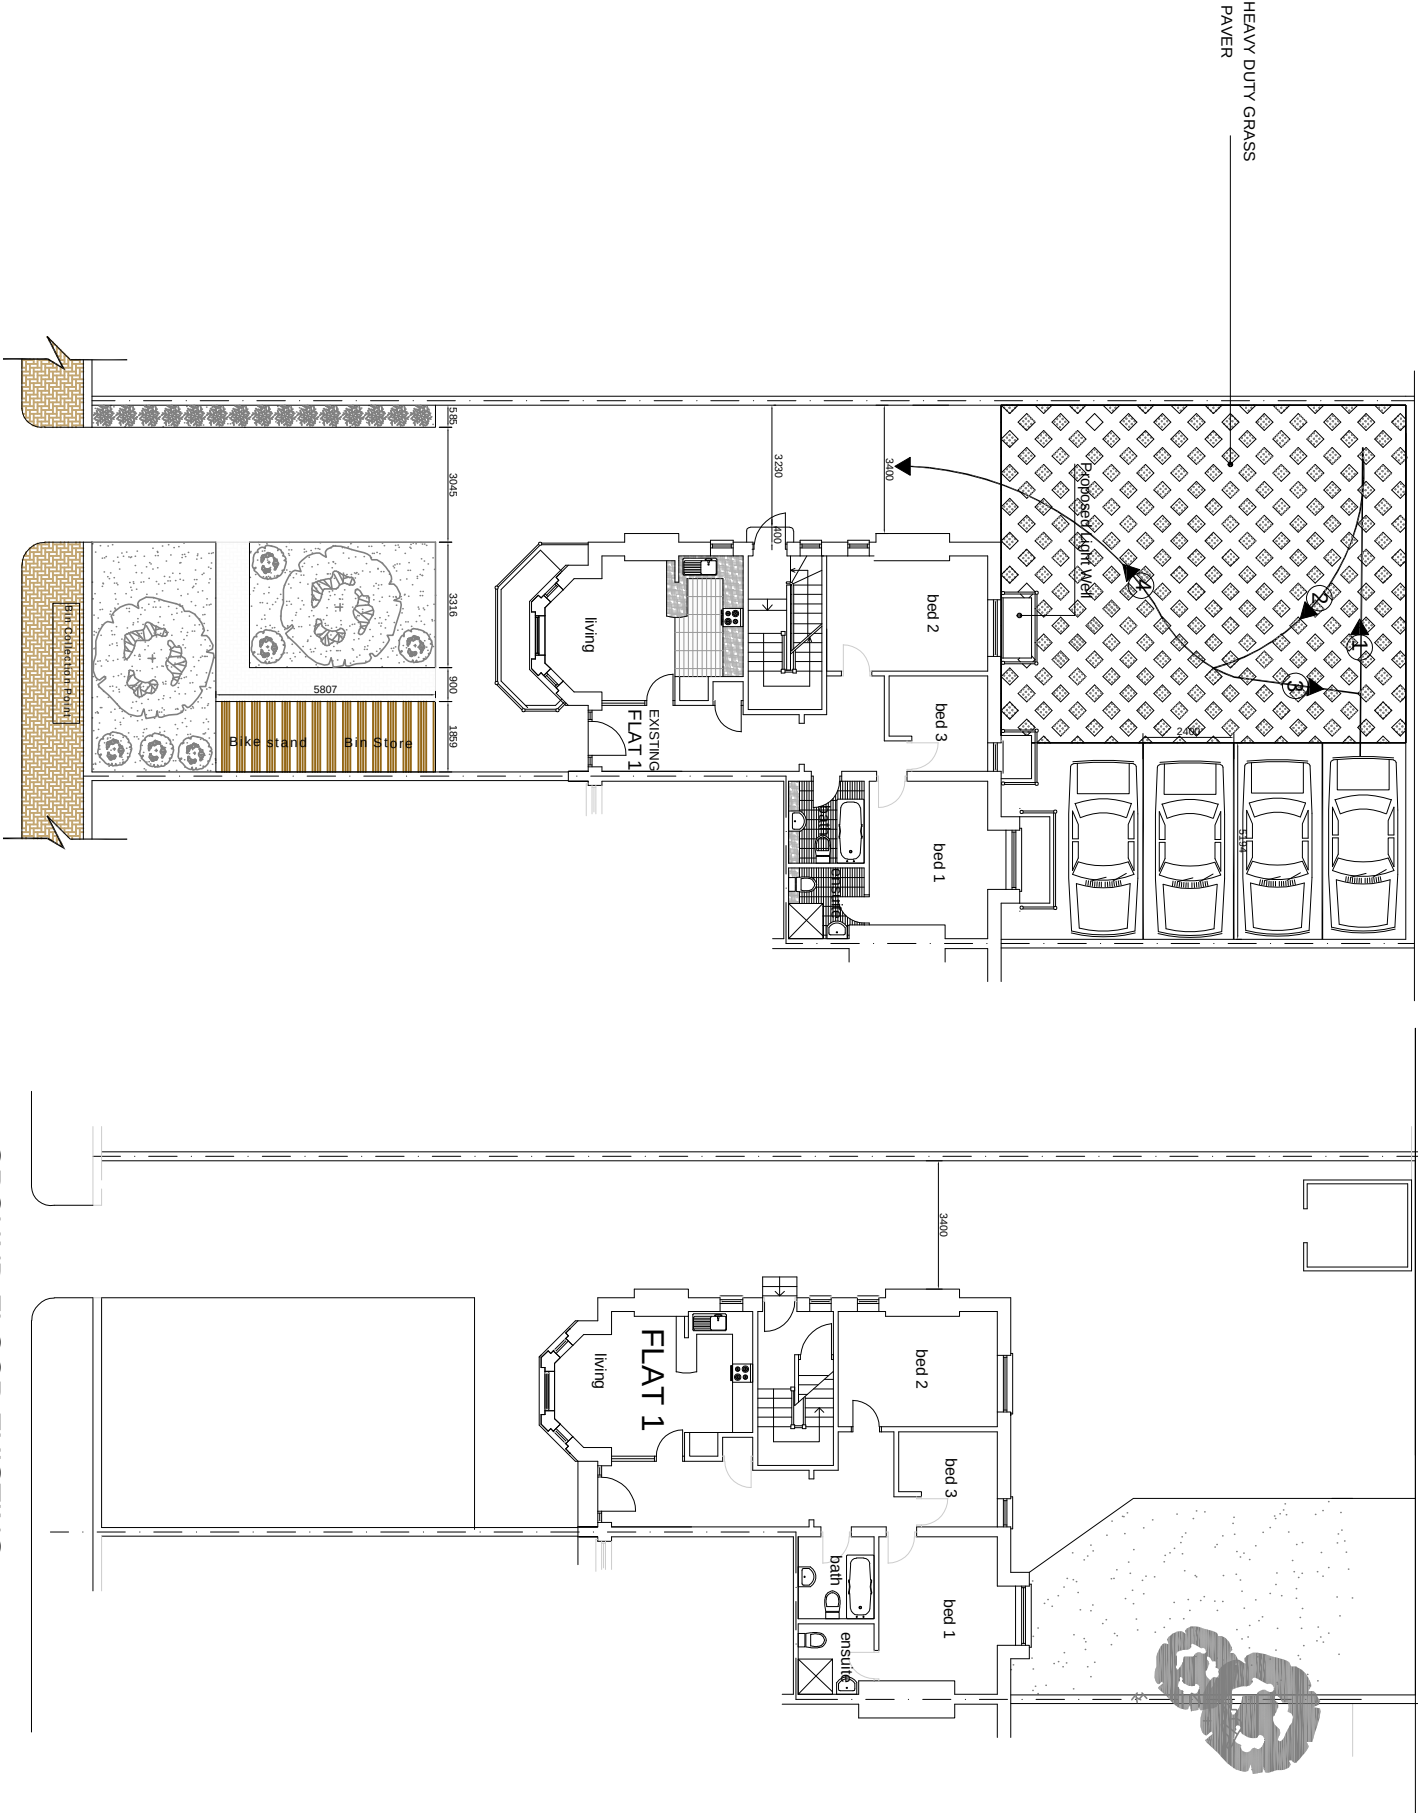


Bin Store and Bike Stand Details
1:100 scale

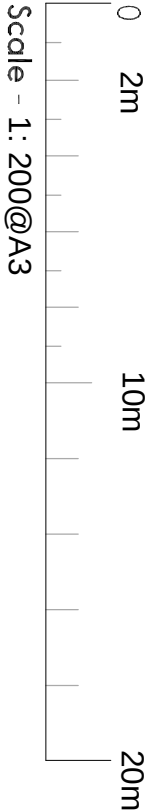

P2	Added bin store & bike stand details	30/10/21
P1	First Issue	20/09/21
Mod	Description	Date
REVISION:		

DATE: 20/09/21
DRAWN BY: JU
SCALE: 1:200 (A3)

General Notes

All site dimensions shall be verified by the Contractor on site prior to commencing any works.

Do not scale from this drawing.

Only work to written dimensions.

This drawing is property of EBB Limited and copyright is reserved by them. The drawing is not to be copied or disclosed by or to any unauthorised persons without the prior written consent of EBB Limited.

BASEMENT CONVERSION

286 Burton Road

West Didsbury

Manchester

M20 2NB

PROJECT: Basement Conversion

CLIENT: Imad Salam & Hesham Salam

TITLE: EXISTING & PROPOSED SITE PLAN

EXISTING & BIKE STAND DETAILS

DRG No. EBB889-01-005 P2