




SITE BOUNDARY

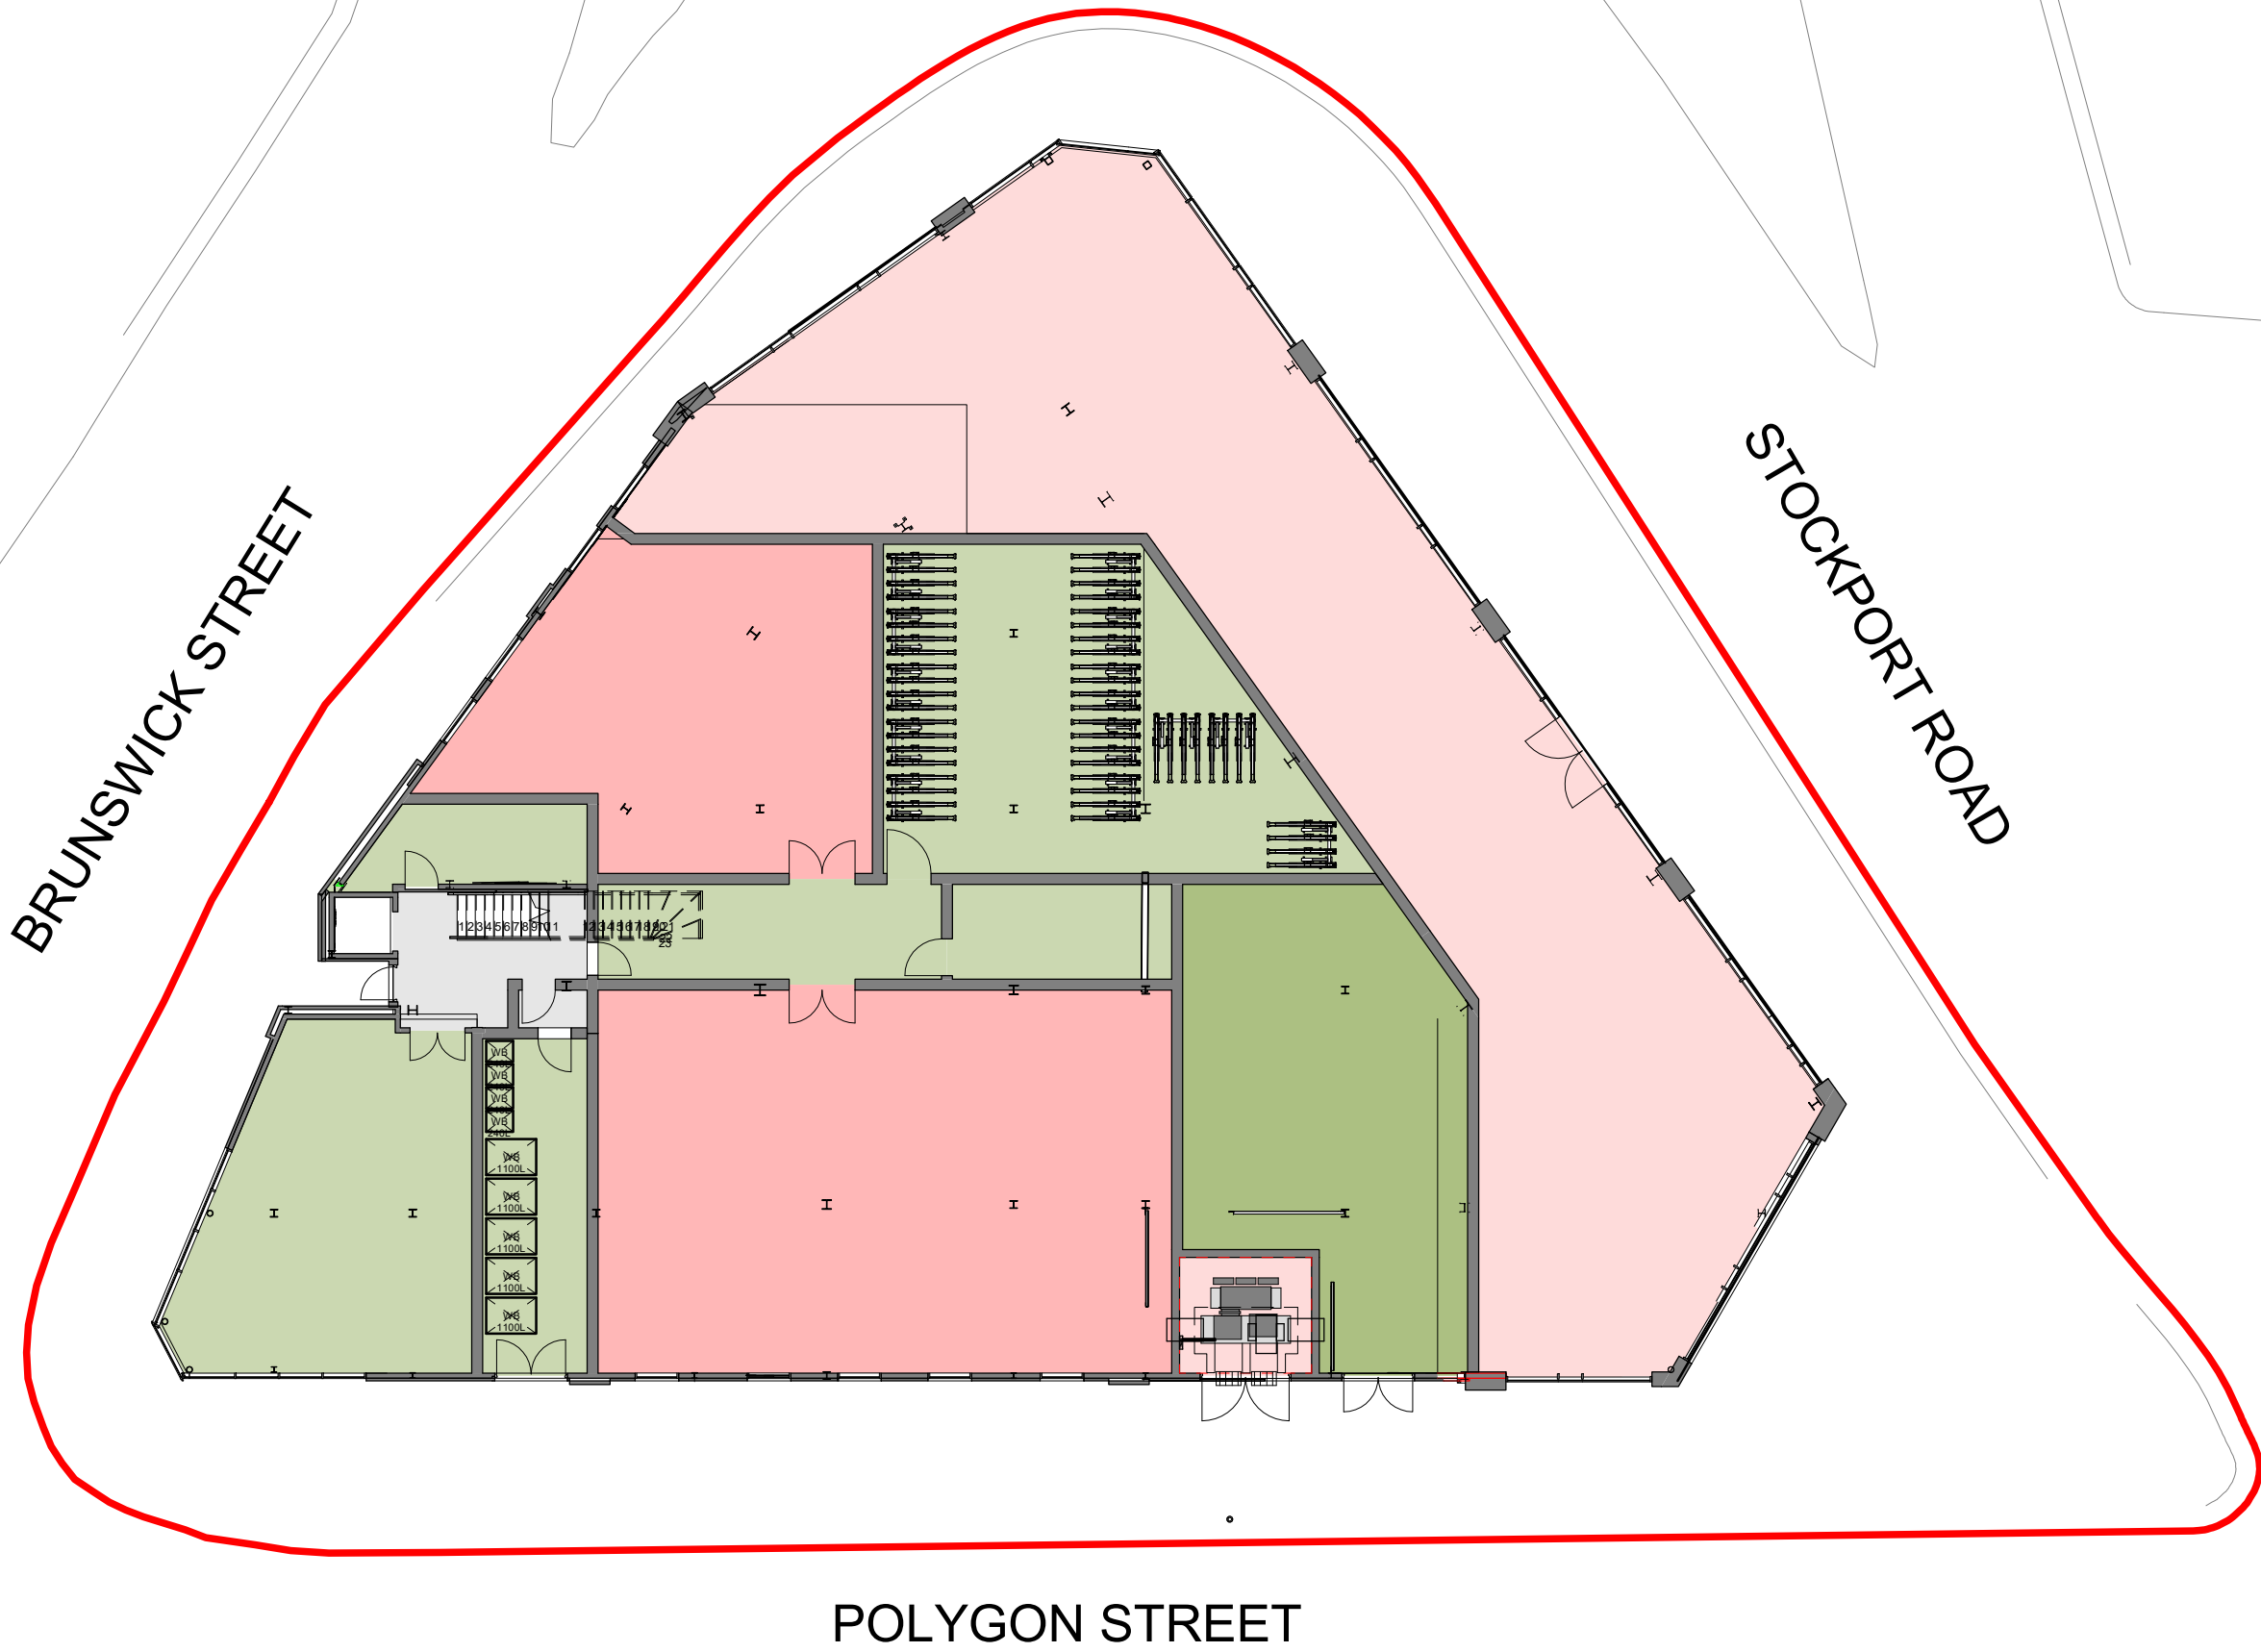

1

Site Plan  
1 : 200

 

 

| REV                                           | DATE                   | COMMENT                             |
|-----------------------------------------------|------------------------|-------------------------------------|
| CLIENT:<br>CERT                               |                        |                                     |
| PROJECT:<br>BRUNSWICK STREET                  |                        |                                     |
| DRAWING:<br>SITE PLAN                         |                        |                                     |
| PROJECT N°:<br>2066                           | SCALE:<br>As indicated | CHECKED:<br>GW                      |
| DRAWING N°:<br>2066-ABWA-XX-00-DR-A-(10)-0001 | REV:<br>A3             | DRAWN:<br>LG<br>DATE:<br>20.12.2021 |