



General Notes

This drawing may only be reproduced under express licence.

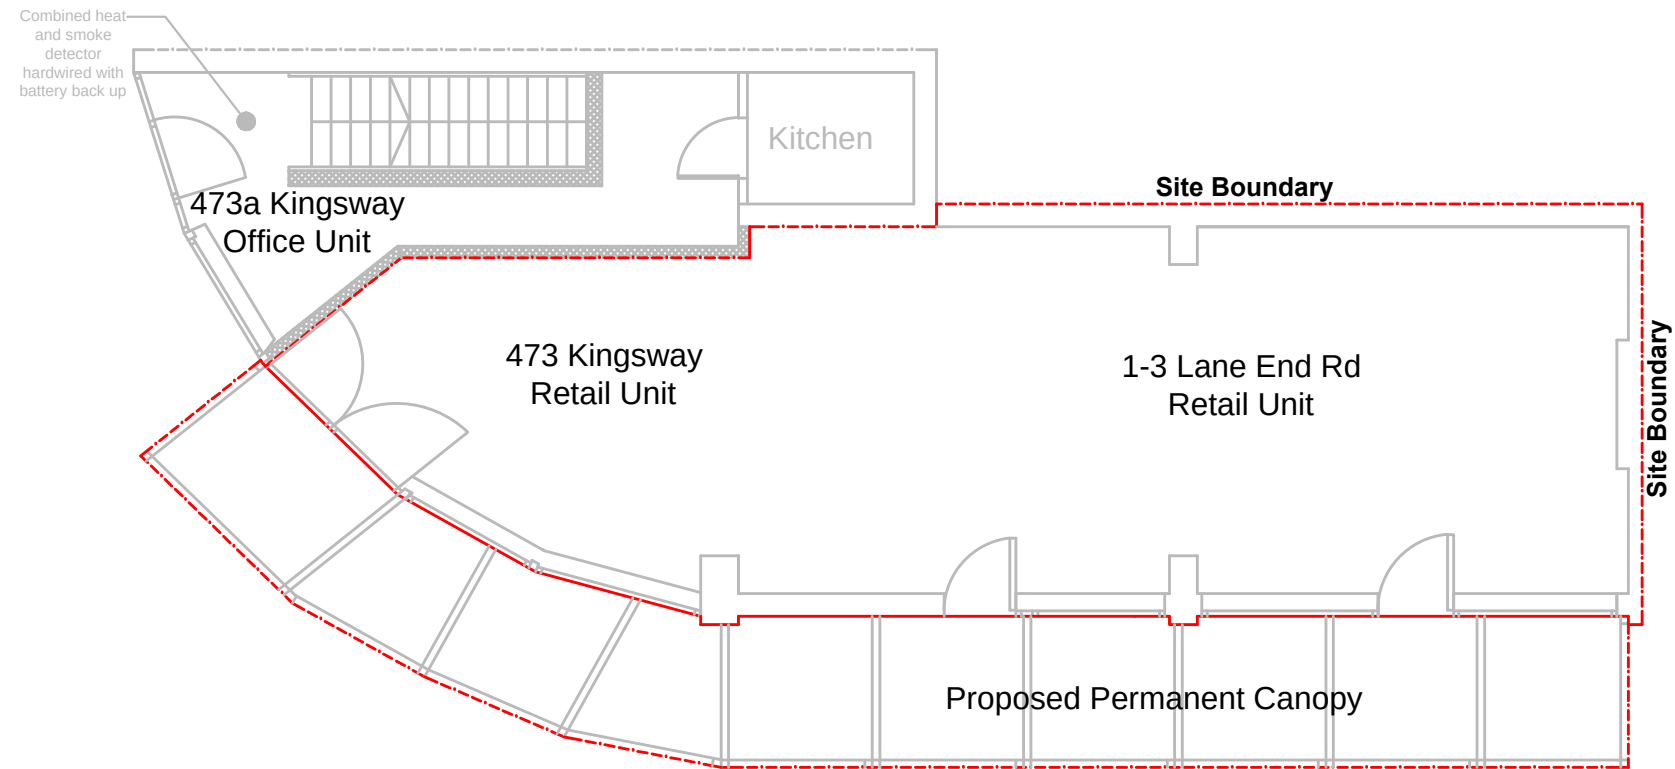

Proposed Ground Floor Plan

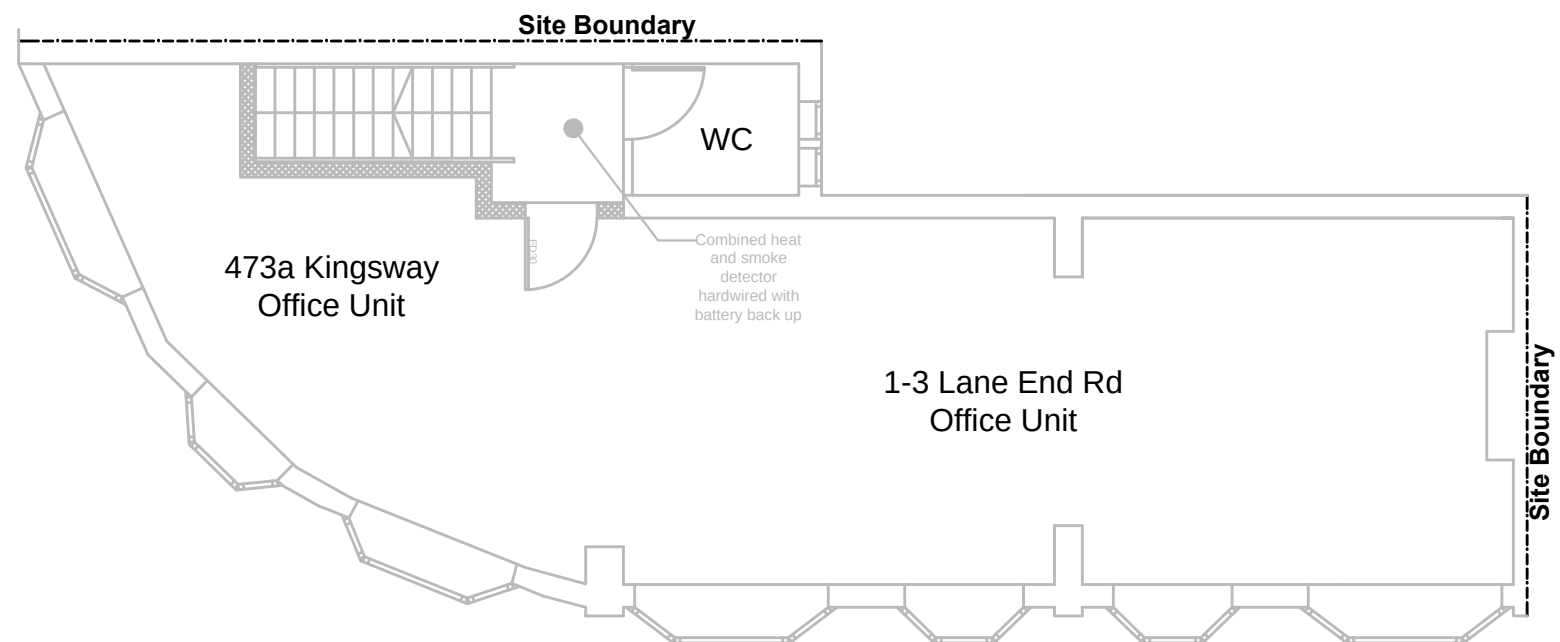

Proposed First Floor Plan

Mohammed Khan
BSc (Hons) MCIQB
Chartered Construction Manager & Property Consultant
Ash 4 Homes, Pure Offices, Brooks Drive, Cheadle Royal Business Park,
Cheadle, SK8 3TD, Tel: 0161 428 8652 Mobile: 07890 269580

Project Name: Proposed Permanent External Canopy

Drawing Name:
Proposed Site Plans

Project Address:
473 Kingsway,
Burnage,
Manchester, M19 1NR

Project Ref: MK/042102

Date: 07.10.21

Scale: 1:100

Paper Size: A3

Sheet:

02

Rev: 0