


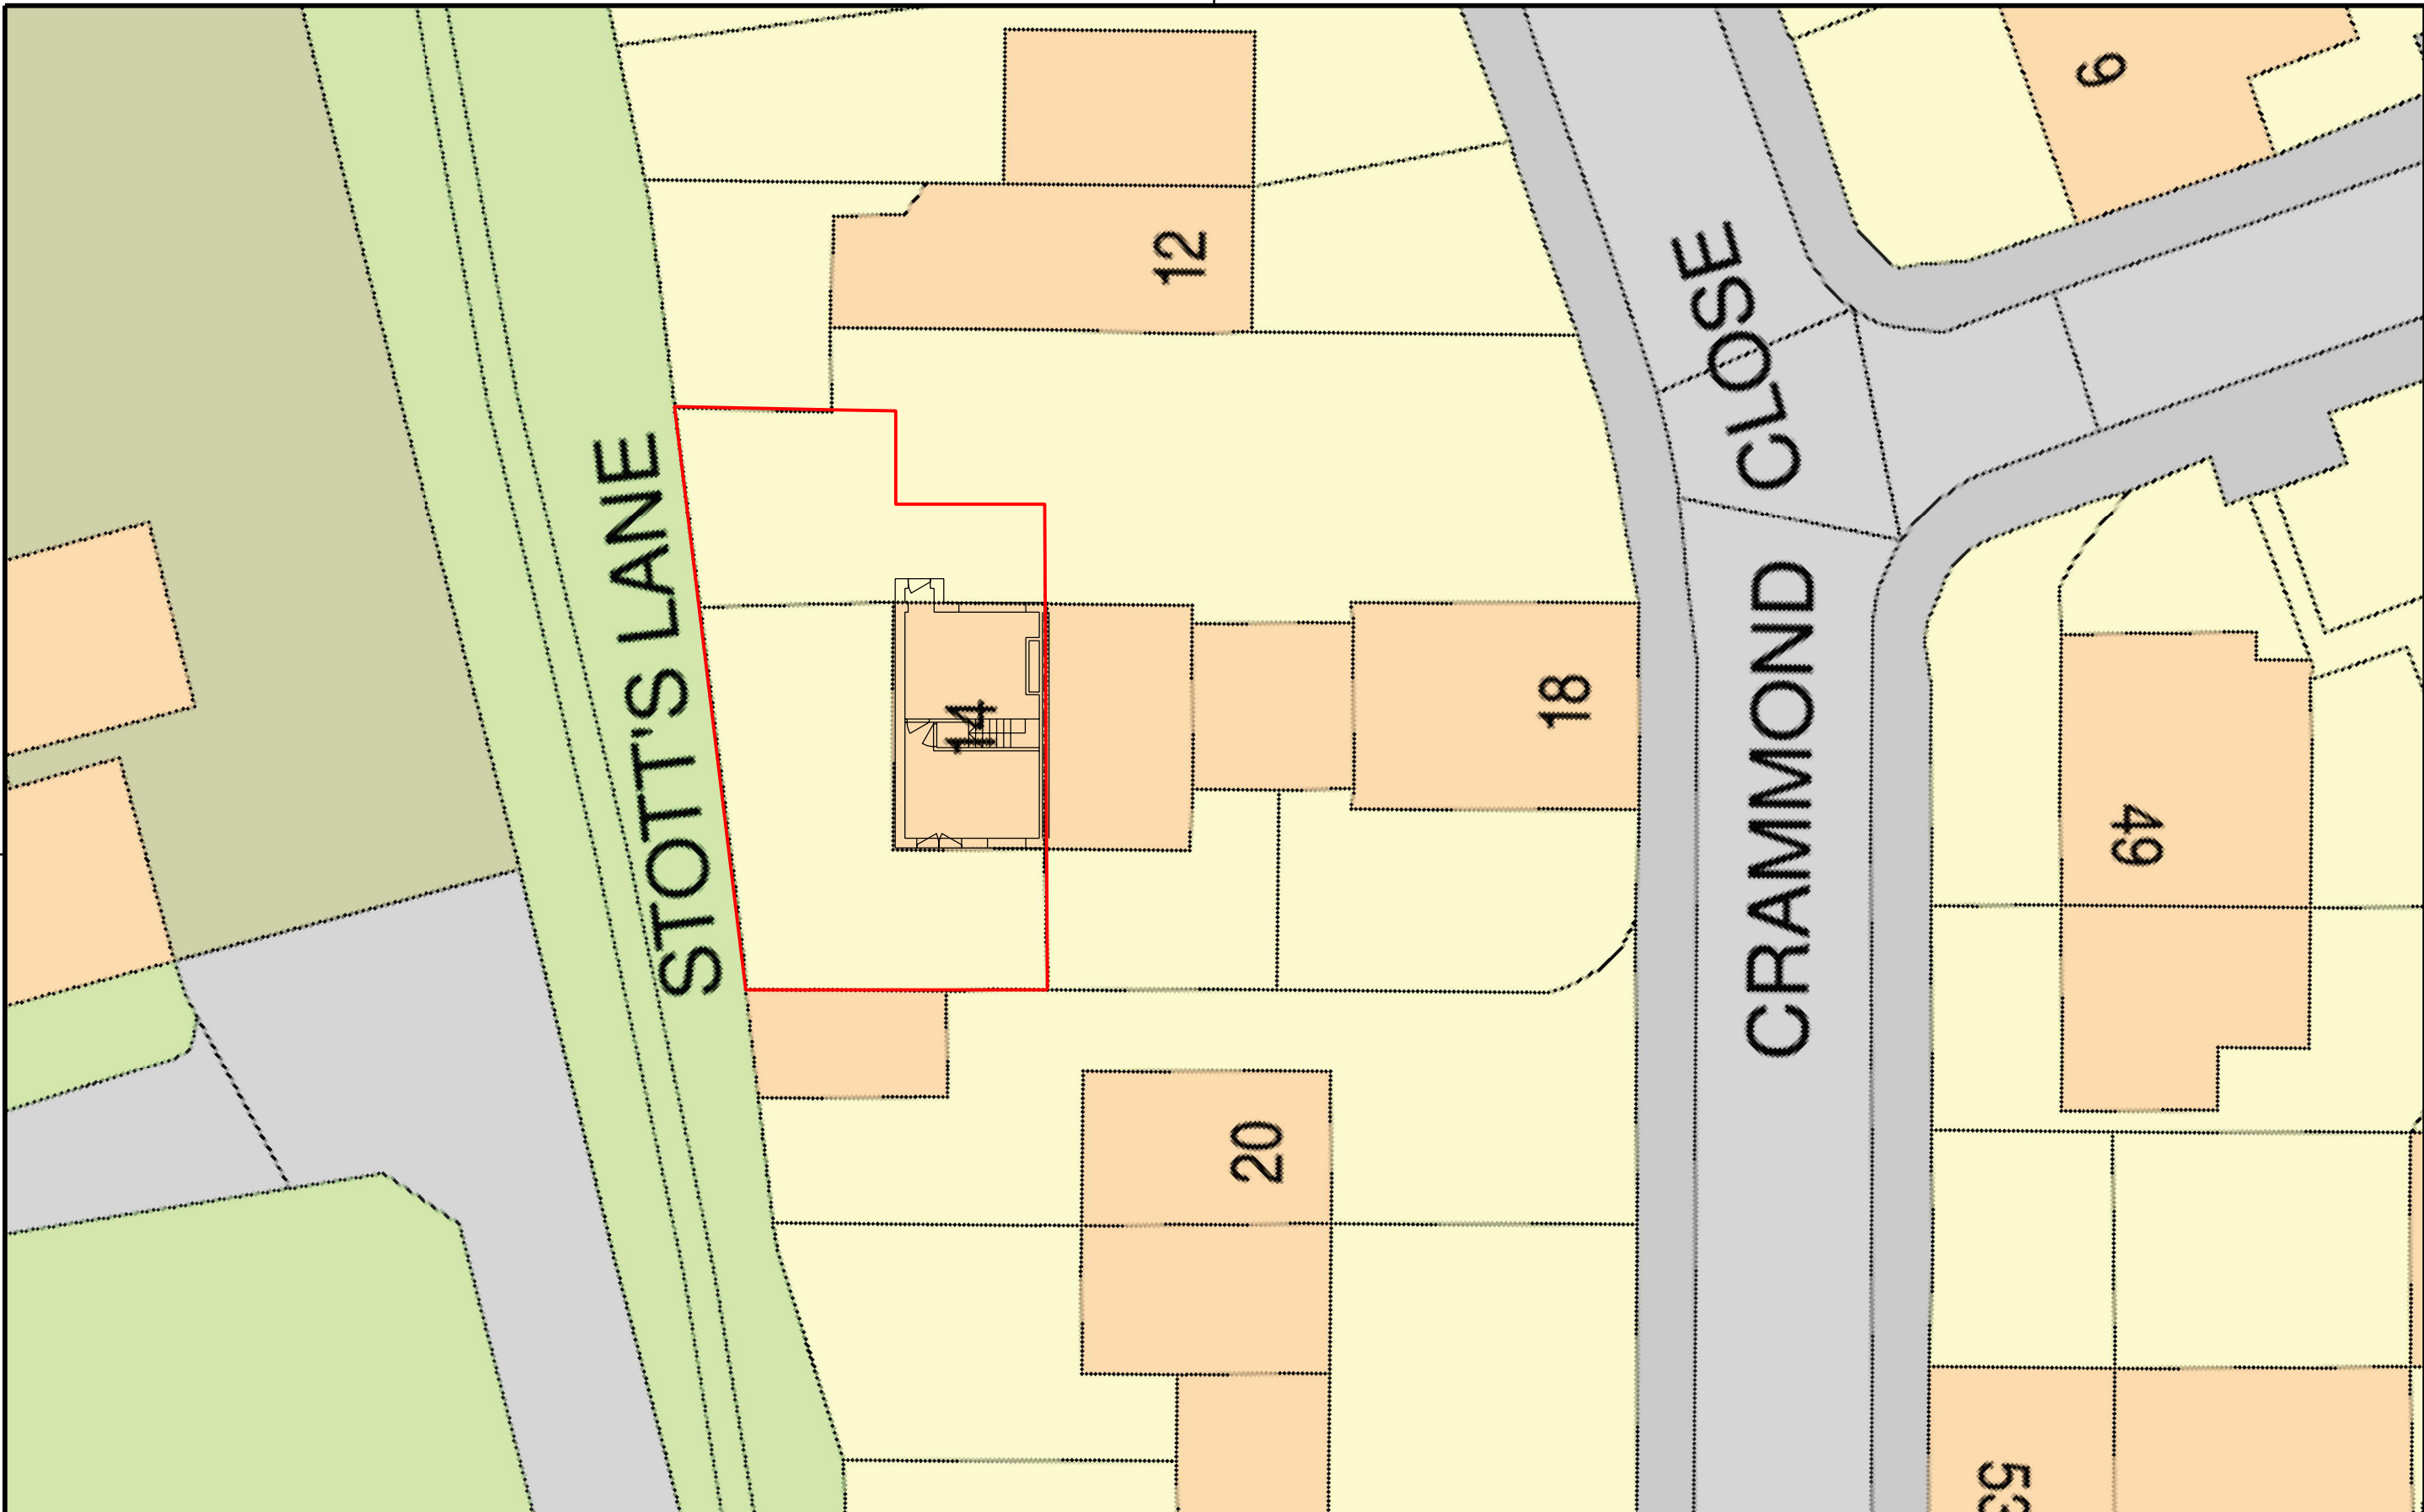

Title Existing Site Plan	Drawn By	Name A.Jones	Sig. A.Jones	Date Jul'21
	Checked By	Name S.Shaw	Sig. S.Shaw	Date Jul'21
	Approved By	Name S.Shaw	Sig. S.Shaw	Date Jul'21
	Scale	1:200 @ A3	Sheet Site - Existing	
	UOM	From	To	
Project Title Two Storey Side Extension to 14 Crammond Close, Manchester, M40 1PL For Mrs S. Shaw	Map Grid			



01	Jul'21	First Issue	AJ		
Rev.	Date	Description of Revisions	Drawn	Ck'd	App'd
Status					
Construction					
Contractor's					
Drawing Number					
AWJ-14CRAM-SITE-EXT					Revision 01