
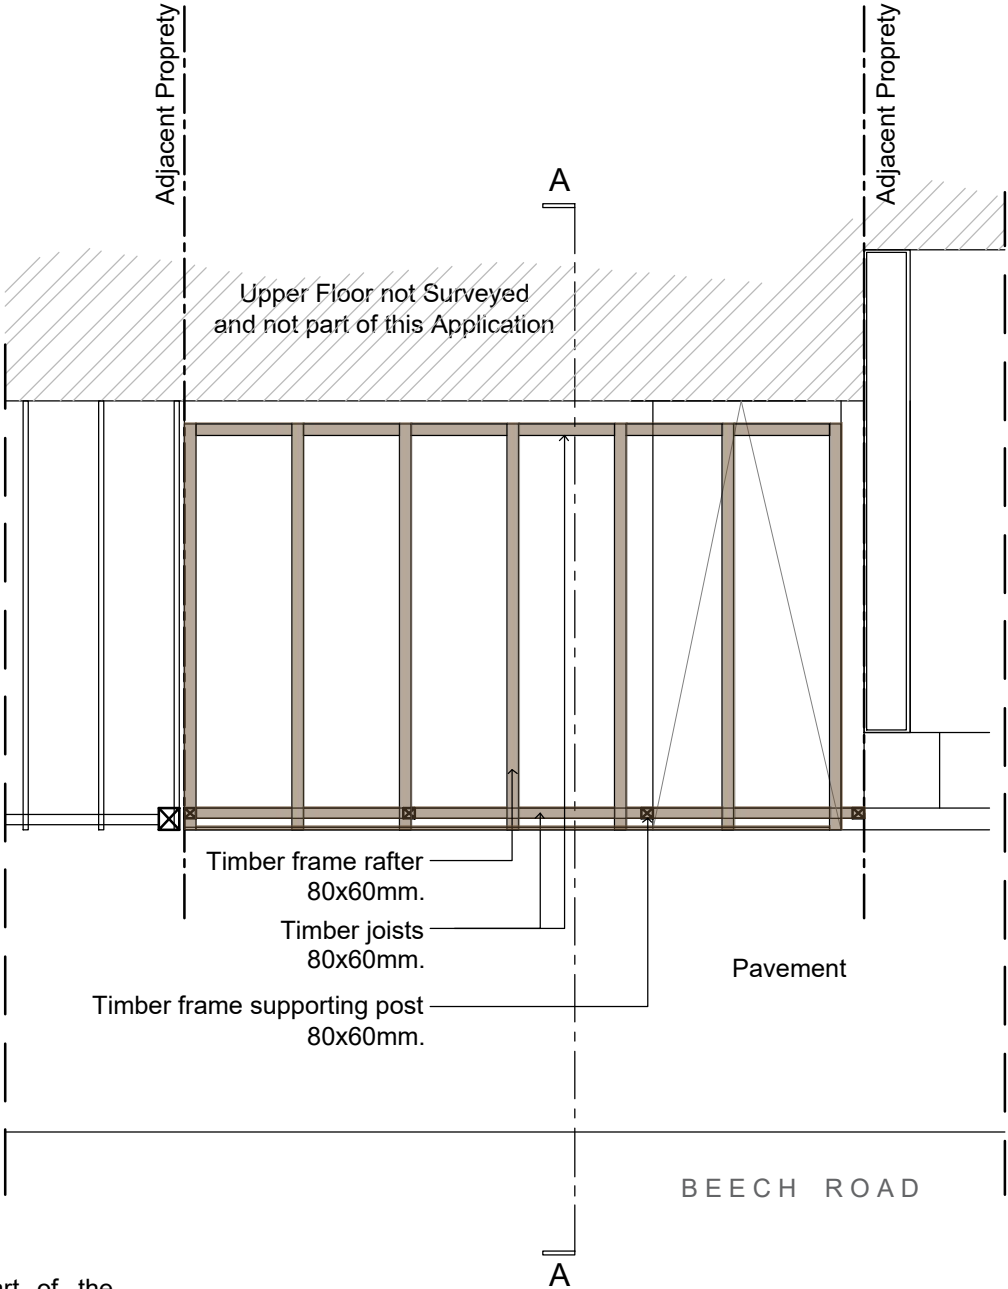
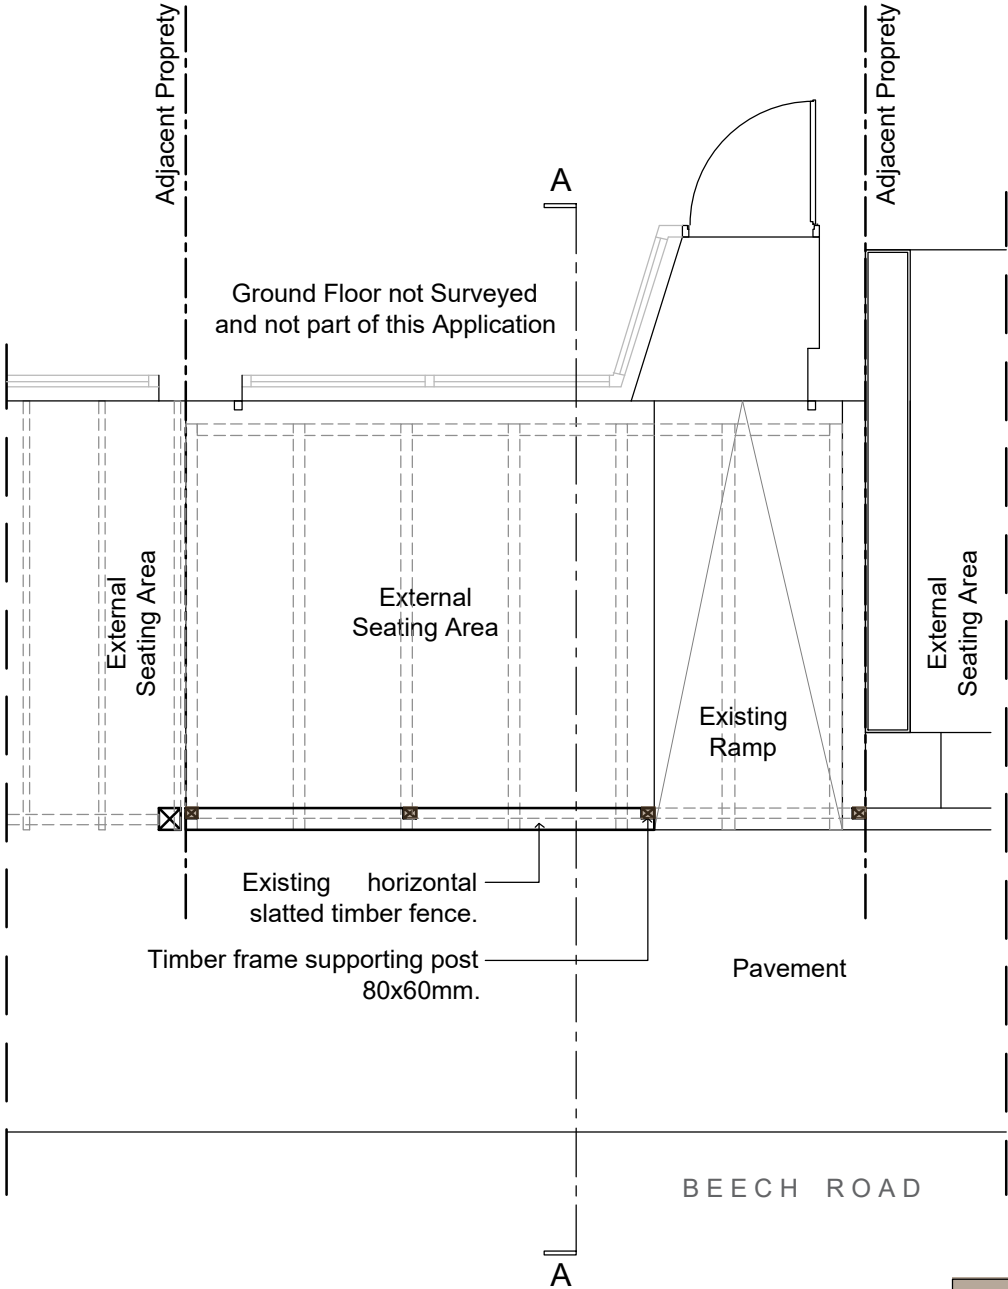
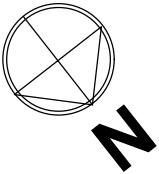


Ground Floor Plan

Scale 1:50 @ A3

Roof Plan

Scale 1:50 @ A3

 

 Existing canopy part of the current planning application

PAOLO BONATO ARCHITECT
808 Fresh - 138 Chapel Street
Manchester - M36 DE
07990091766
paolo.bonato.72@gmail.com

CLIENT
SEB'S BAR

SITE
97 Beech Road - Chorlton - Manchester - M21EQ

PROJECT TITLE
Planning Application for the retention of the existing timber-framed canopy

PURPOSE OF ISSUE
PA

REVISION:		DATE
DRAWING TITLE Proposed Plans		DATE 17 09 2021
SCALE 1:50 @ A3	DRAWING NUMBER PA100-003	REVISION A