



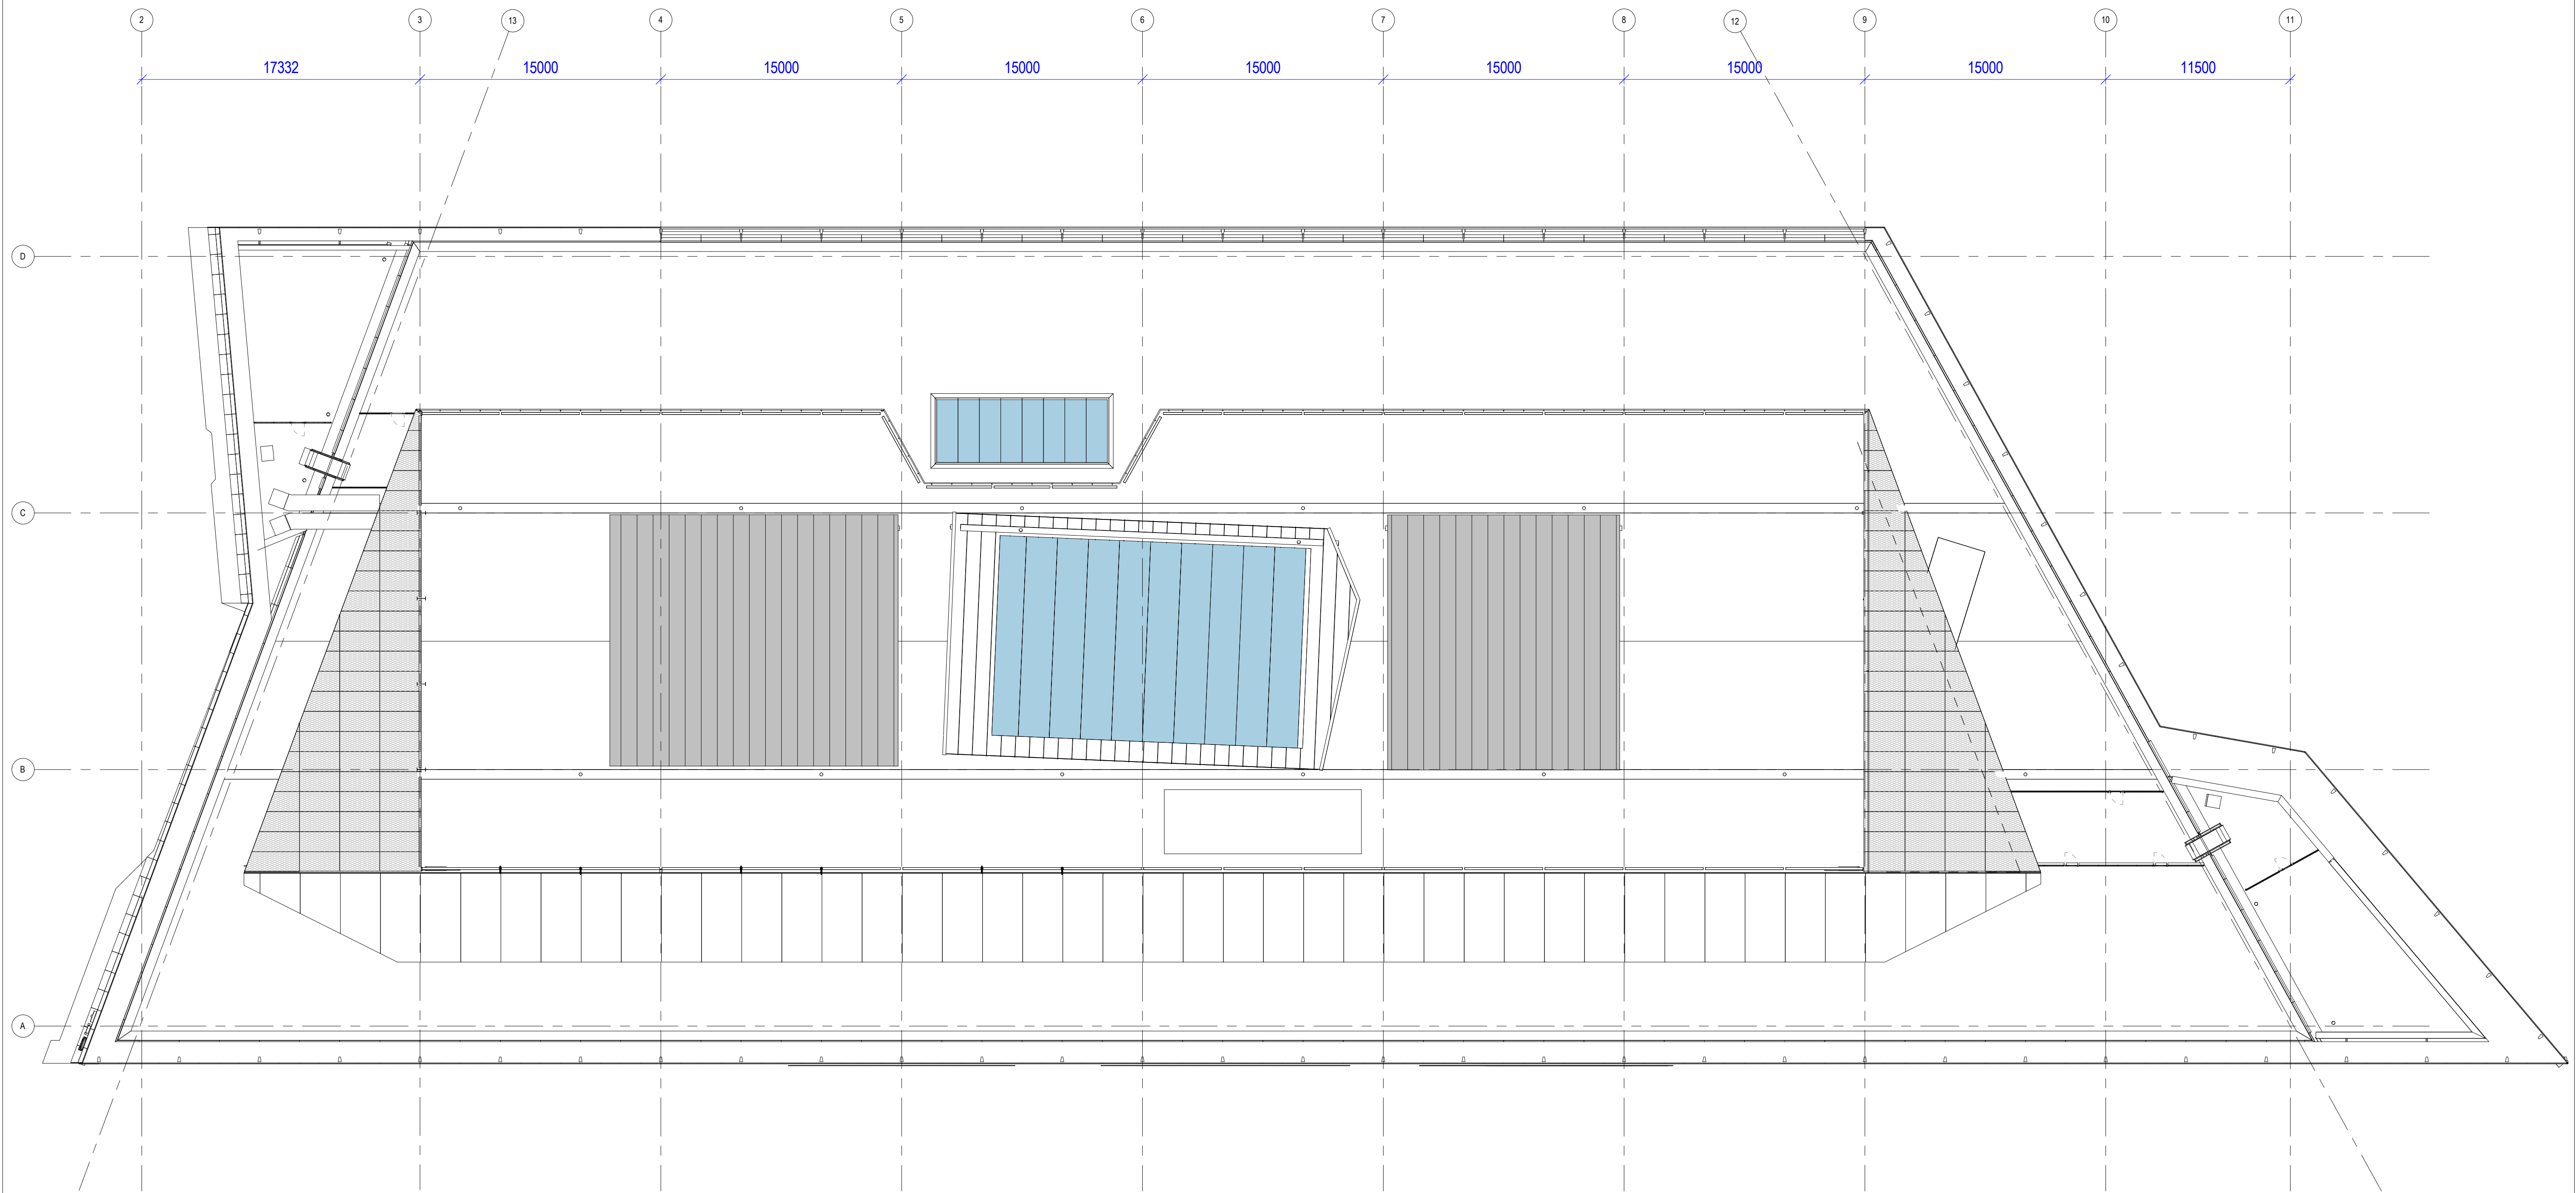

1 GA Plan - Phase 1 - Roof
1 : 200

BUILDING DESIGN PARTNERSHIP SHALL HAVE NO RESPONSIBILITY FOR ANY USE MADE OF THIS DOCUMENT OTHER THAN FOR THAT WHICH IT WAS PREPARED AND ISSUED.
ALL DIMENSIONS SHOULD BE CHECKED ON SITE.
DO NOT SCALE FROM THIS DRAWING
ANY DRAWING ERRORS OR DIVERGENCIES SHOULD BE BROUGHT TO THE ATTENTION OF BUILDING DESIGN PARTNERSHIP AT THE ADDRESS SHOWN BELOW.
DRAWINGS SHALL BE READ IN CONJUNCTION WITH THE FOLLOWING BEFORE WORK COMMENCES:
• THE CDM DESIGN ISSUES REGISTER
• THE BOP RISK SERIES OF DRAWINGS
• THE PROJECT CDM RISK REGISTER

NOTES

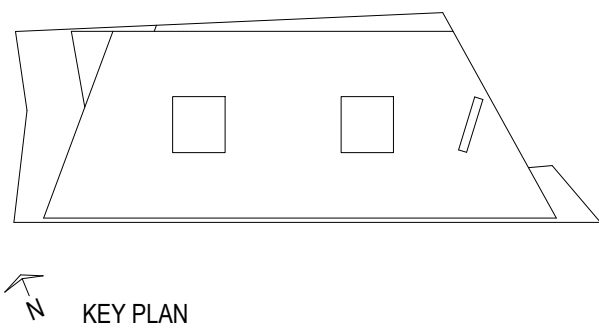

REVISION	DESCRIPTION	DRAWN	CHECKED	DATE	REVISION	DESCRIPTION	DRAWN	CHECKED	DATE
P02	FOR PLANNING	SMS	JB	10/12/21					
P01	FIRST ISSUE	SMS	JB	13/01/21					

CLIENT

11 Ducie Street
PO Box 85
Piccadilly Basin
Manchester
M60 3JA
United Kingdom
T +44 (0)161 828 2200
www.bdp.com



PROJECT TITLE	The HIVE
REF / JOB NUMBER	P2007773
OWNER	Commercial In Confidence
DRAWING TITLE	GA Plan - Roof Plan
SCALE	@ A1
DATE FIRST ISSUED	1 : 200
DATE FIRST ISSUED	13/01/21
DRAWING No.	HIVE-BDP-01-00-DR-A-EF_70_60-9007
REVISION	P02