





Notes:

@ This drawing and the information contained within, the media remains the property of TJB Architects Ltd. It is to be used for the project only and is not to be reproduced or altered without the knowledge and written consent of TJB Architects Ltd. The information should be distributed in its entirety and be not to be reproduced or altered without the knowledge and written consent of TJB Architects Ltd. The information contained within this drawing is for guidance only and is not to be used for any other purpose. TJB Architects Ltd. does not accept any liability for any errors or omissions in this drawing and detail. There is no expressed or implied warranty or fitness for any particular purpose, supplied with this information. All dimensions and levels depicted are subject to checking on site. TJB Architects Ltd. does not accept any liability for the accuracy of any information provided by third parties.

* DO NOT SCALE FROM THESE DRAWINGS *

MATERIAL KEY

- 01 - Red Brick To Match Existing.
- 02 - Course White Render To Match Existing.
- 03 - Red Clay Roof Tiles To Match Existing.
- 04 - Grey UPVC Windows, Fascia Boards.
- 05 - Grey UPVC Gutters & Down Pipes.
- 06 - Black UPVC Gutters & Down Pipes.

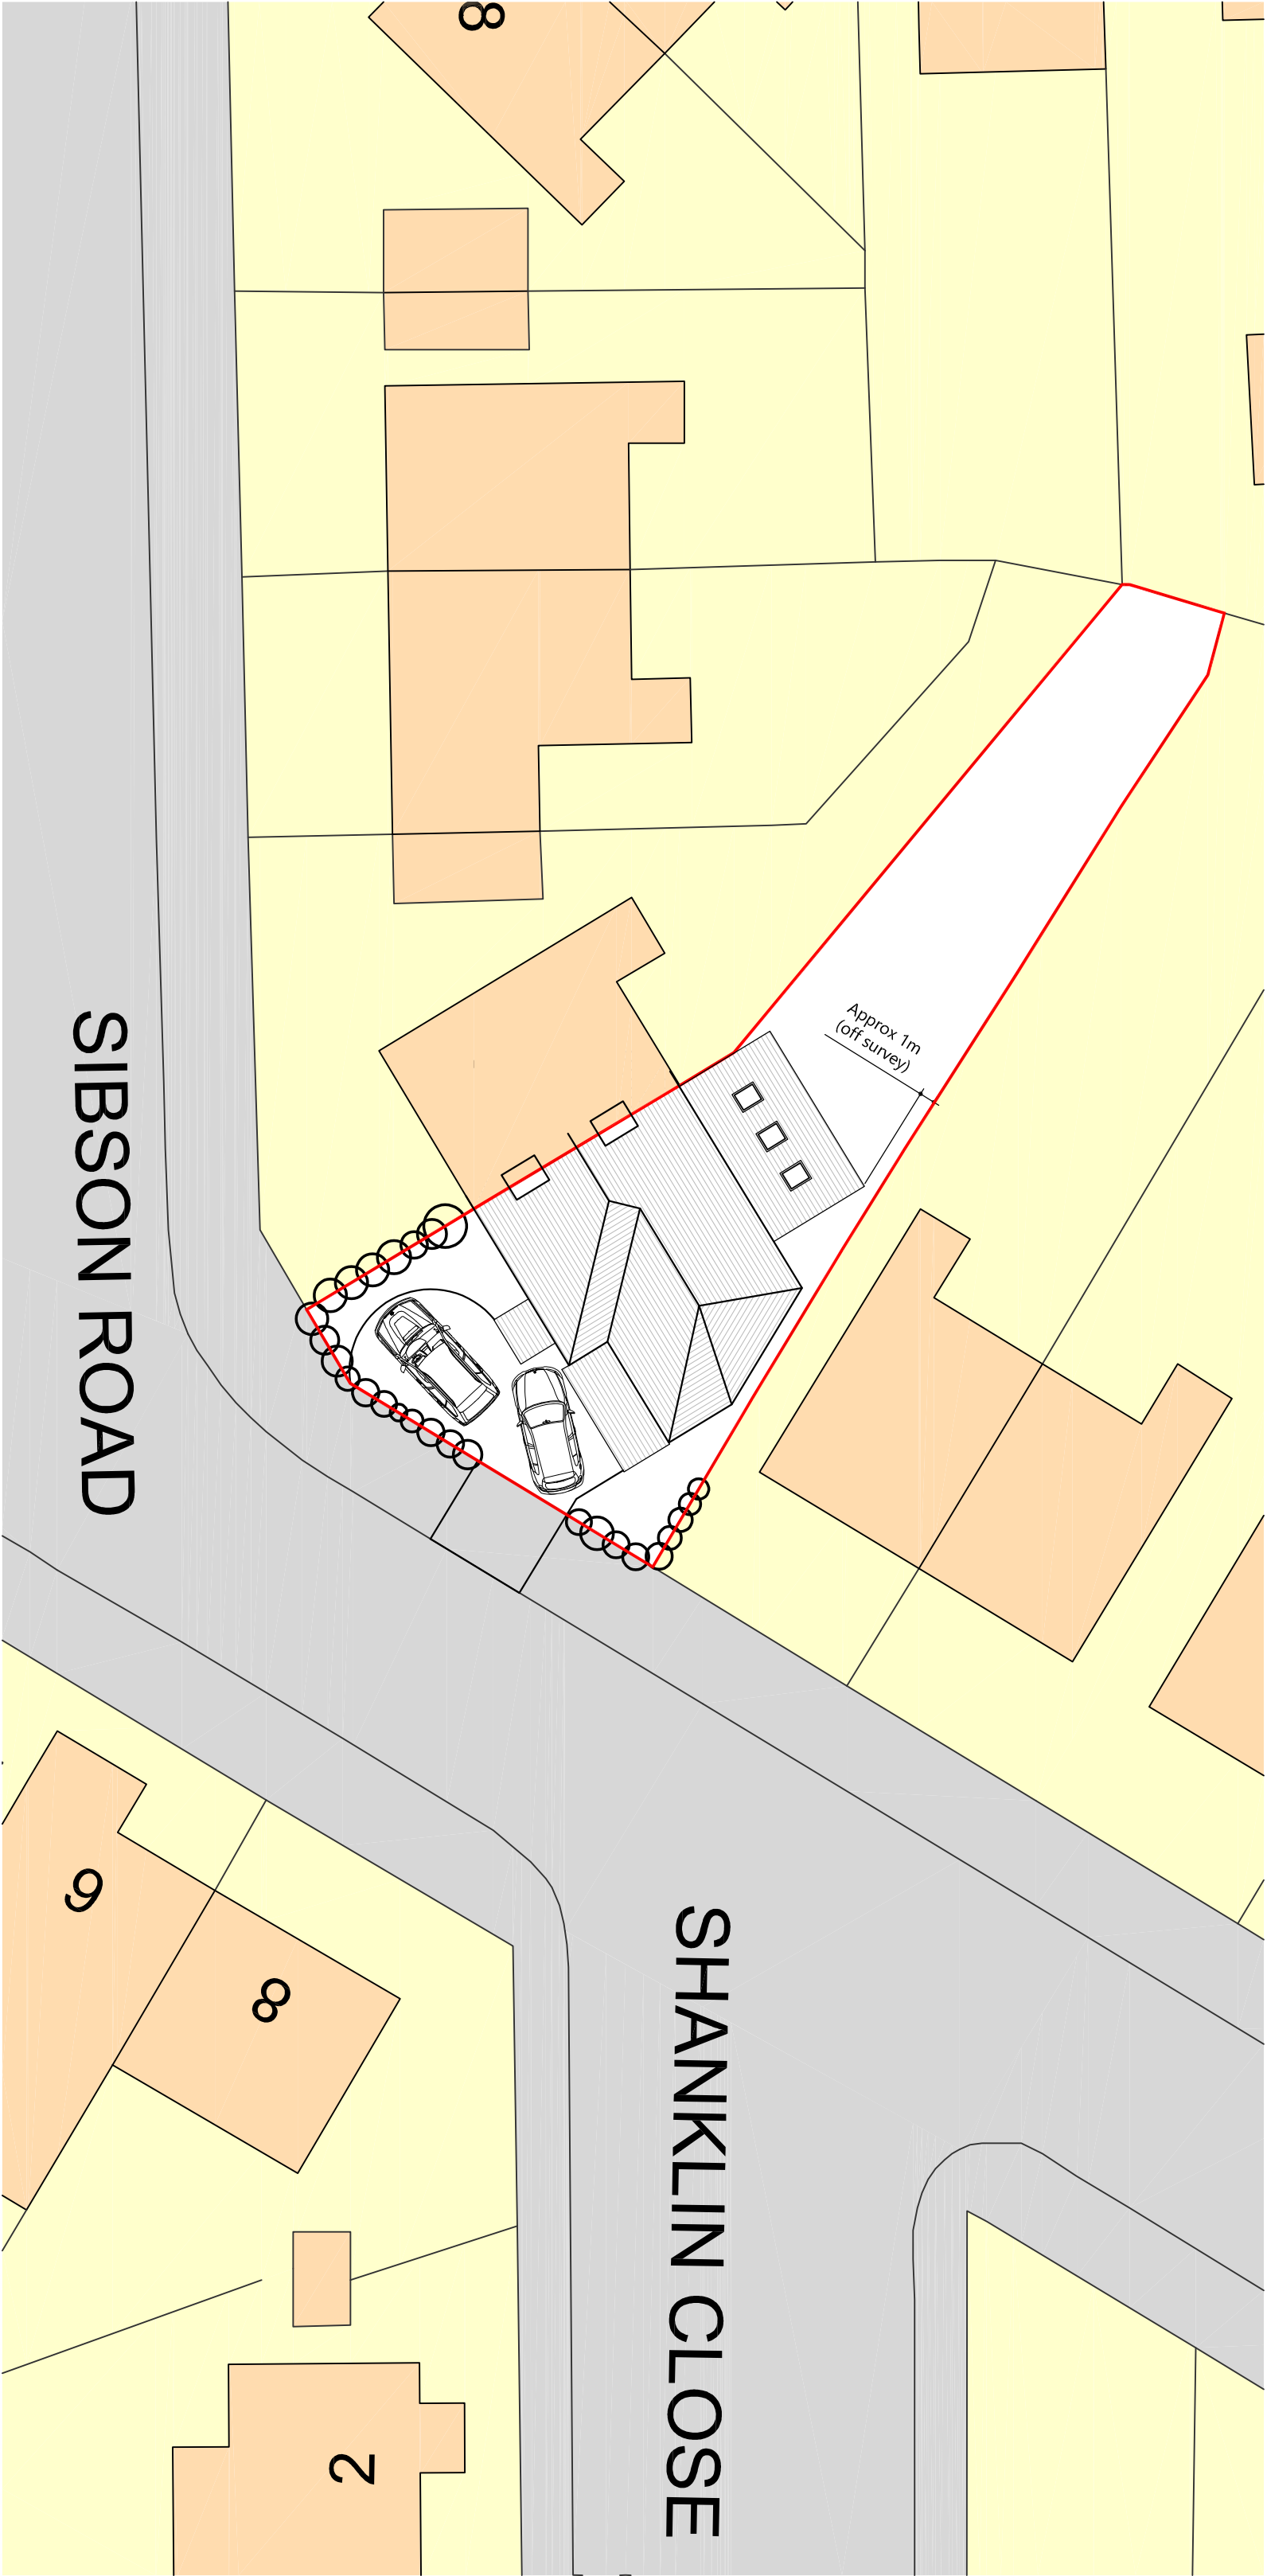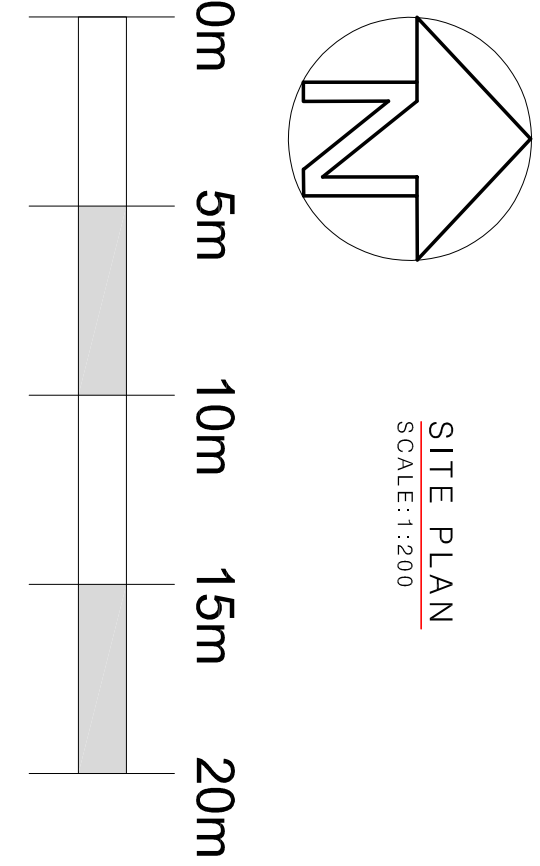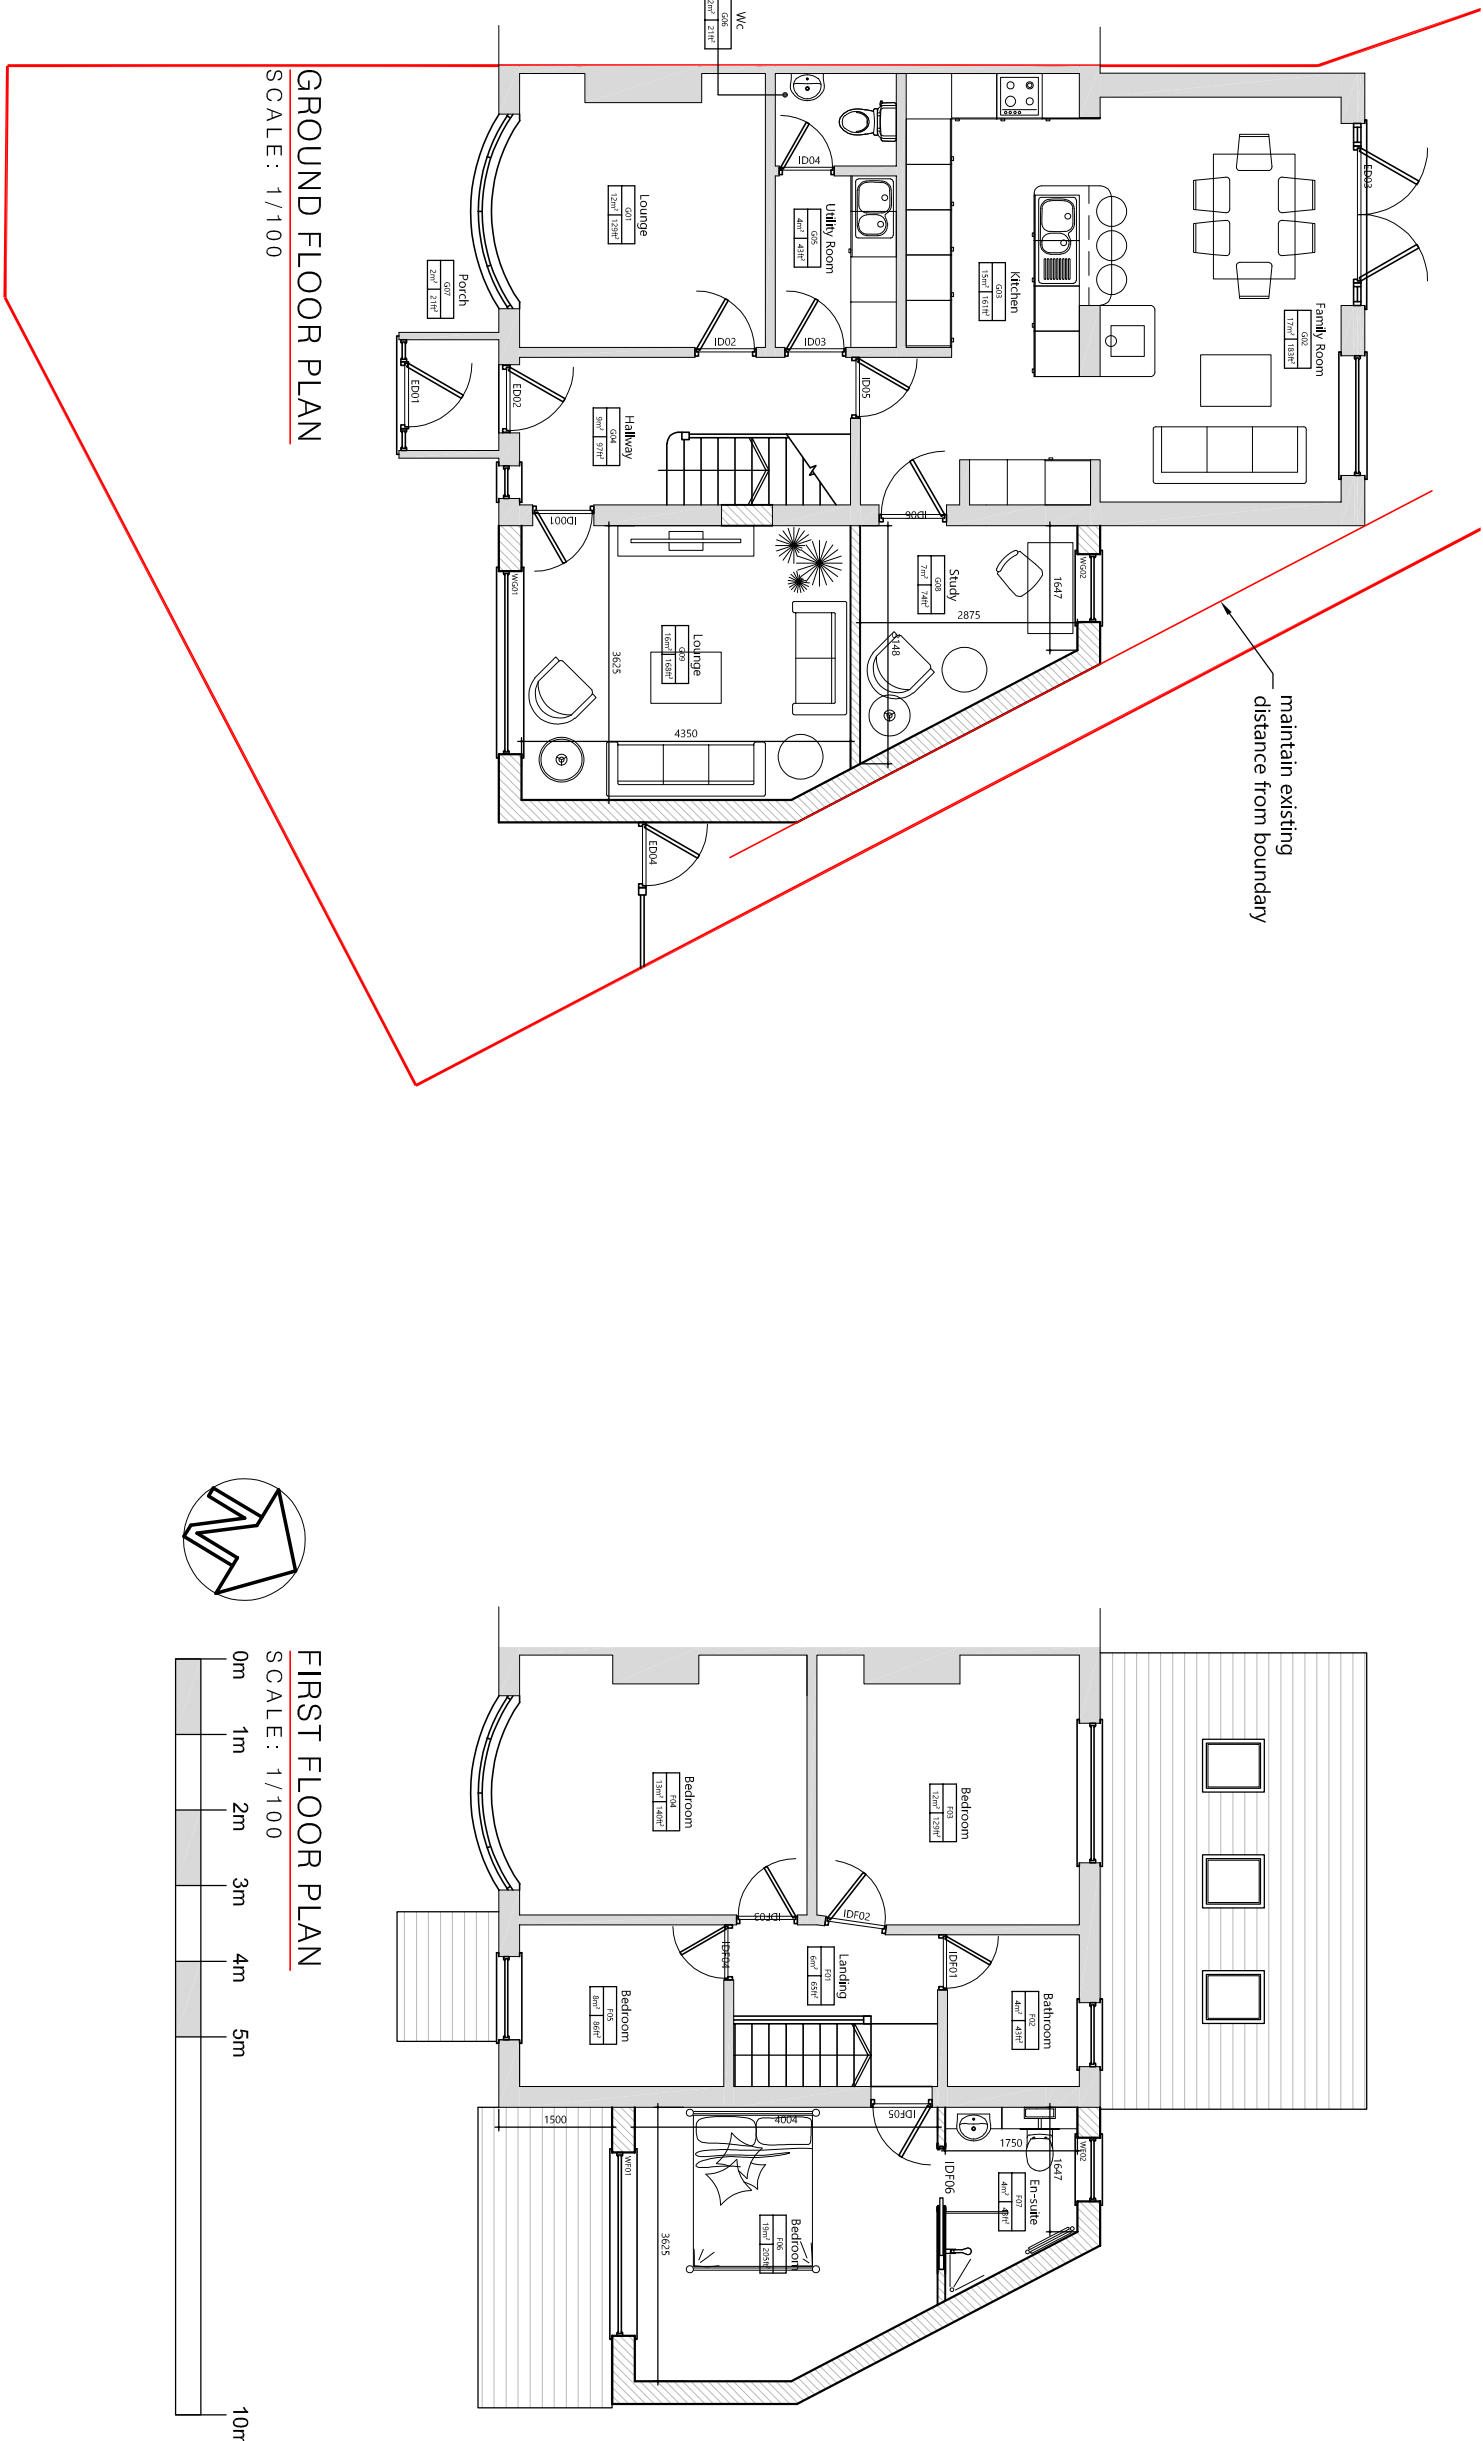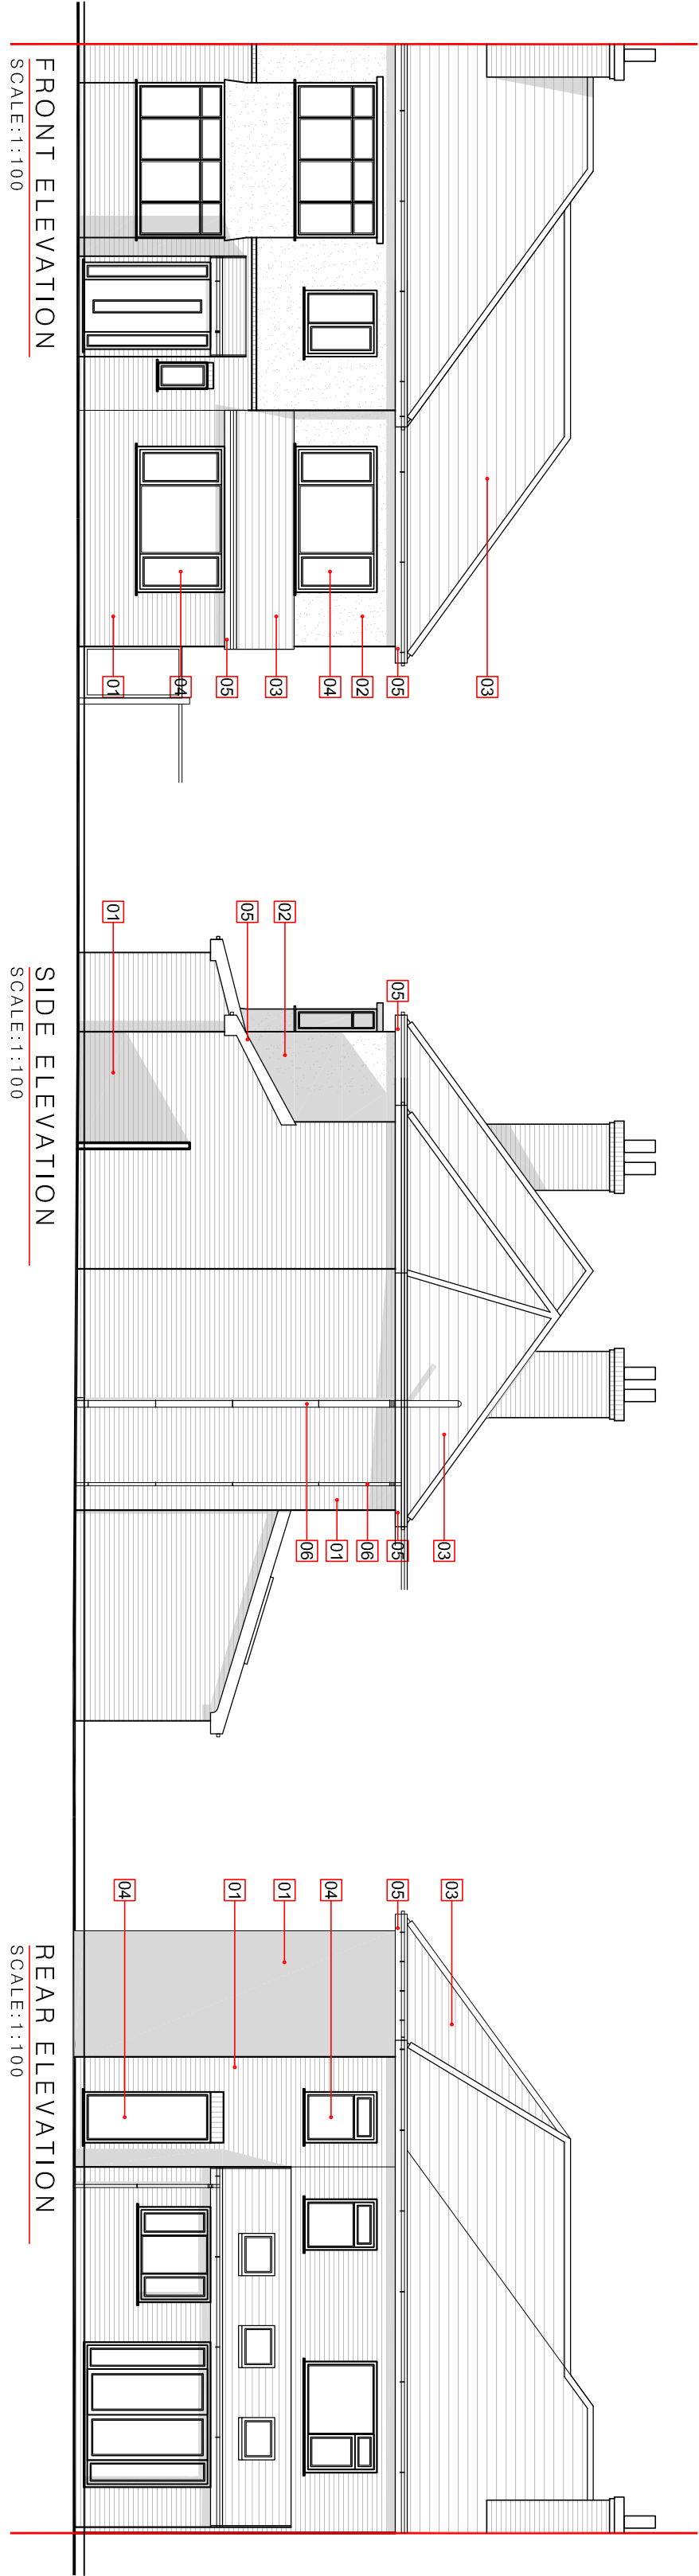

B	First Floor plan and elevations revised following comments received from planning officer.	TB	21/9/21
A	First Floor plan and elevations revised following comments received from planning officer.	TB	08/07/21
REV	DESCRIPTION	BY	DATE
STATUS			
PLANNING			

TJBarchitects

TJB Architects Ltd.
Tel: 0794 436 0008
Email: info@tjbarchitects.co.uk
Web: www.tjbarchitects.co.uk

CLIENT: MR & MRS WALL

SITE: 11 SIBSON ROAD
CHORLTON
MANCHESTER
M21 9RH

BRIEF: TWO STOREY
SIDE EXTENSION

TITLE: PROPOSED

SCALE: A1: 1:100 / 200	DATE: JUN 2021	DRAWN: TB	CHECKED: TB
PROJECT NO: 209	DRAWING NO: PL_103	REVISION: B	