




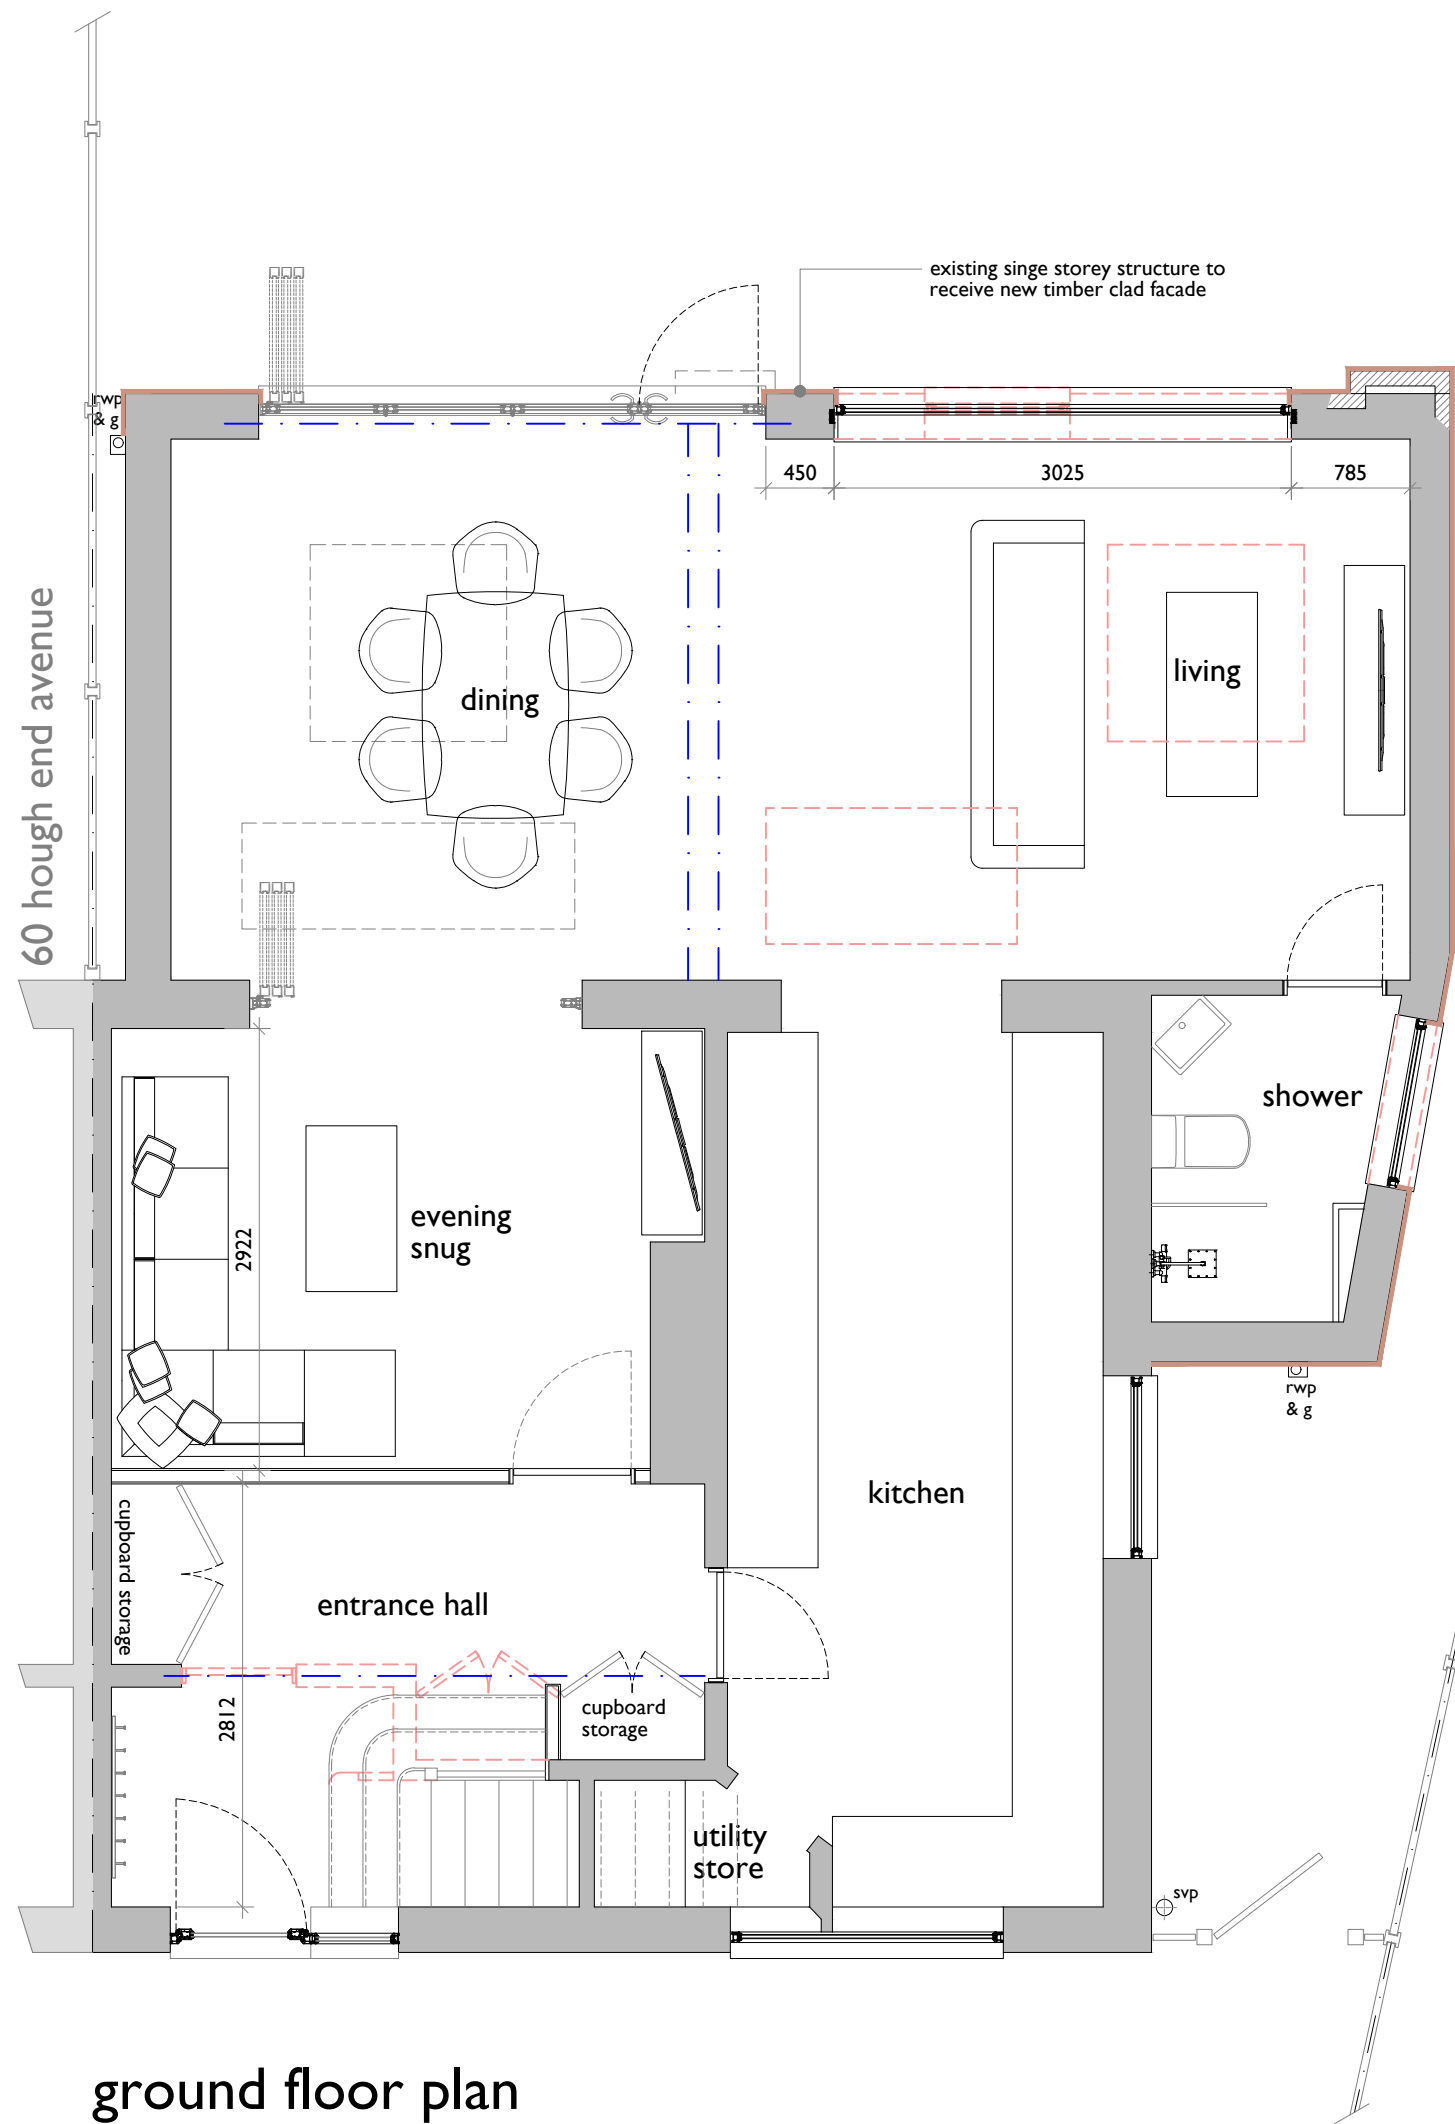

ground floor plan

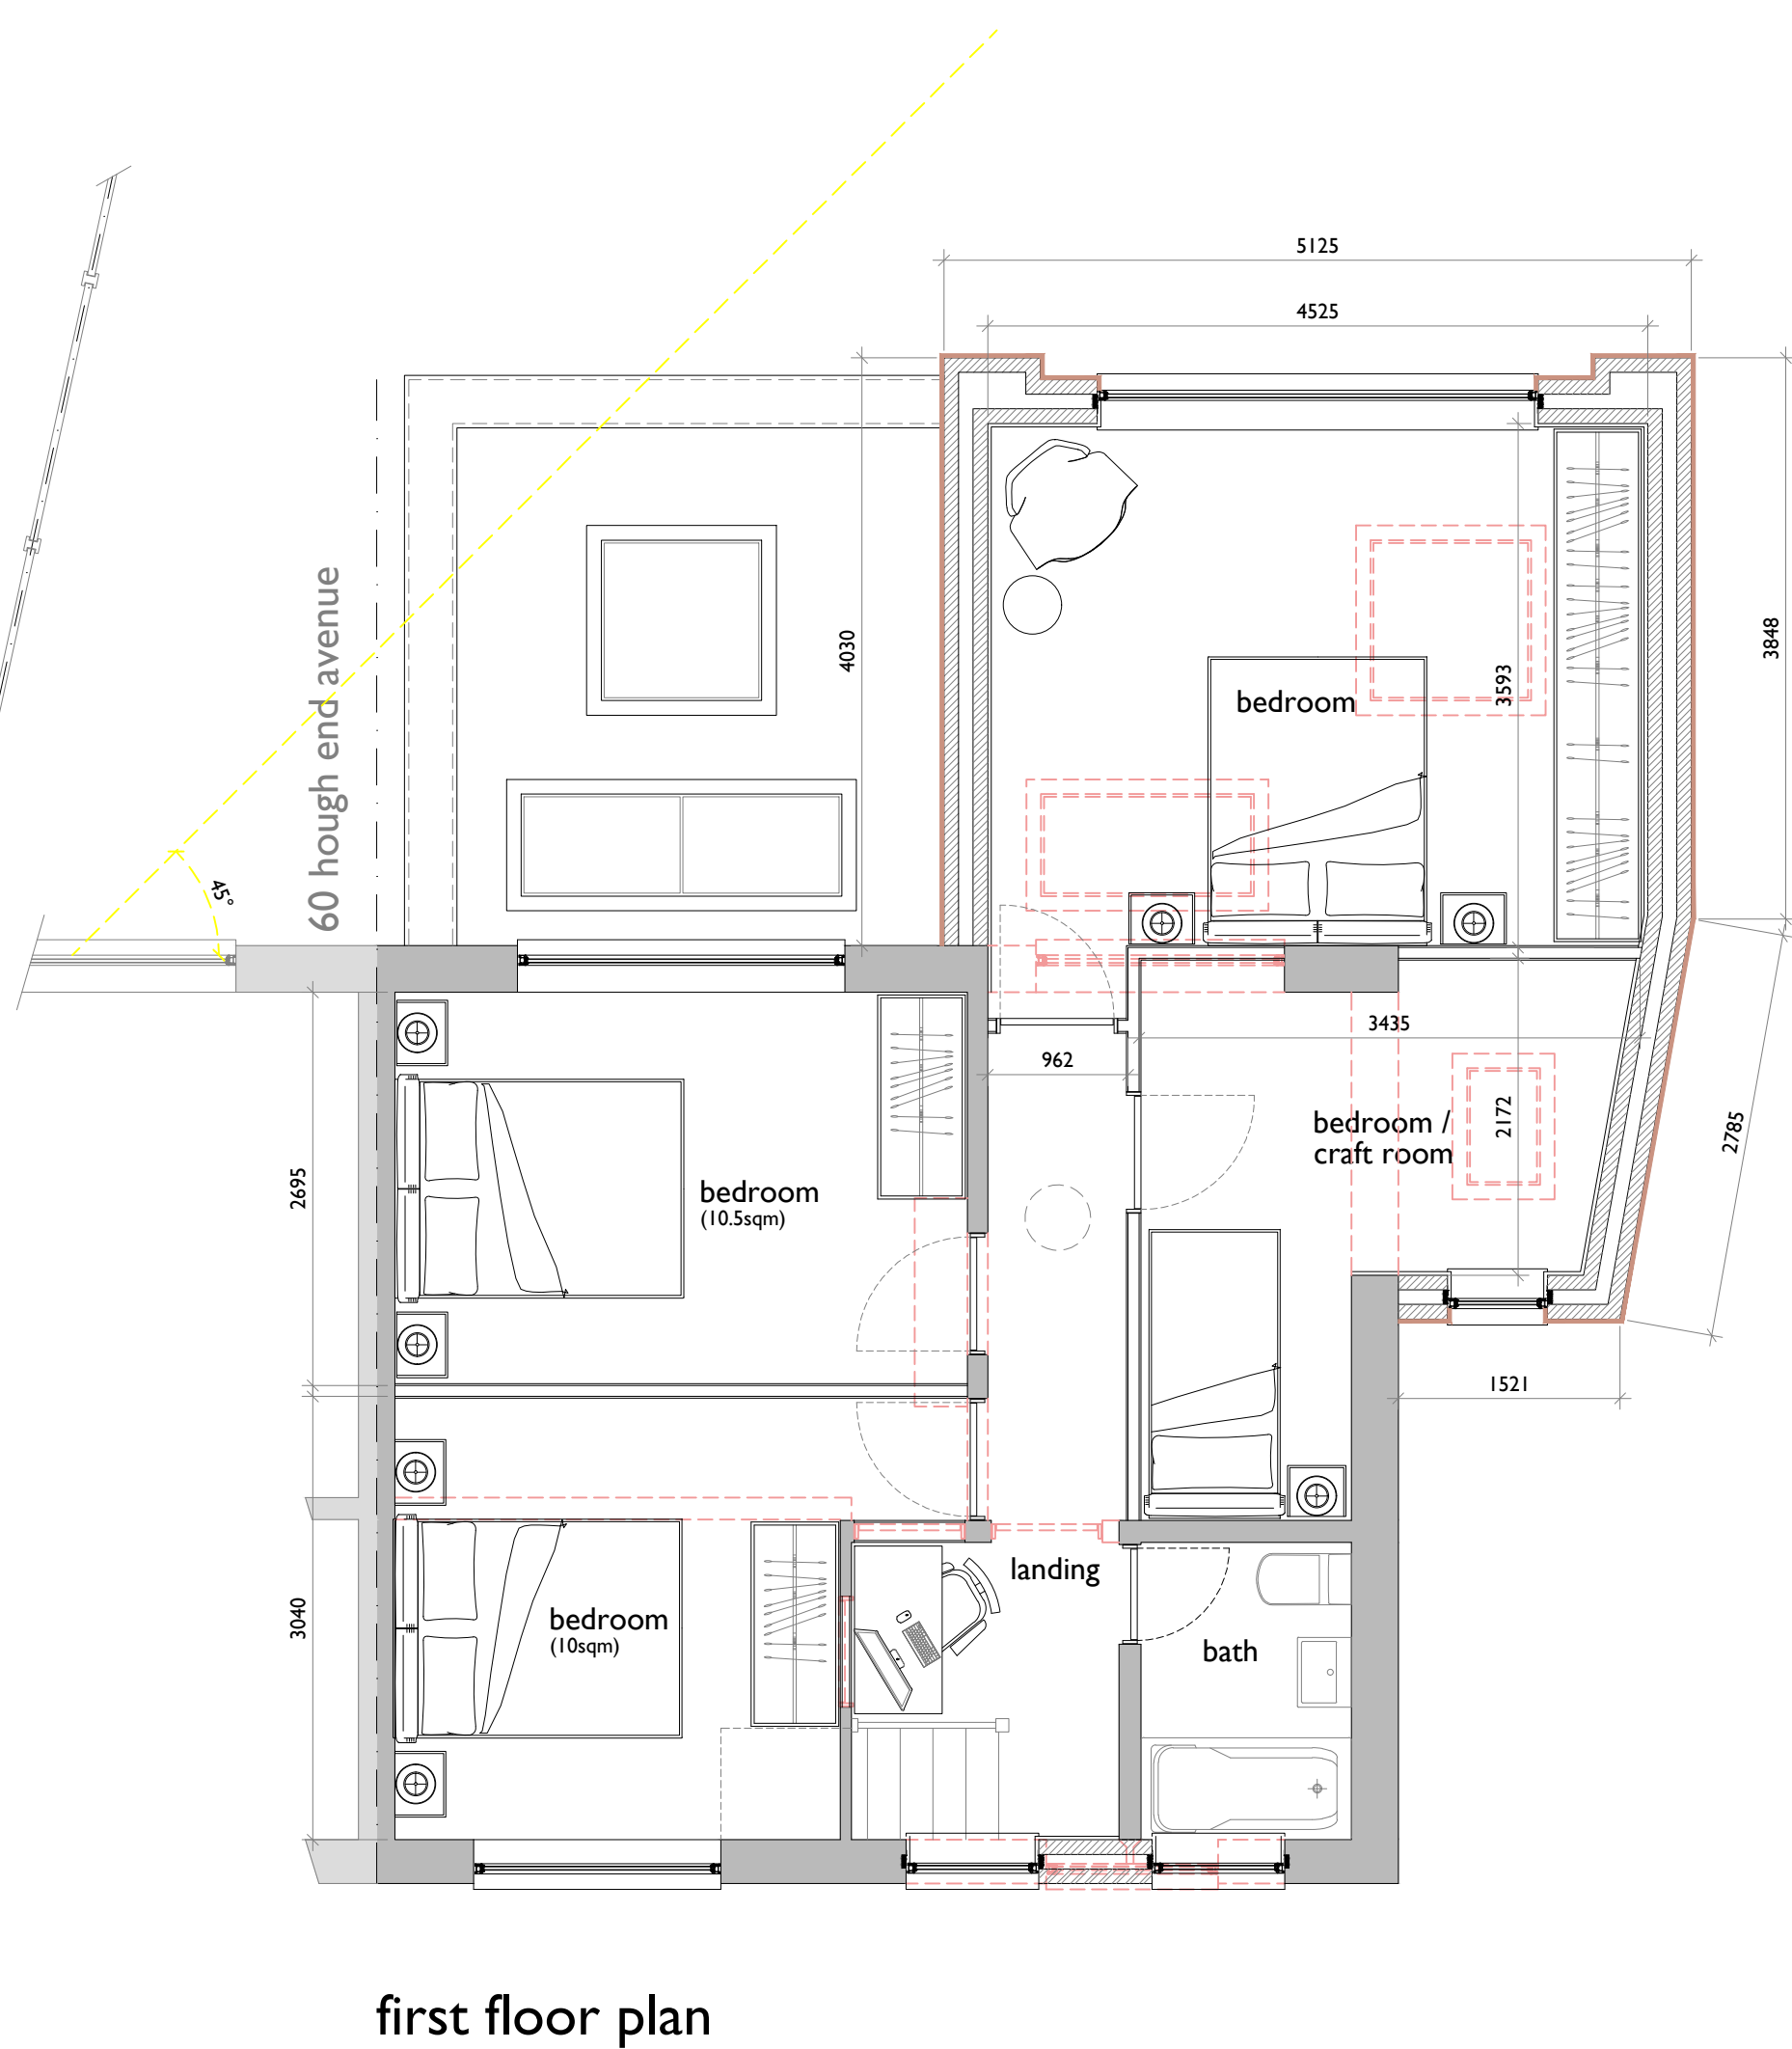

first floor plan

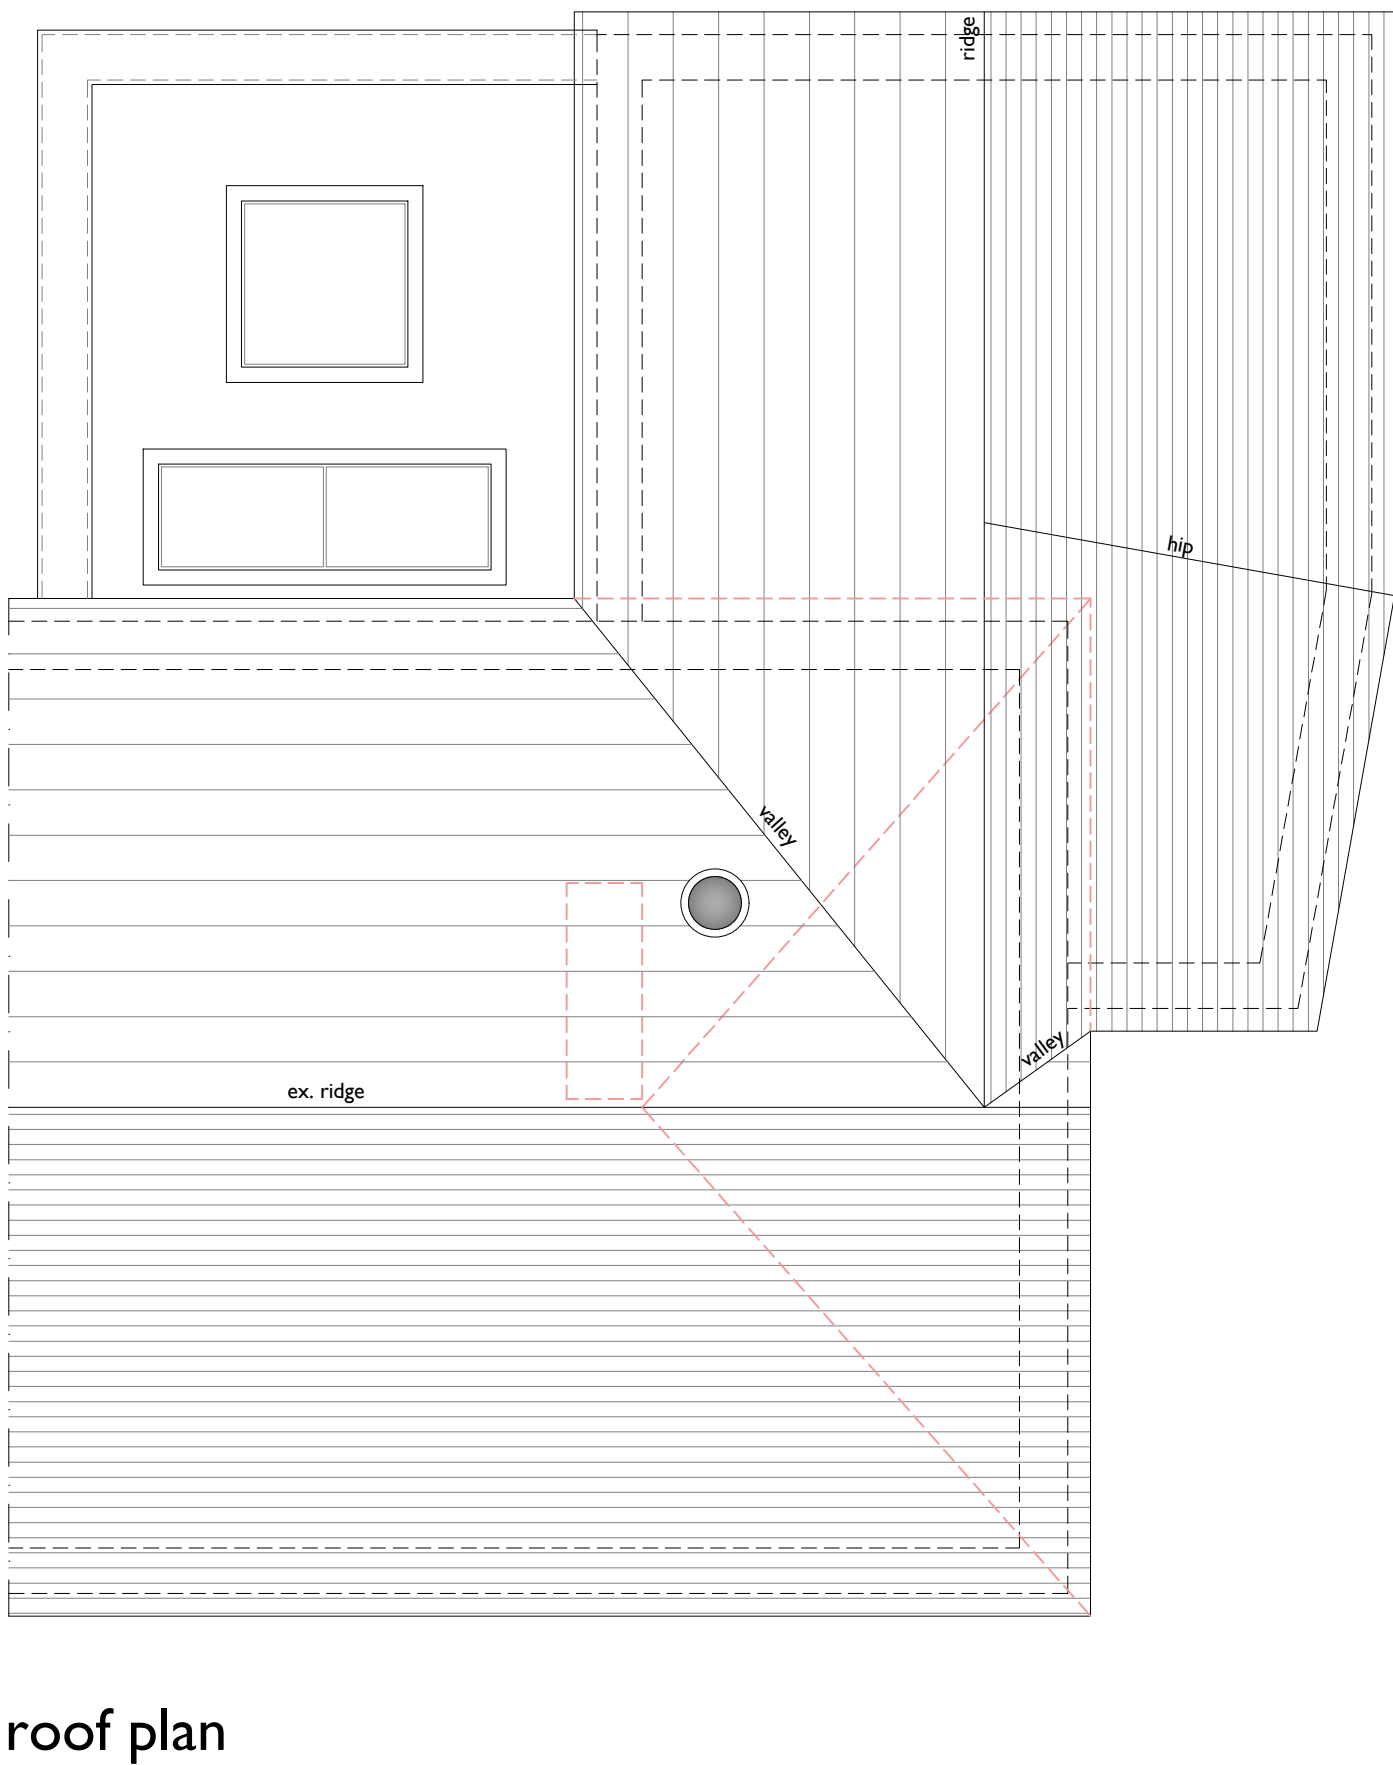

roof plan

materials schedule

walls	existing and proposed structures to side and rear elevations to receive timber clad facade brickwork to side elevation to match existing
roof	new grey interlocking concrete tiles to existing and proposed roof constructions
windows	grey to match existing to rear and side elevations

- notes:
- red dashed lines indicate extent of existing construction to be removed
 - shaded areas indicate extent of existing construction to be retained

e: james@skyarchitecture.co.uk t: 07743644720 w: www.skyarchitecture.co.uk	Client Chris & Michelle Kelly	Drawing Title Proposed Floor Plans	Job Number 21038	Date November 2021	Paper Size A1	Revision A - Elevations omitted from drawing - 15.11.21
	Site Address 58 Hough End Avenue, Cheadle, M21 7SD		Drawing Number 102 revA	Stage Planning	Scale 1:50	