



SECOND FLOOR:
EXISTING & PROPOSED FLOOR PLAN

PLANNING DRAWINGS ONLY
NOT TO BE USED ON SITE

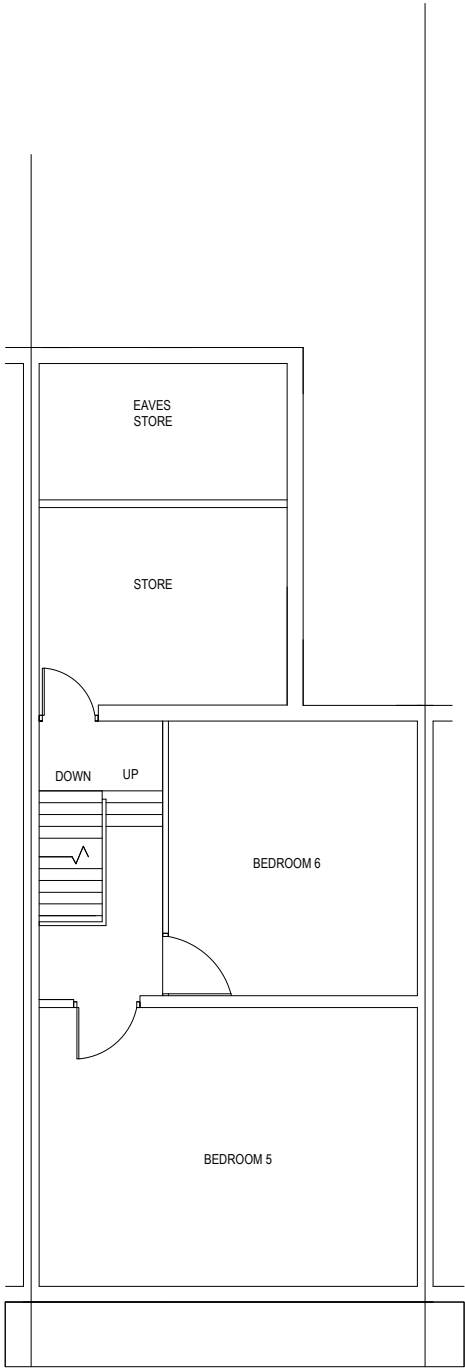

EXISTING SECOND FLOOR

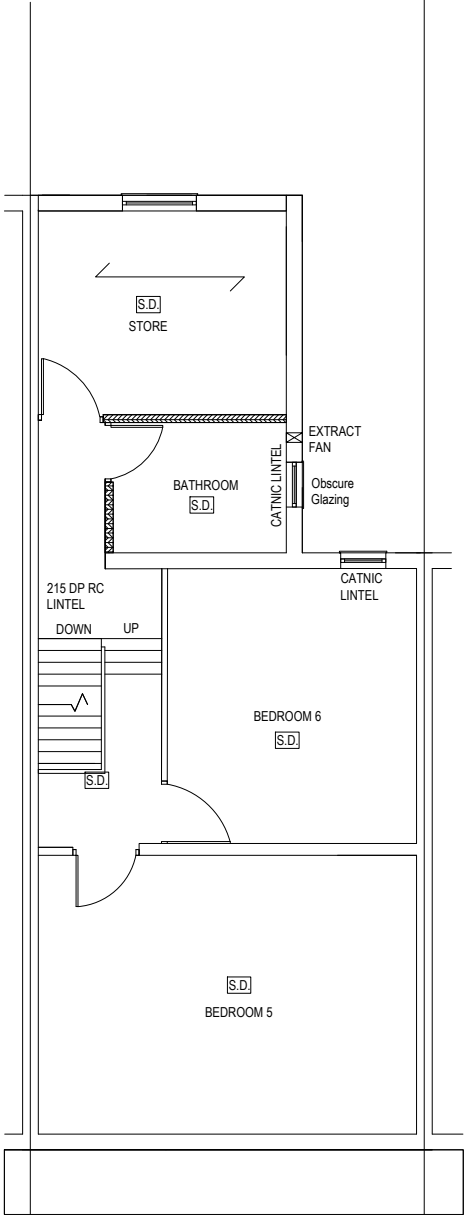

PROPOSED SECOND FLOOR

ALL MEASUREMENTS TO BE RE CHECKED
ON SITE BEFORE CONSTRUCTION
COMMENCES

ALL FINISHES ARE TO MATCH THAT OF
EXISTING DWELLING

ALL DRAINAGE TO BE CONNECTED TO
EXISTING
FOUL/STORM SEWER RESPECTIVELY

PROJECT: 50 BARLOW ROAD, LEVENSHULME, MANCHESTER, M19 3DA	SCALE: 1:25	DRAWN: VH	DESIGNER: VH
	TITLE: EXISTING & PROPOSED SECOND FLOOR PLAN		
	CLIENT: ISHFAQ HUSSAIN		
	DRAWING NUMBER: 19206		REV: B