


Boundary with No.47

Boundary with No.51

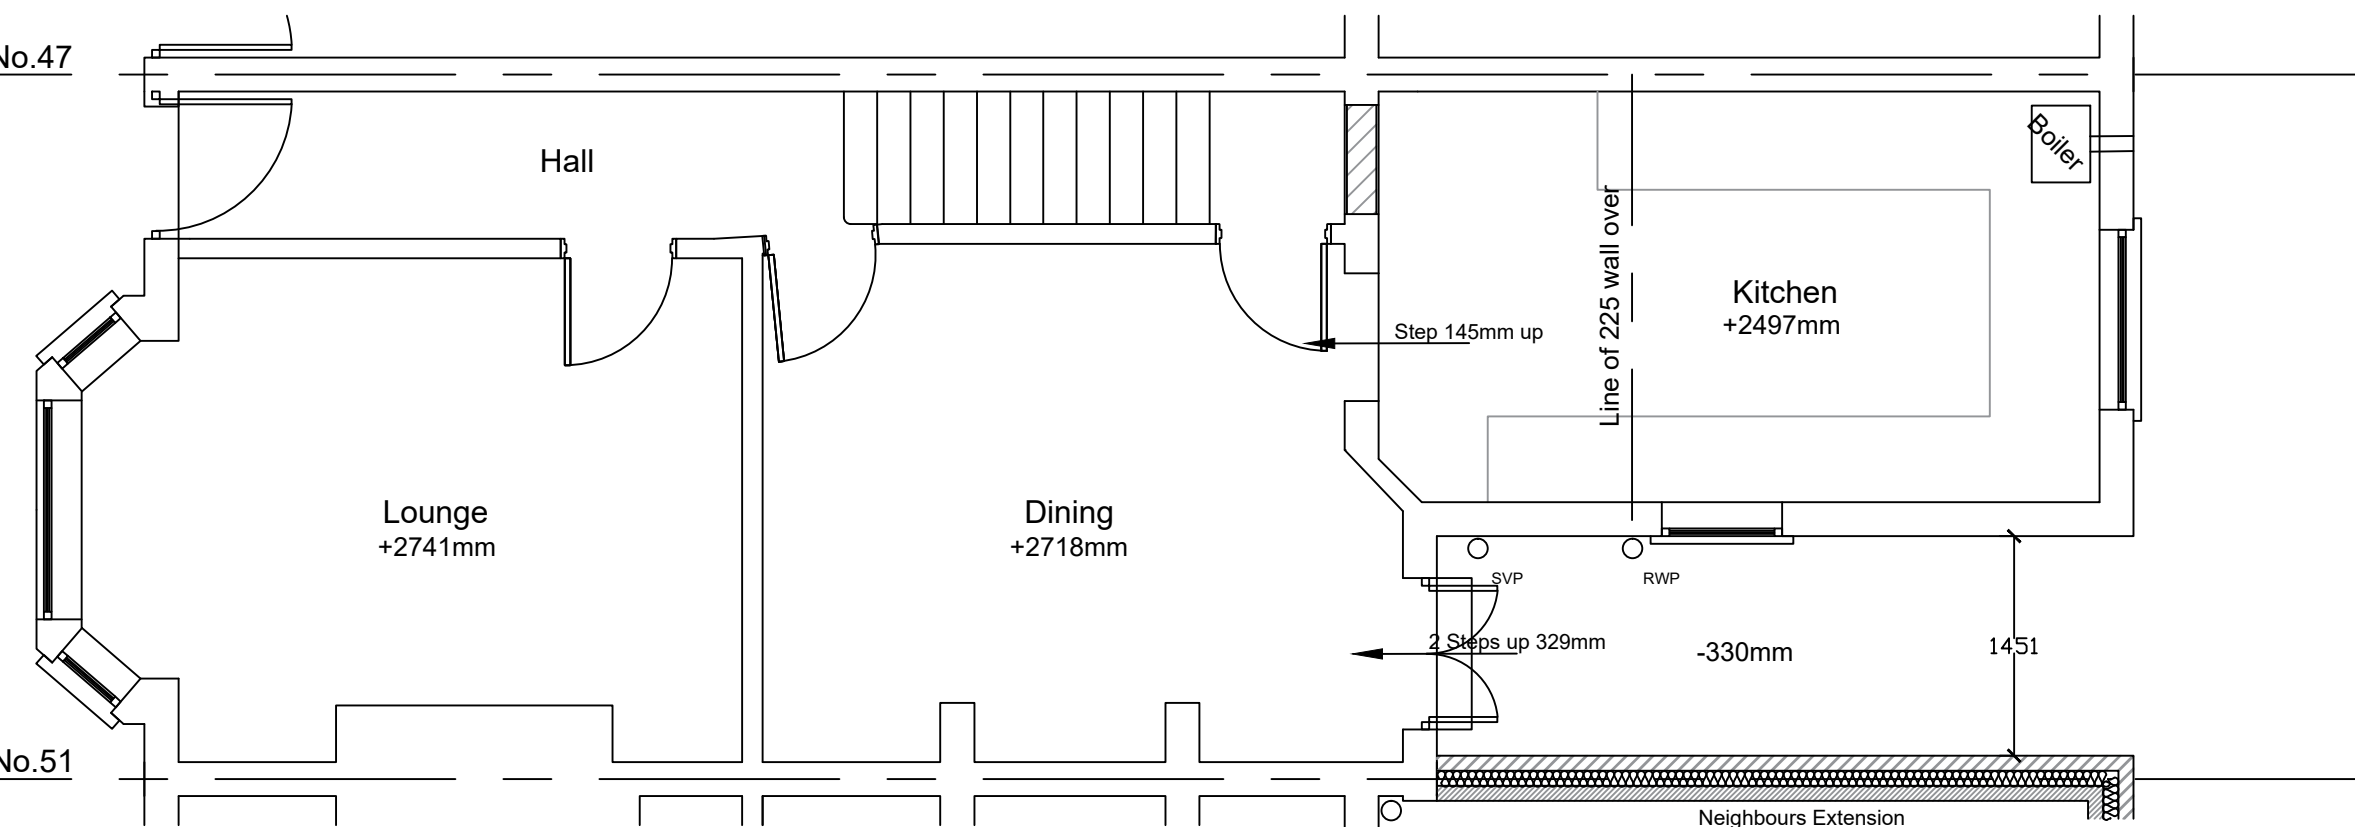

NOTES:

Rev	Date	Description

Status:

Planning

Client:

Katie Niemz

Job Title:

49 Claridge Road
Chorton Cum Hardy
Manchester
M21 9WQ

Drawing Title:

Existing Ground Floor Plan

Scale:

1 : 50

Sheet Size:

A3

Date:

08/09/2021

Drawn:

TH

Checked:


PL

Drawing No:

20210908/INW1745/001

Rev:

*

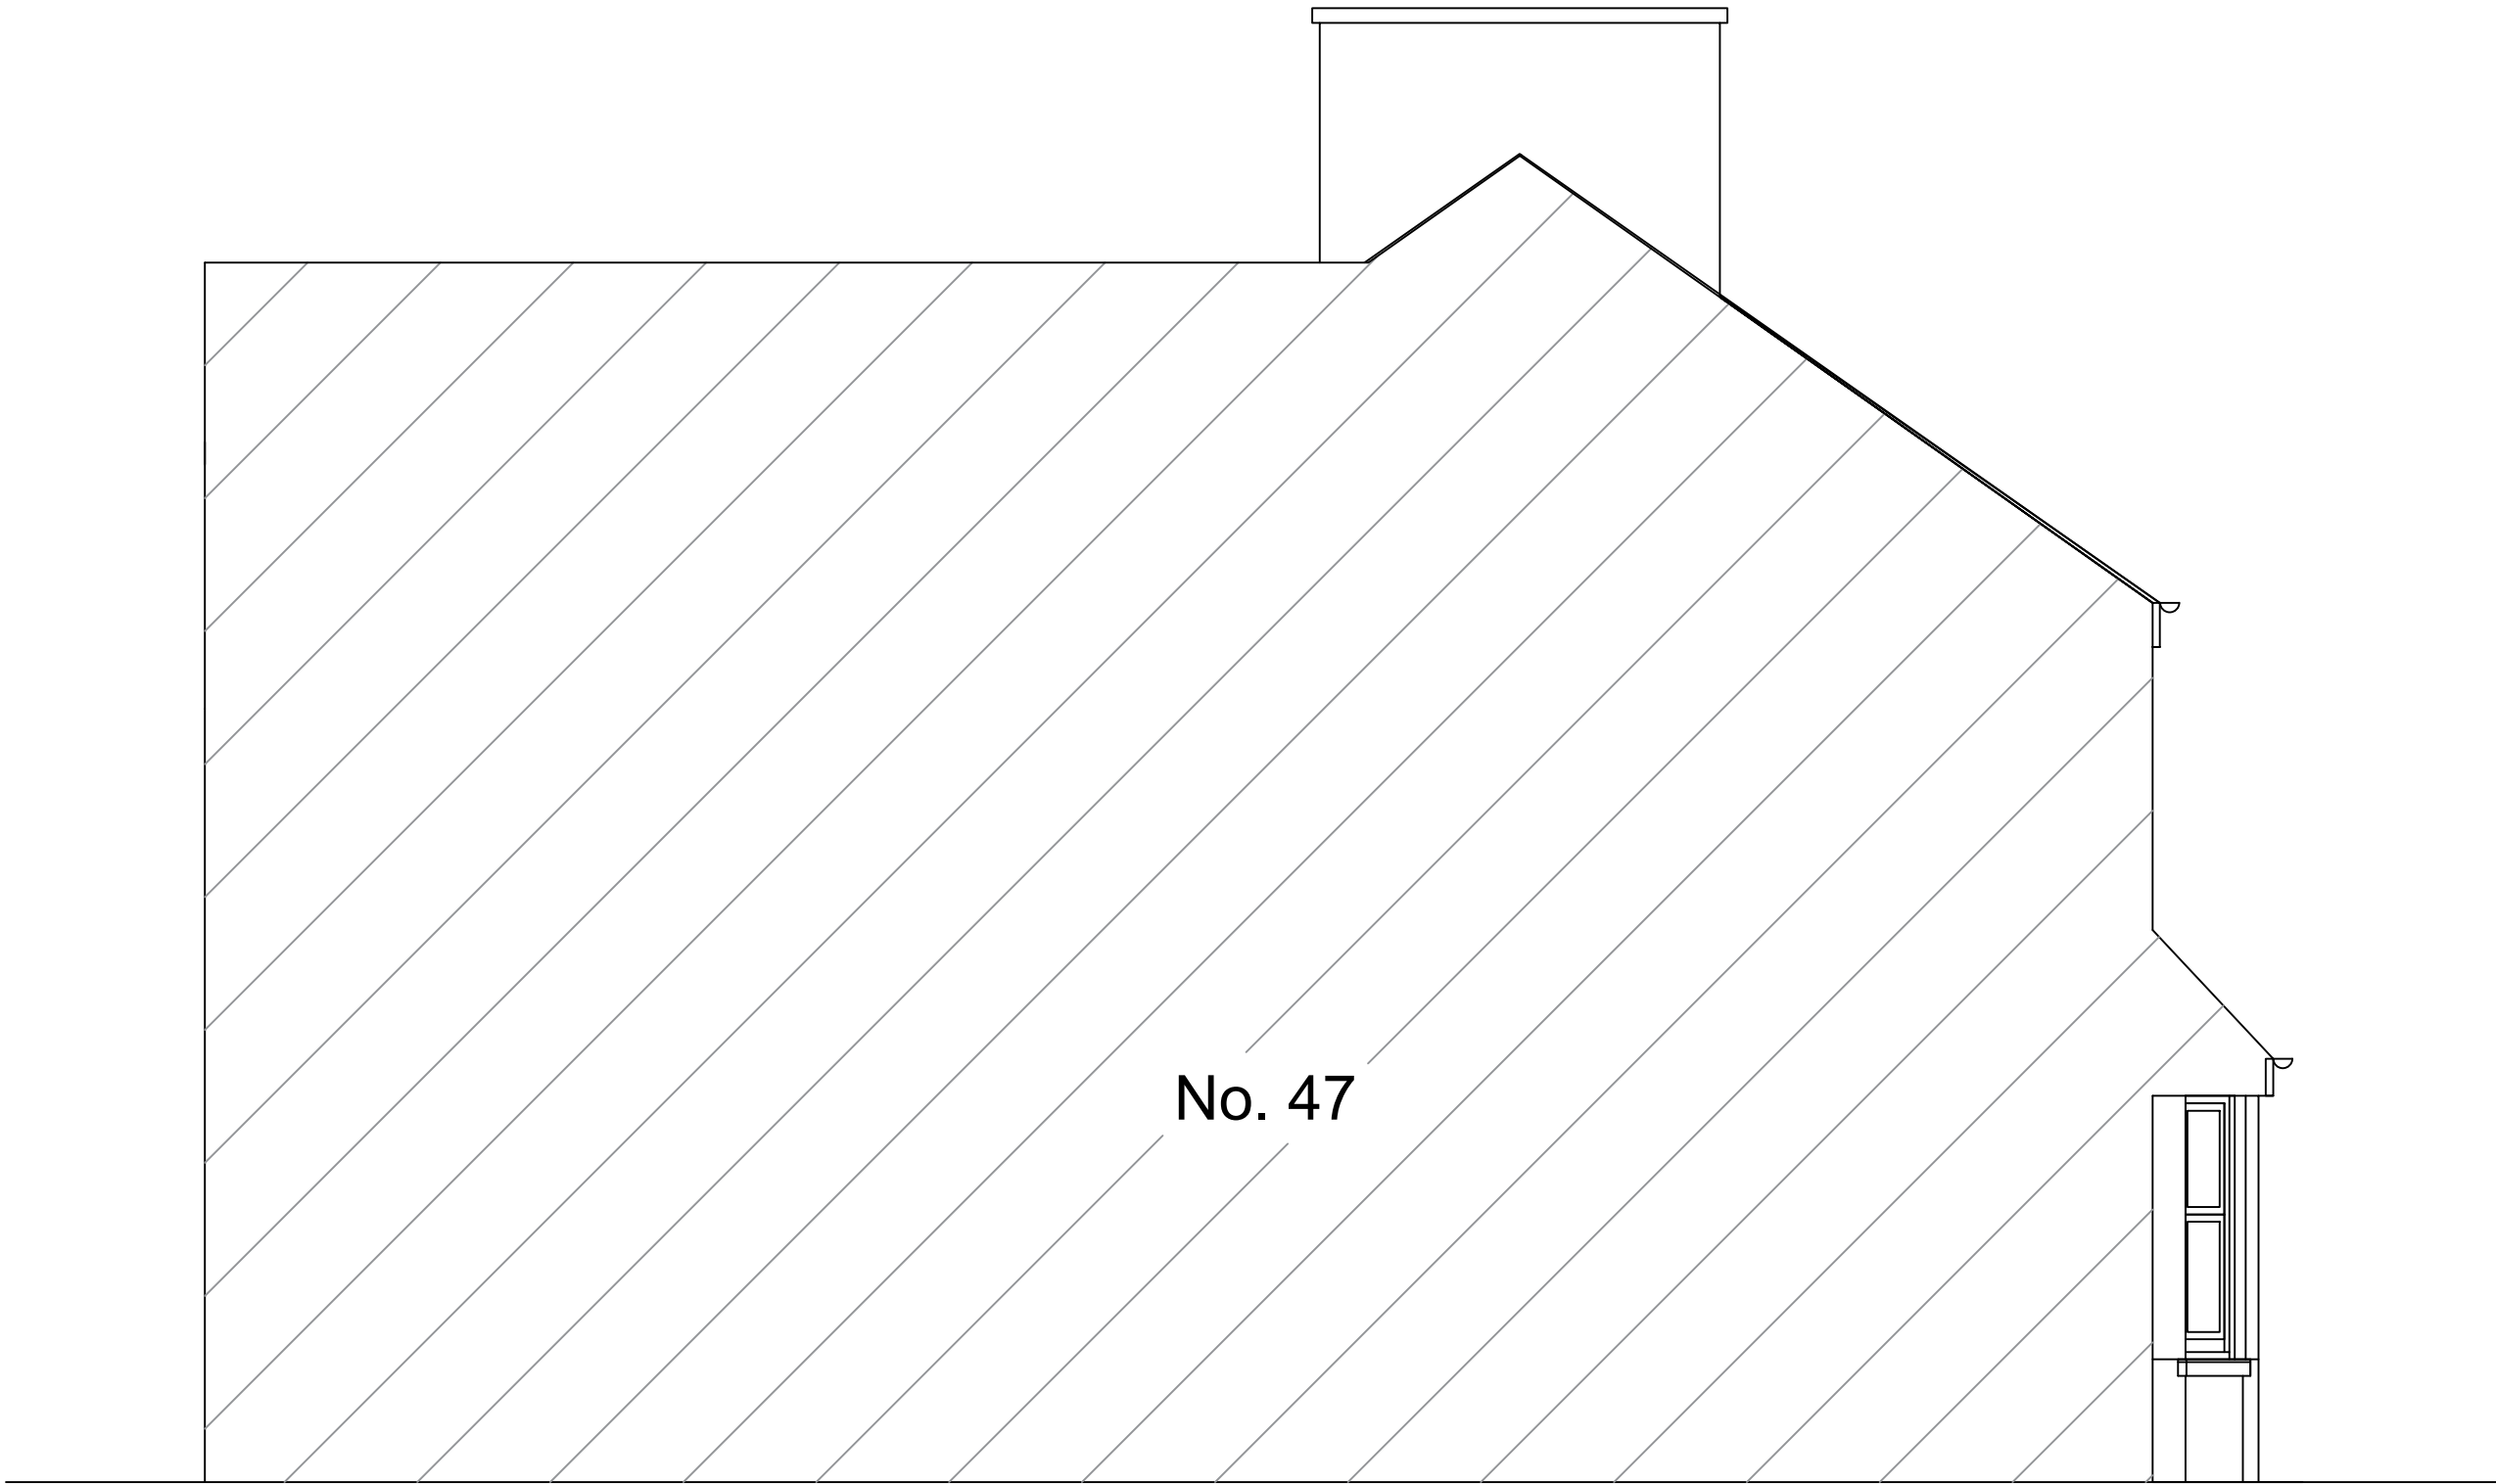

No. 47

NOTES:

Rev	Date	Description

Status:
Planning

Client:
Katie Niemz

Job Title:
49 Claridge Road
Chorton Cum Hardy
Manchester
M21 9WQ

Drawing Title:
Existing Side Elevation

Scale:	1 : 50	Sheet Size:	A3
--------	--------	-------------	----

Date:	08/09/2021	Drawn:	TH	Checked:	PL
-------	------------	--------	----	----------	----

Drawing No:	20210908/INW1745/002	Rev:	*
-------------	----------------------	------	---



NOTES:

Rev	Date	Description

Status:
Planning

Client:
Katie Niemz


Job Title:
**49 Claridge Road
Chorton Cum Hardy
Manchester
M21 9WQ**

Drawing Title:
Existing Front Elevation

Scale: **1 : 50** Sheet Size: **A3**

Date: **08/09/2021** Drawn: **TH** Checked: **PL**

Drawing No: **20210908/INW1745/003** Rev: *****

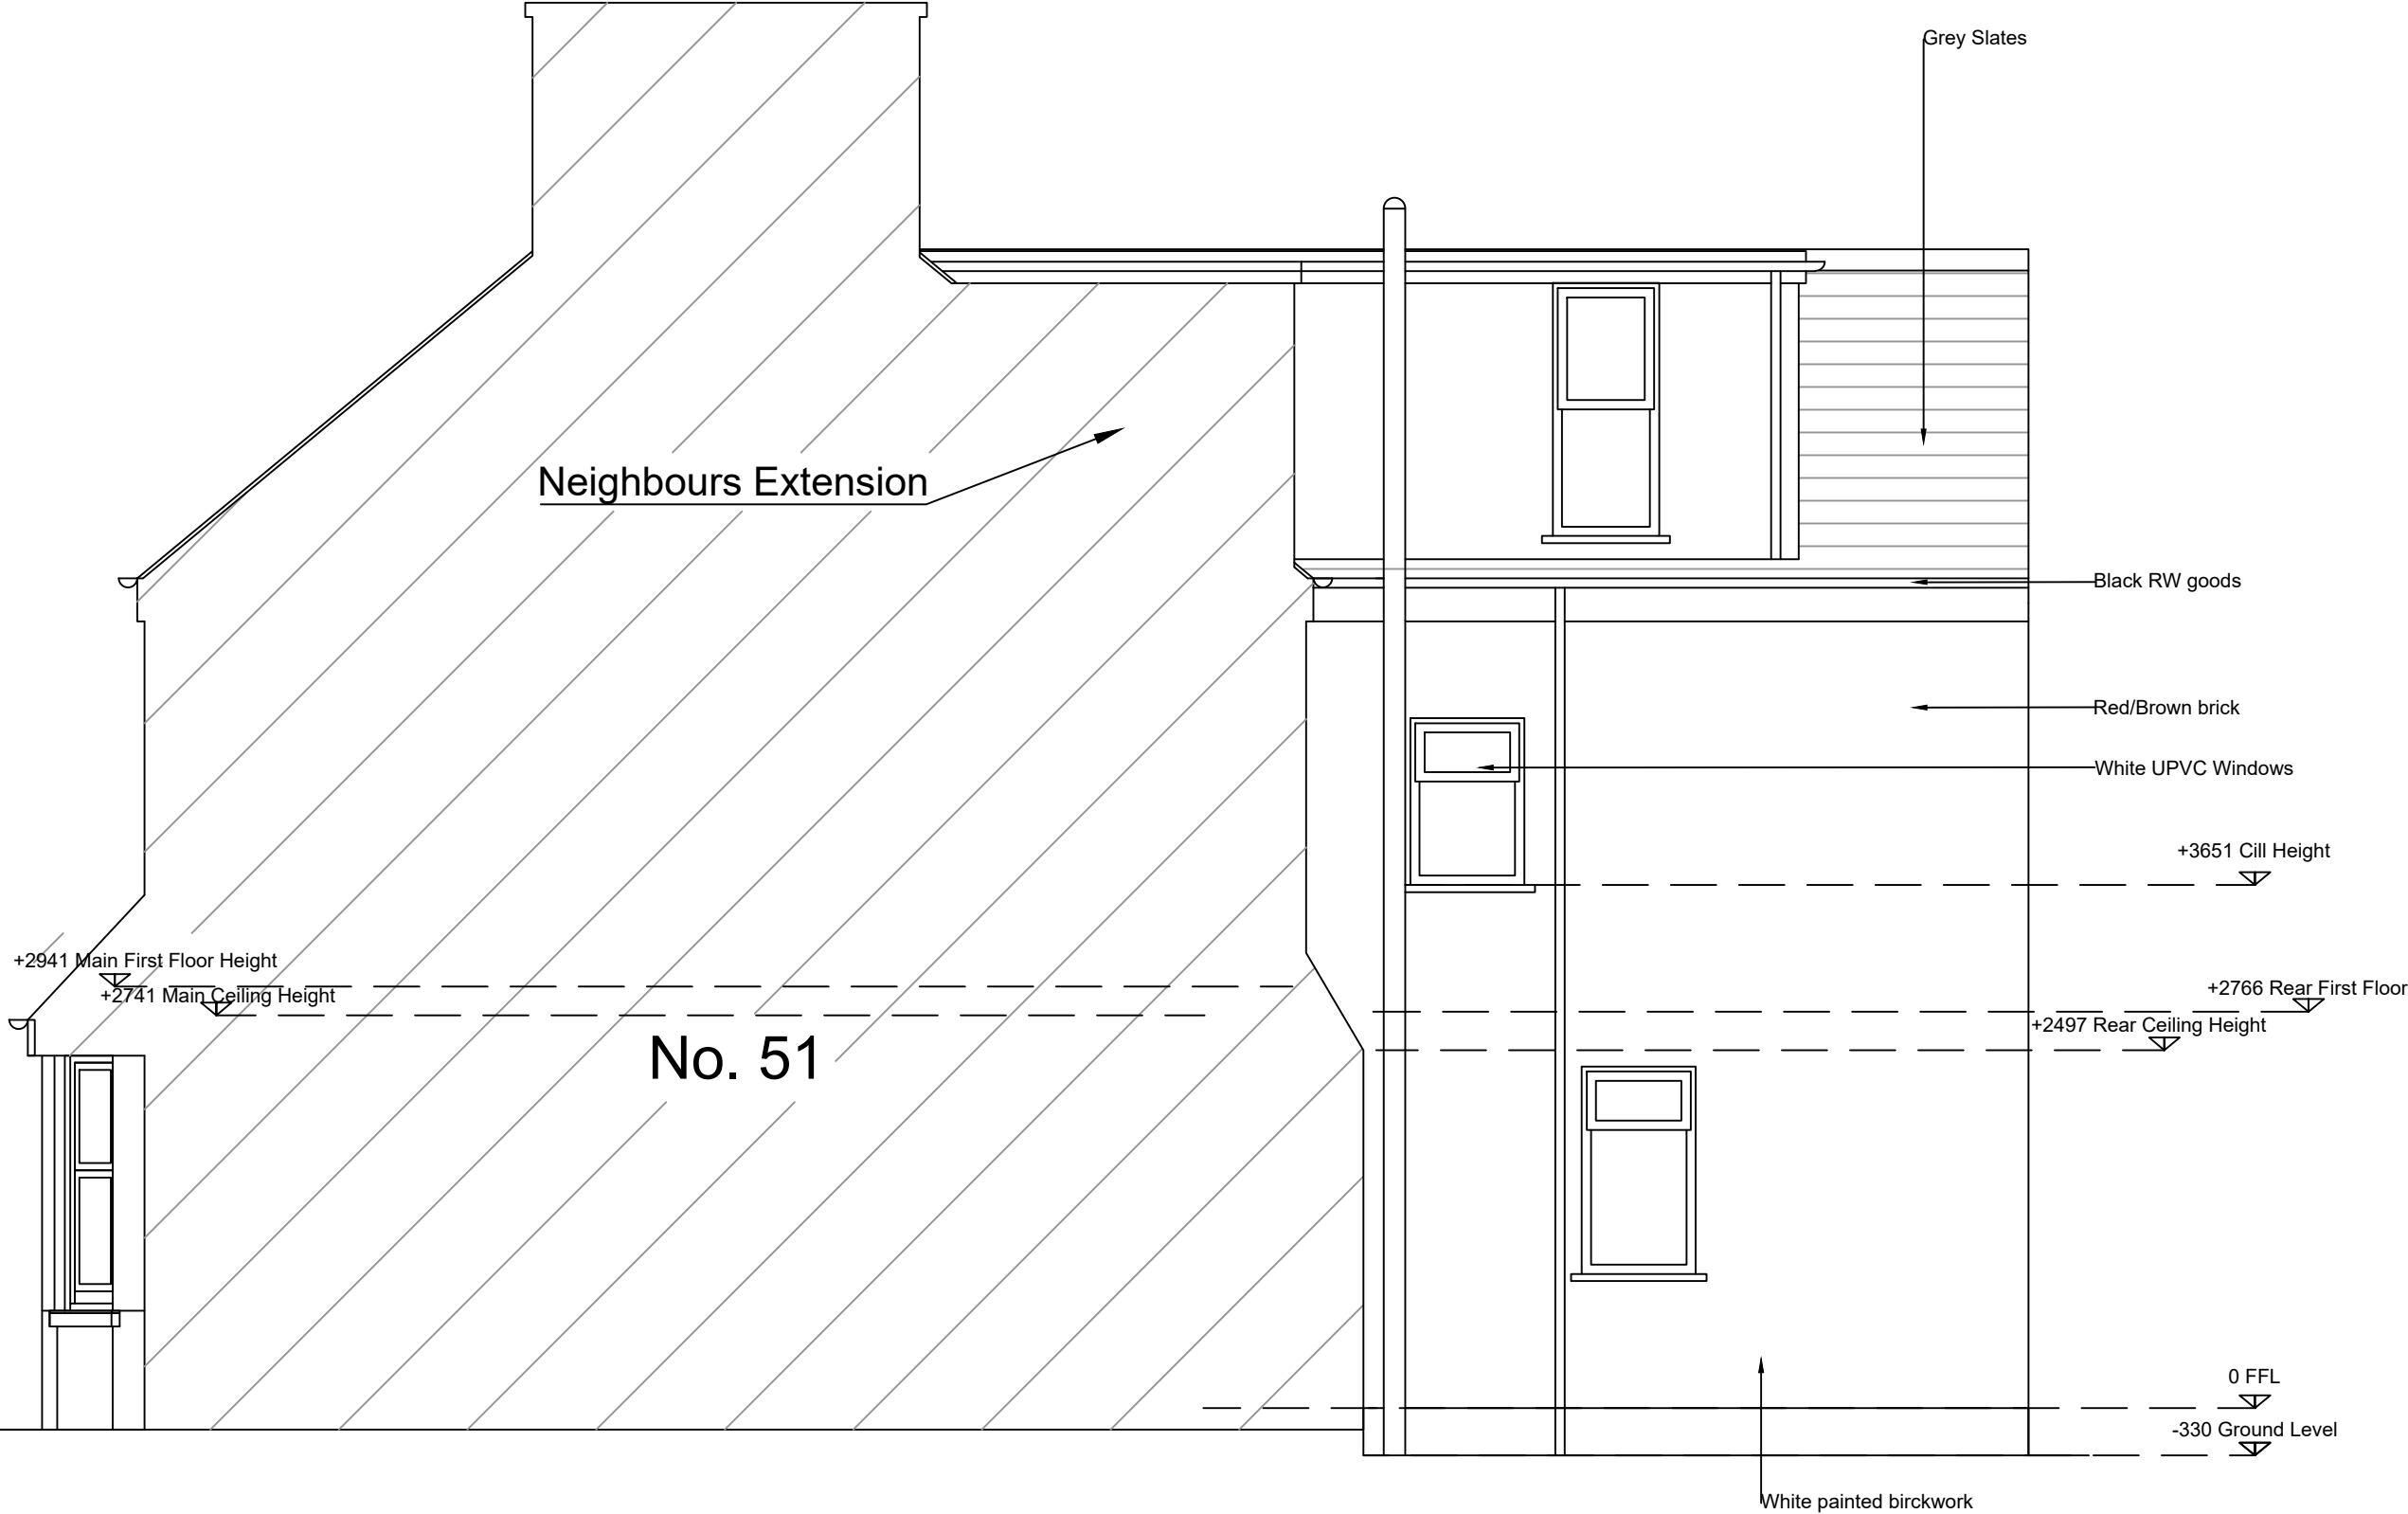

NOTES:

Rev	Date	Description

Status:
Planning

Client:
Katie Niemz


Job Title:
49 Claridge Road
Chorton Cum Hardy
Manchester
M21 9WQ

Drawing Title:
Existing Side Elevation

Scale:	1 : 50	Sheet Size:	A3
--------	--------	-------------	----

Date:	08/09/2021	Drawn:	TH	Checked:	PL
-------	------------	--------	----	----------	----

Drawing No:	20210908/INW1745/004	Rev:	*
-------------	----------------------	------	---

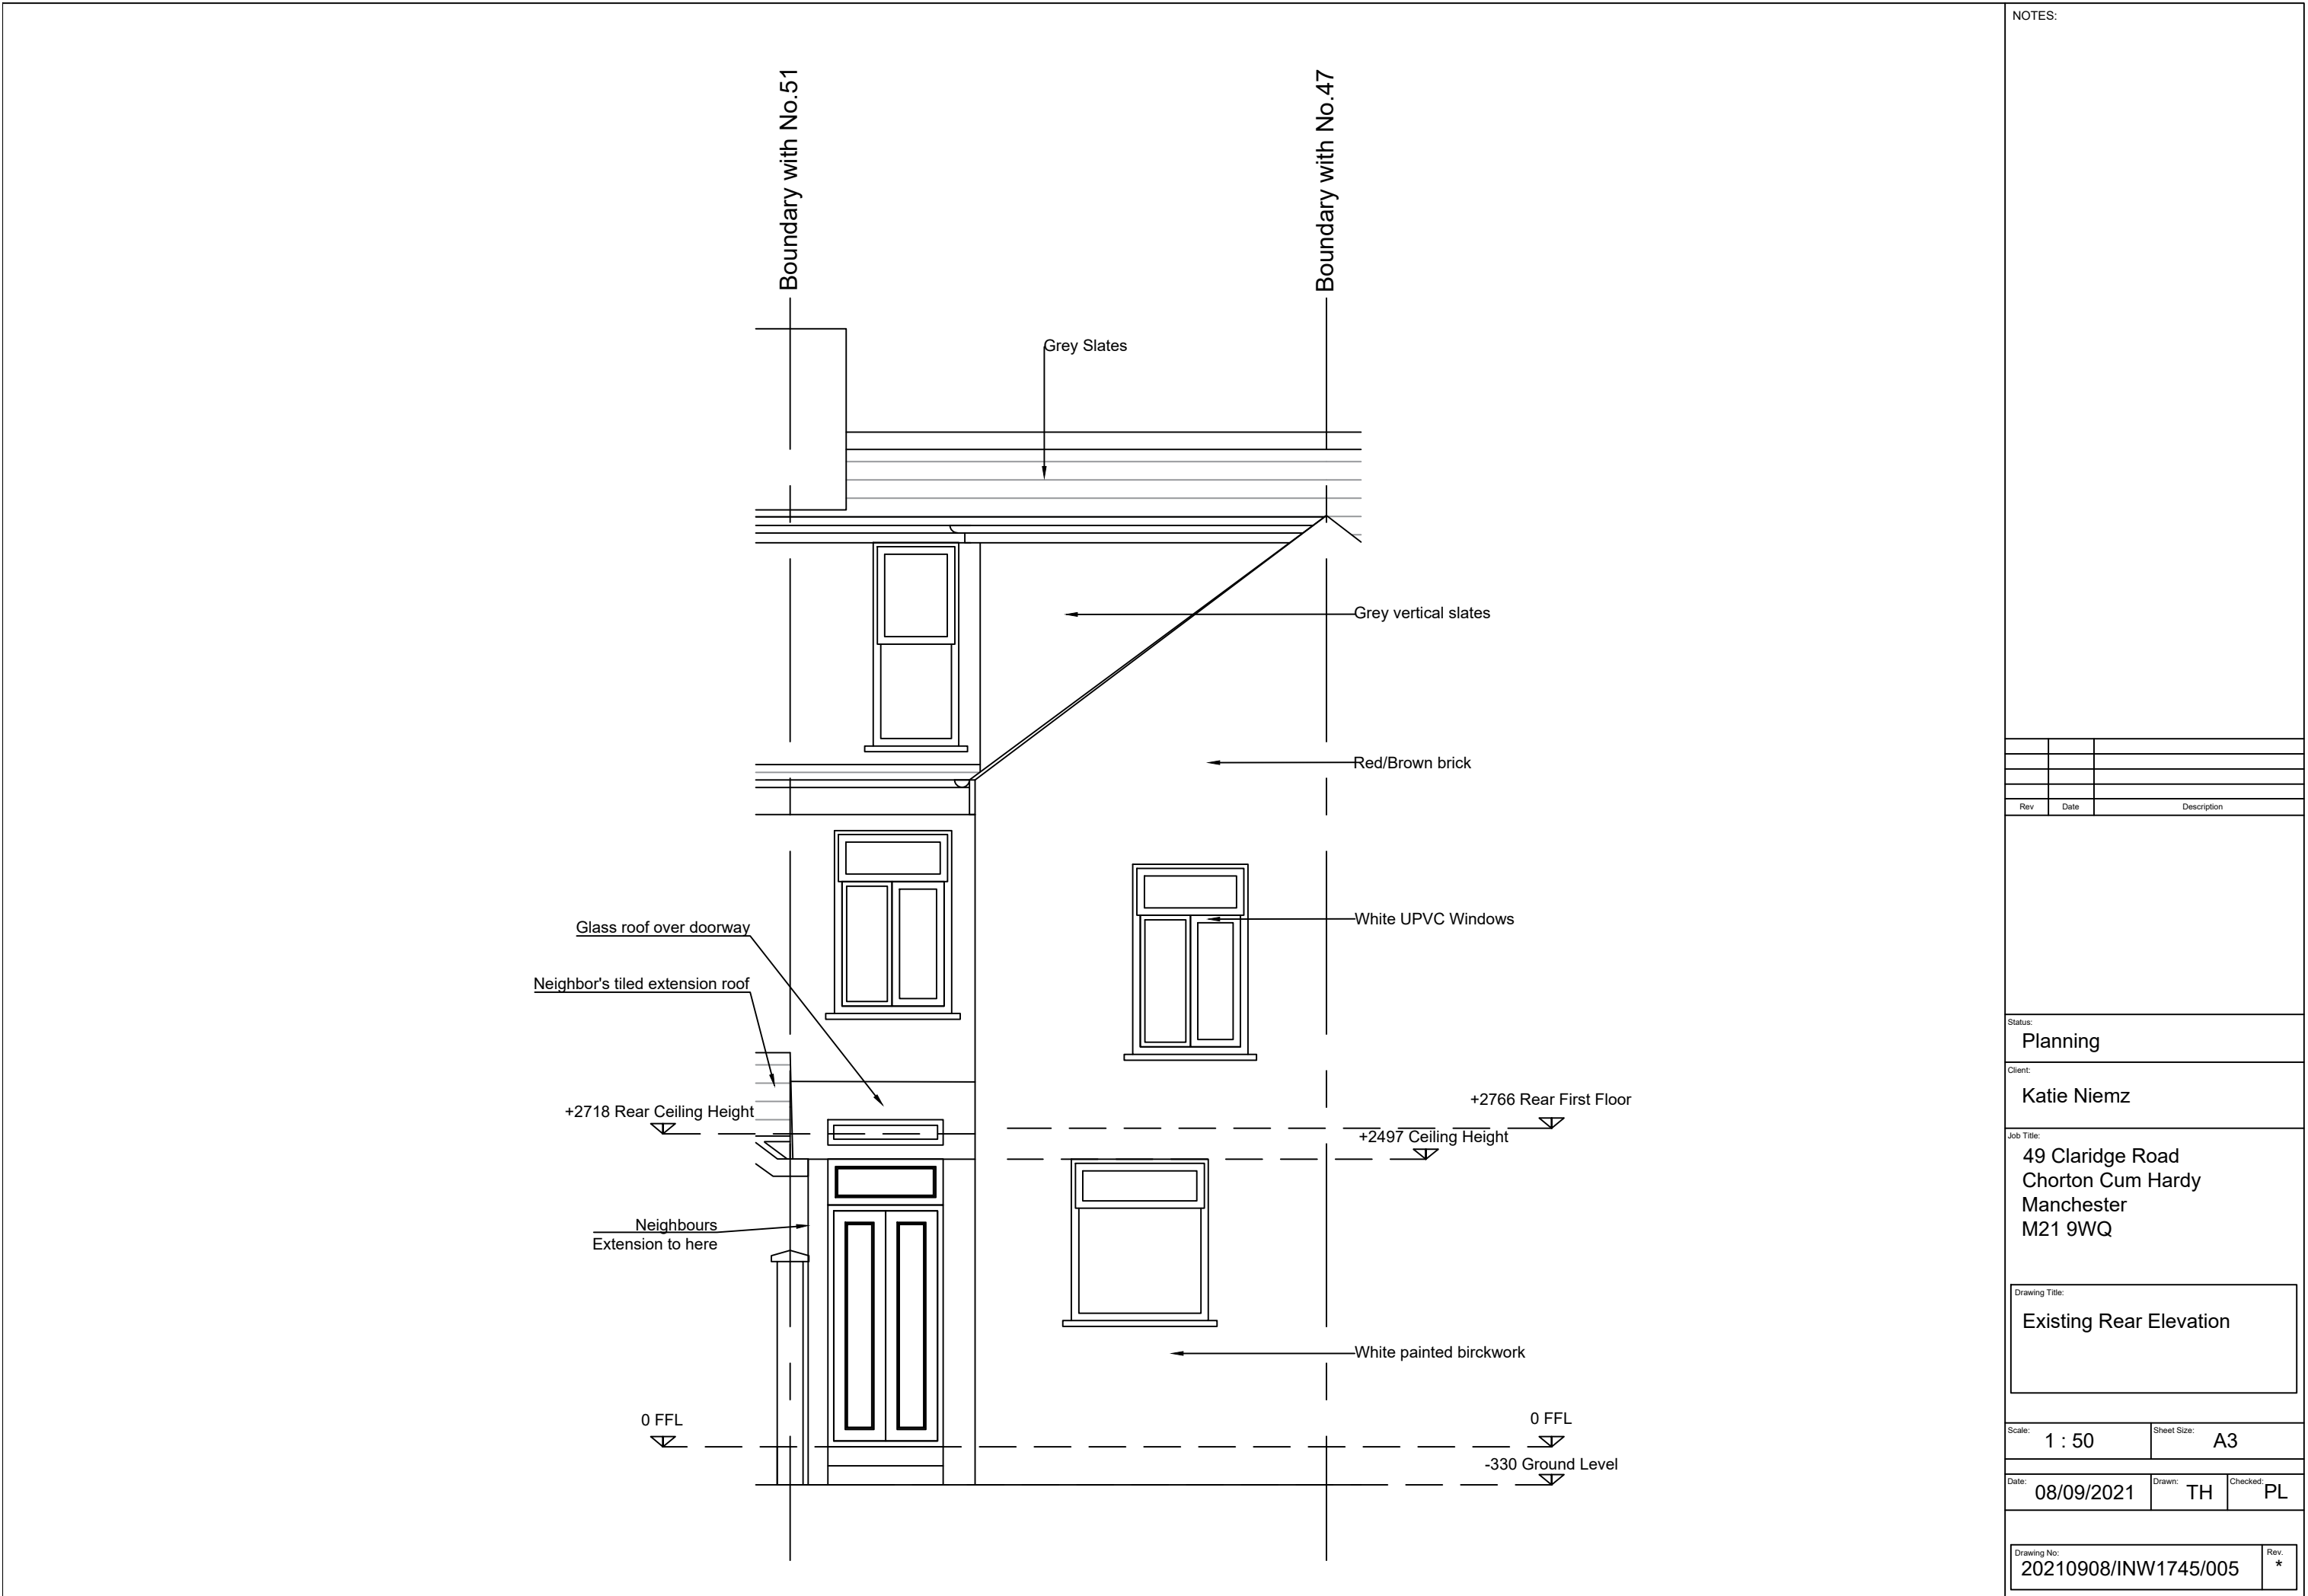

NOTES:

Rev	Date	Description

Status:

Planning

Client:

Katie Niemz

Job Title:

49 Claridge Road
Chorton Cum Hardy
Manchester
M21 9WQ

Drawing Title:

Existing Rear Elevation

Scale:

1 : 50

Sheet Size:

A3

Date:

08/09/2021

Drawn:

TH

Checked:


PL

Drawing No:

20210908/INW1745/005

Rev:

*

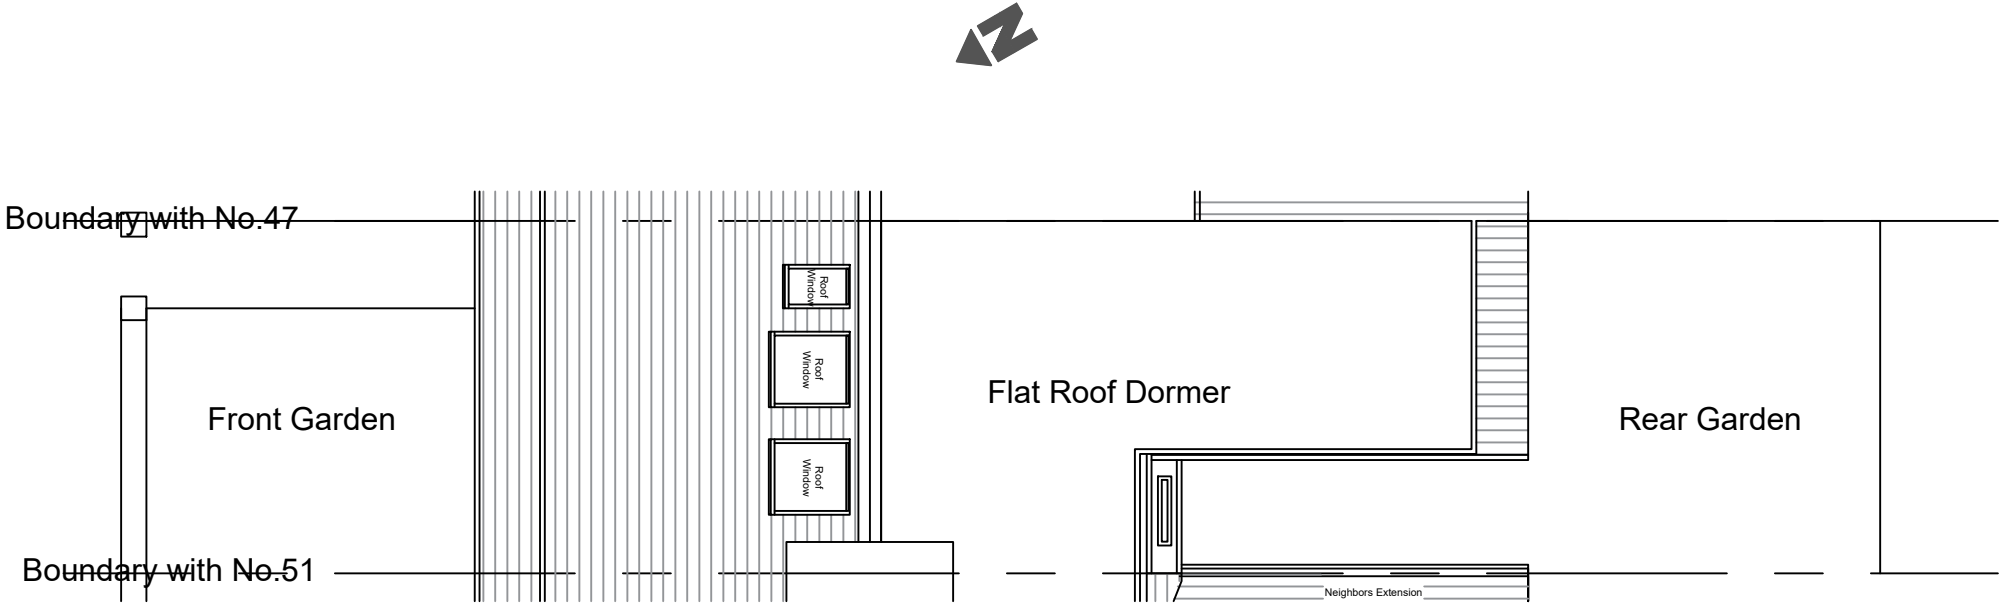

NOTES:

Rev	Date	Description

Status:

Planning

Client:

Katie Niemz

Job Title:

49 Claridge Road
Chorton Cum Hardy
Manchester
M21 9WQ

Drawing Title:

Existing Site Plan

Scale:

1 : 100

Sheet Size:

A3

Date:

08/09/2021

Drawn:

TH

Checked:


PL

Drawing No:

20210908/INW1745/006

Rev:

*

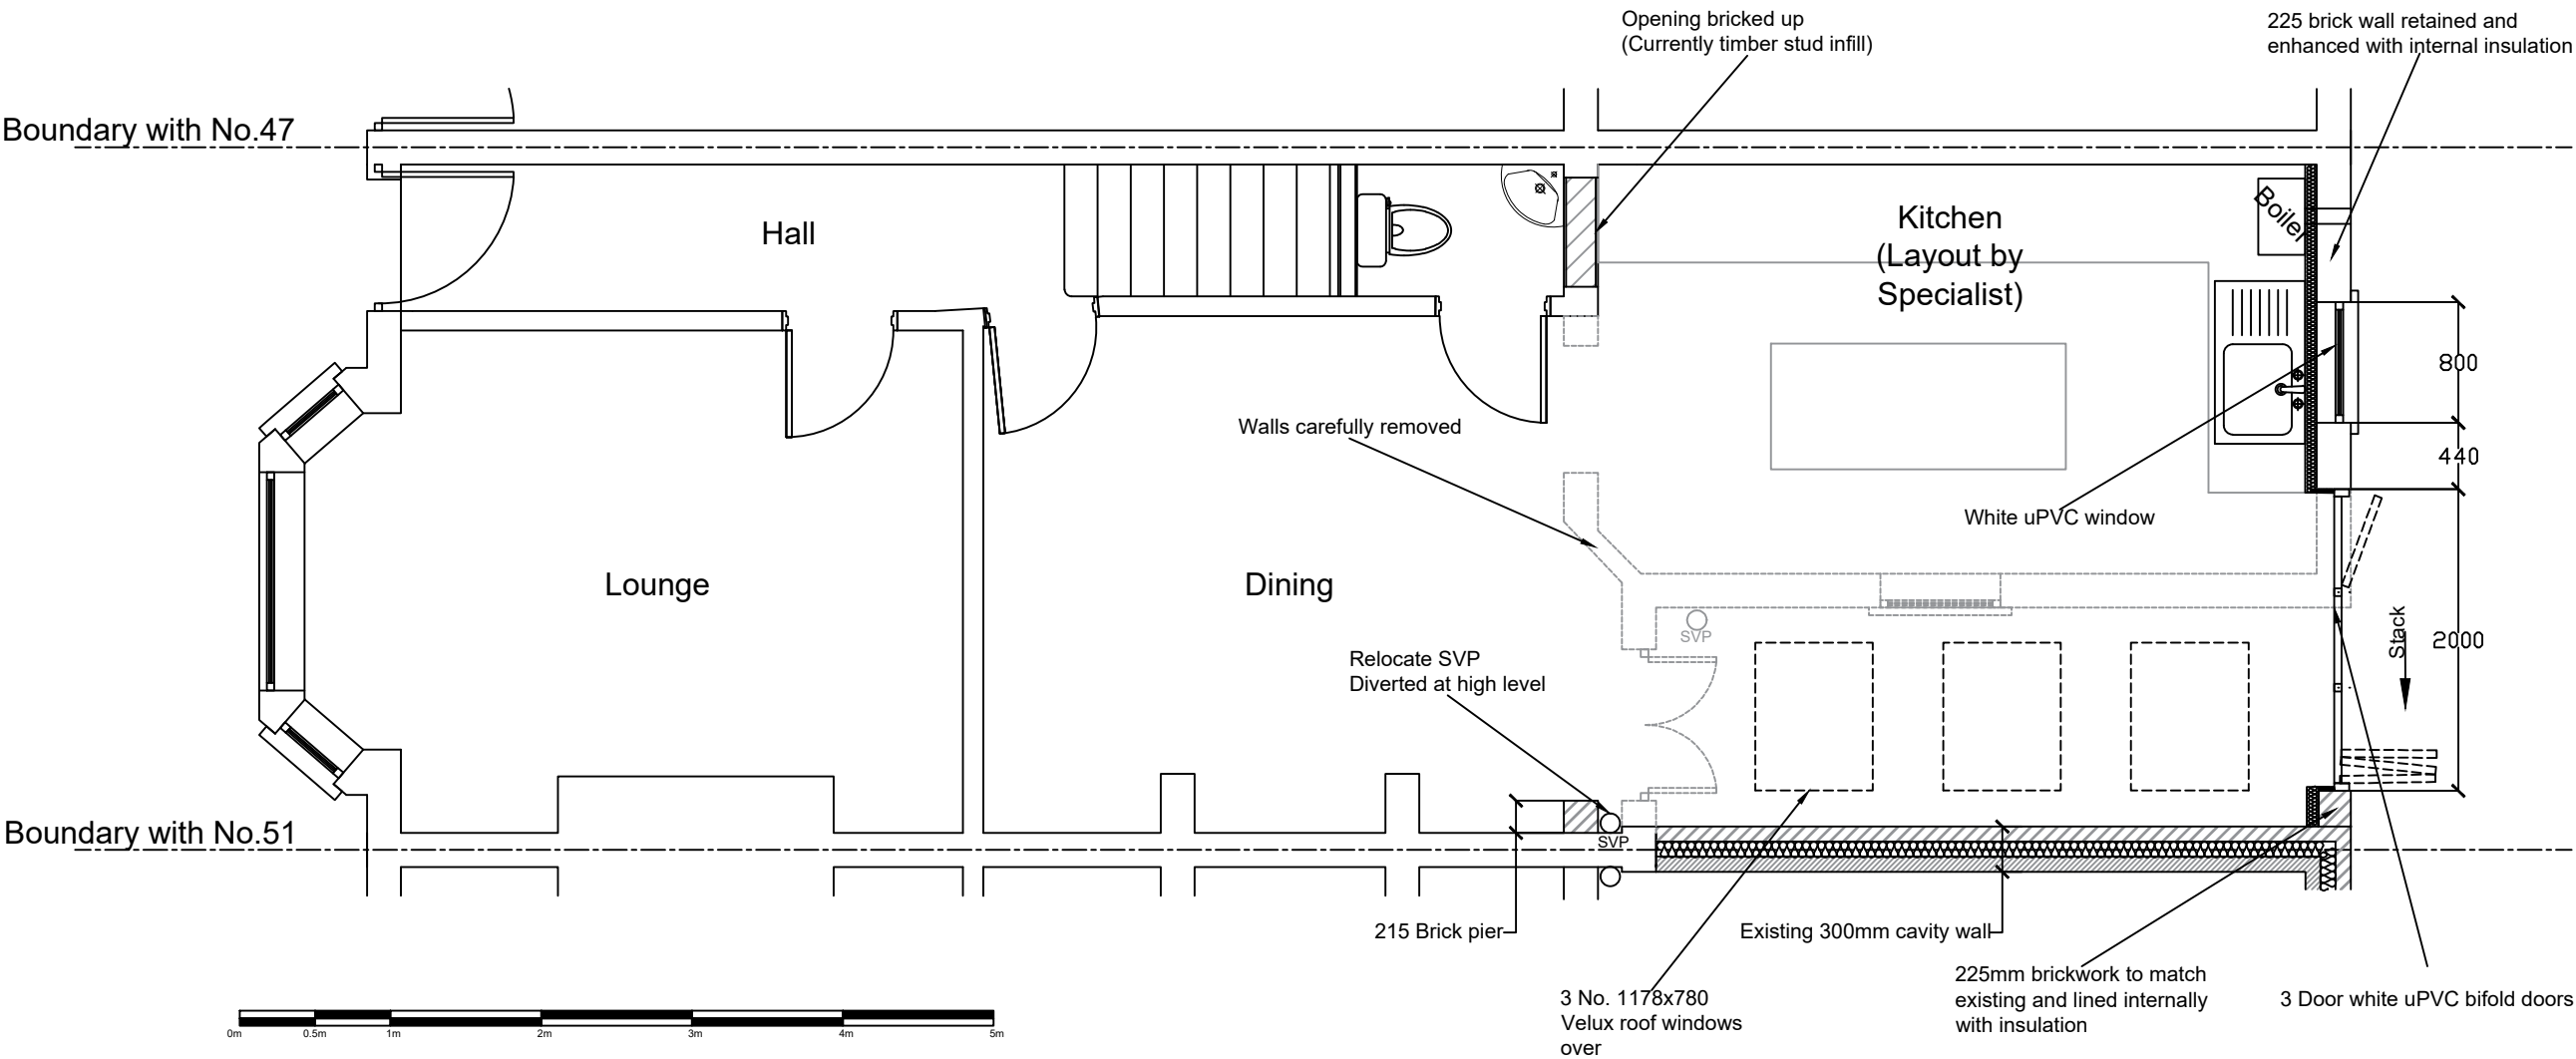

NOTES:

Rev	Date	Description

Status: Planning

Client: Katie Niemz


Job Title: 49 Claridge Road
Chorton Cum Hardy
Manchester
M21 9WQ

Drawing Title: Proposed Ground Floor Plan

Scale: 1 : 50	Sheet Size: A3
---------------	----------------

Date: 08/09/2021	Drawn: TH	Checked: PL
------------------	-----------	-------------

Drawing No: 20210908/INW1745/007	Rev: *
----------------------------------	--------

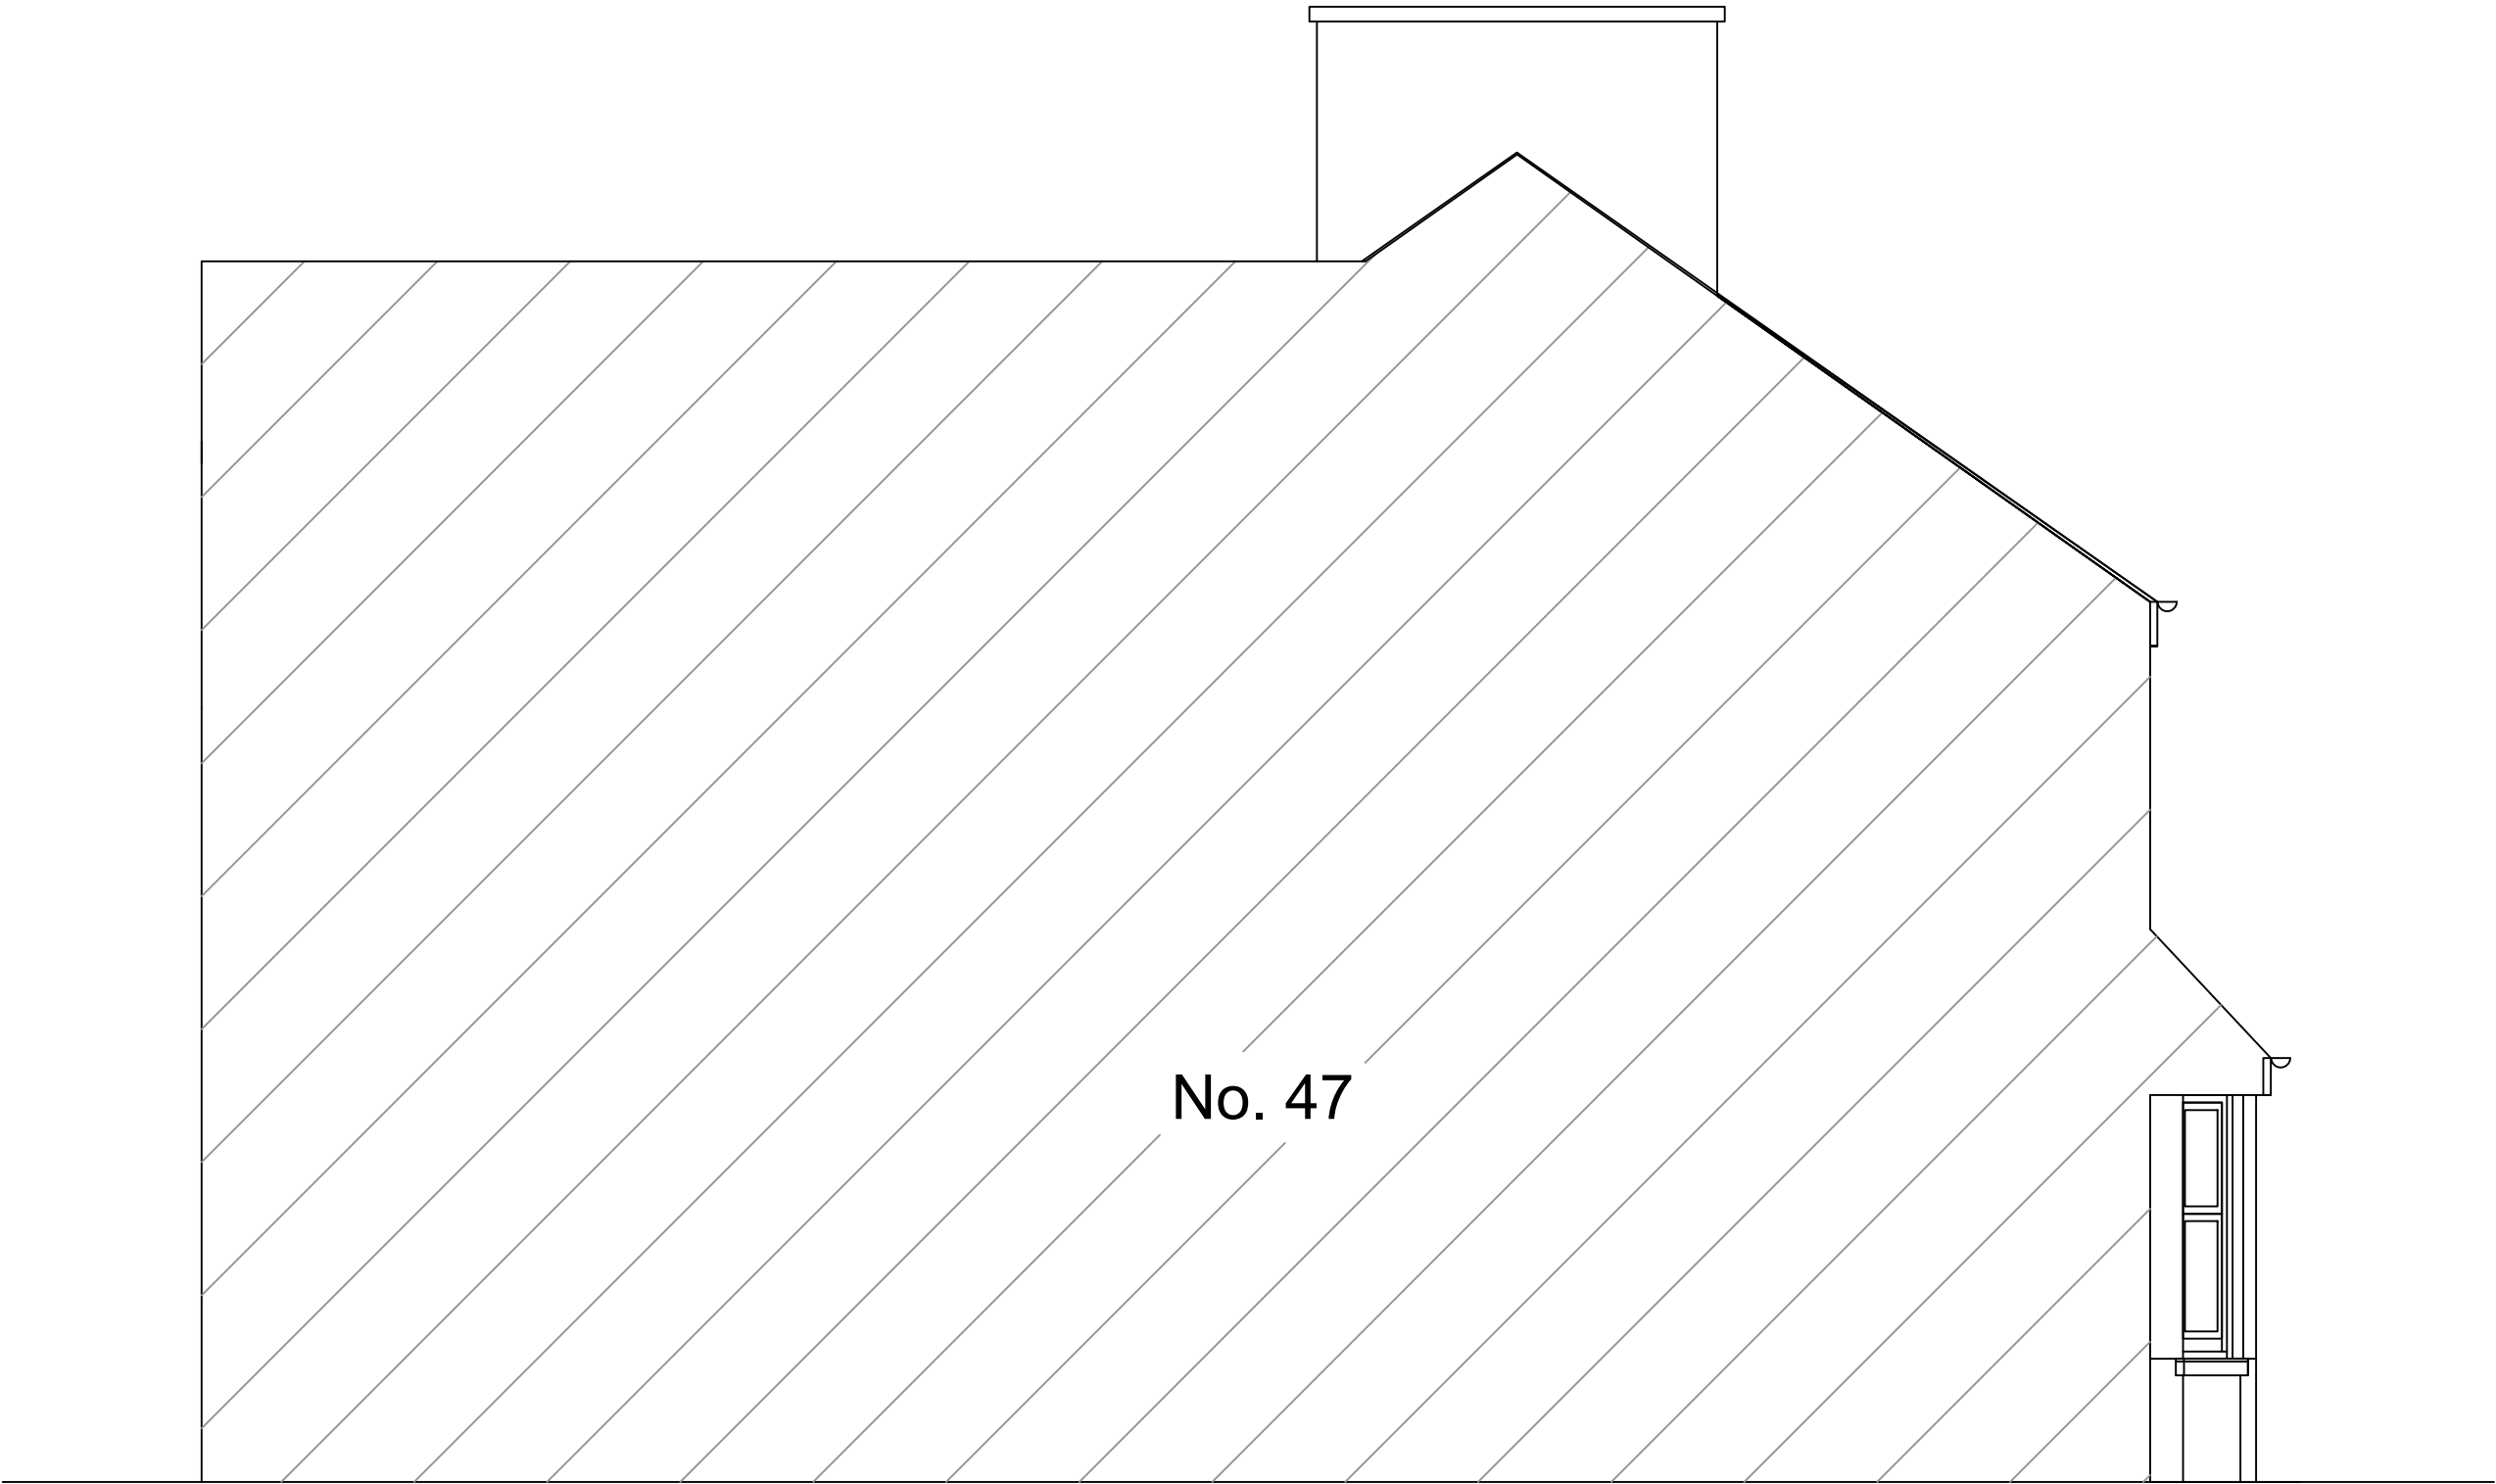

No. 47

NOTES:

Rev	Date	Description

Status:

Planning

Client:

Katie Niemz

Job Title:

49 Claridge Road
Chorton Cum Hardy
Manchester
M21 9WQ

Drawing Title:

Existing Side Elevation

Scale:

1 : 50

Sheet Size:

A3

Date:

08/09/2021

Drawn:

TH

Checked:

PL

Drawing No:

20210908/INW1745/008

Rev:

★



NOTES:

Rev	Date	Description

Status:Planning

Client:Katie Niemz

Job Title:


49 Claridge Road
Chorton Cum Hardy
Manchester
M21 9WQ

Drawing Title:

Proposed Front Elevation

Scale:1 : 50	Sheet Size:A3	
Date:08/09/2021	Drawn:TH	Checked:PL

Drawing No: 20210908/INW1745/009	Rev: *
---	-------------------

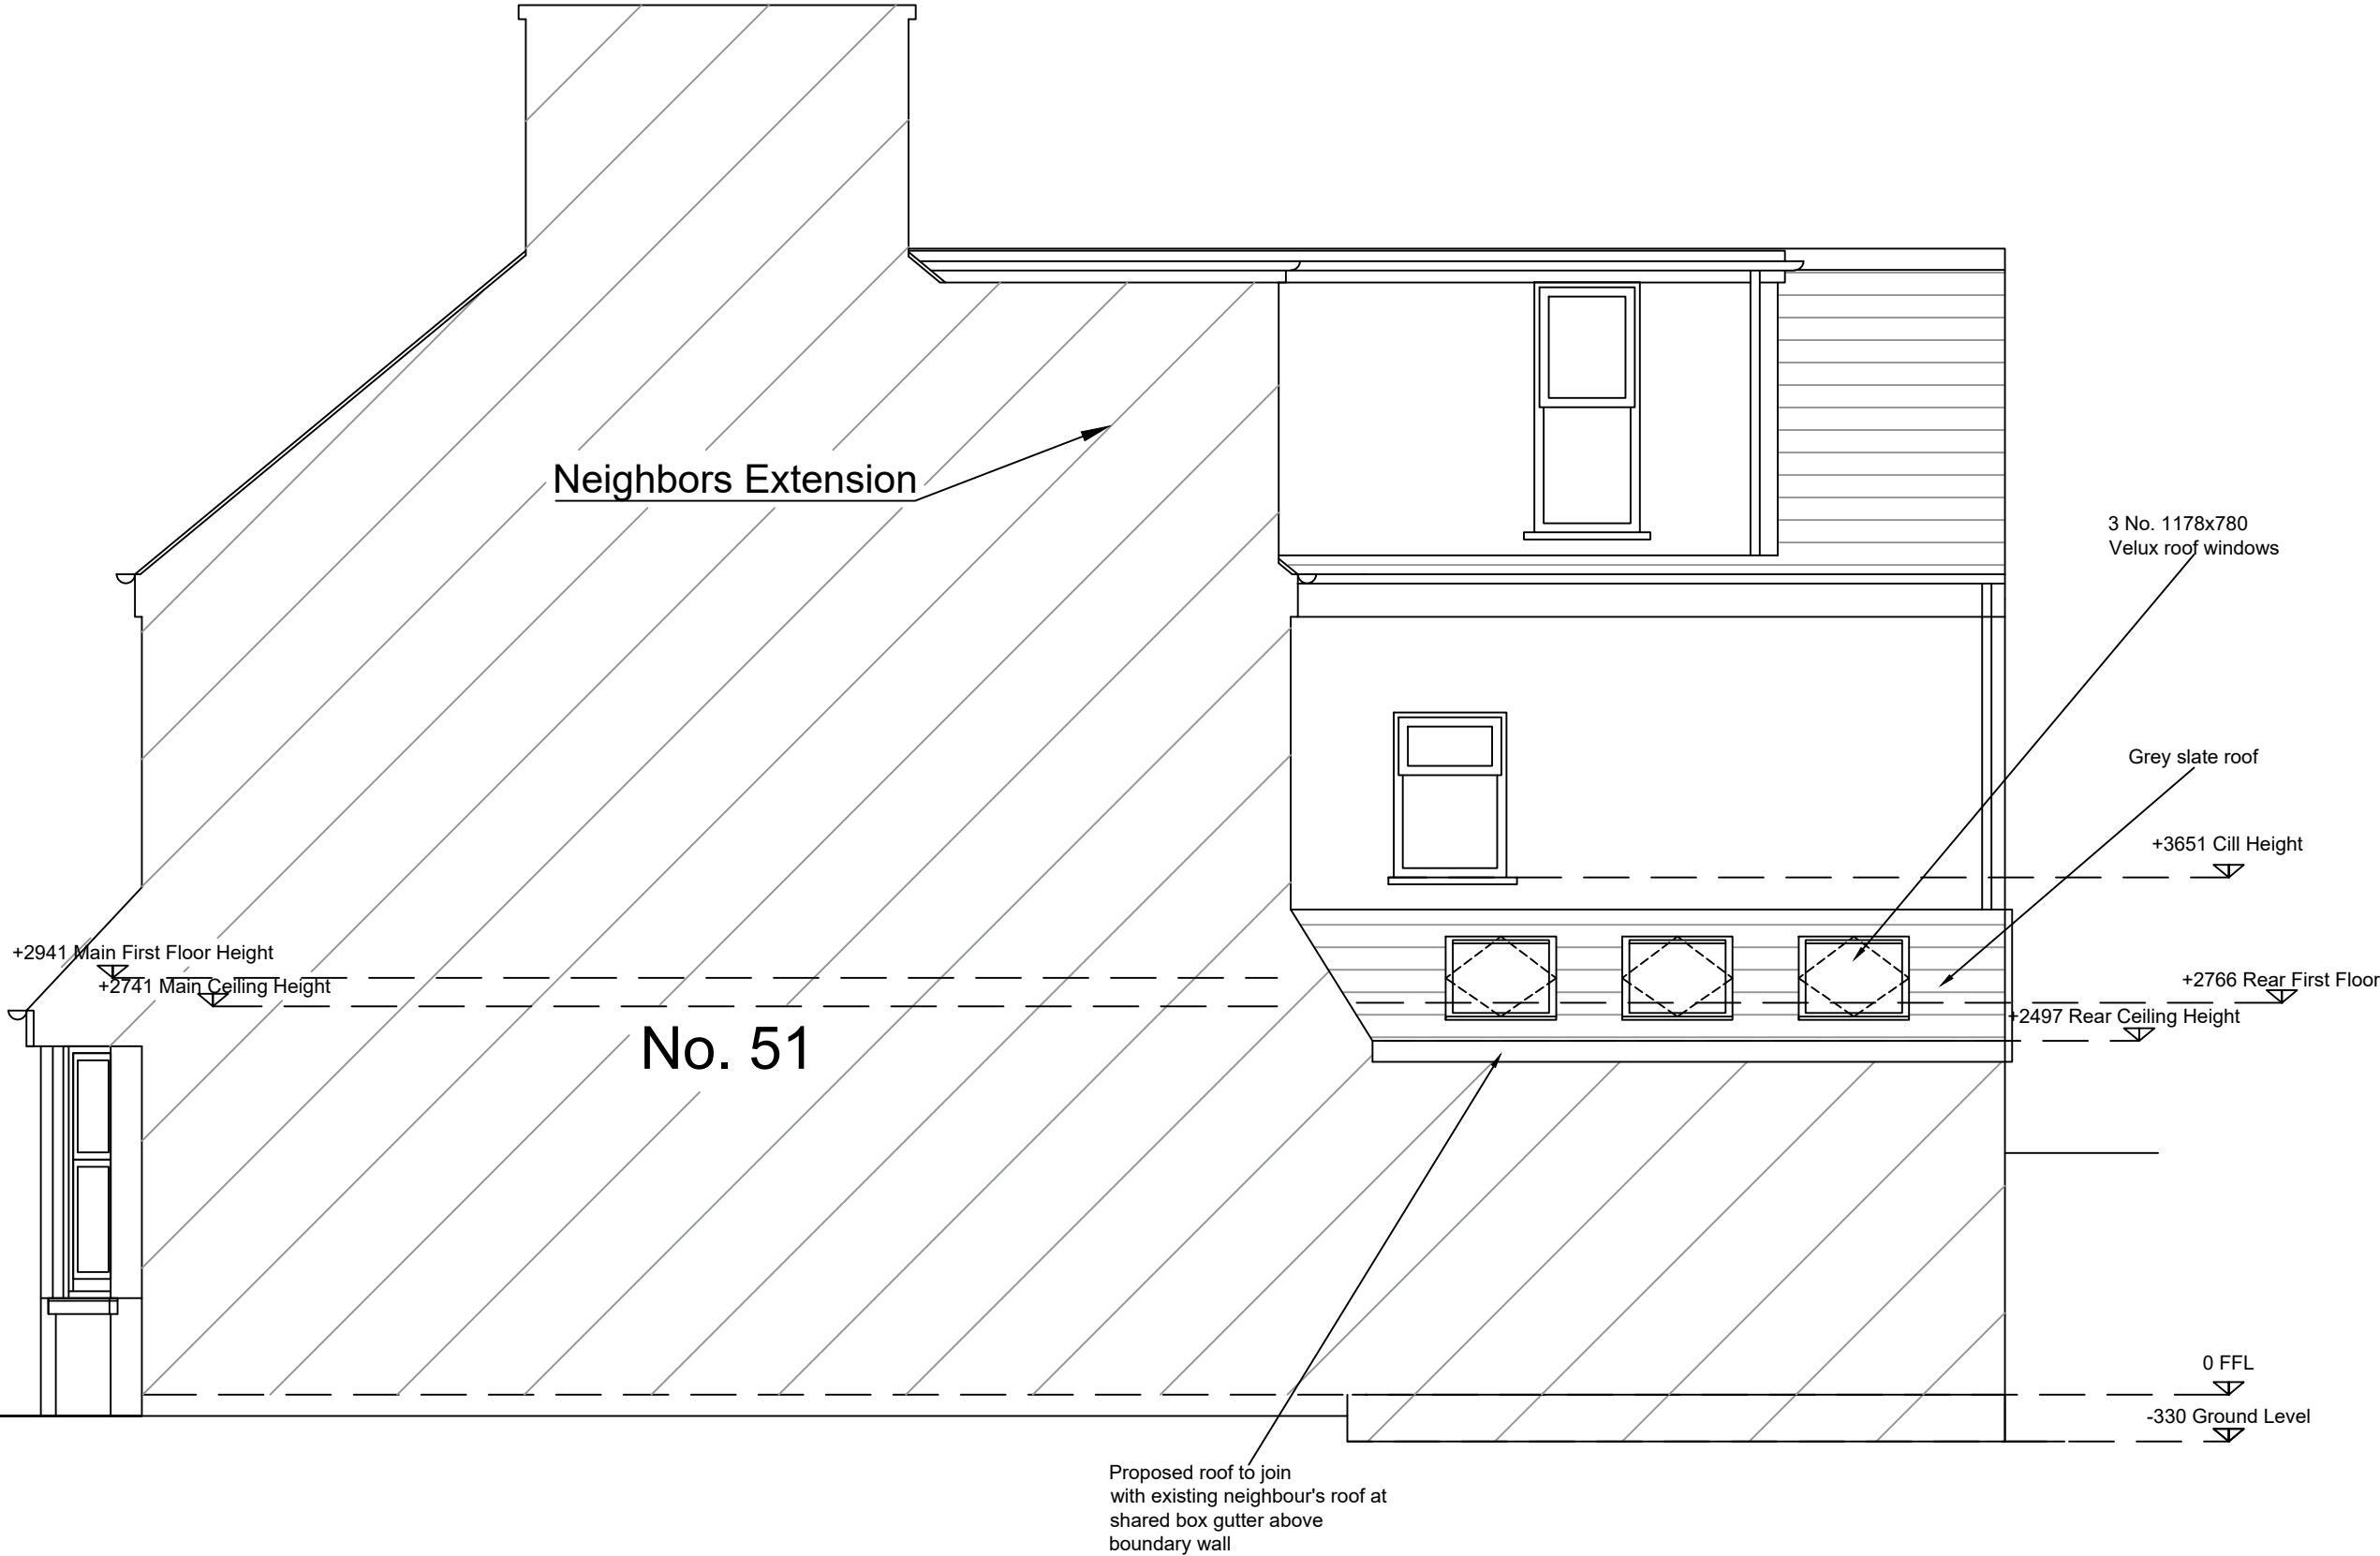

NOTES:

Rev	Date	Description

Status: **Planning**

Client: **Katie Niemz**


Job Title:
**49 Claridge Road
Chorton Cum Hardy
Manchester
M21 9WQ**

Drawing Title:
Proposed Side Elevation


Scale: **1 : 50** Sheet Size: **A3**

Date: **08/09/2021** Drawn: **TH** Checked: **PL**

Drawing No: **20210908/INW1745/010** Rev: *****

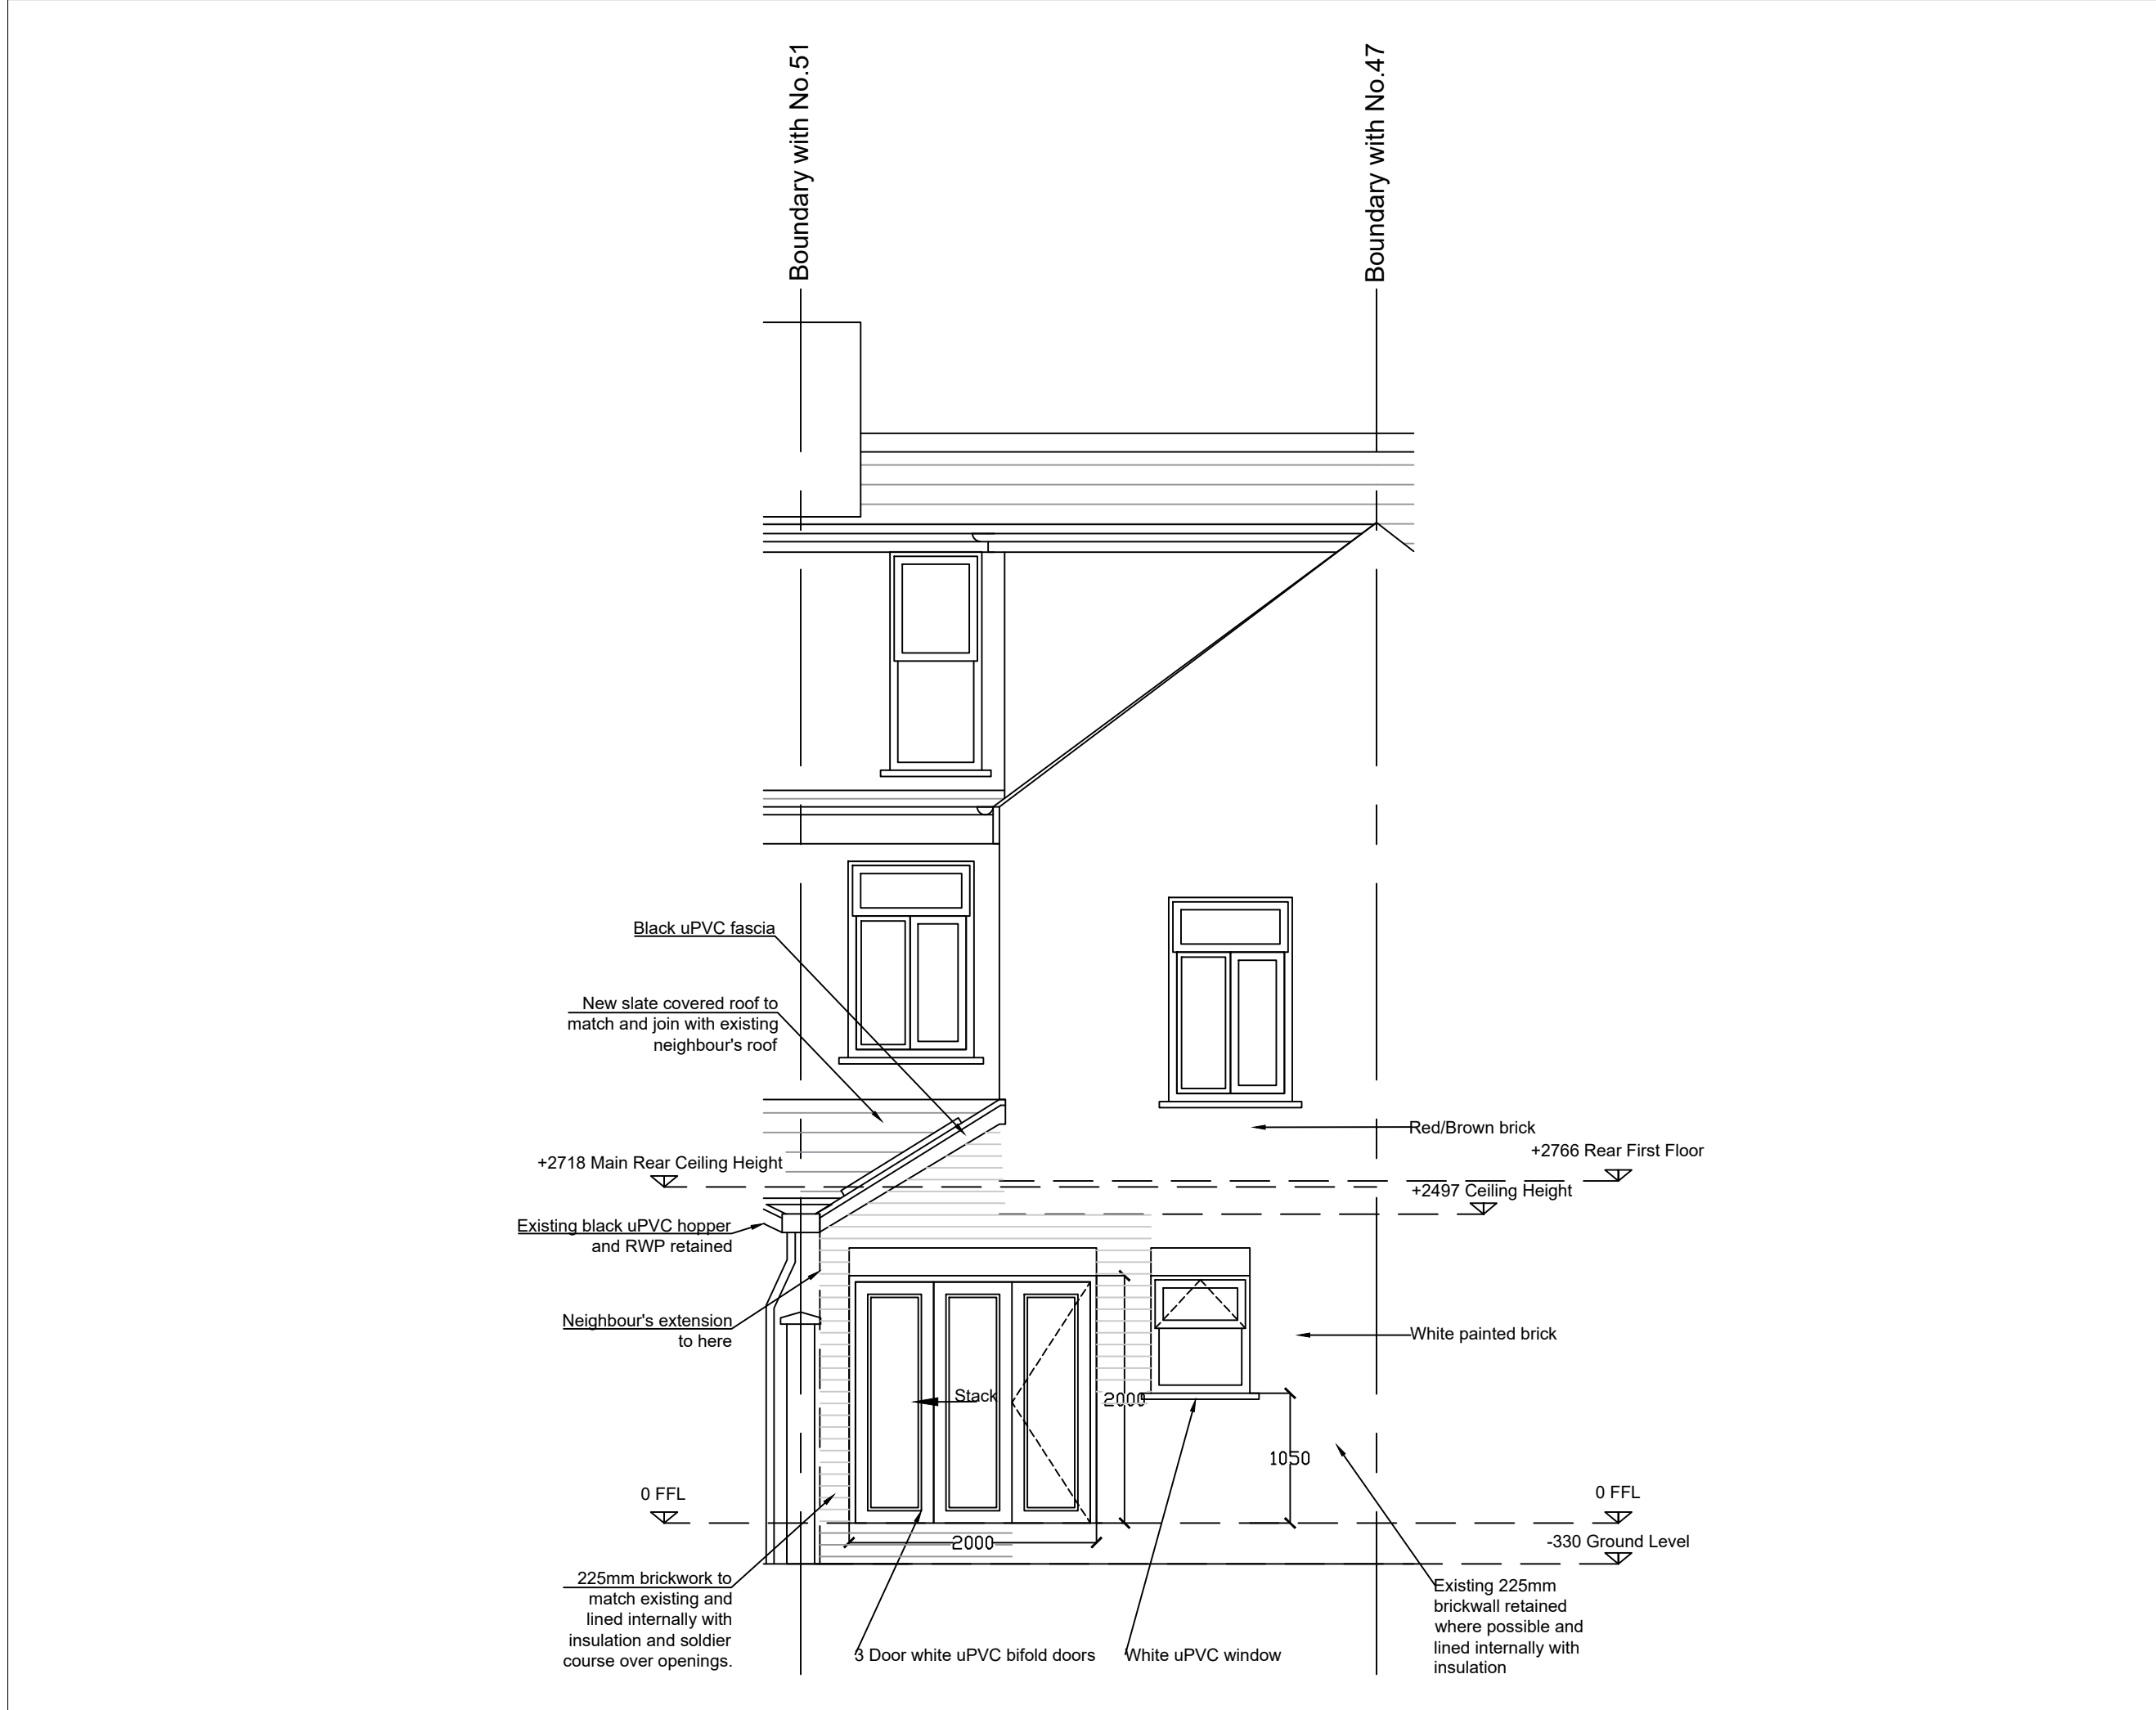

NOTES:		
Rev	Date	Description
Status:		
Planning		
Client:		
Katie Niemz		
Job Title:		
49 Claridge Road Chorton Cum Hardy Manchester M21 9WQ		
Drawing Title:		
Proposed Rear Elevation		
Scale:		Sheet Size:
1 : 50		A3
Date:	Drawn:	Checked:
08/09/2021	TH	PL
Drawing No:		Rev.
20210908/INW1745/011		*

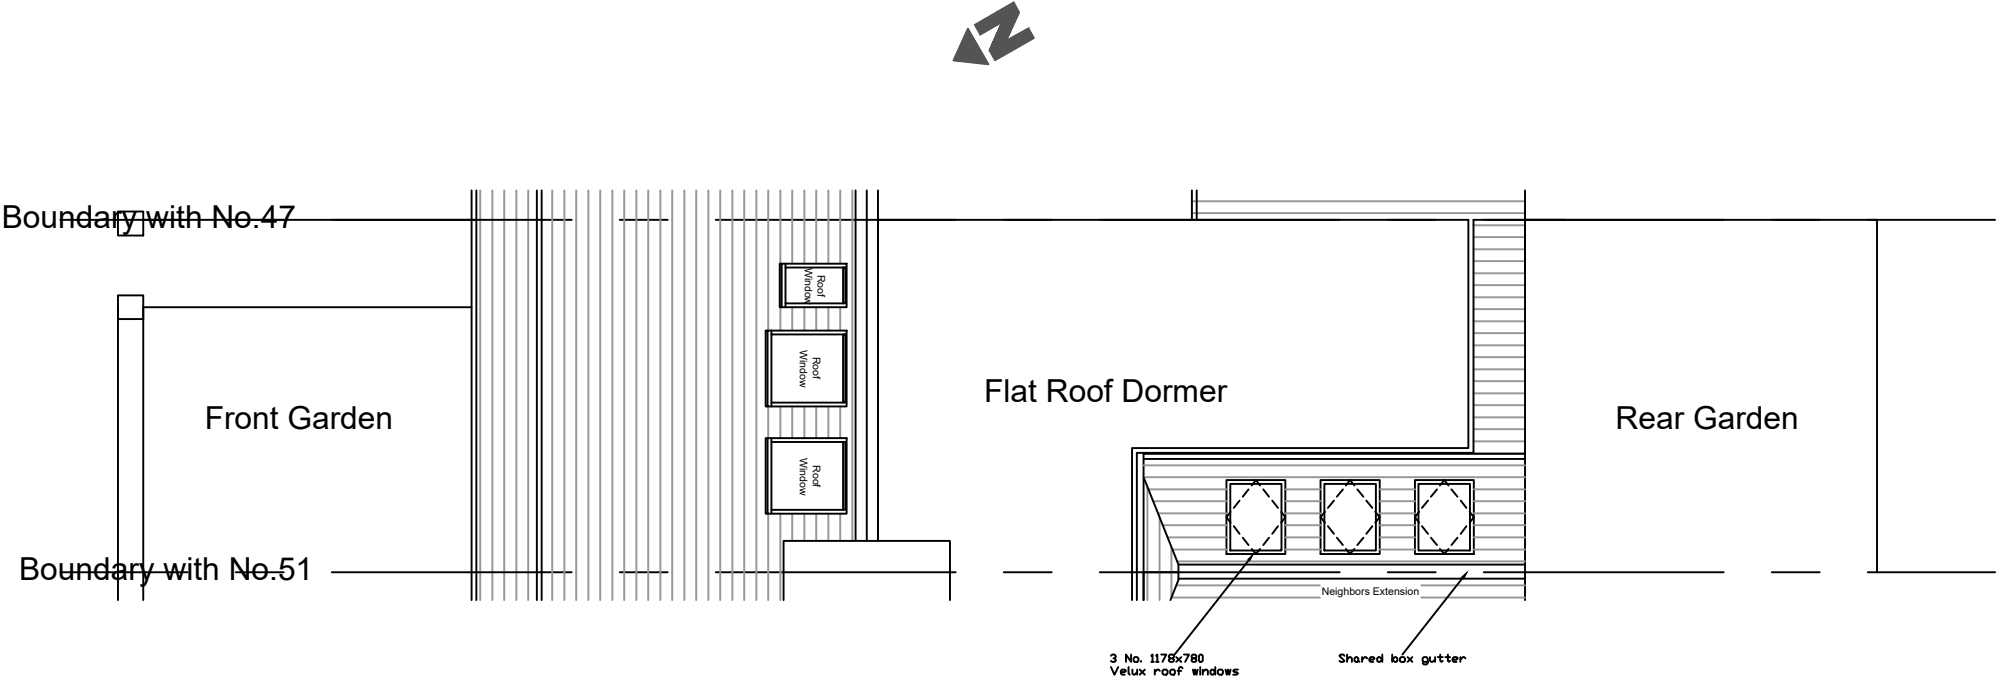

NOTES:

Rev	Date	Description

Status:
Planning

Client:
Katie Niemz

Job Title:
49 Claridge Road
Chorton Cum Hardy
Manchester
M21 9WQ

Drawing Title:
Proposed Site Plan

Scale:	1 : 100	Sheet Size:	A3
--------	---------	-------------	----

Date:	08/09/2021	Drawn:	TH	Checked:	PL
-------	------------	--------	----	----------	----

Drawing No:	20210908/INW1745/012	Rev:	*
-------------	----------------------	------	---