



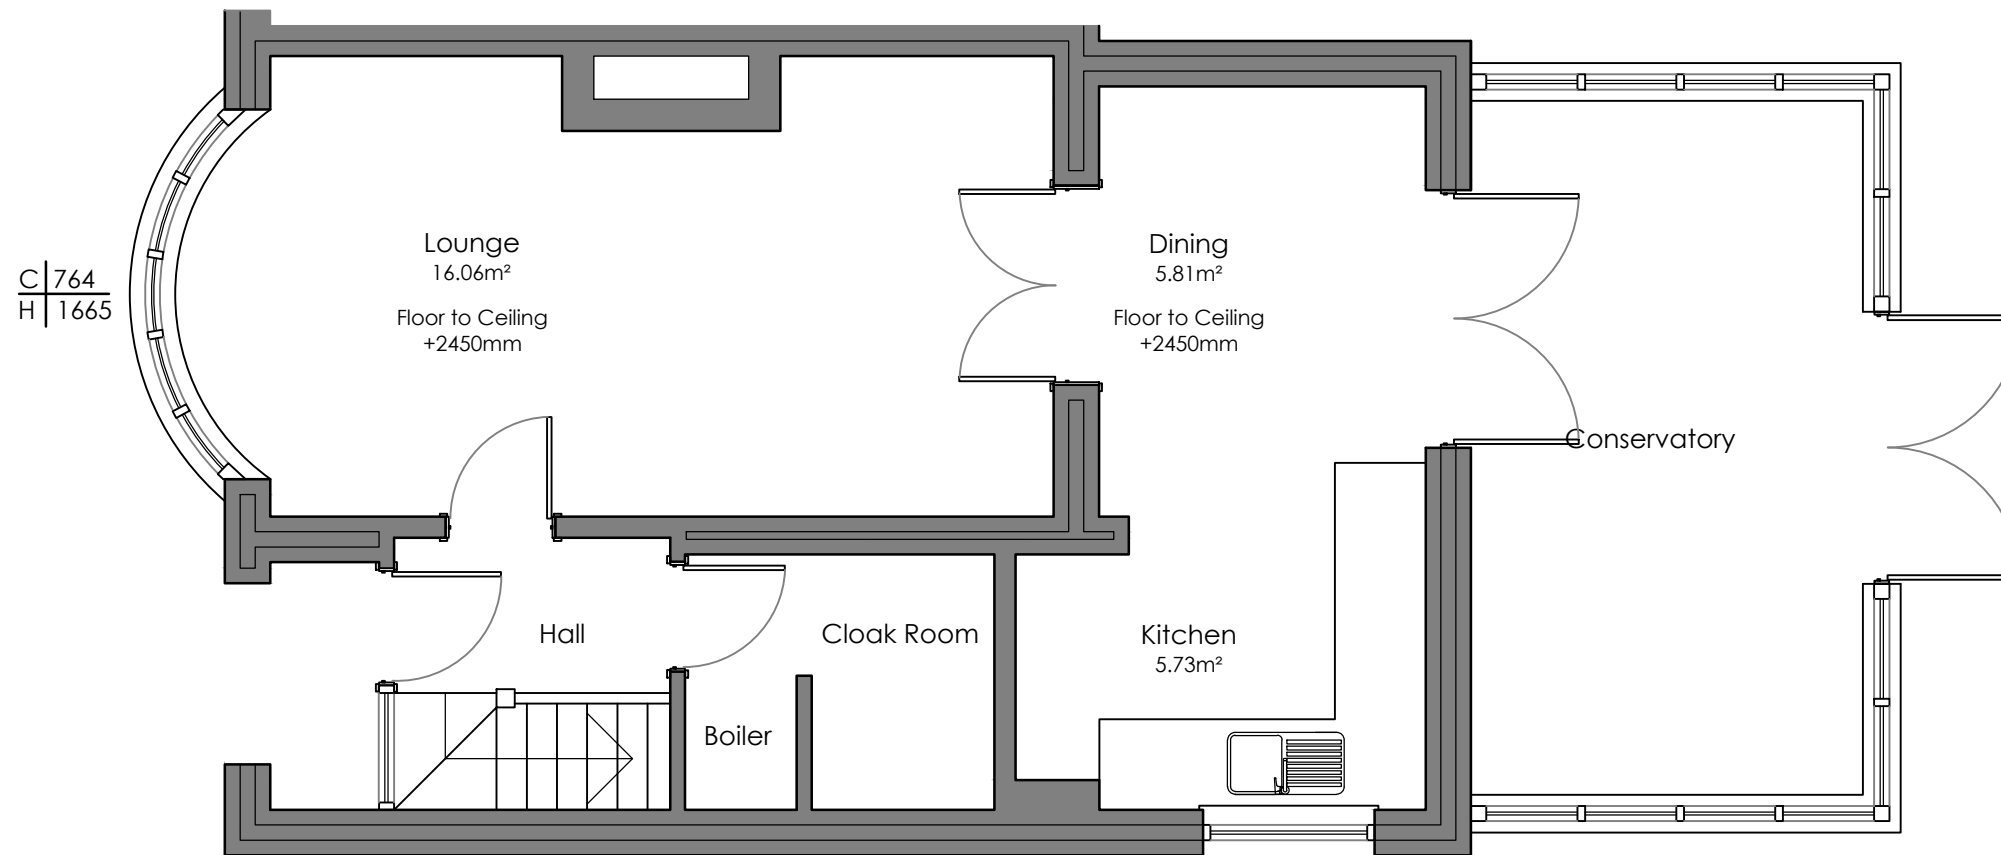

Existing Ground Floor Plan
Scale: 1:50

C | 891
H | 1023

Existing Boundary

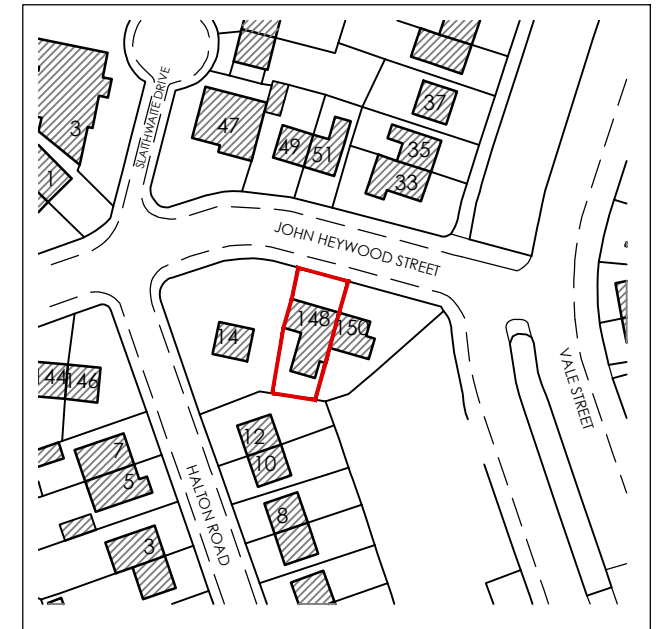

Site Location Plan
Scale: 1:1250



Key

Site Boundary

REV	Notes	Date	By

CRISP

architecture

Email: studio@crisparchitecture.co.uk

Chartered Institute of Architectural Technologists

Chartered Practice

Project: 148 John Heywood Street Manchester, M11 4HW	
Drawing Title: Existing Ground Floor Plan	

Project No: 2104	File Identifier:2104_72_02
Drawing No: 72_02	Revision:
Drawn By: SMH	Checked By:SMH
Scale: 1:50 @ A3	Date: 18/10/2021

Purpose of Issue: F E A S I B I L I T Y
Drawing Status: P L A N N I N G