



Existing Elevations

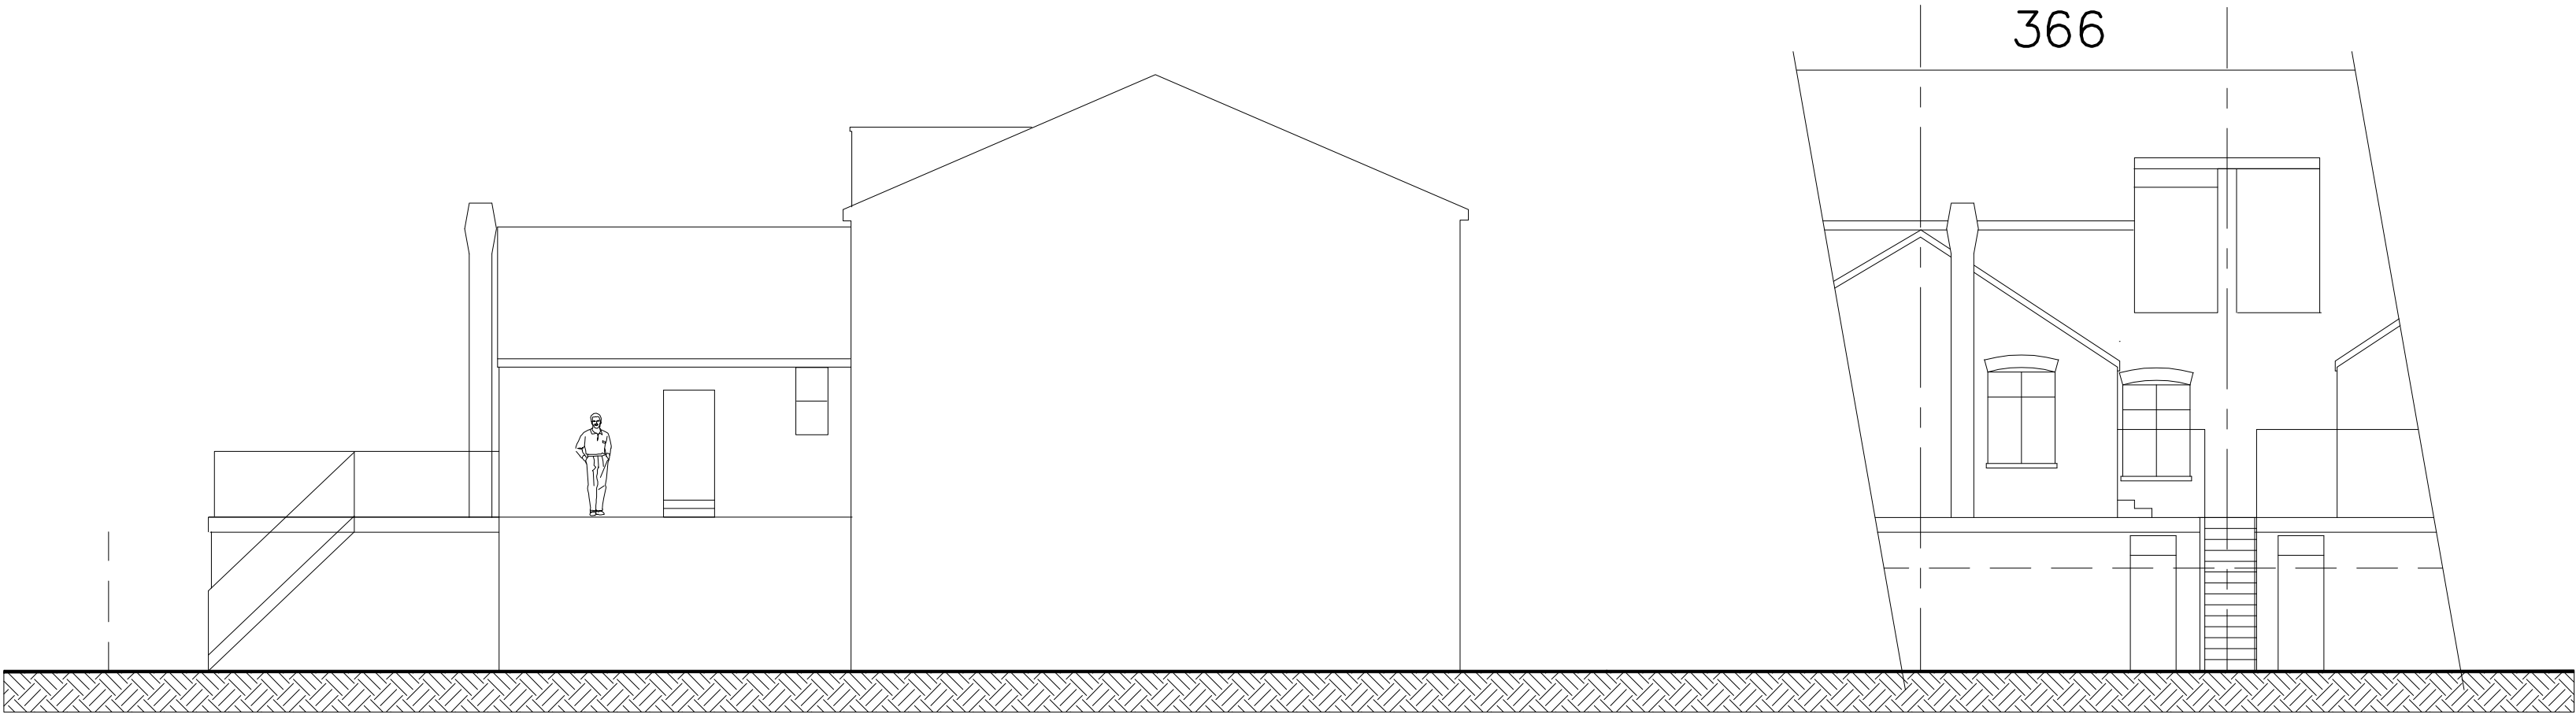


Side

Rear

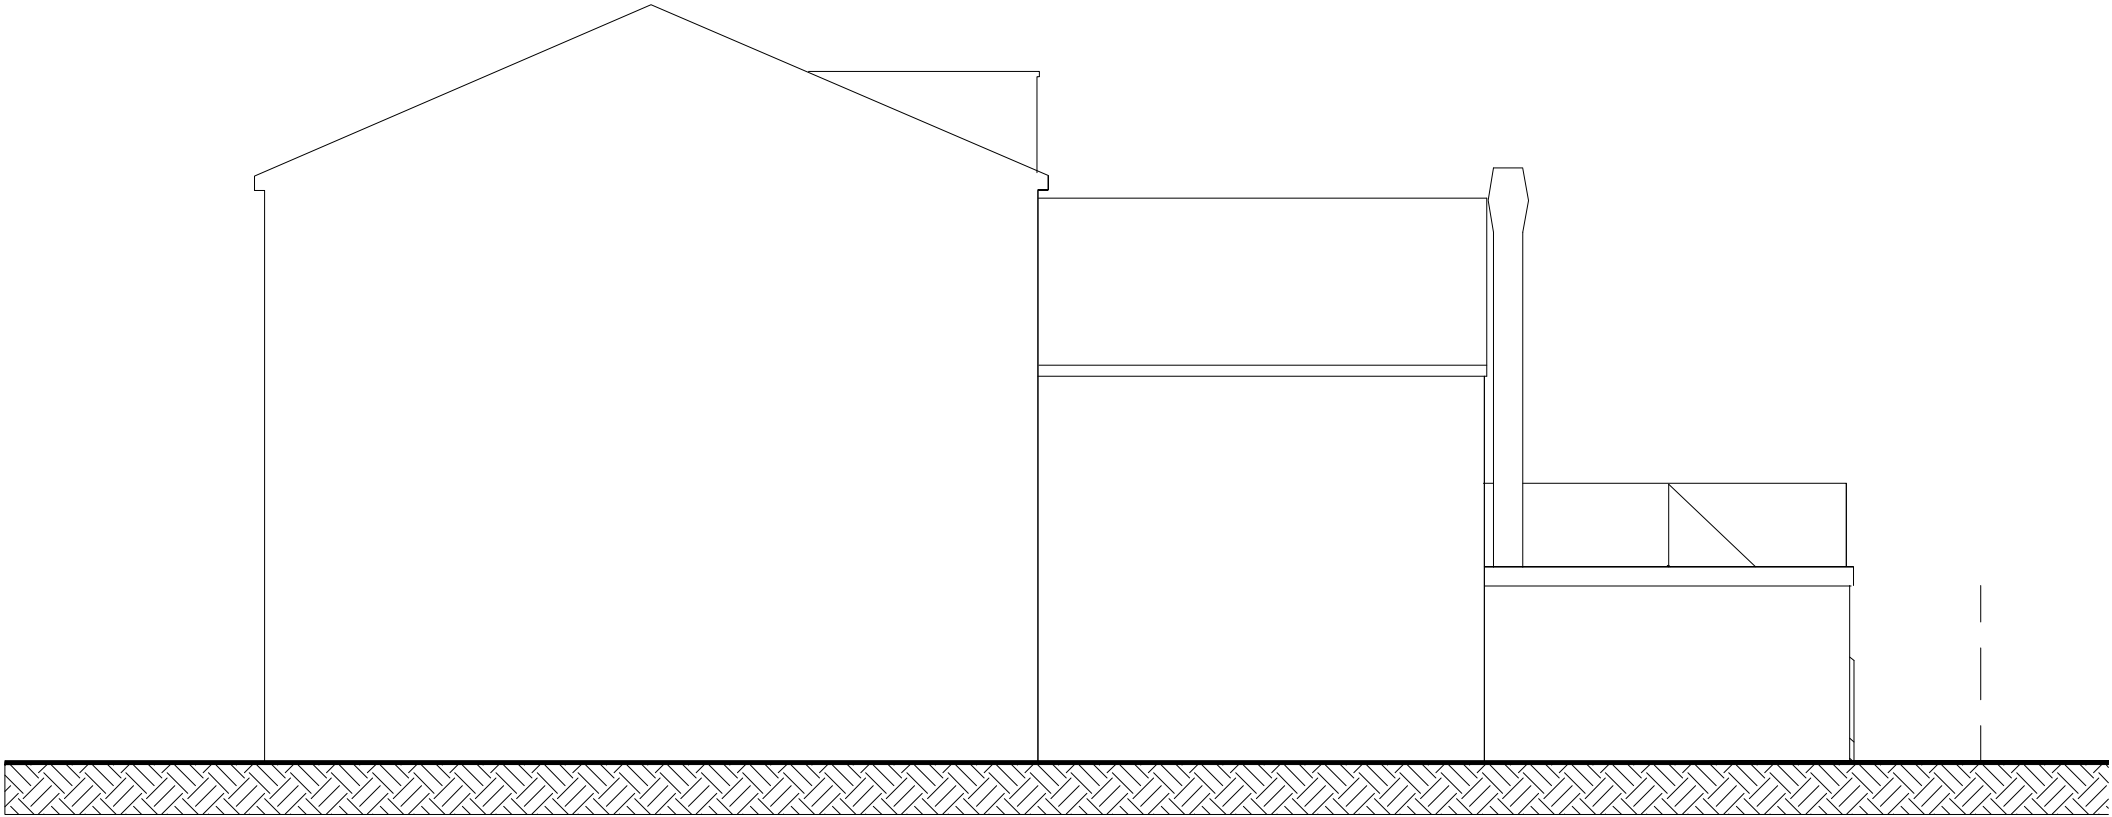


Side

Existing Floor Plans

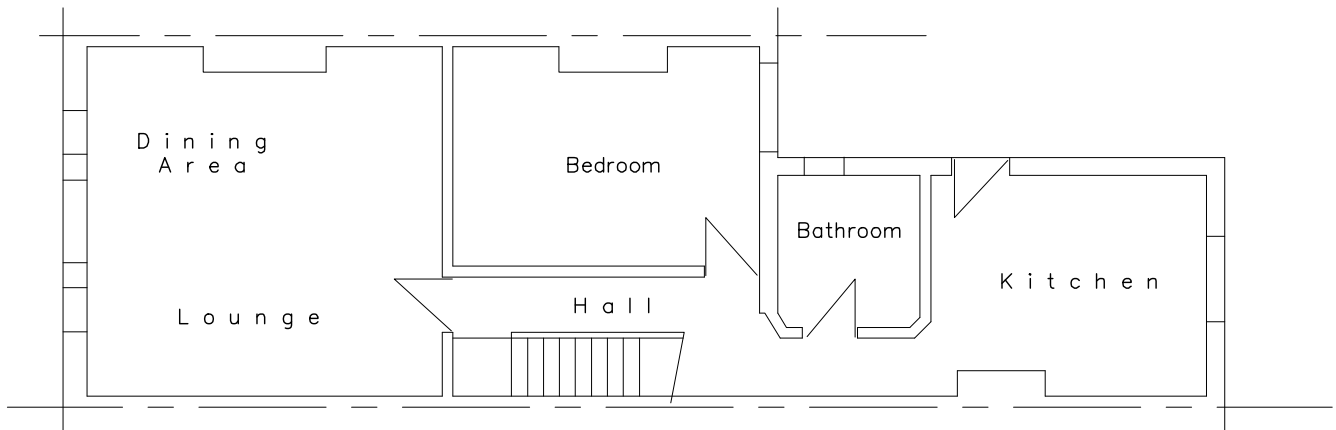

First Floor

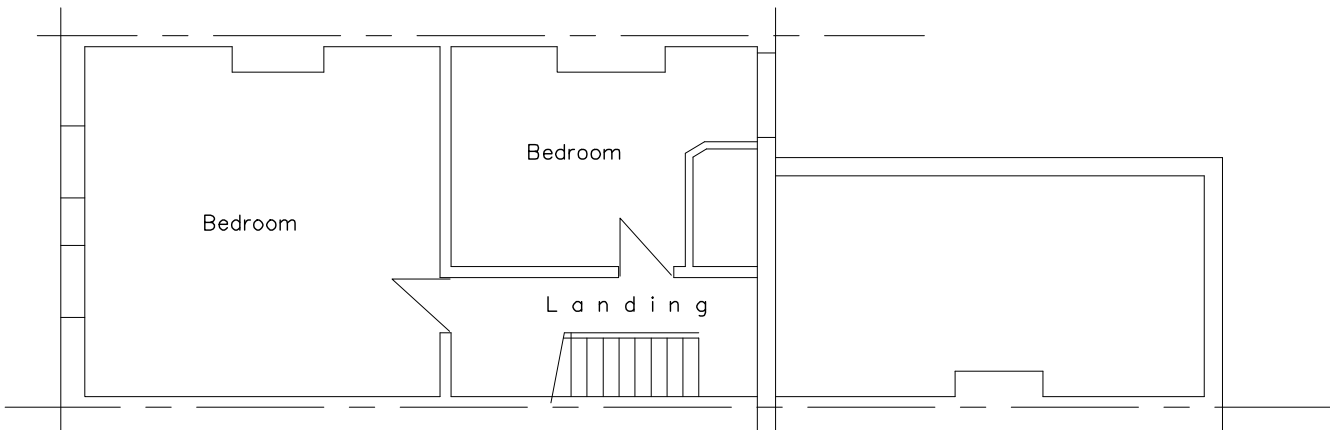

Second Floor

For Building Regulation and construction purposes this plan is to be read in conjunction with A & S INMAN (Designs) Ltd. General Building Specification GBS 01.00.00 Rev. 'P' and as amended and the Full Plans Approval documentation issued by the Local Authority Building Control Department and as agreed with the BCO.

Scale 1:100 @ A2


Planning Plan

Proposed Conversion

**366a BARLOW MOOR ROAD
CHORLTON
MANCHESTER
M21 8AZ**



**Prepared by:-
A & S INMAN (Designs) Ltd.
24 GRANGETHORPE ROAD
URMSTON
MANCHESTER
M41 9HT**

 

Phone 0161 747 7433

Scale 1:100 @ A2

Drg. No. 1719 / 06 / 21 Sht. 1

A