


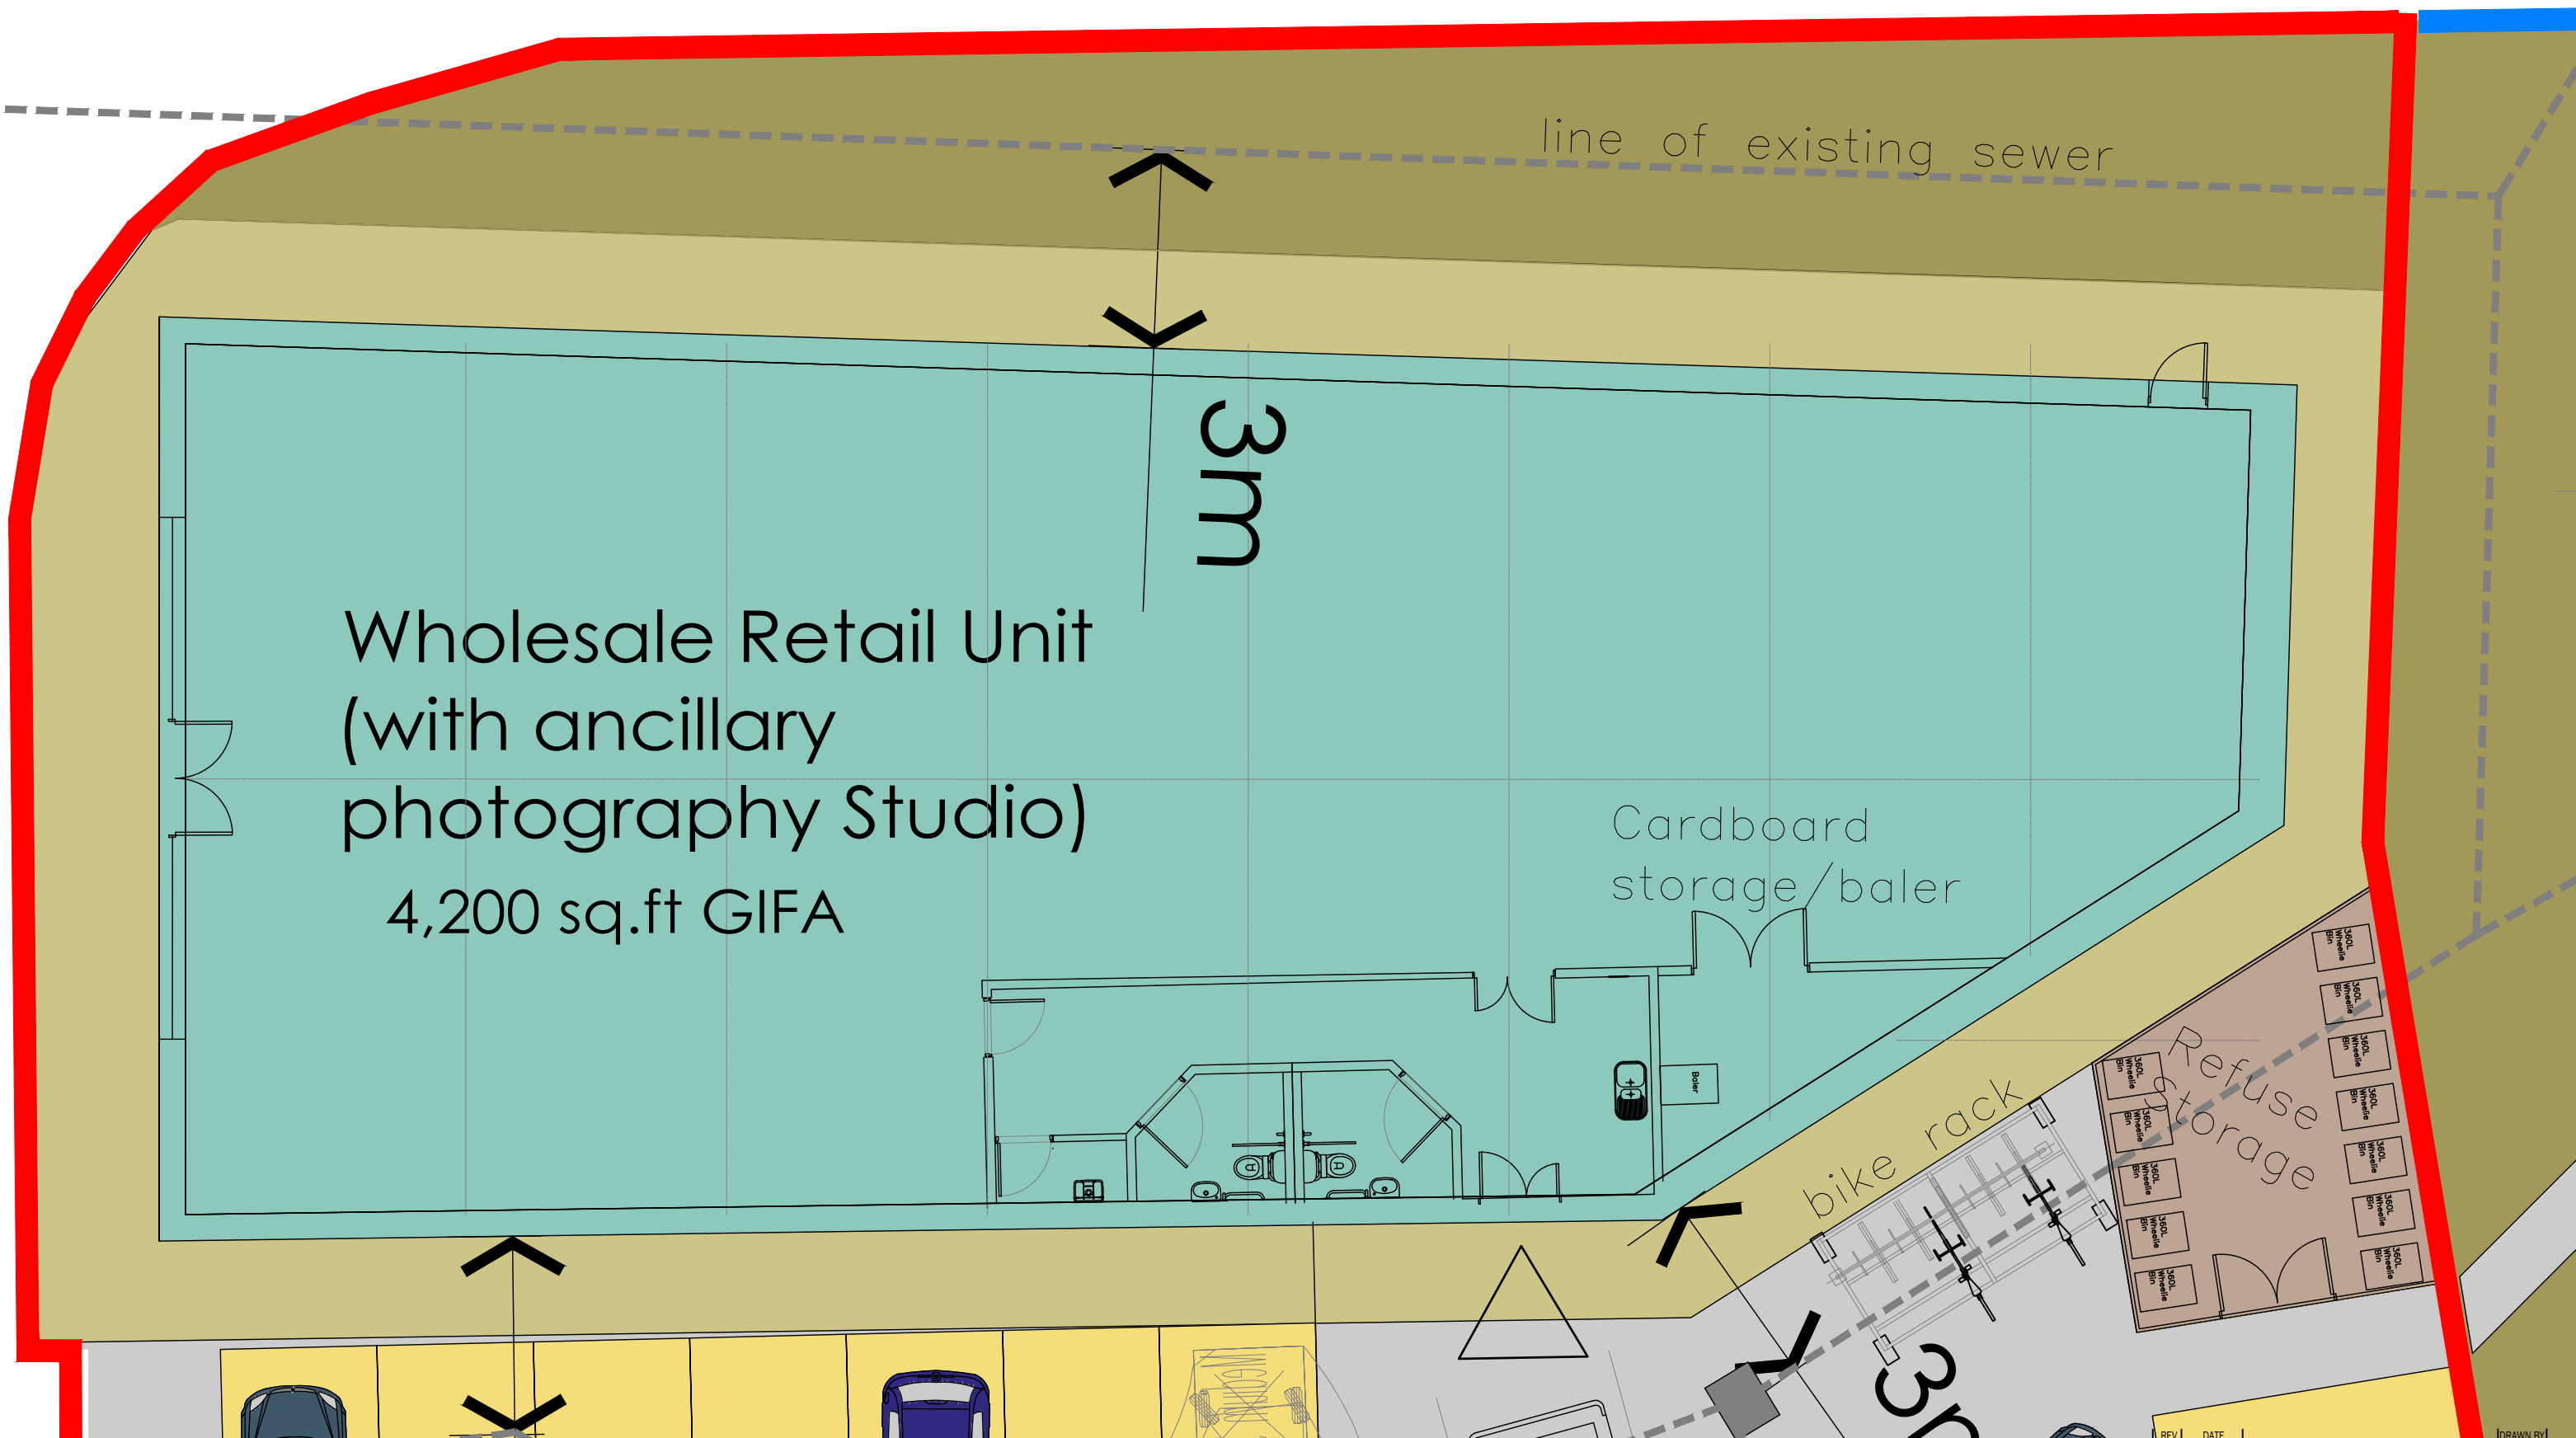

PROPOSED WHOLESALE RETAIL WAREHOUSE: PROPOSED PLAN
LAND OFF BURY NEW ROAD, MANCHESTER

SCALE 1:100 @ A3



FOB Design (UK) Ltd
72A Water Lane,
Wilmslow, Cheshire. SK9 5BB
01625 251644
office@fob-design.com www.fob-design.com

REV	DATE	[DRAWN BY]	
Copyright of fob design (UK) Ltd, all rights reserved. All information contained within this drawing remains the property of fob design. The information should not be reproduced in whole or part or modified without the written consent of fob design. No information within this drawing should be modified or passed onto third parties without written consent of fob design. Do not scale from drawing.			
XXX			
PROPOSED WHOLESALE RETAIL WAREHOUSE			
PROPOSED SITE PLAN			
XXX			
Drawn	NP	Status	PL
Checked	IM	Original	A3
		Date	MAY 21
		Scale	1:100@A3
PL 04			