




3037 / AYTOUN STREET CAR PARK / Advertising display board document



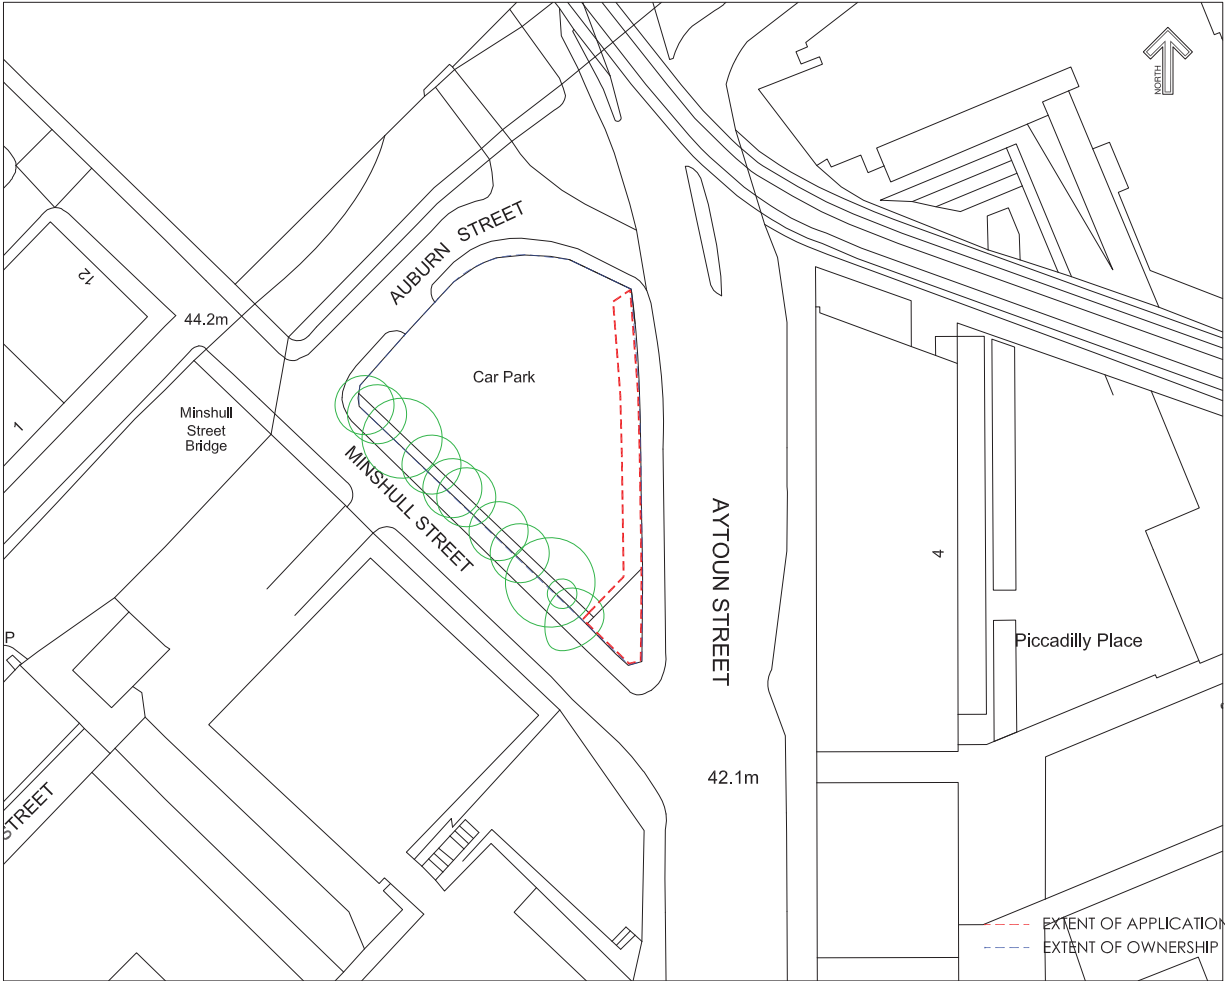

Location Plan Scale1:1000 @A3



Location Plan Scale1:2500 @A3



DEP LANDSCAPE ARCHITECTURE LTD
2 COMMERCIAL STREET, MANCHESTER
M15 4RQ

T: 0161 2419878
W: www.dep.co.uk

Client
Vivid Outdoor Media Ltd

Project
Aytoun Street Car Park

Description
Site Location Plan

Status
Planning

Scale
AS SHOWN@A3

Drawn
CP

Job number
3037

Drawing number
01


Date
Sep 21

Revision
B

Copyright DEP Landscape Architecture Ltd

All levels and dimensions to be checked on site by contractor prior to commencement. Any variations to be reported to the client. This drawing is to be read in conjunction with all others relating to the project and all information derived accordingly. Any anomalies to be reported to the client. Do not scale from this drawing. Use figured dimensions only. Work shown on this drawing to be carried out in accordance with current British Standards and Codes of Practice.

© Copyright to DEP Landscape Architecture Limited. The information shown on this drawing shall not be reproduced or copied in any form without prior written consent from DEP Landscape Architecture Limited.

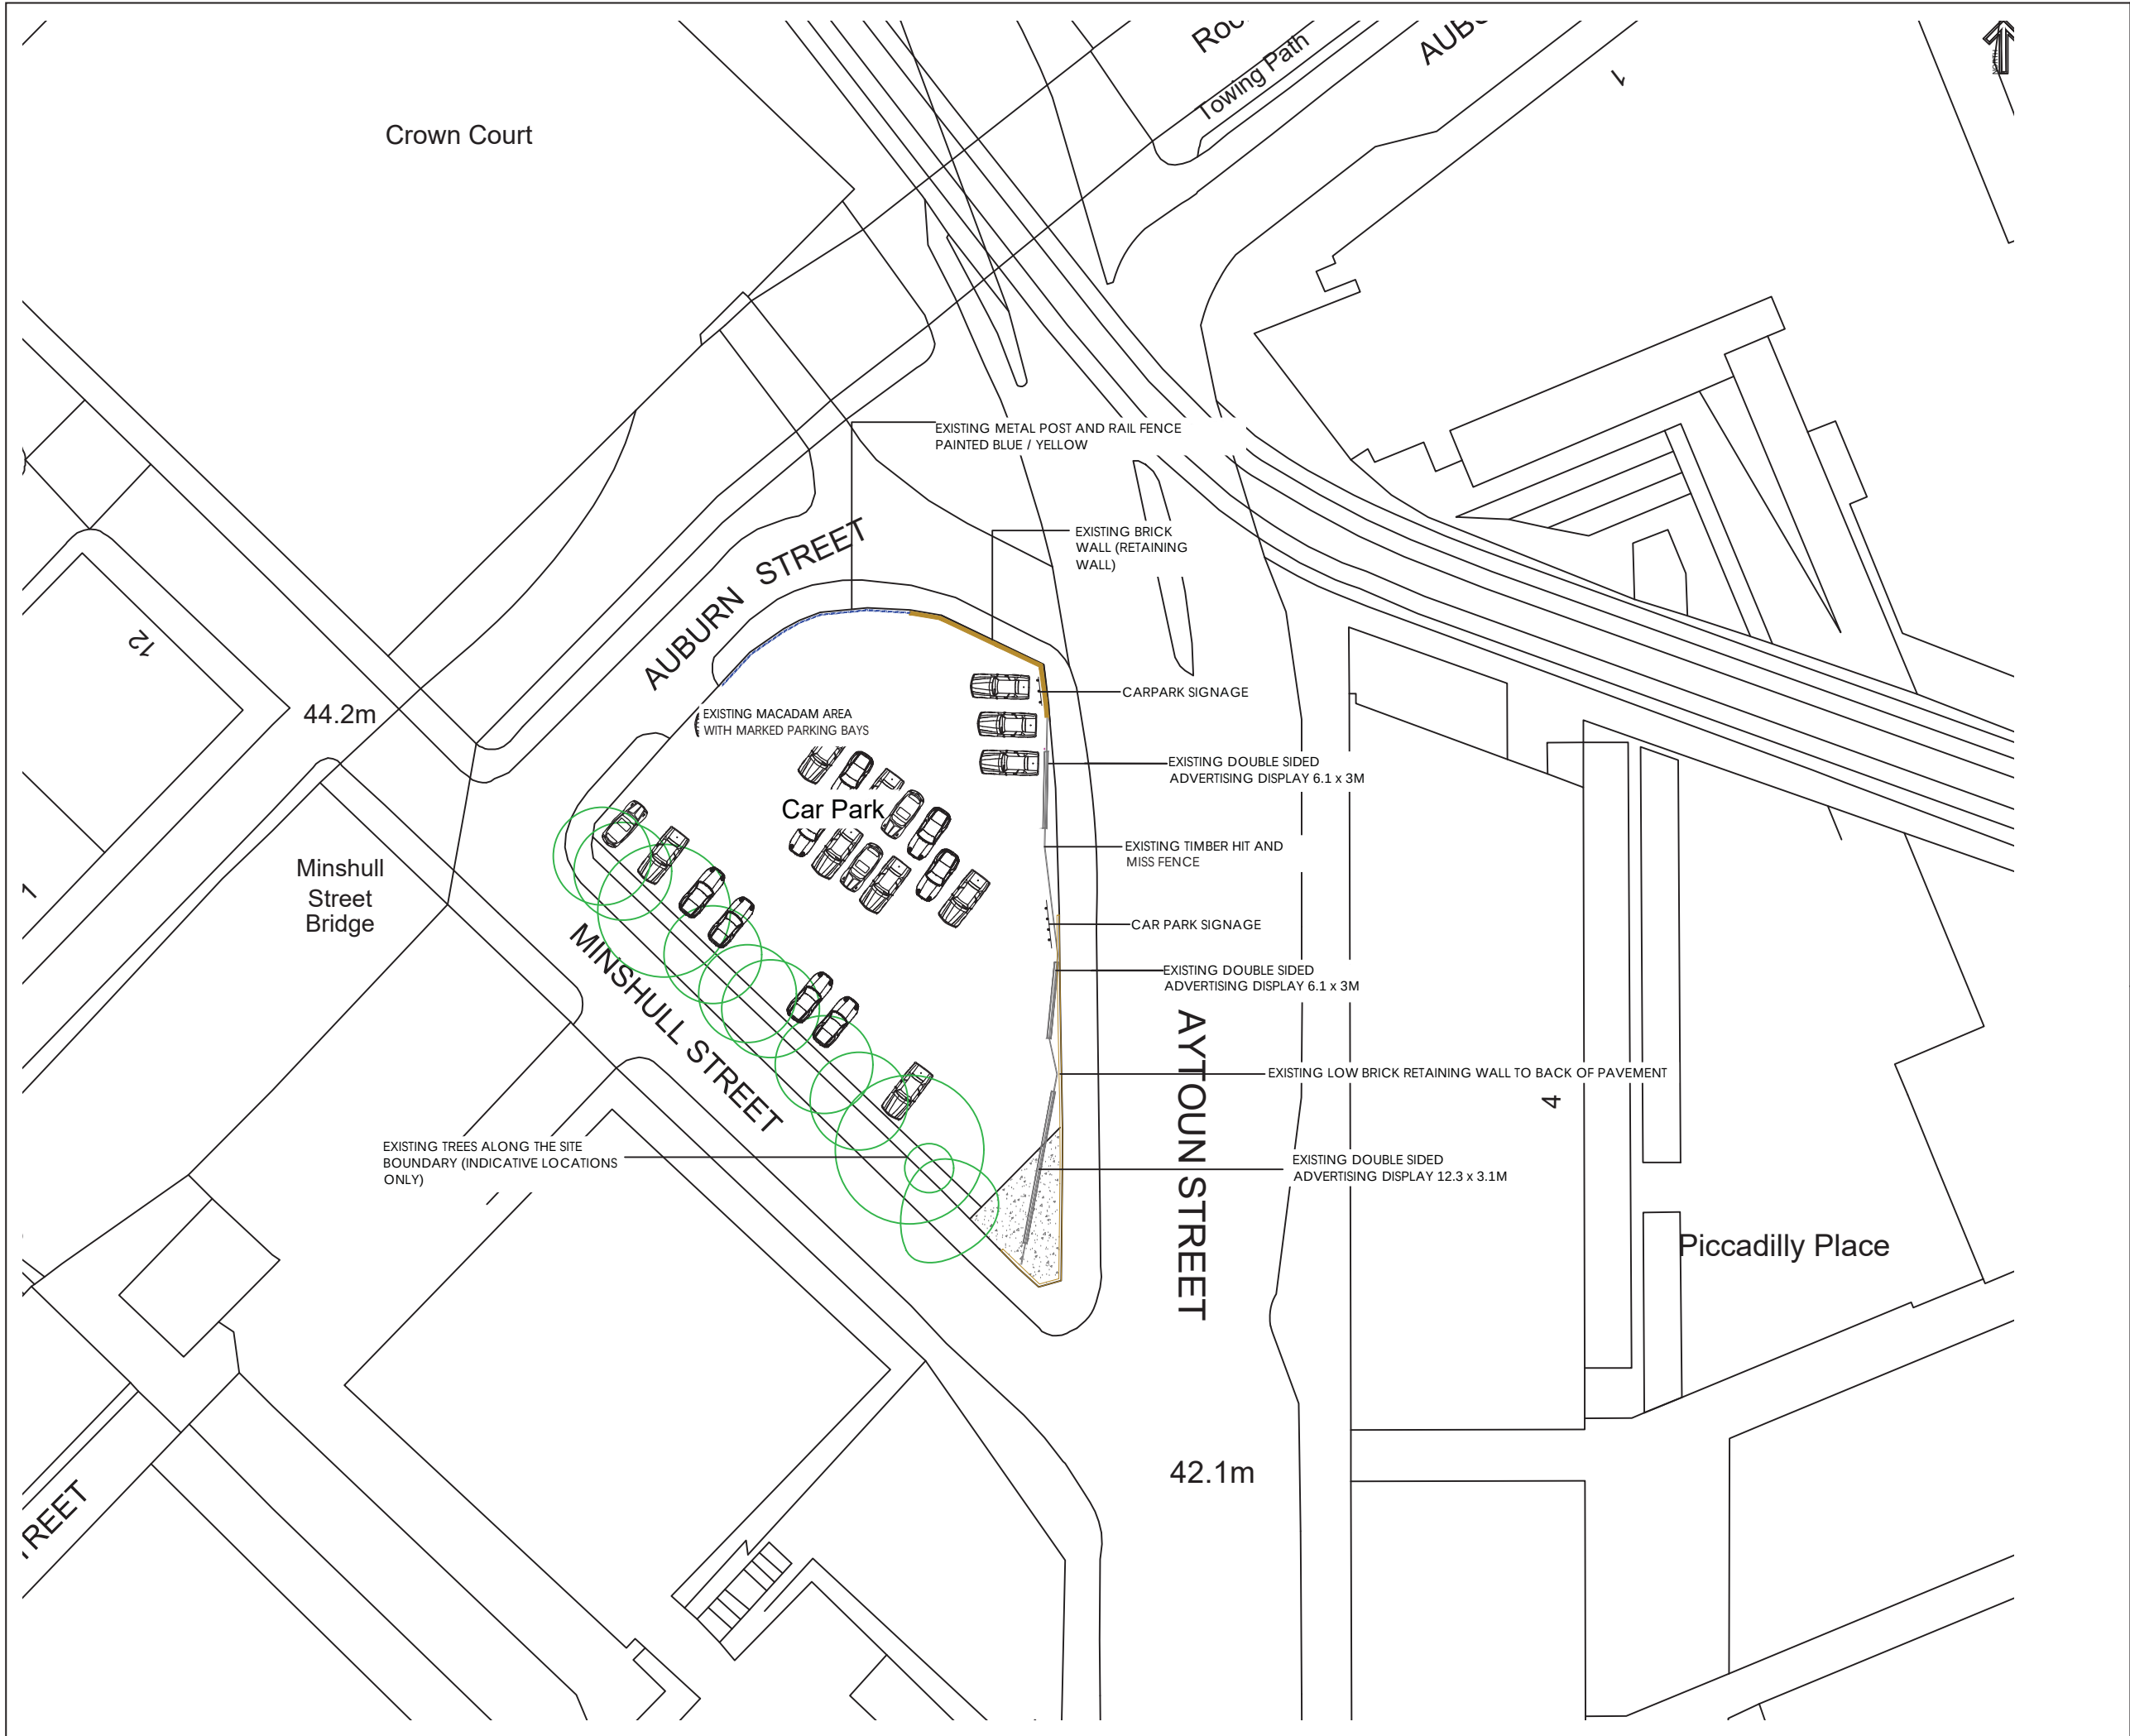

DEP LANDSCAPE ARCHITECTURE LTD
2 COMMERCIAL STREET, MANCHESTER
M15 4RQ

T: 0161 2419878
W: www.dep.co.uk

Client
Vivid Outdoor Media Ltd

Project
Aytoun Street Car Park

Description
Existing Site Plan

Status
Planning

Scale
1:200@A1

Job number
3037


Drawing number
02 B

Date
Sep 21

Revision
B

Copyright DEP Landscape Architecture Ltd
All levels and dimensions to be checked on site by contractor prior to commencement. Any variations to be reported to the client. This drawing is to be read in conjunction with all others relating to the project and all information derived accordingly. Any anomalies to be reported to the client. Do not scale from this drawing. Use figured dimensions only. Work shown on this drawing to be carried out in accordance with current British Standards and Codes of Practice.

© Copyright to DEP Landscape Architecture Limited. The information shown on this drawing shall not be reproduced or copied in any form without prior written consent from DEP Landscape Architecture Limited.

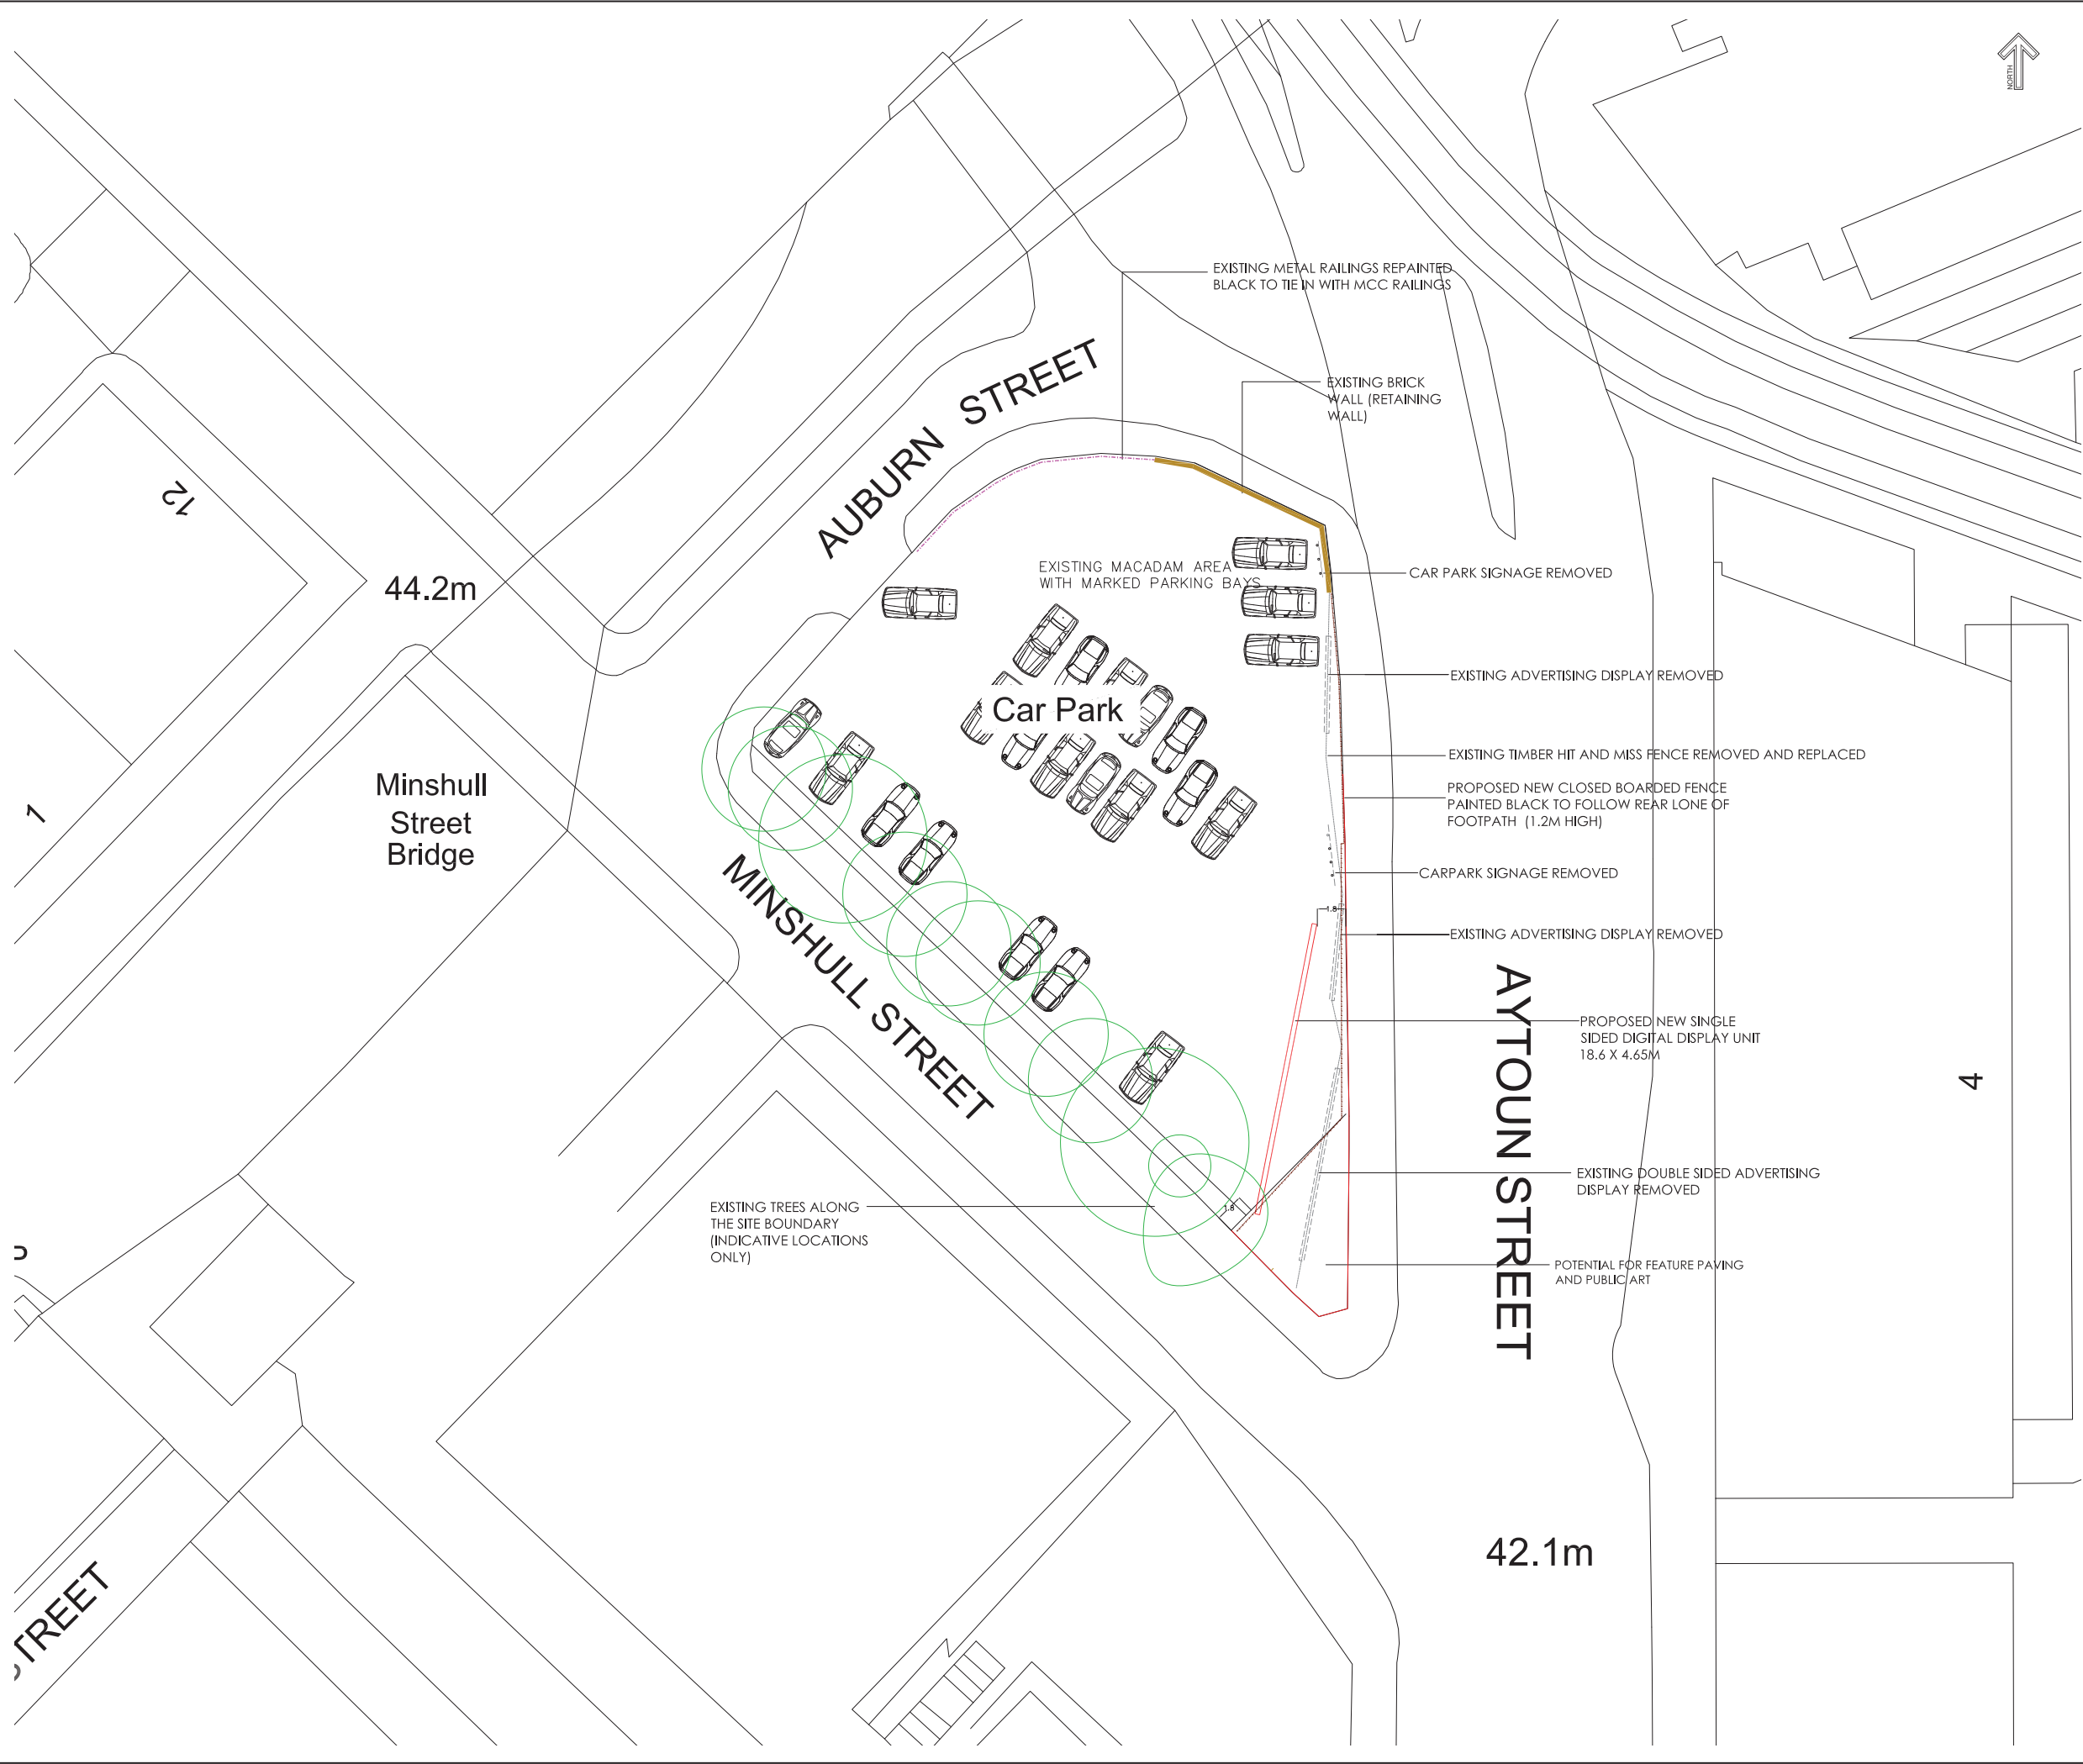

Revision C 09/07/21 :- Type of display updated.

dep

DEP LANDSCAPE ARCHITECTURE LTD
2 COMMERCIAL STREET, MANCHESTER
M15 4RQ
T: 0161 2419878
W: www.dep.co.uk

Client			
Vivid Outdoor Media Ltd			
Project			
Aytoun Street Car Park			
Description			
Proposed Site Layout			
Status			
Planning			
Scale		Drawn	
1:500@A3		CP	
Job number	Drawing number	Date	Revision
3037	03	Sep 21	D
Copyright DEP Landscape Architecture Ltd			

All levels and dimensions to be checked on site by contractor prior to commencement. Any variations to be reported to the client. This drawing is to be read in conjunction with all others relating to the project and all information derived accordingly. Any anomalies to be reported to the client. Do not scale from this drawing. Use figured dimensions only. Work shown on this drawing to be carried out in accordance with current British Standards and Codes of Practice.

© Copyright to DEP Landscape Architecture Limited. The information shown on this drawing shall not be reproduced or copied in any form without prior written consent from DEP Landscape Architecture Limited.



DEP LANDSCAPE ARCHITECTURE LTD
2 COMMERCIAL STREET, MANCHESTER
M15 4RQ

T: 0161 2419878
W: www.dep.co.uk

Client
Vivid Outdoor Media Ltd

Project
Aytoun Street Car Park

Description
Existing View 1

Status
Planning

Scale
NTS

Drawn
EM

Job number
3037

Drawing number
IMG1

Date
Sep 21

Revision

Copyright DEP Landscape Architecture Ltd

All levels and dimensions to be checked on site by contractor prior to commencement. Any variations to be reported to the client. This drawing is to be read in conjunction with all others relating to the project and all information derived accordingly; any anomalies to be reported to the client. Do not scale from this drawing. Use figured dimensions only. Work shown on this drawing to be carried out in accordance with current British Standards and Codes of Practice.

© Copyright to DEP Landscape Architecture Limited. The information shown on this drawing shall not be reproduced or copied in any form without prior written consent from DEP Landscape Architecture Limited.



DEP LANDSCAPE ARCHITECTURE LTD
2 COMMERCIAL STREET, MANCHESTER
M15 4RQ

T: 0161 2419878
W: www.dep.co.uk

Client
Vivid Outdoor Media Ltd

Project
Aytoun Street Car Park

Description
Proposed View 1

Status
Planning

Scale
NTS

Job number
3037

Drawing number
IMG2

Date
Sep 21

Revision
Copyright DEP Landscape Architecture Ltd

All levels and dimensions to be checked on site by contractor prior to commencement. Any variations to be reported to the client. This drawing is to be read in conjunction with all others relating to the project and all information derived accordingly. Any anomalies to be reported to the client. Do not scale from this drawing. Use figured dimensions only. Work shown on this drawing to be carried out in accordance with current British Standards and Codes of Practice.

© Copyright to DEP Landscape Architecture Limited. The information shown on this drawing shall not be reproduced or copied in any form without prior written consent from DEP Landscape Architecture Limited.



DEP LANDSCAPE ARCHITECTURE LTD
2 COMMERCIAL STREET, MANCHESTER
M15 4RQ

T: 0161 2419878
W: www.dep.co.uk

Client
Vivid Outdoor Media Ltd

Project
Aytoun Street Car Park

Description
Existing View 2

Status
Planning

Scale
NTS

Job number
3037

Drawing number
IMG3

Date
Sep 21

Copyright DEP Landscape Architecture Ltd

All levels and dimensions to be checked on site by contractor prior to commencement. Any variations to be reported to the client. This drawing is to be read in conjunction with all others relating to the project and all information derived accordingly; any anomalies to be reported to the client. Do not scale from this drawing. Use figured dimensions only. Work shown on this drawing to be carried out in accordance with current British Standards and Codes of Practice.

© Copyright to DEP Landscape Architecture Limited. The information shown on this drawing shall not be reproduced or copied in any form without prior written consent from DEP Landscape Architecture Limited.



DEP LANDSCAPE ARCHITECTURE LTD
2 COMMERCIAL STREET, MANCHESTER
M15 4RQ

T: 0161 2419878
W: www.dep.co.uk

Client
Vivid Outdoor Media Ltd

Project
Aytoun Street Car Park

Description
Proposed View 2

Status
Planning


Scale	Drawn		
NTS	MI		
Job number	Drawing number	Date	Revision

3037 IMG4 Sep 21
Copyright DEP Landscape Architecture Ltd


All levels and dimensions to be checked on site by contractor prior to commencement. Any variations to be reported to the client. This drawing is to be read in conjunction with all others relating to the project and all information derived accordingly; any anomalies to be reported to the client. Do not scale from this drawing. Use figured dimensions only. Work shown on this drawing to be carried out in accordance with current British Standards and Codes of Practice.

© Copyright to DEP Landscape Architecture Limited. The information shown on this drawing shall not be reproduced or copied in any form without prior written consent from DEP Landscape Architecture Limited.

EXISTING SECTION-
ELEVATION A-A1

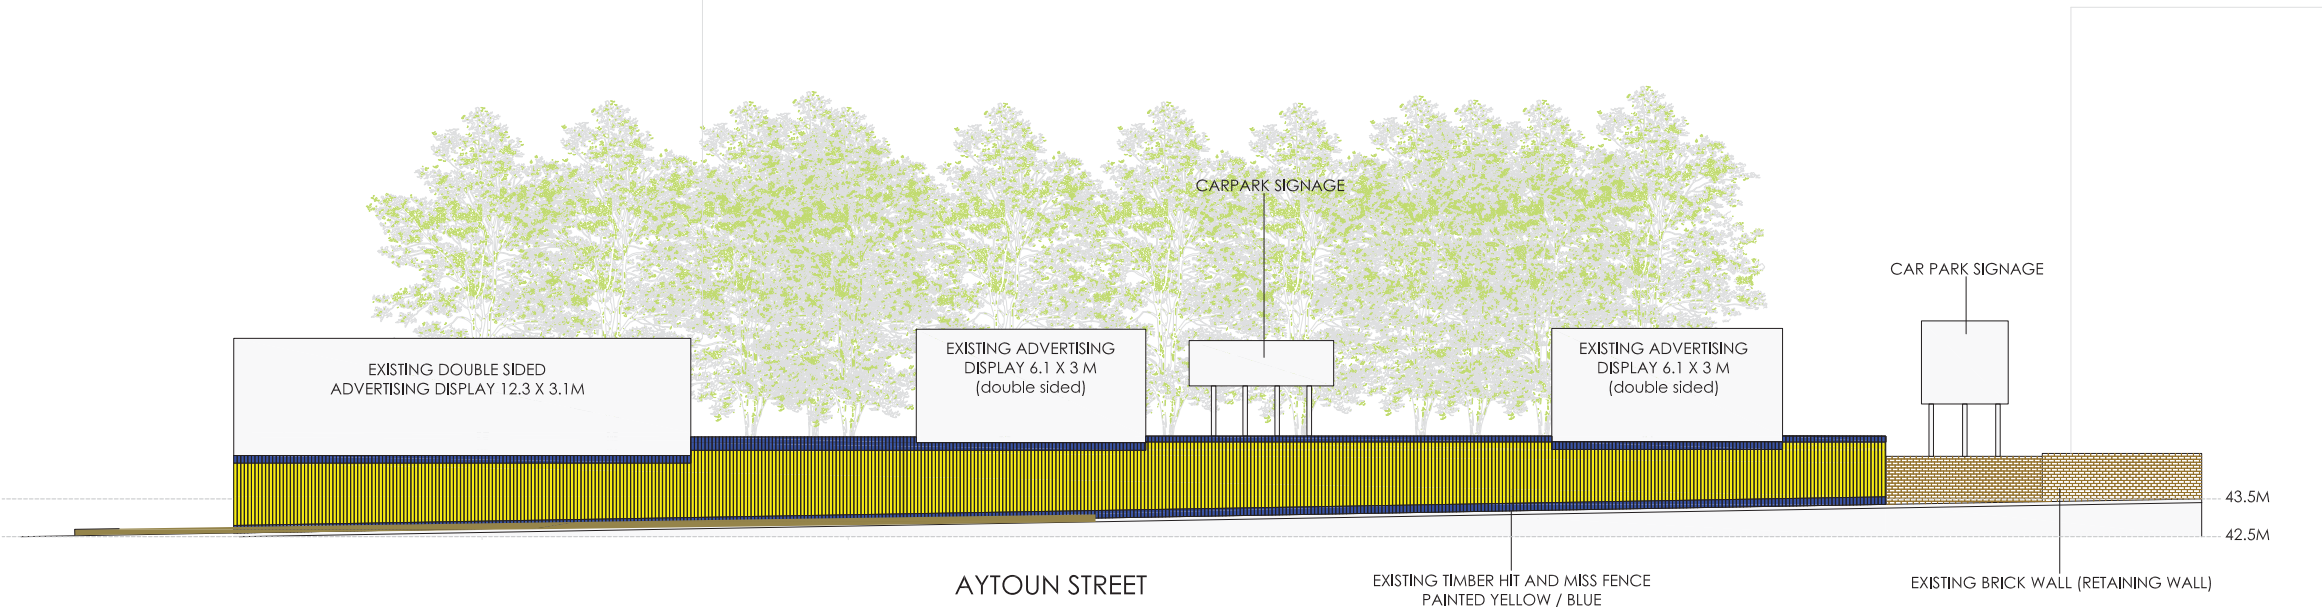

PROPOSED SECTION-
ELEVATION A-A1

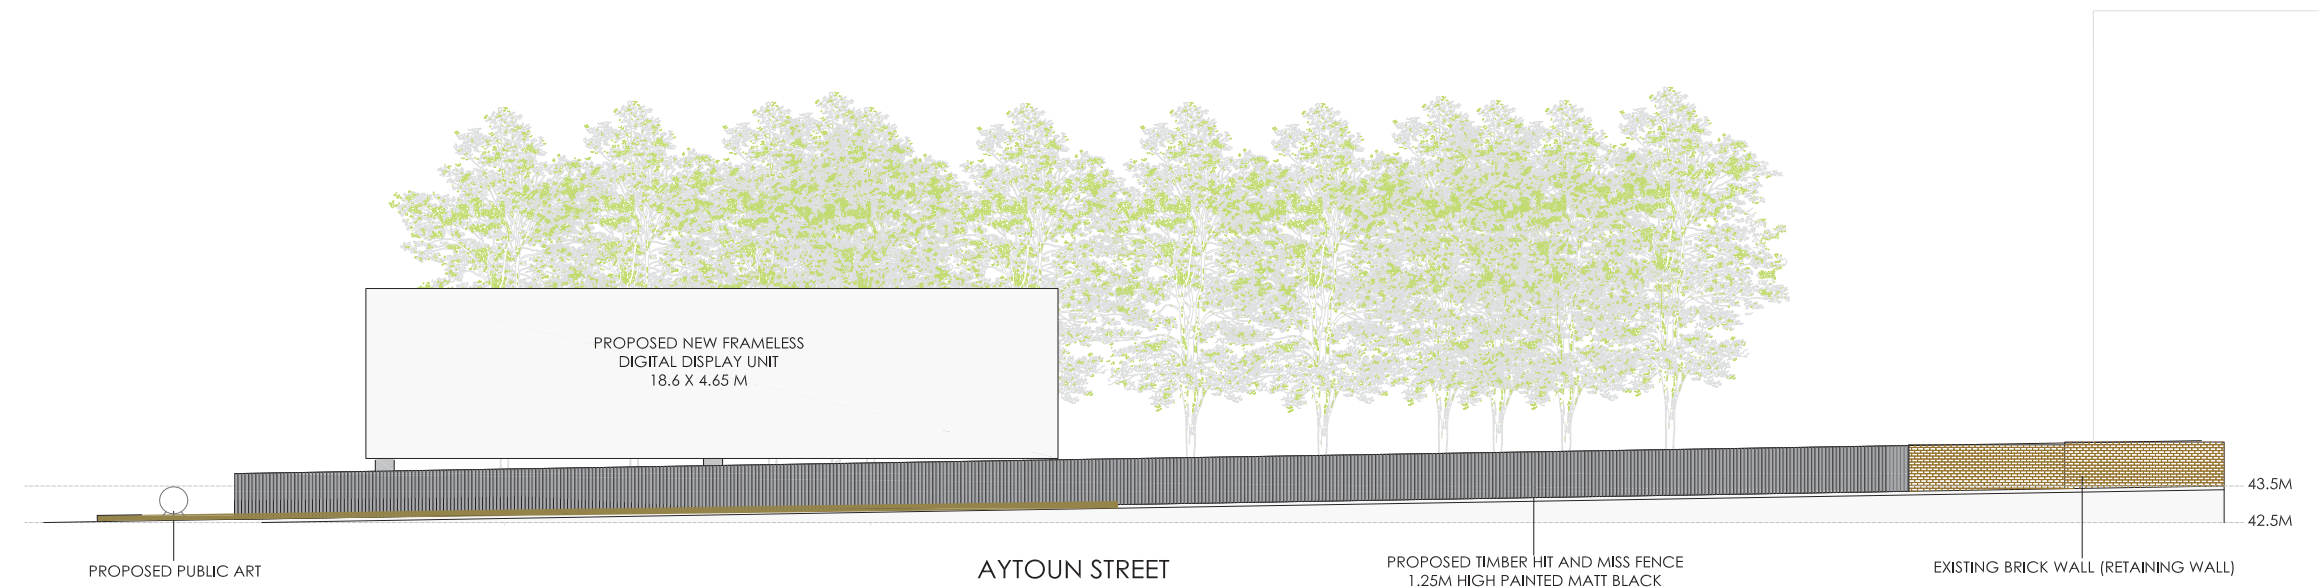

Revision B 20/10/14 :- Location of proposed display updated.
Revision C 17/06/14 :- Revision for public consultation



DEP LANDSCAPE ARCHITECTURE LTD
2 COMMERCIAL STREET, MANCHESTER
M15 4RQ

T: 0161 2419878
W: www.dep.co.uk

Client

Vivid Outdoor Media Ltd

Project

Aytoun Street Car Park

Description

Front Elevation

Status

Planning

Scale

1:200 @A1

Drawn

CP

Job number

3037

Drawing number

04 C

Date

Sep 21


Revision

Copyright DEP Landscape Architecture Ltd


All levels and dimensions to be checked on site by contractor prior to commencement. Any variations to be reported to the client. This drawing is to be read in conjunction with all others relating to the project and all information derived accordingly. Any anomalies to be reported to the client. Do not scale from this drawing. Use figured dimensions only. Work shown on this drawing to be carried out in accordance with current British Standards and Codes of Practice.

© Copyright to DEP Landscape Architecture Limited. The information shown on this drawing shall not be reproduced or copied in any form without prior written consent from DEP Landscape Architecture Limited.

PROPOSED DISPLAY PANEL
FRONT SECTION- ELEVATION

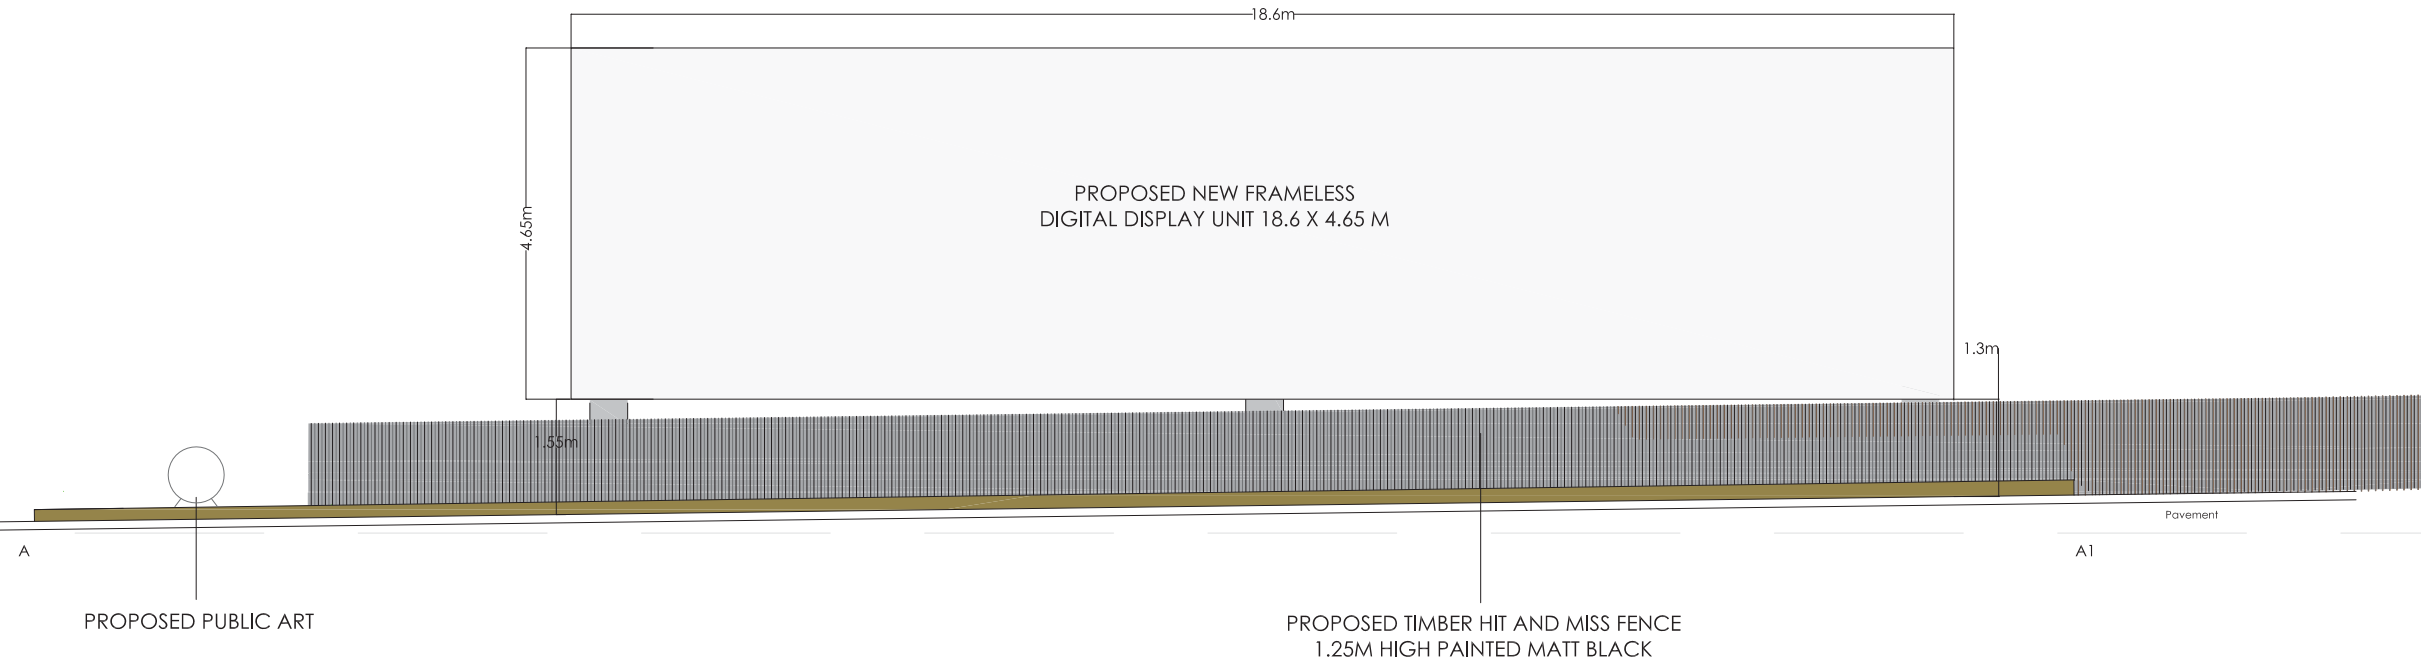


PROPOSED DISPLAY PANEL
SIDE SECTION- ELEVATION

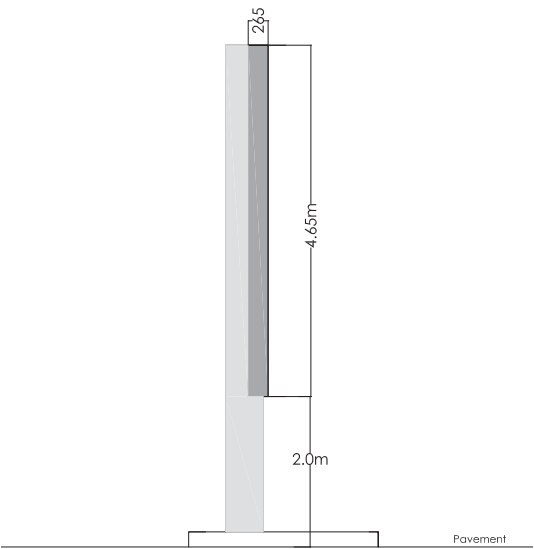

Revision C 09/07/21 :- Display Type updated.
Revision D 17/09/21 :- Provision for public art

PROPOSED DISPLAY PANEL
REAR SECTION - ELEVATION

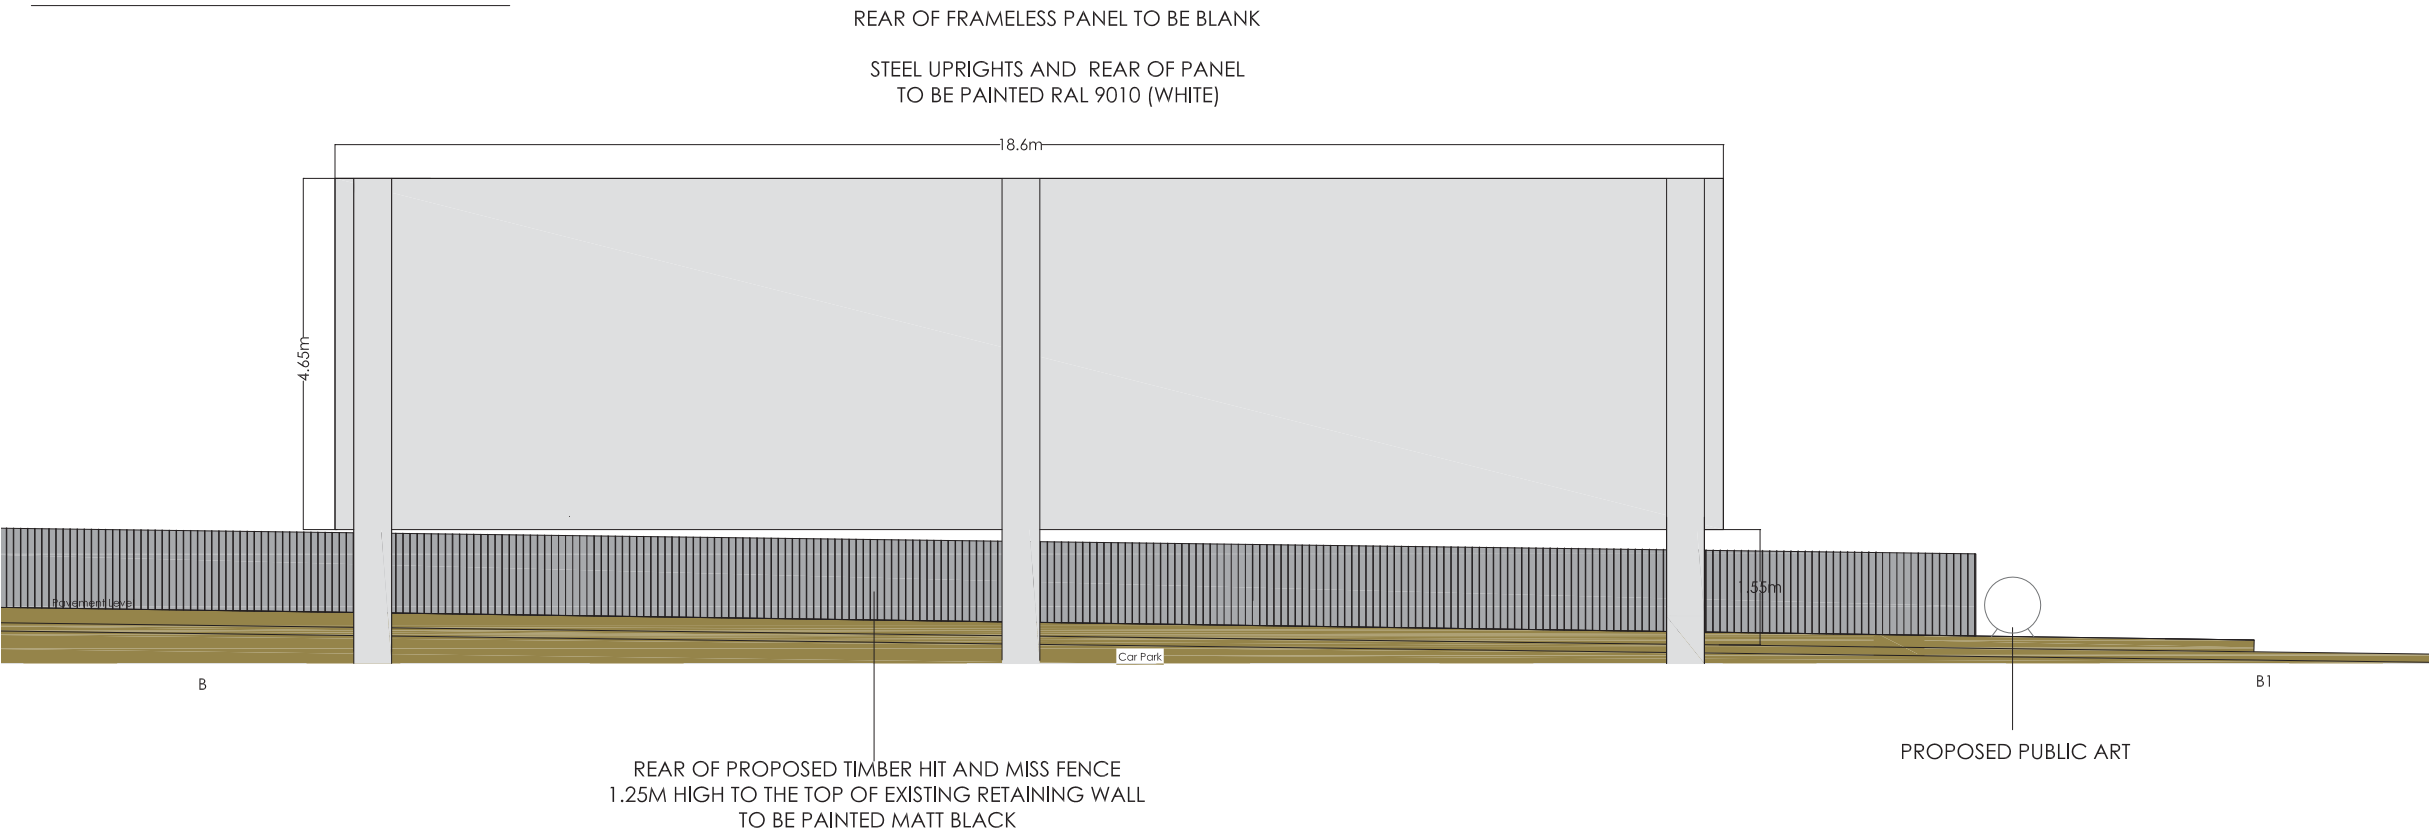

DEP LANDSCAPE ARCHITECTURE LTD
2 COMMERCIAL STREET, MANCHESTER
M15 4RQ
T: 0161 2419878
W: www.dep.co.uk

Client
Vivid Outdoor Media Ltd
Project
Aytoun Street Car Park

Description
Proposed Display Dimensions

Status
Planning
Scale
1:100@A1
Job number
3037
Drawing number
05 D
Date
Sep 21
Drawn
CP
Revision
Copyright DEP Landscape Architecture Ltd

All levels and dimensions to be checked on site by contractor prior to commencement. Any variations to be reported to the client. This drawing is to be read in conjunction with all others relating to the project and all information derived accordingly. Any anomalies to be reported to the client. Do not scale from this drawing. Use figured dimensions only. Work shown on this drawing to be carried out in accordance with current British Standards and Codes of Practice.
© Copyright to DEP Landscape Architecture Limited. The information shown on this drawing shall not be reproduced or copied in any form without prior written consent from DEP Landscape Architecture Limited.