



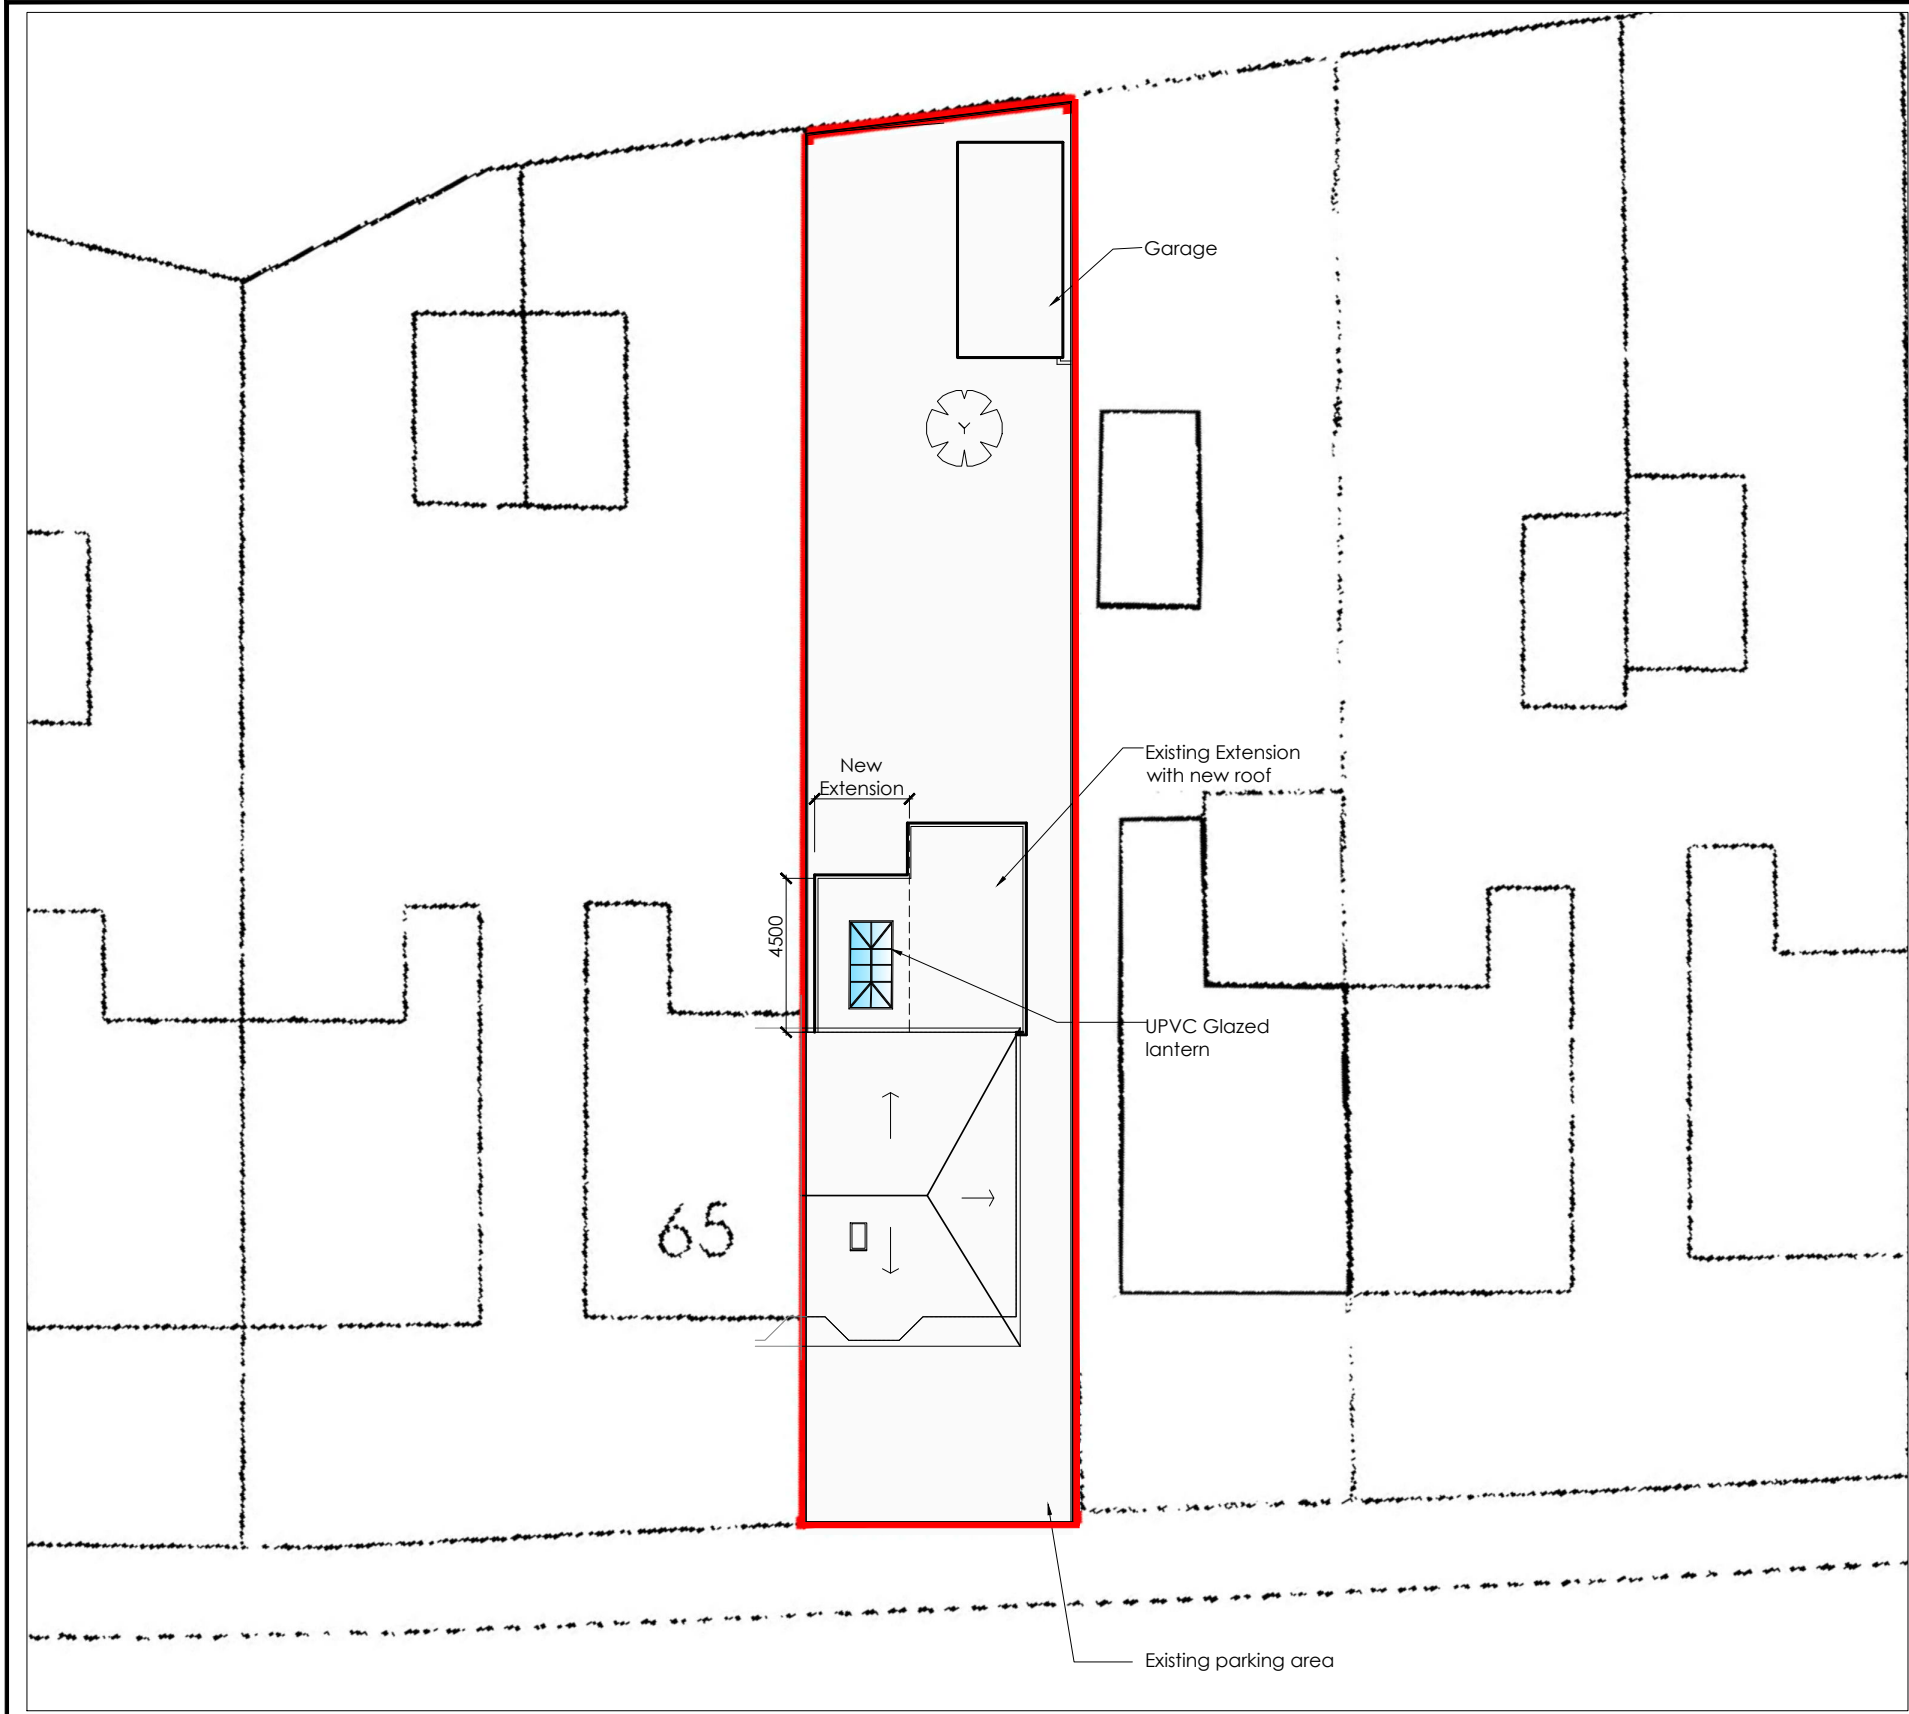

Notes:

1. Contractor/sub-contractors to verify all dimensions on site before commencing work. Skribbld is to be notified of any discrepancies in dimensions and setting out of work prior to starting on site.
2. Copyright of design shown is retained by this office. All rights reserved. This drawing must not be reproduced without prior permission.
3. Do not scale from the drawings.
4. All dimensions are in millimeters unless noted otherwise. All dimensions to be verified on site & approved by the engineer/contractor.
5. This drawing should be read in conjunction with other relevant architectural, structural, mechanical and electrical drawings and all relevant sections of the specifications.

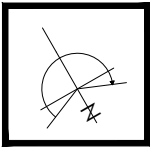

REV:	DESCRIPTION:	BY:	DATE:
STATUS: FOR INFORMATION			

SKRIBBLD

Manchester,UK
+44 79260 22288
www.skribbld.com
info@skribbld.com

CLIENT: Irfan
67 Broadhill Road
Burnage
Manchester

TITLE: Site Plan

SCALE AT A1: 1:200@A3	DATE: 29.10.21	DRAWN: SM	CHECKED: HS
PROJECT NO: 2008	DRAWING NO: SP-001	REVISION: -	